



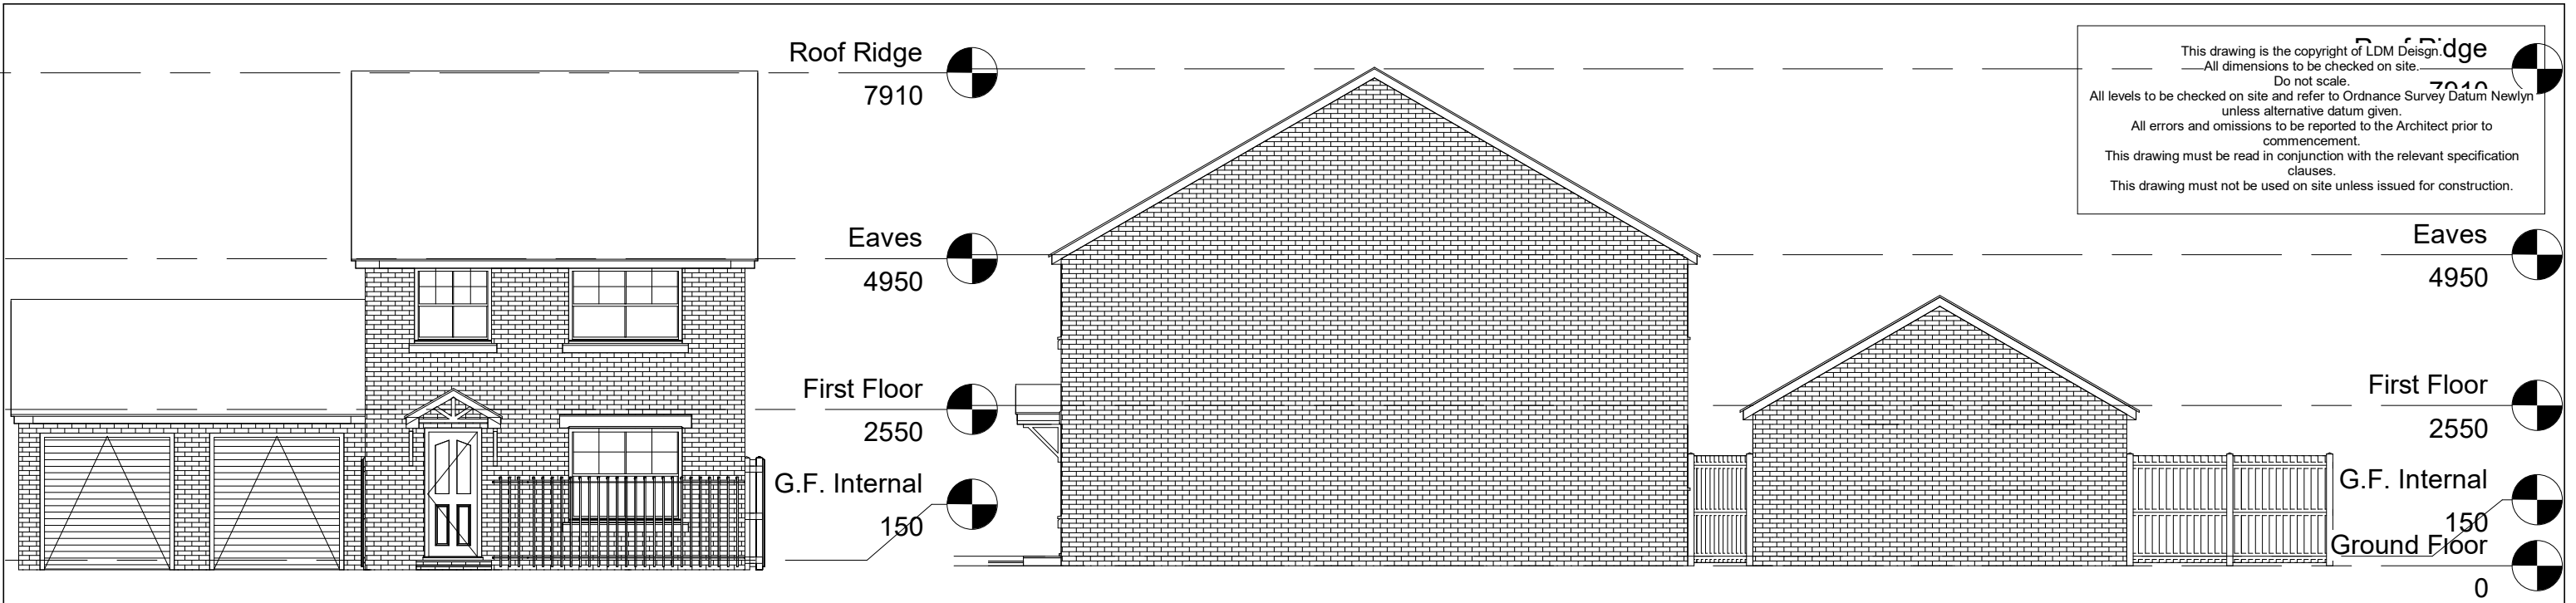


1 Existing Front Elevation
1 : 100

3 Existing Left Elevation
1 : 100

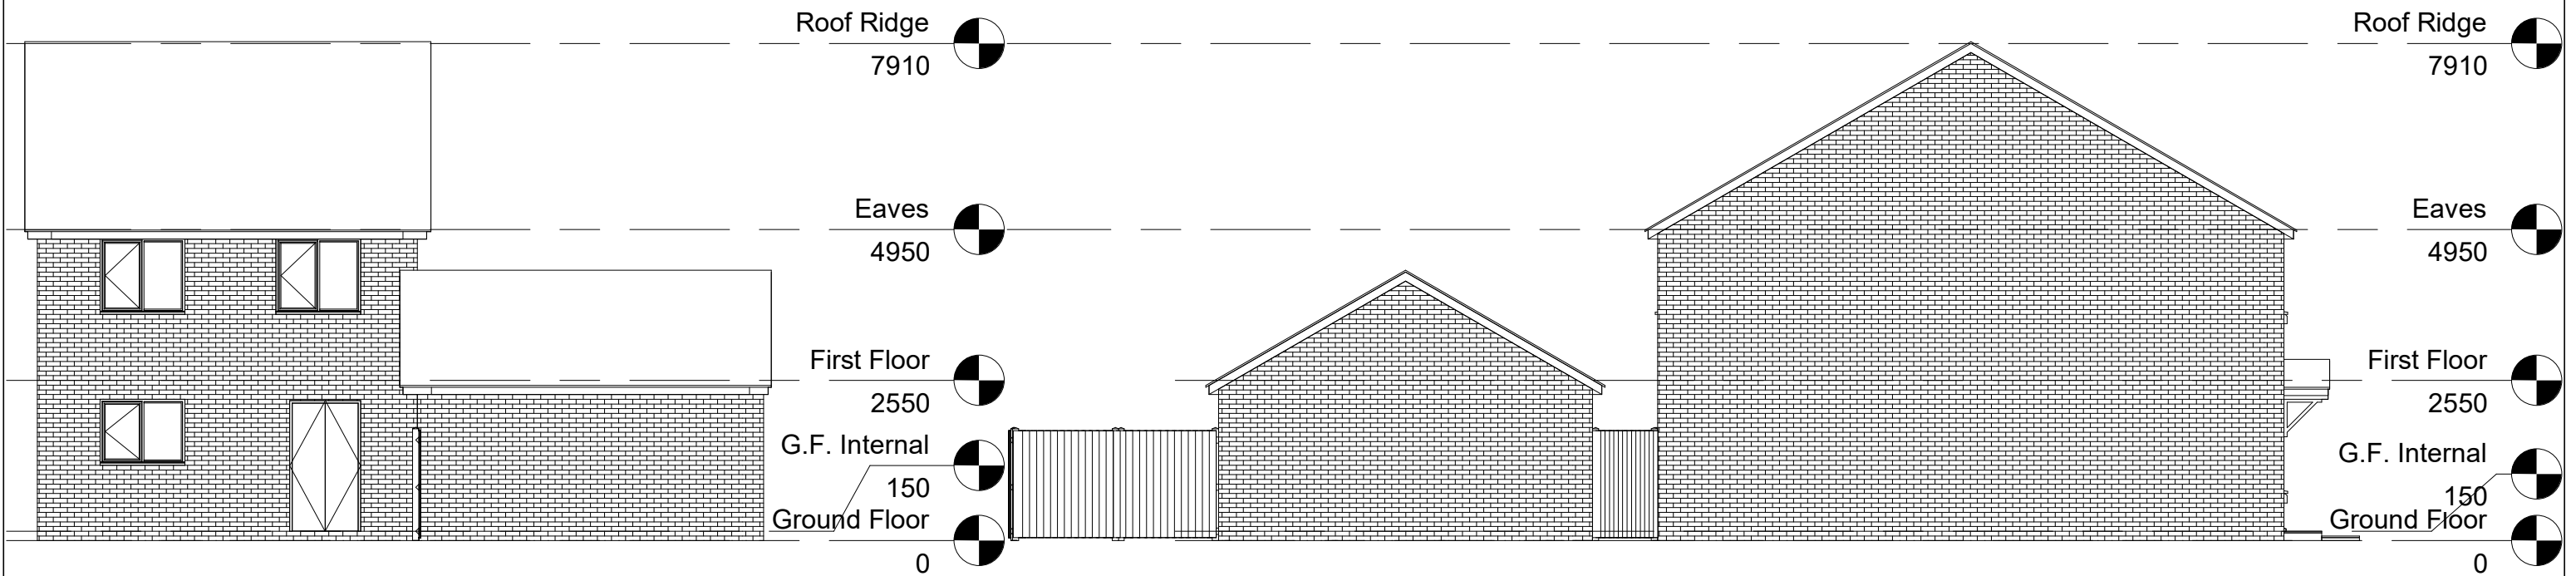

2 Existing Rear Elevation
1 : 100

4 Existing Right Elevation
1 : 100

 

LDM Design

PROJECT
12 Red Cedar Close, Manchester,
M9 7GS

SHEET
Existing Elevations

CLIENT
Jacob Nga Kok Tse

Scale (@ A3)
1 : 100

Drawn by
KK

Checked by
KK

DRAWING NUMBER
PS231

REV
A