




Sheet List									
Sheet Number	Sheet_Size	Project Name	Project Number	DWG No	Sheet Name	Sheet Issue Date	Drawn By	Checked By	Approved By
P100	A1	House Front, Side and Rear Ground and First Floor Extension	AECD_M20_1BU_2022_0001	M201BU_2022_P100_01	Sheet List, Location, Site and Area Plans	01/06/2022	AECDesign	AECDesign	AECDesign
P101	A1	House Front, Side and Rear Ground and First Floor Extension	AECD_M20_1BU_2022_0001	M201BU_2022_P101_01	Floor Plan (DIMS)	01/06/2022	AECDesign	AECDesign	AECDesign
P102	A1	House Front, Side and Rear Ground and First Floor Extension	AECD_M20_1BU_2022_0001	M201BU_2022_P102_01	Foundations and Roof Plans	01/06/2022	AECDesign	AECDesign	AECDesign
P103	A1	House Front, Side and Rear Ground and First Floor Extension	AECD_M20_1BU_2022_0001	M201BU_2022_P103_01	Floor Plans (Furniture)	01/06/2022	AECDesign	AECDesign	AECDesign
P104	A1	House Front, Side and Rear Ground and First Floor Extension	AECD_M20_1BU_2022_0001	M201BU_2022_P104_01	Sections	01/06/2022	AECDesign	AECDesign	AECDesign
P105	A1	House Front, Side and Rear Ground and First Floor Extension	AECD_M20_1BU_2022_0001	M201BU_2022_P105_01	Front, Rear, Right Side Elevations and Section EE	01/06/2022	AECDesign	AECDesign	AECDesign
P106	A1	House Front, Side and Rear Ground and First Floor Extension	AECD_M20_1BU_2022_0001	M201BU_2022_P106_01	Side Elevations	01/06/2022	AECDesign	AECDesign	AECDesign
P107	A1	House Front, Side and Rear Ground and First Floor Extension	AECD_M20_1BU_2022_0001	M201BU_2022_P107_01	3D Views Set 1	01/06/2022	AECDesign	AECDesign	AECDesign
P108	A1	House Front, Side and Rear Ground and First Floor Extension	AECD_M20_1BU_2022_0001	M201BU_2022_P108_01	3D Views Set 2	01/06/2022	AECDesign	AECDesign	AECDesign
P109	A1	House Front, Side and Rear Ground and First Floor Extension	AECD_M20_1BU_2022_0001	M201BU_2022_P109_01	Proposed Drainage Details	01/06/2022	AECDesign	AECDesign	AECDesign
P110	A1	House Front, Side and Rear Ground and First Floor Extension	AECD_M20_1BU_2022_0001	M201BU_2022_P110_01	Proposed Building Notes (1)	01/06/2022	AECDesign	AECDesign	AECDesign
P111	A1	House Front, Side and Rear Ground and First Floor Extension	AECD_M20_1BU_2022_0001	M201BU_2022_P111_01	Proposed Building Notes (2)	01/06/2022	AECDesign	AECDesign	AECDesign
P112	A1	House Front, Side and Rear Ground and First Floor Extension	AECD_M20_1BU_2022_0001	M201BU_2022_P112_01	Proposed Building Notes (3)	01/06/2022	AECDesign	AECDesign	AECDesign
P113	A1	House Front, Side and Rear Ground and First Floor Extension	AECD_M20_1BU_2022_0001	M201BU_2022_P113_01	Front Garden Surface Treatment	17/07/2022	AECDesign	AECDesign	AECDesign
P114	A1	House Front, Side and Rear Ground and First Floor Extension	AECD_M20_1BU_2022_0001	M201BU_2022_P114_01	Specification of Planting	19/07/2022	AECDesign	AECDesign	AECDesign

View List			
View Name	View In Sheet	Sheet Number	Sheet Name
Site Plan	Yes	P100	Sheet List, Location, Site and Area Plans
Location Plan	Yes	P100	Sheet List, Location, Site and Area Plans
GF Area Plan	Yes	P100	Sheet List, Location, Site and Area Plans
FF Area Plan	Yes	P100	Sheet List, Location, Site and Area Plans
G Floor (DIMS)	Yes	P101	Floor Plan (DIMS)
F Floor (DIMS)	Yes	P101	Floor Plan (DIMS)
Roof Plan	Yes	P102	Foundations and Roof Plans
Foundations Plan	Yes	P102	Foundations and Roof Plans
G Floor Rooms	Yes	P103	Floor Plans (Furniture)
F Floor Rooms	Yes	P103	Floor Plans (Furniture)
Section CC	Yes	P104	Sections
Section AA	Yes	P104	Sections
Section DD	Yes	P104	Sections
Section BB	Yes	P104	Sections
Rear Elevation	Yes	P105	Front, Rear, Right Side Elevations and Section EE
Right Side Elevation	Yes	P105	Front, Rear, Right Side Elevations and Section EE
Section EE	Yes	P105	Front, Rear, Right Side Elevations and Section EE
Front (Main) Elevation	Yes	P105	Front, Rear, Right Side Elevations and Section EE
Left Side Elevation	Yes	P106	Side Elevations
Right Side Elevation (Angled)	Yes	P106	Side Elevations
3D View 1	Yes	P107	3D Views Set 1
3D View 2	Yes	P107	3D Views Set 1

View List			
View Name	View In Sheet	Sheet Number	Sheet Name
3D View 3	Yes	P107	3D Views Set 1
3D View 4	Yes	P107	3D Views Set 1
3D View 6	Yes	P108	3D Views Set 2
3D View 5	Yes	P108	3D Views Set 2
Drainage - Diagram 10 Class D2	Yes	P109	Proposed Drainage Details
Drainage - Diagram 10 Class N2	Yes	P109	Proposed Drainage Details
Drainage - Diagram 10 Class F2	Yes	P109	Proposed Drainage Details
Drainage - Diagram 10 Class B2	Yes	P109	Proposed Drainage Details
Drainage - Diagram 10 Flexible Pipe (Certical Trench)2	Yes	P109	Proposed Drainage Details
Drainage - Diagram 10 Flexible Pipe (Vee Trench)2	Yes	P109	Proposed Drainage Details
Drainage - Diagram 2	Yes	P109	Proposed Drainage Details
Key Notes2	Yes	P109	Proposed Drainage Details
Diagram 1	Yes	P111	Proposed Building Notes (2)
Bins Area Elevation 1	Yes	P113	Front Garden Surface Treatment
Bins Area (3D View 1)	Yes	P113	Front Garden Surface Treatment
Bins Area Elevation 2	Yes	P113	Front Garden Surface Treatment
Front Garden	Yes	P113	Front Garden Surface Treatment
KBI Flexistone _ Permadrive construction detail_PT	Yes	P113	Front Garden Surface Treatment
Native Planting	Yes	P114	Specification of Planting
Ornamental (Lareg and Medium Growing)	Yes	P114	Specification of Planting
Ornamental (Small Growing)	Yes	P114	Specification of Planting
Shrub Bed	Yes	P114	Specification of Planting

NOTES

Copyright in this drawing remains with AECDesign. Do not scale from this drawing, work to figured dimensions. Check all dimensions on-site. In the event of any discrepancy, please refer query to AECDesign.

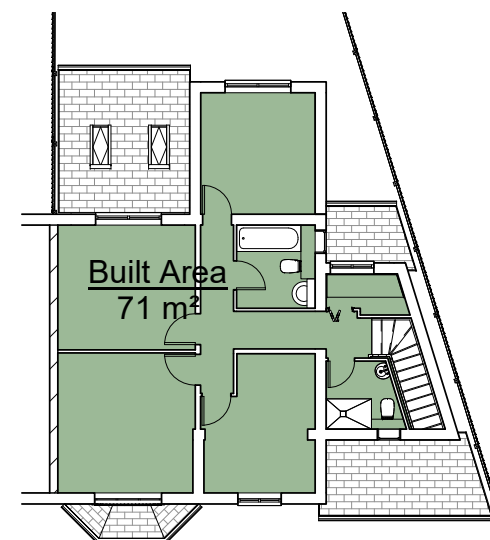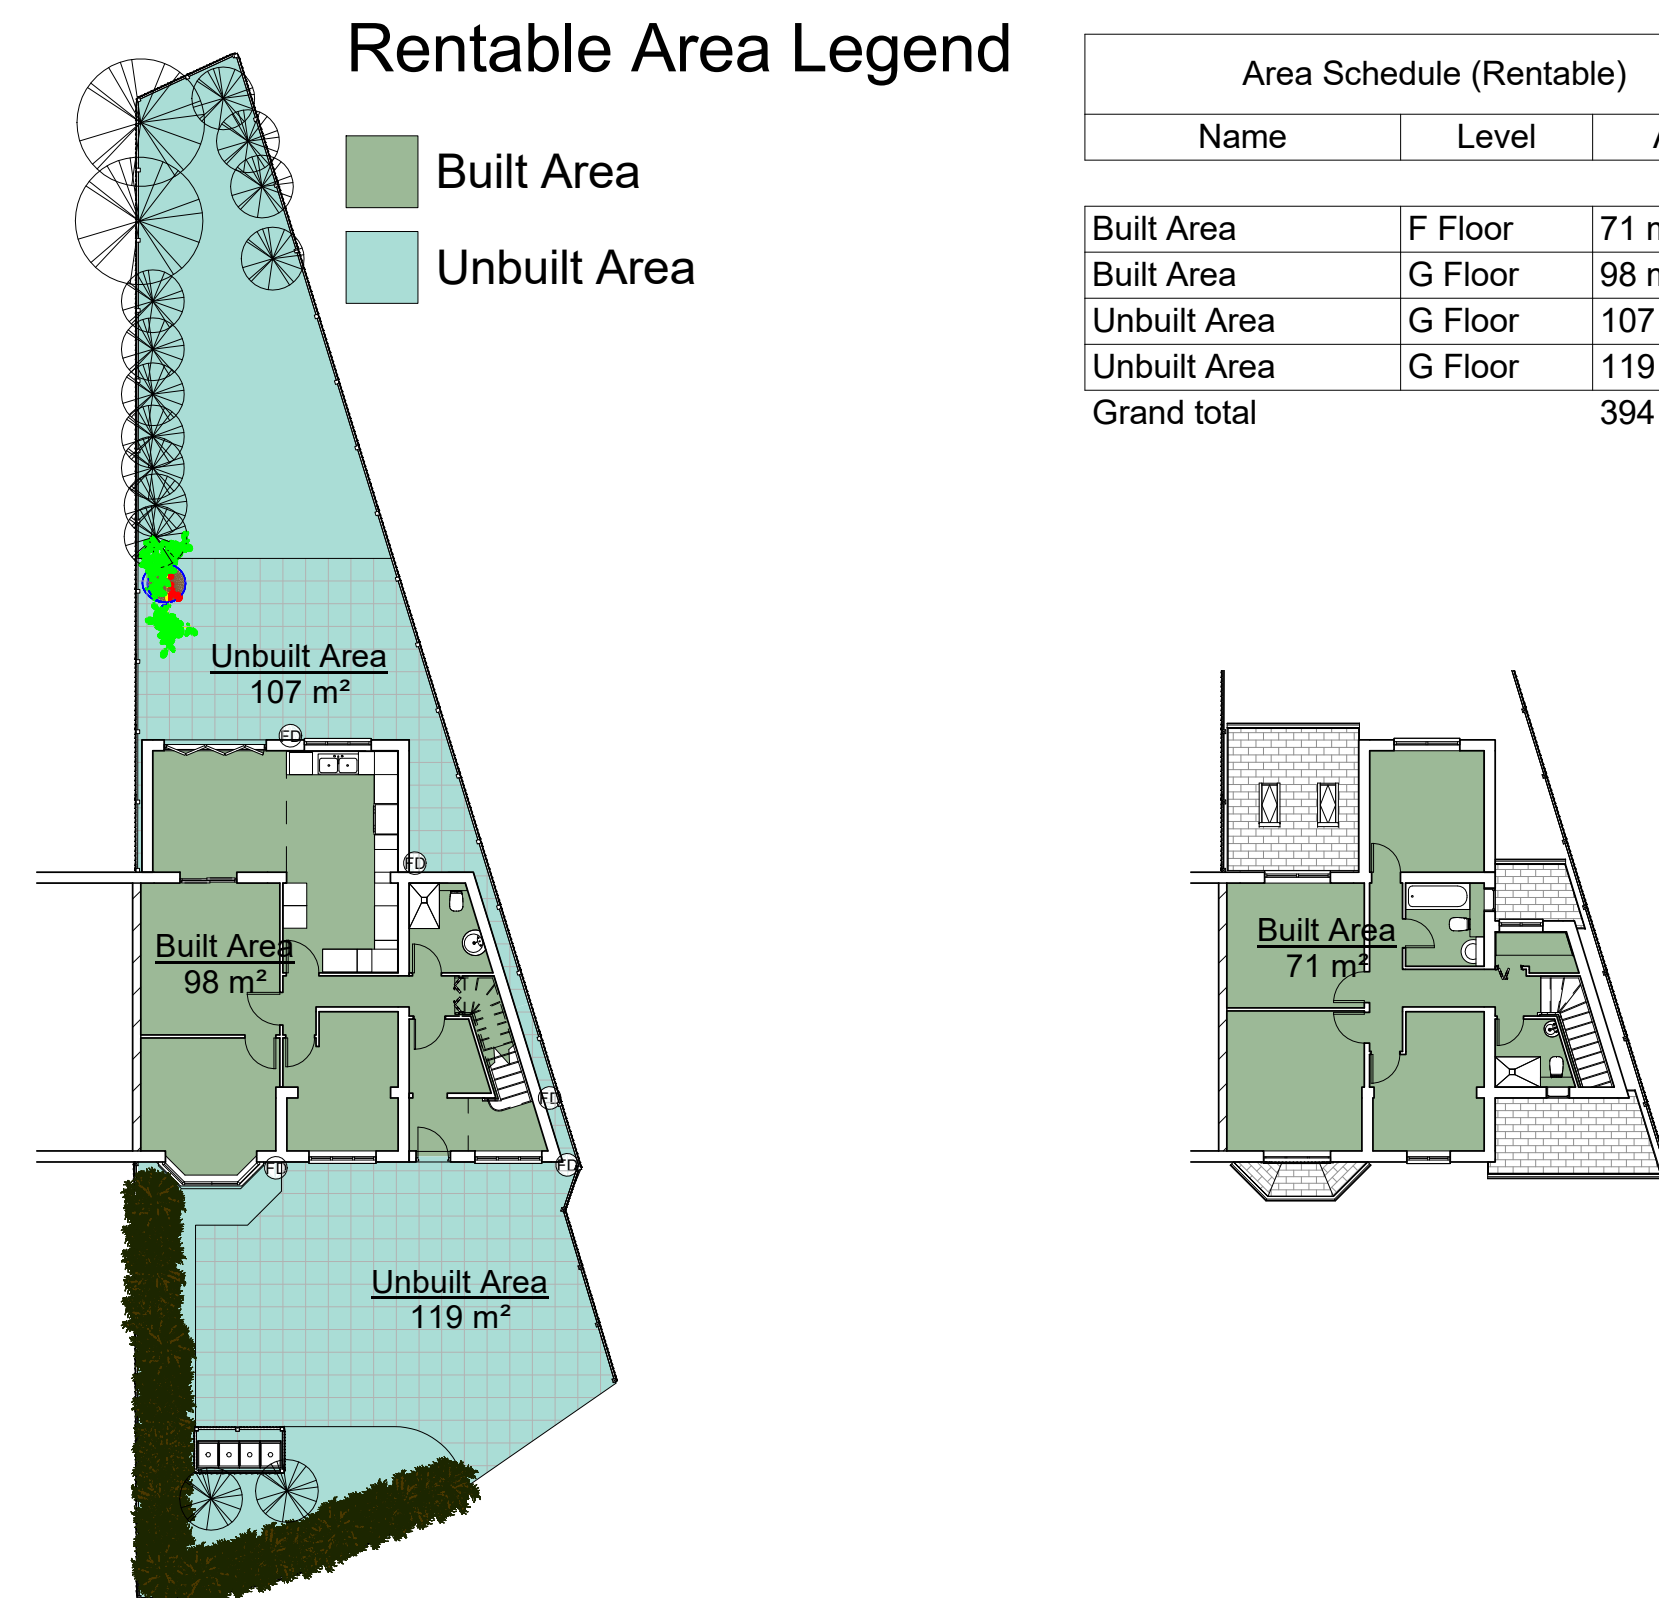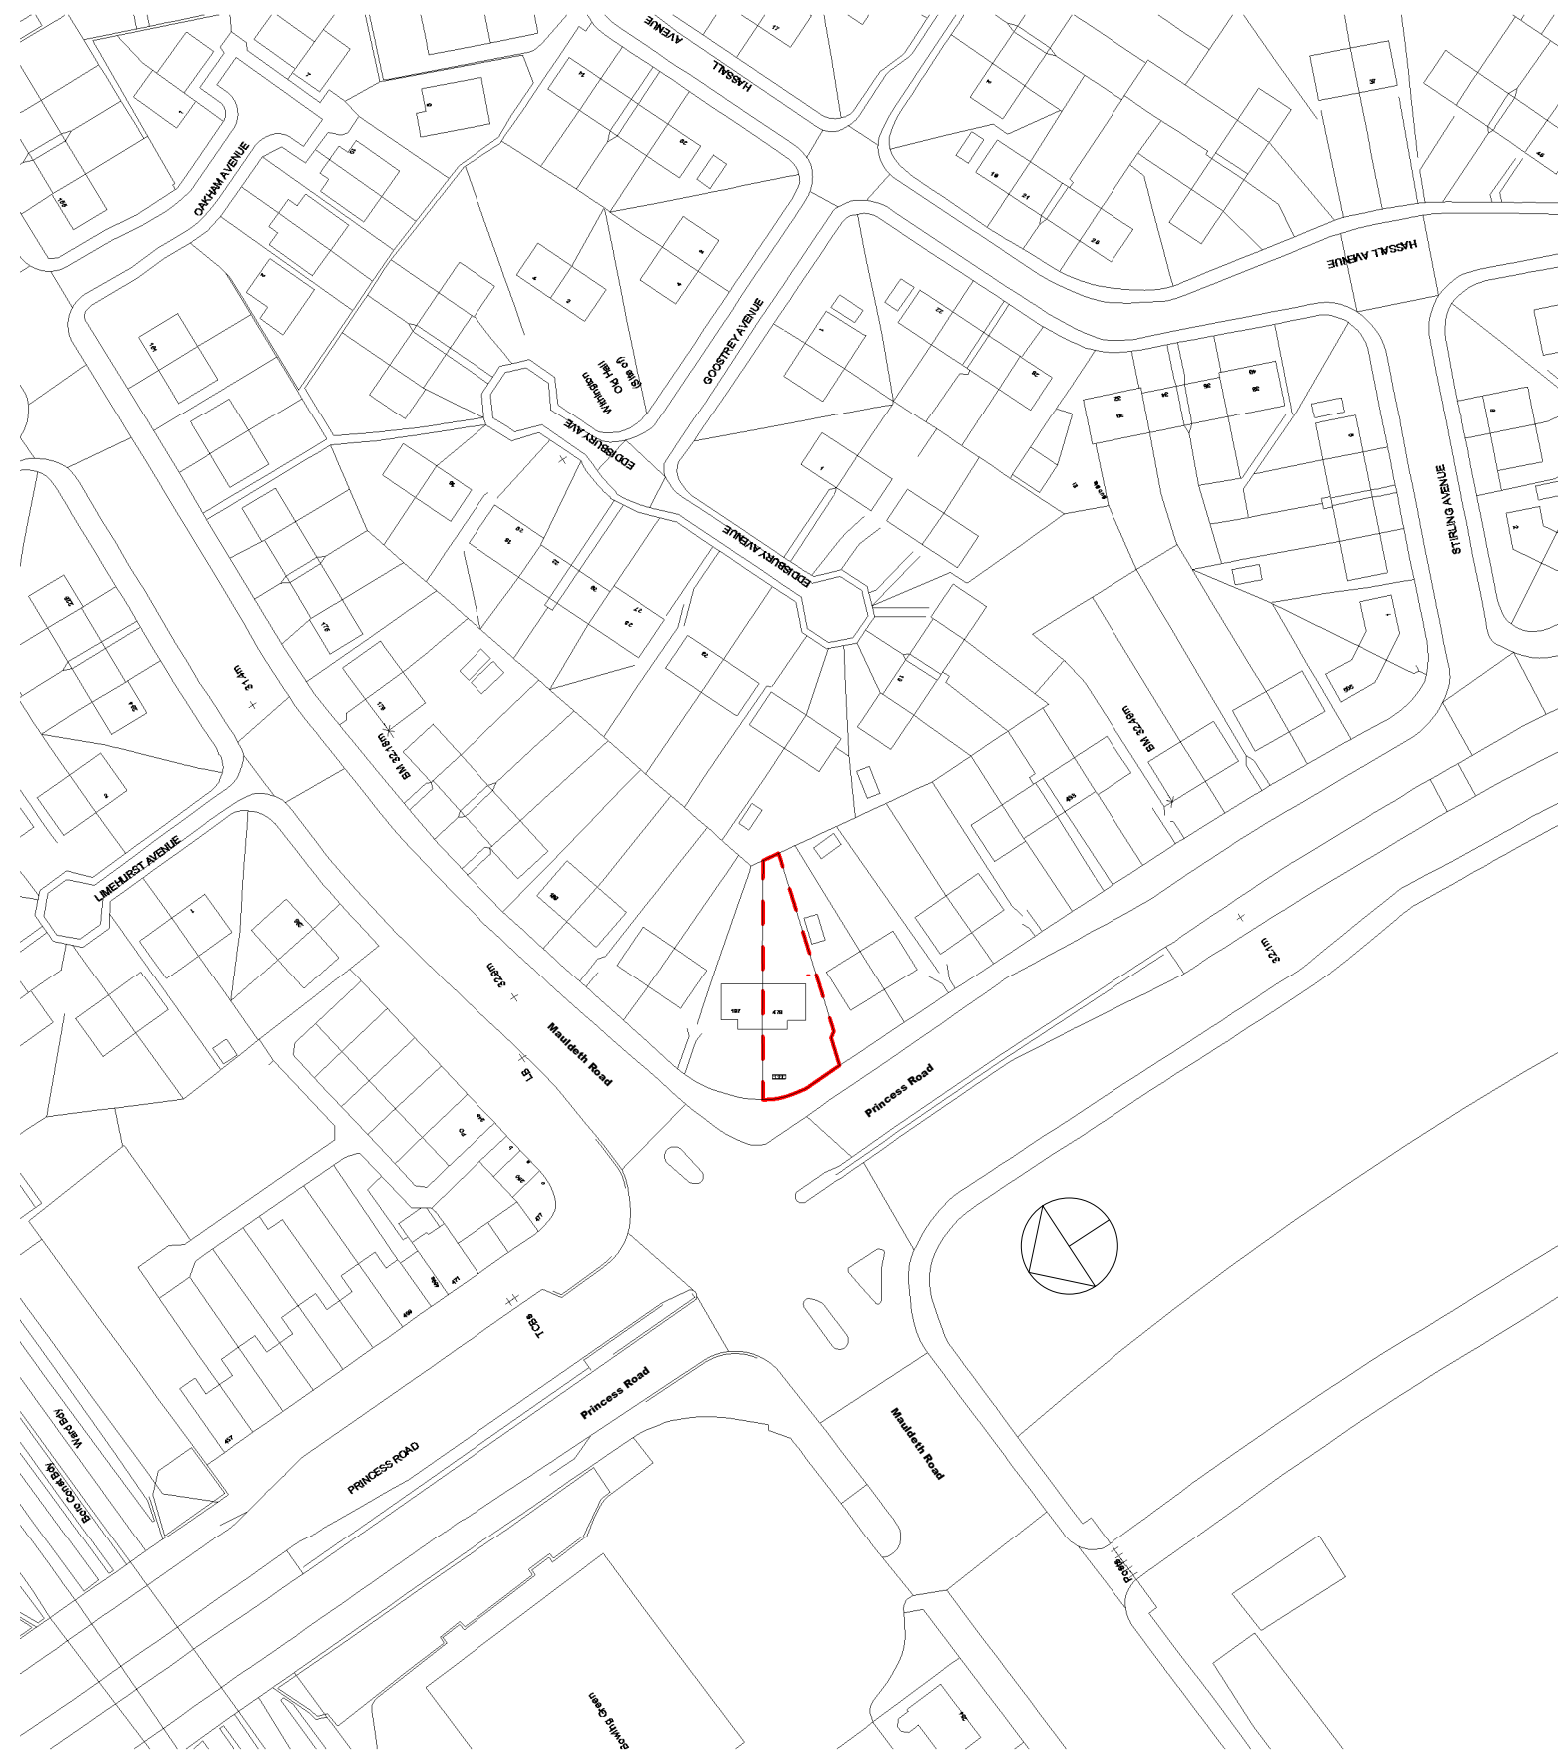

1 Location Plan

2 Site Plan
1 : 500

3 GF Area Plan
1 : 200

4 FF Area Plan
1 : 200

[illegible]

vision

AEC
DESIGN

ARCHITECTURE
ENGINEERING &
CONSTRUCTION

Commitment to Design Excellence

Contact:
Tel: 07424723798
Email: aecdesign.co.uk@outlook.com
www.aecdesign.co.uk

Project Name
**House Front, Side and Rear Ground
and First Floor Extension**

Project No.	AECD_M20_1BU_2022_0001		
Drawing No.	M201BU_2022_P100_01		
Date	Issue Date	Drawn by	AECDesign
Status	Proposal	Checked by	AECDesign
Sheet Size	A1	Approved by	AECDesign

Sheet Name

Sheet List, Location, Site and Area Plans

Scale	As indicated
Client Name	Khaled Muwahed
Project Address	Sheet No.
479 Princess Road Manchester M20 1BU	P100

Filename: 1907/2022 08:29:27