



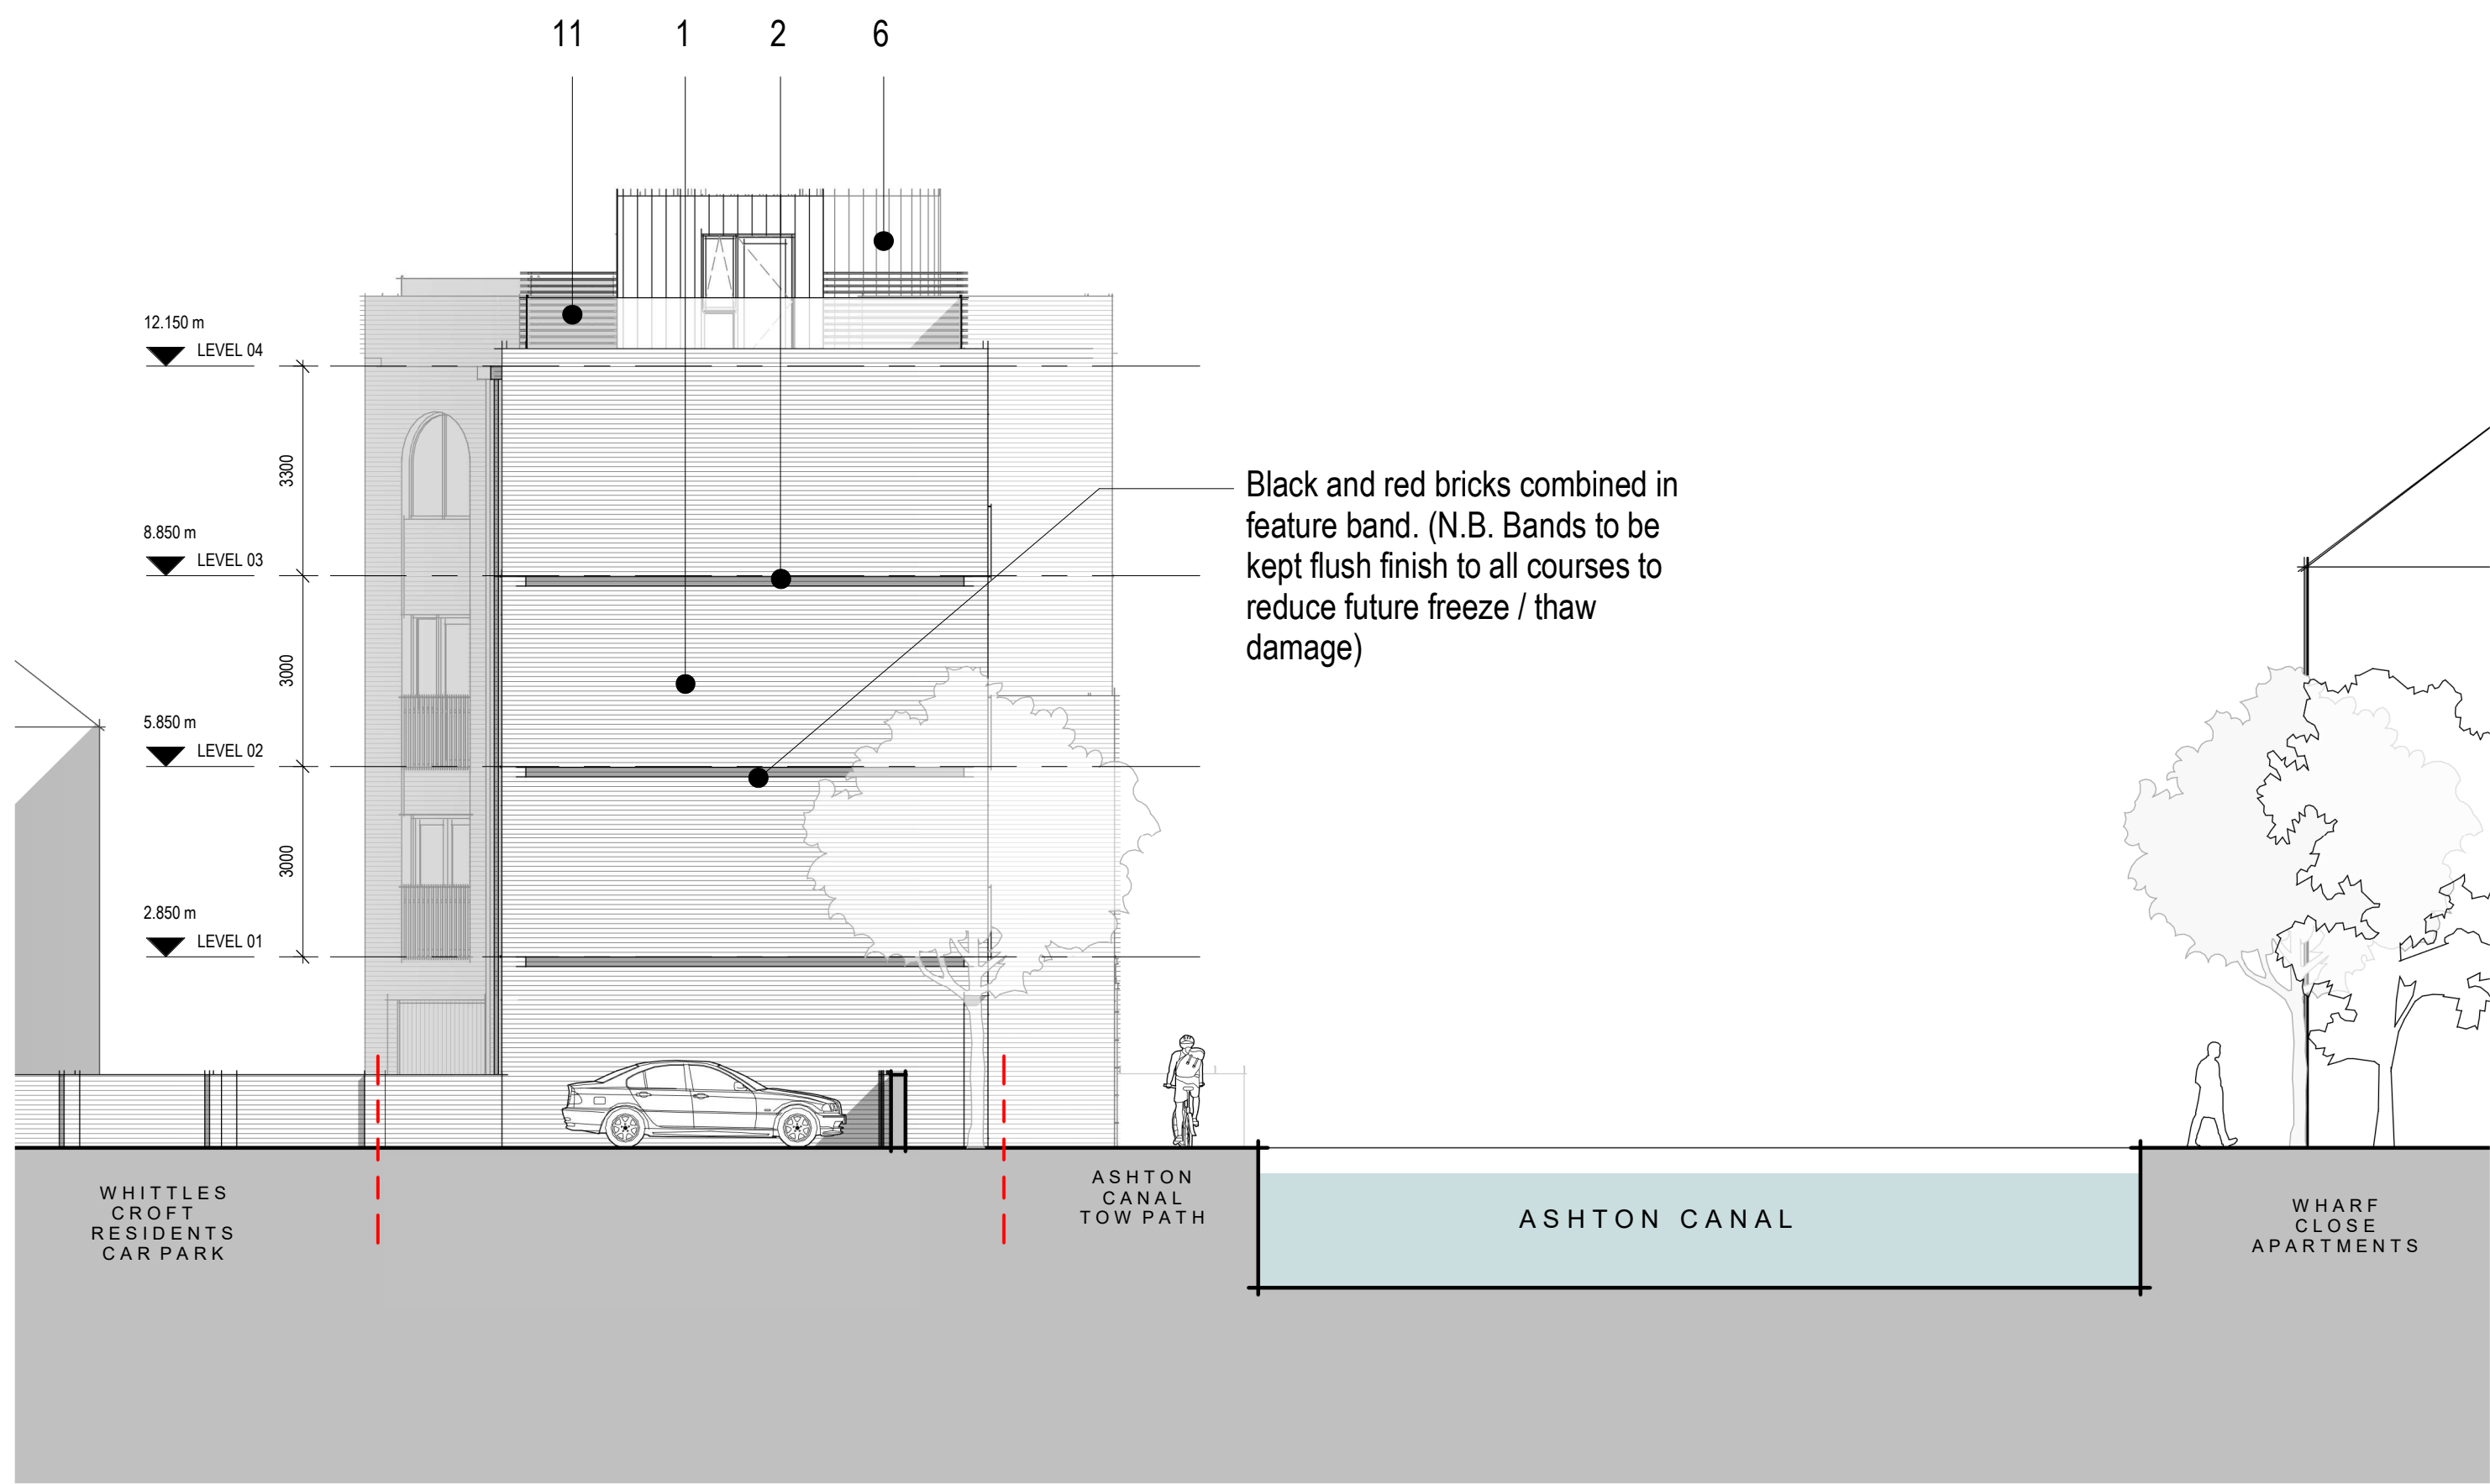

Elevation 3
1 : 100

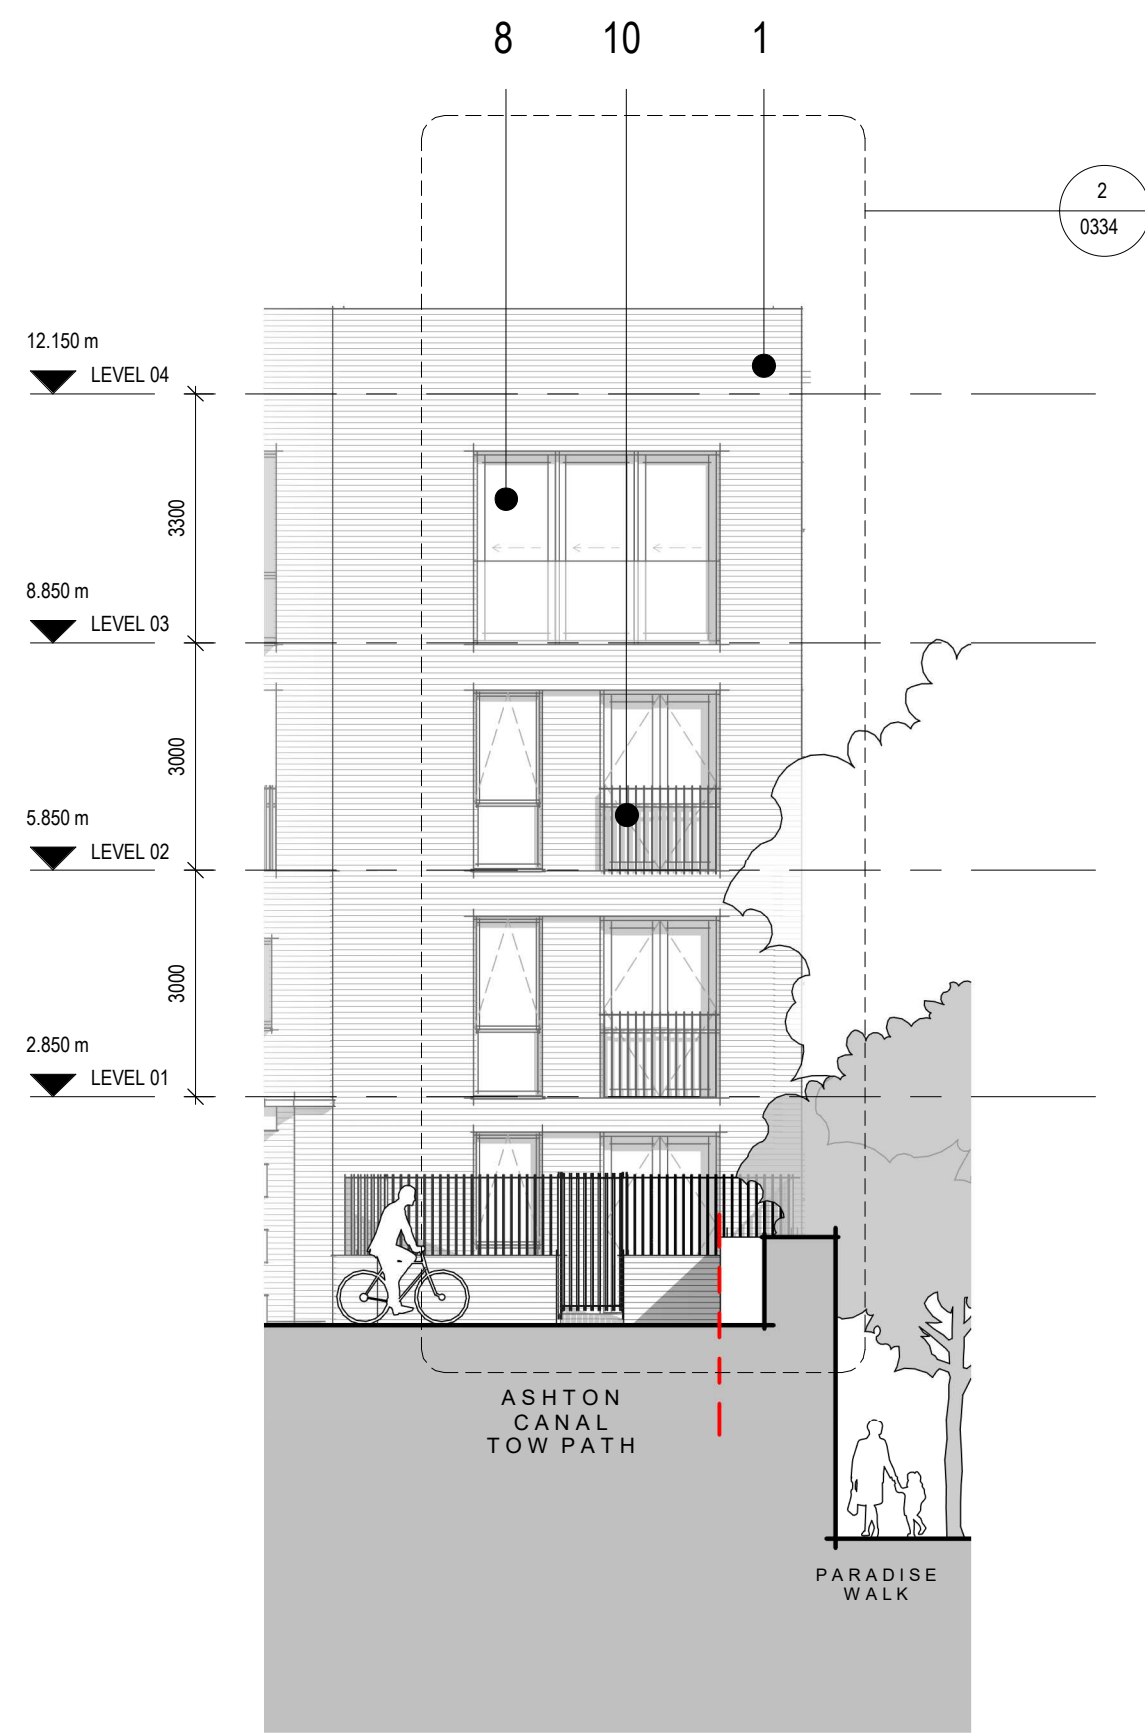


Elevation 4a
1 : 100



Elevation 4b
1 : 100

MATERIAL SPECIFICATION

1. Red brickwork – colour and mortar to match the adjacent stables building
2. Black brickwork – specification TBC
3. Glazed brickwork to entrances – colour and specification TBC
4. Recessed brickwork panels – colour and specification to match adjacent brickwork
5. Recessed brickwork arch
6. Glazed ceramic cladding to top floor pop-ups
7. Entrance doors – specification TBC
8. PPC Aluminium framed, double glazed windows – colour : TBC
9. PPC Aluminium framed, double glazed terrace doors – colour : TBC
10. Powder coated, flat bar steel balustrade
11. Frameless, glazed balustrade
12. Timber garage door – colour and specification TBC
13. 25mm Projecting brickwork - colour and specification to match adjacent brickwork

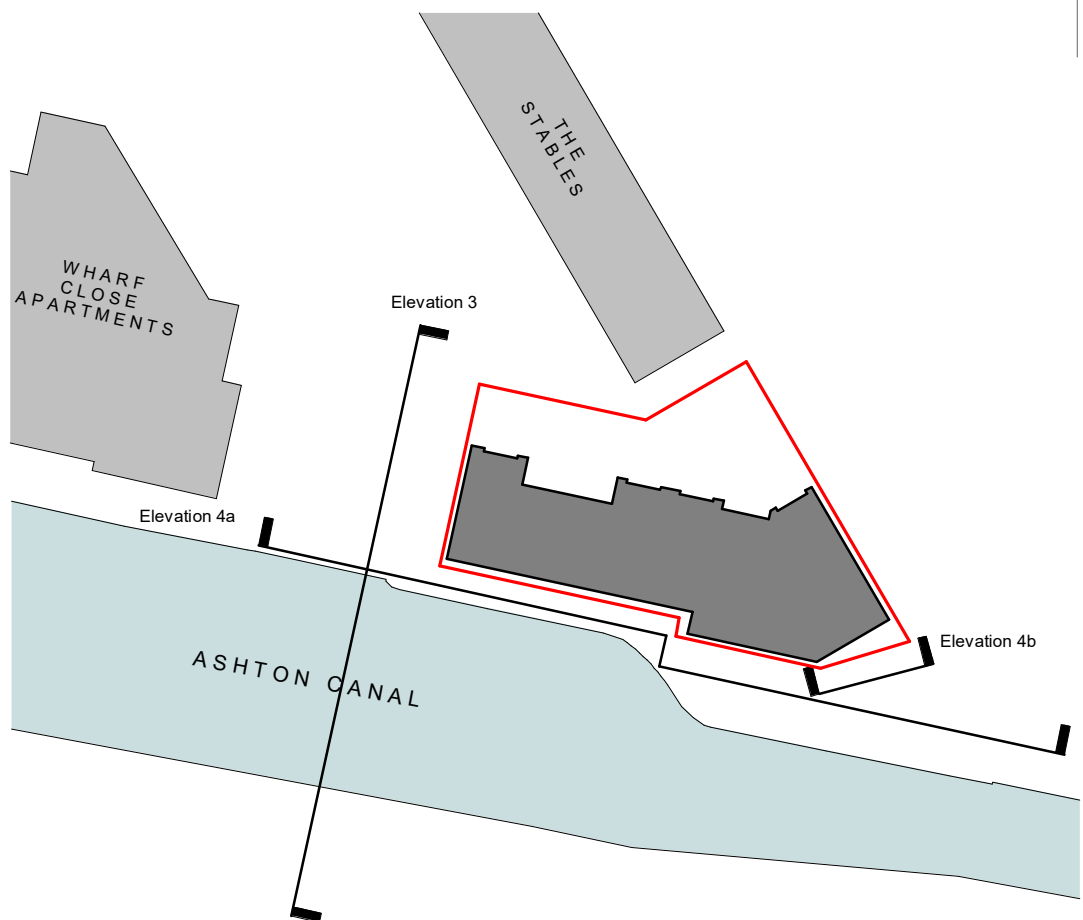

P8	CHANGES TO BRICKWORK	09.06.22	FG	DTC
P7	CHANGES TO WINDOWS AND BRICKWORK	30.05.22	FG	DTC
P6	PROJECTING BRICKWORK ADDED TO SOUTH ELEVATION	04.05.22	FG	DTC
P5	UPDATED FOLLOWING CLIENT REVIEW	25.11.21	FG	DTC
P4	PLANNING ISSUE	02.11.21	FG	DTC
P3	UPDATES TO END UNIT TERRACE	26.10.21	FG	DTC
P2	UPDATED FOLLOWING BOUNDARY UPDATE	14.10.21	FG	DTC
P1	DRAFT ISSUE	01.09.21	FG	DTC
Rev.	Description	Date	Drawn	Chk.

The copyright of this drawing is vested with Corstorphine & Wright Ltd and must not be copied or reproduced without the consent of the company.

Client
Victor (M1) Limited
Project
PARADISE MEWS, MANCHESTER
Drawing Title
PROPOSED ELEVATIONS - SHEET 2
Drawing Status
PLANNING

Corstorphine & Wright

Manchester Studio
The Stables, Paradise Wharf, Ducie Street, Manchester, M1 2JN
0161 272 8100
corstorphine-wright.com

Drawing No. 20005-0322	Revision P8
Drawn FG	Checked DTC
Paper Size A1	Scale As indicated
Date 08/31/21	