


B2

B3

Key Plan

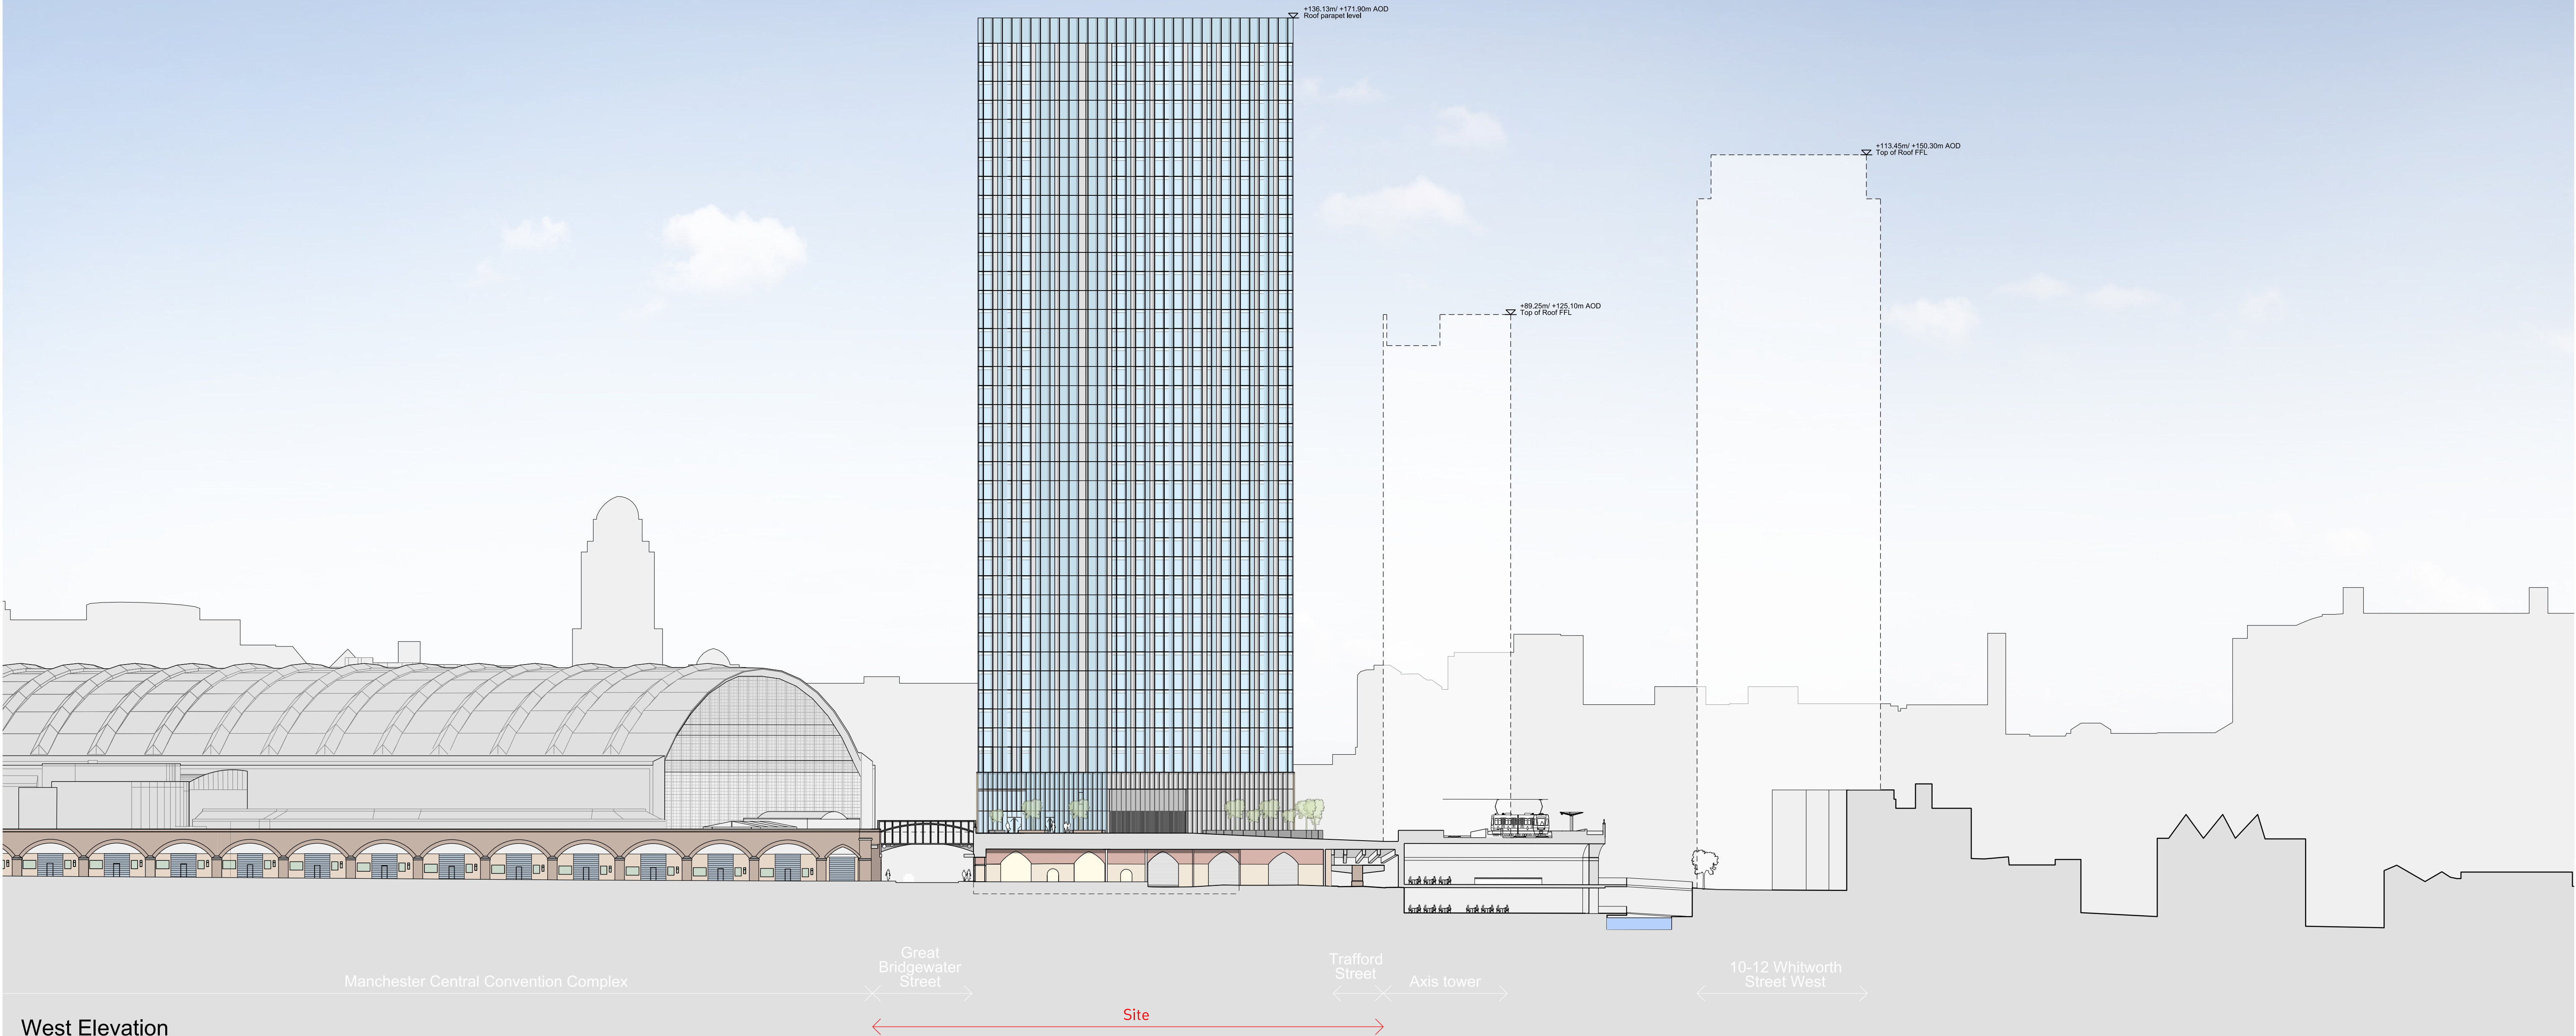

West Elevation

This drawing is copyright Do not scale off dimensions. All dimensions to be checked on site by contractor. Contractor to report any dimensional discrepancies, errors or omissions prior to commencing on site.	Rev/	Date	Description	Rev/	Date	Description	Rev/	Date	Description	North	Project Title		Status		Date		MANCHESTER Riverside, 4 Commercial St Manchester M16 4RD +44 (0)161 835 2342 www.simpsonhaugh.com LONDON 5-8 Roberts Place London EC1R 6BB +44 (0)20 7549 4900 mail@simpsonhaugh.com
	00	17-03-2017	Planning Issue								Former Bauer Millet Site		Planning				
	01	30-04-2020	Minor Material Amendment Application								Drawing Title		Job No	Drawing No	Revision		
	02	29-05-2020	Minor Material Amendment Application										10053	10053-MP-A-B5D9-G200-E-W-001	04		
	03	15-12-2020	Non-Material Amendment Application														
	04	04-04-2022	Minor Material Amendment Application								Masterplan - Proposed West Elevation						