




NOTES
- - - site boundary

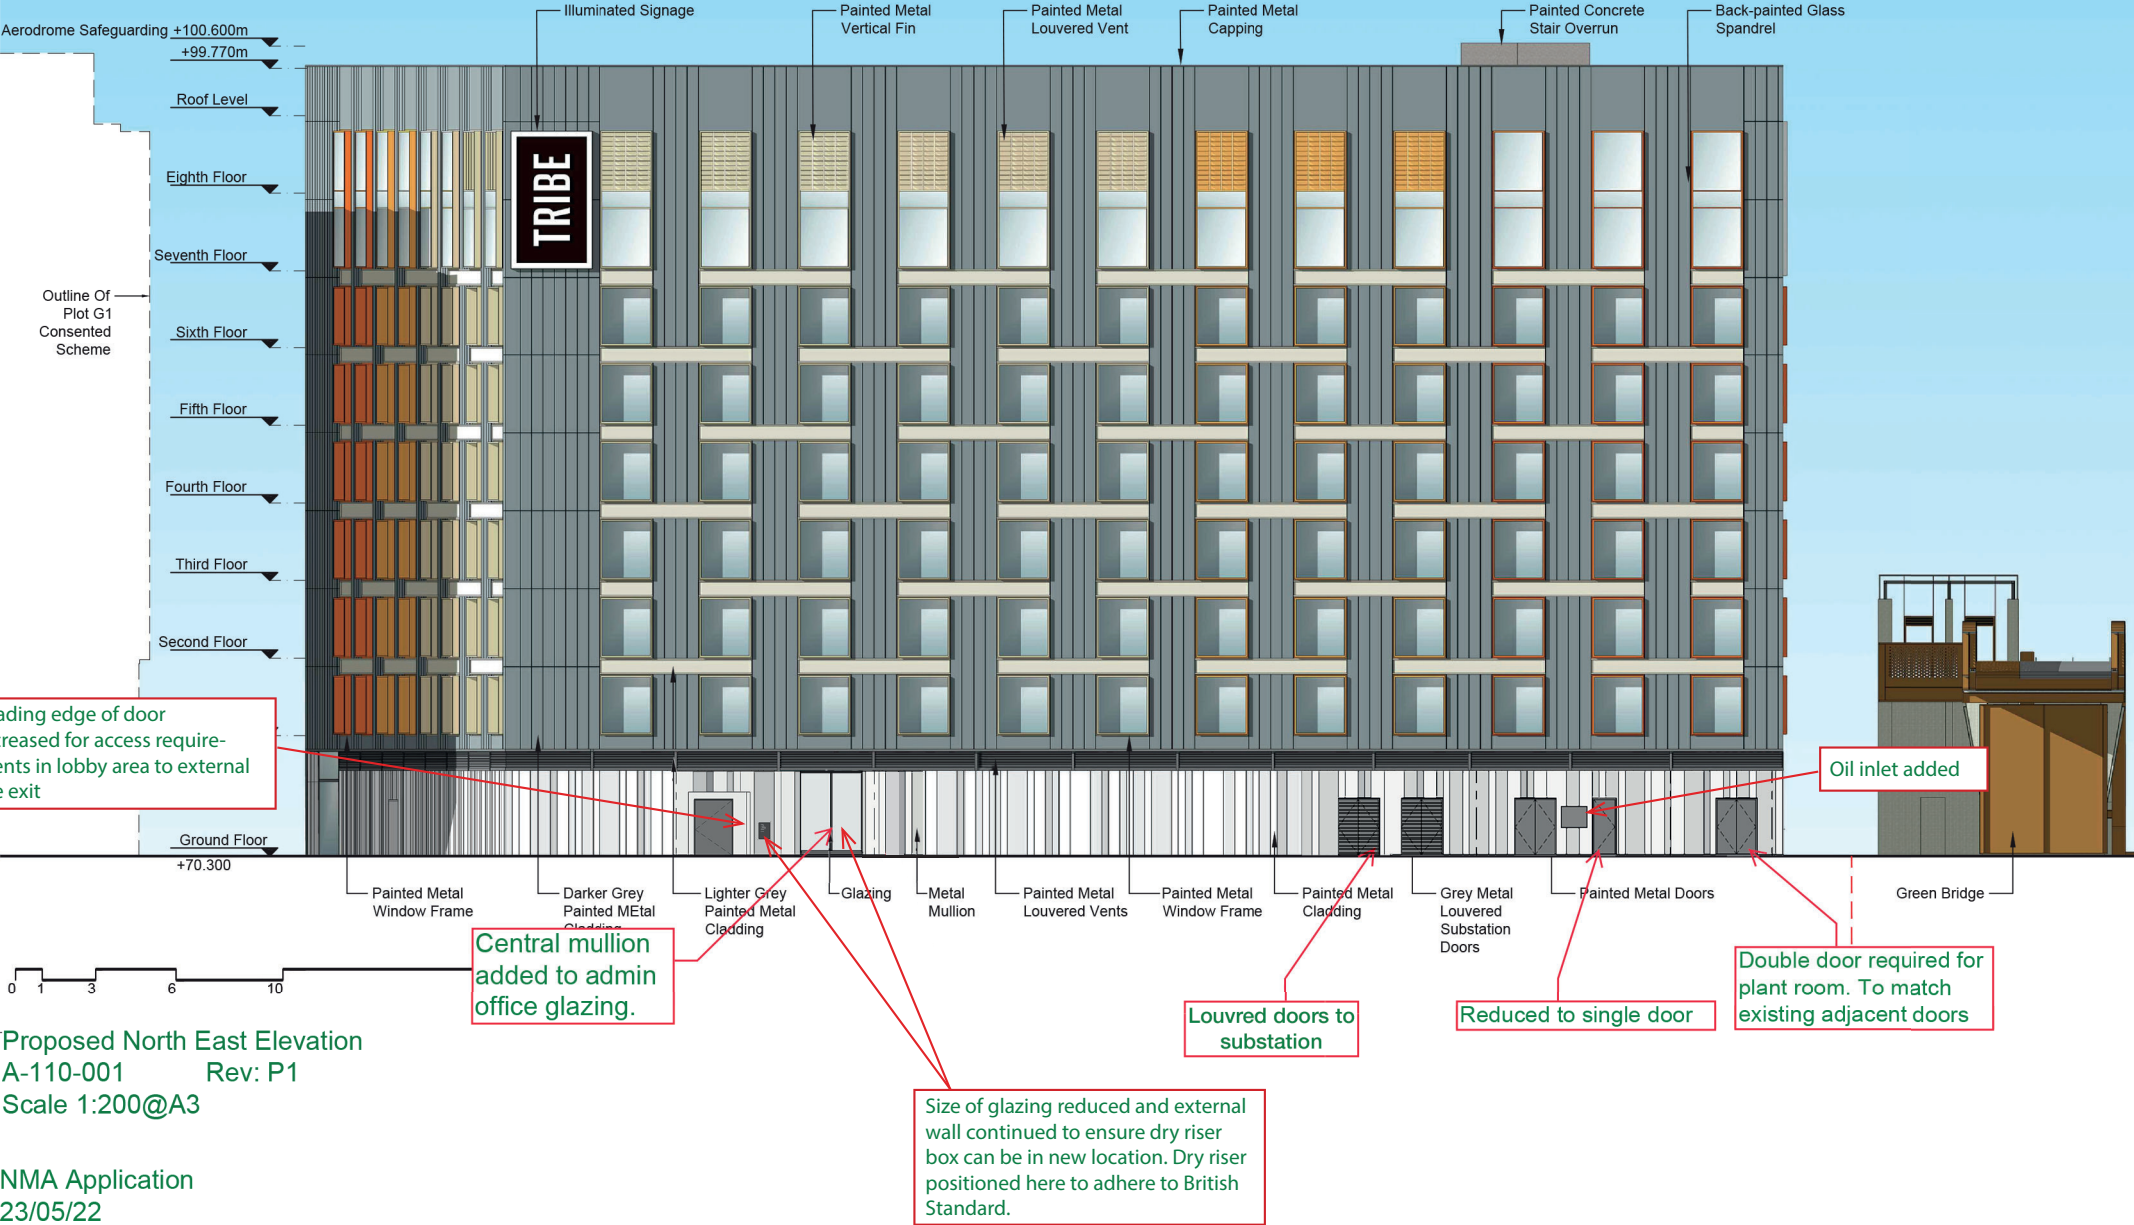

NOTES
- - - site boundary


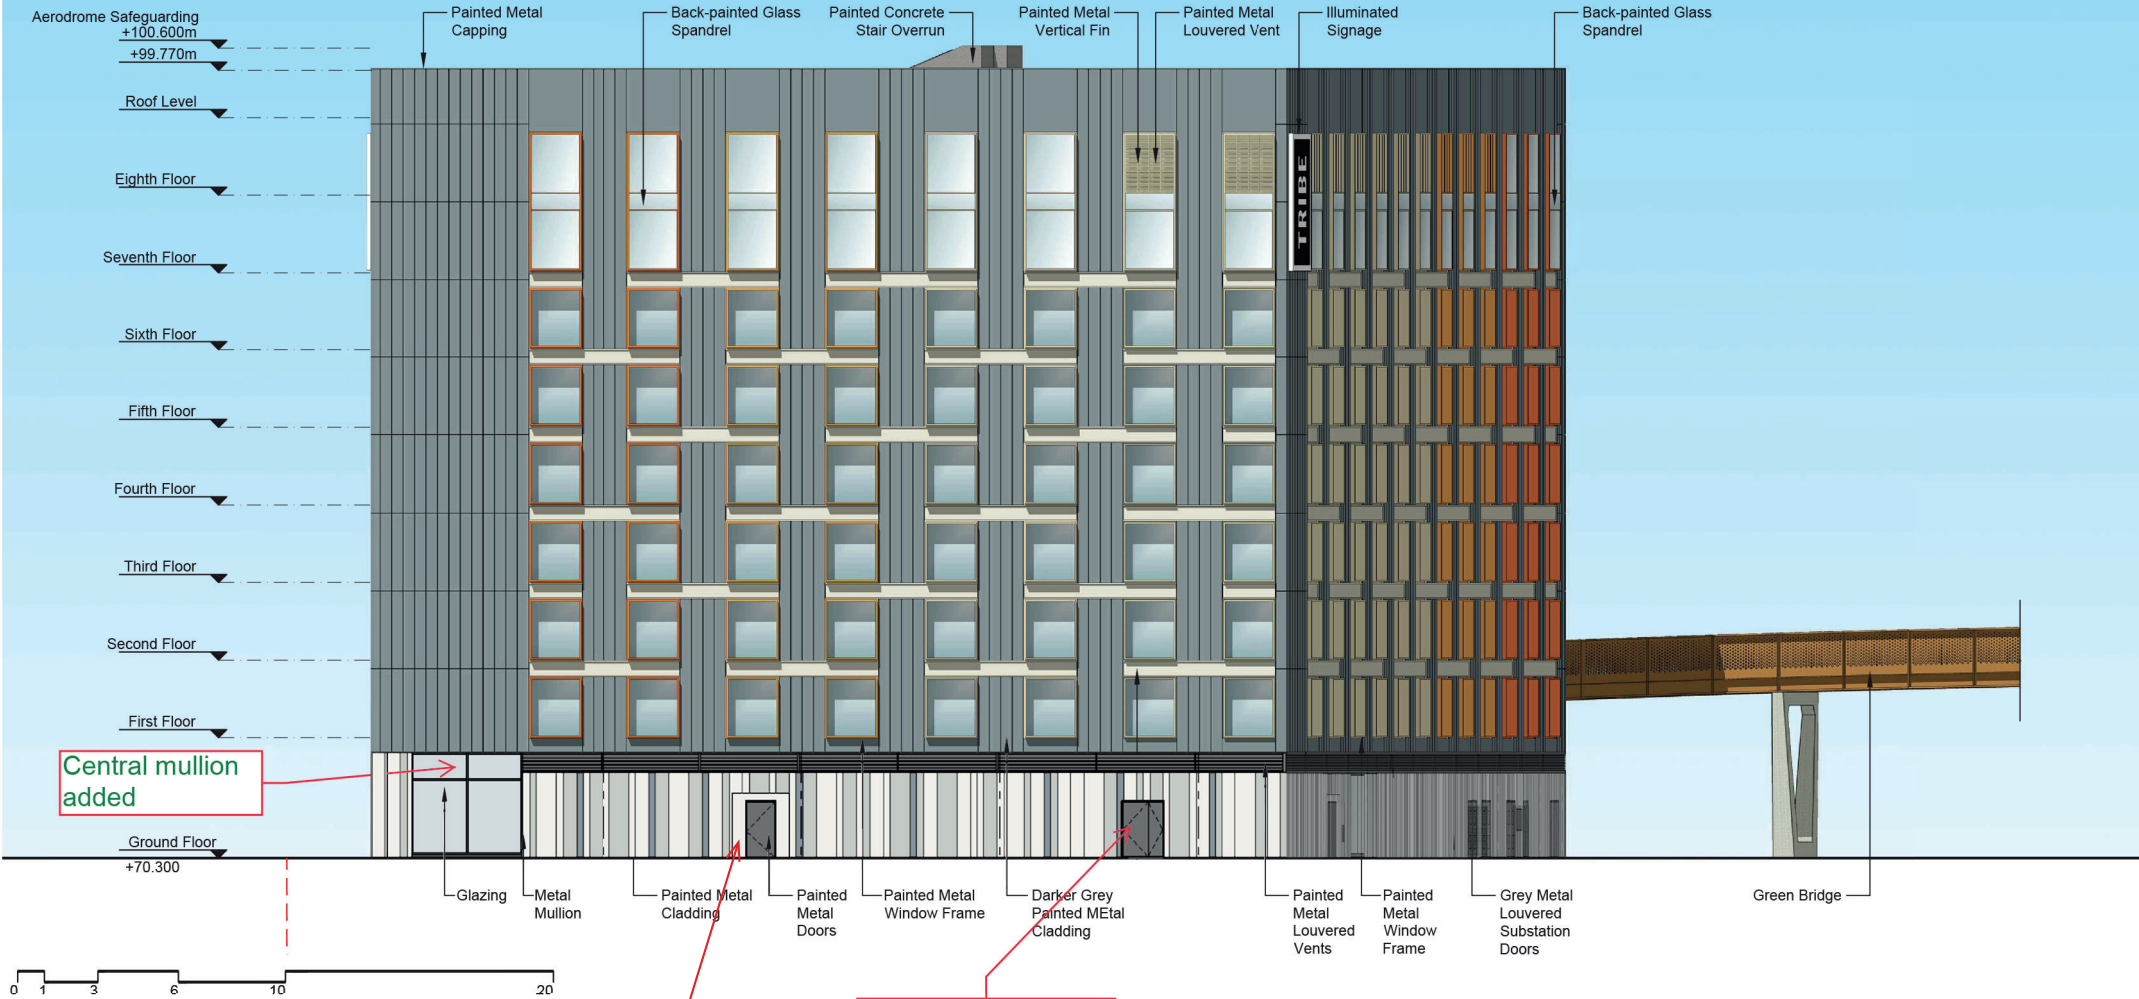


Proposed South East Elevation
A-110-002 Rev:P1
Scale 1:200@A3

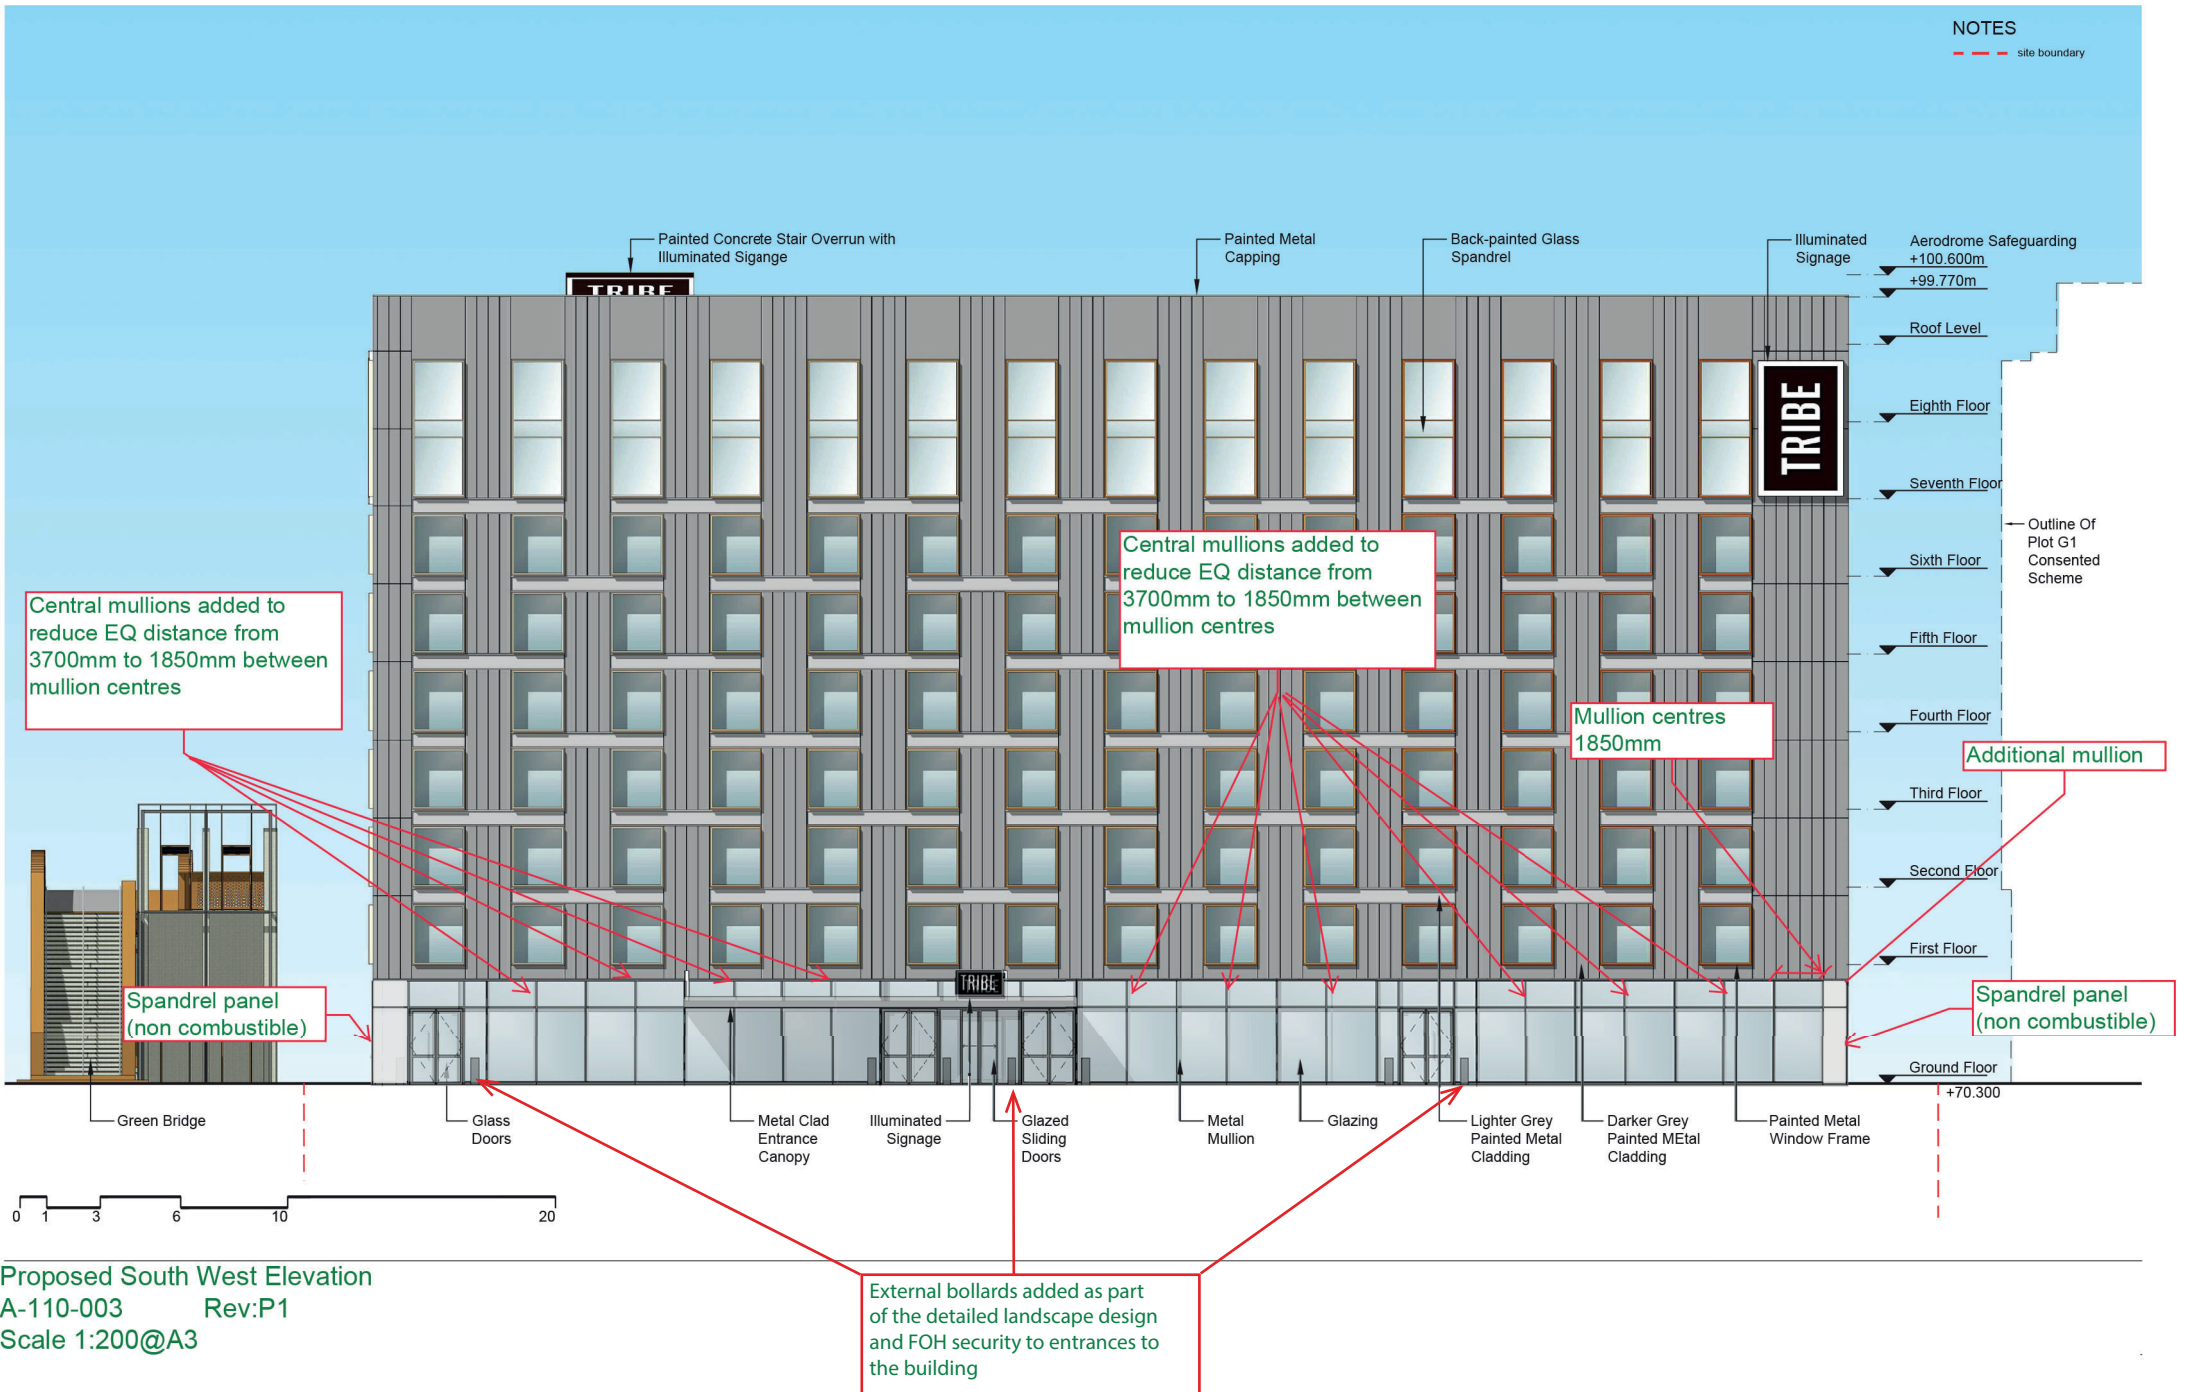

Copyright: All rights reserved. This drawing must not be reproduced without permission.
Only the original drawing should be used. Contractors, subcontractors and suppliers must verify all dimensions on site before commencing any work or making any shop drawings.
All shop drawings to be submitted to the architect / interior designer for comment prior to fabrication.
This drawing is to be used in conjunction with the architect's interior designer's specification, list of quantities / schedule, structural, mechanical & electrical drawings and all discrepancies are to be reported to the architect.
Do not scale from this drawing. Dimensions are in millimetres unless otherwise stated.
All fire related elements and items as set out within the Fire Engineers Fire Strategy Report, Fire rating of elements / components require fire certification from certified test bodies to be provided to both the Fire Engineer & Building Control for review and sign off, prior to procurement and installation.
CMA will coordinate with all other consultants in relation to statutory forms / elements under their consultant's control. These forms may be shown on CMA drawings for coordination purposes, however they remain under that consultant's design and control.

NOTES
ALL ELEMENTS WITHIN EXTERNAL FACADE
TO BE NON-COMBUSTIBLE (MIN FIRE RATING
CLASS 'A2-S1-D0' OR BETTER)

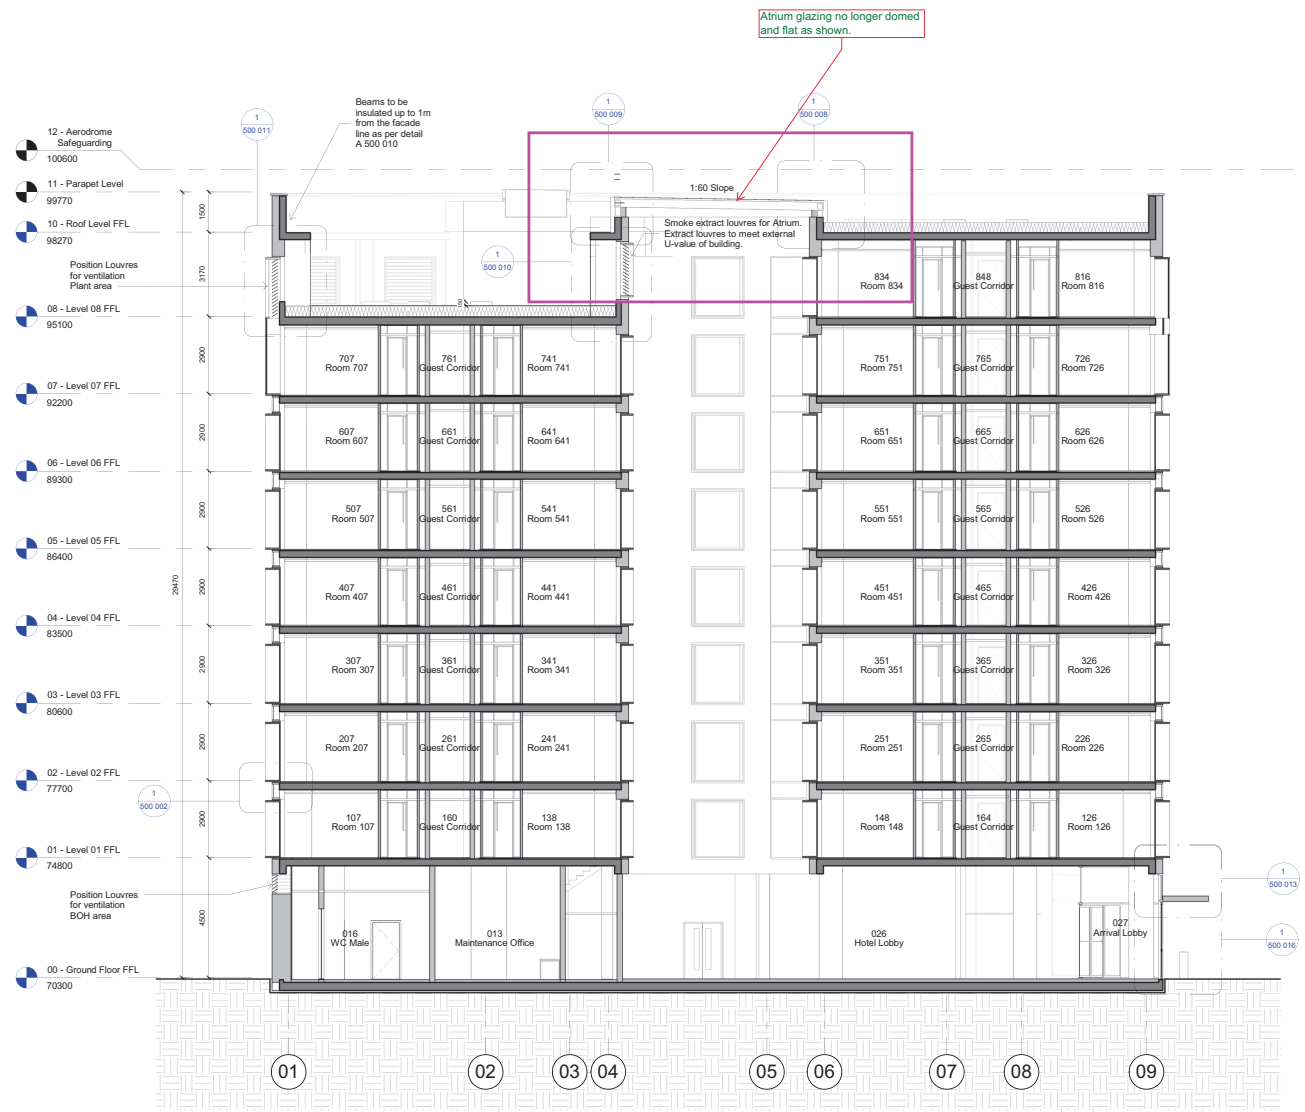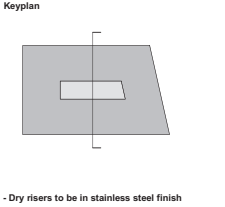

Section BB
A-120-002 Rev:P1
Scale 1:200@A3