





APARTMENT TYPE 1A
PROPOSED FLOOR PLAN

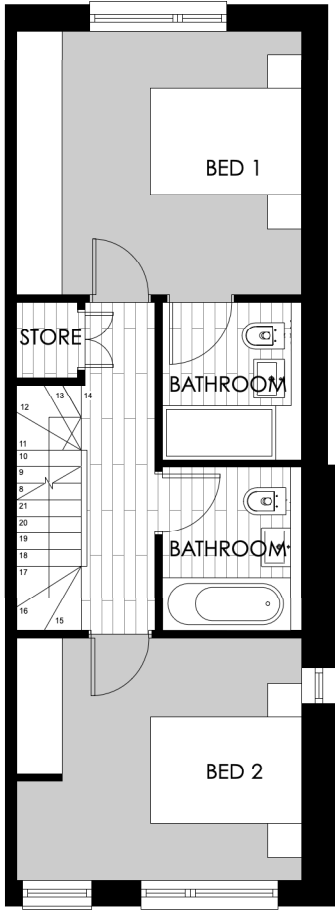

APARTMENT TYPE 2A
PROPOSED LOWER FLOOR PLAN

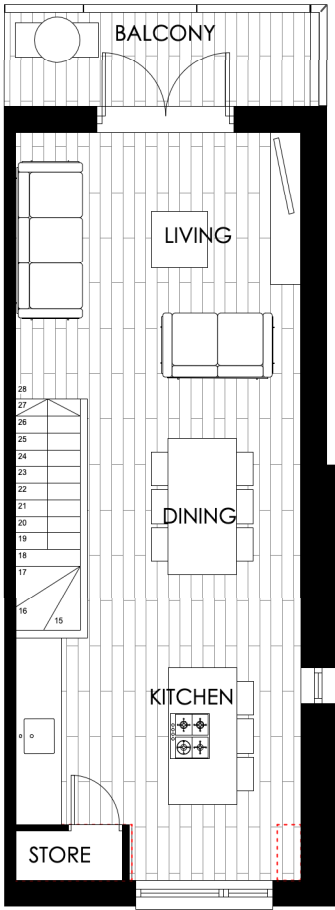

APARTMENT TYPE 2A
PROPOSED UPPER FLOOR PLAN

APARTMENT TYPE 1A AND 2A PLANS
1:100 @ A3

0M 2M 4M 6M 8M 10M

REVISION	DATE	DESCRIPTION

CLIENT: IRFAN DEMA	
PROJECT: FORMER VASA CLUB	
ADDRESS: 283 WHITE MOSS LANE, CHARLESTOWN	
DRAWING TITLE: APARTMENT TYPE 1A AND 2A PLANS	
SCALE: 1:100 @ A3	DATE: DECEMBER 2021
DRAWING NO: A647_P_210	

OLLIER SMURTHWAITE ARCHITECTS

40 King Street, Manchester, M2 6BA
T 0161 883 0838
F 0161 883 0839
E mail@olliersmurthwaite.com