




PARK STREET 495 - Containers

ARCHITECTURAL EMPORIUM Ltd
EMAIL: mail@architectural-emporium.co.uk
WEB: www.architectural-emporium.co.uk
ADDRESS: 13 Hope St, Liverpool, L1 9BQ
PHONE: +44 (0)151 363 0000

 

- North Point

Key:

Proposed items




Removed items




Lamp post to support LED exterior car park flood lighting and CCTVs


4 car park spaces for adjacent Commercial Kitchens use only

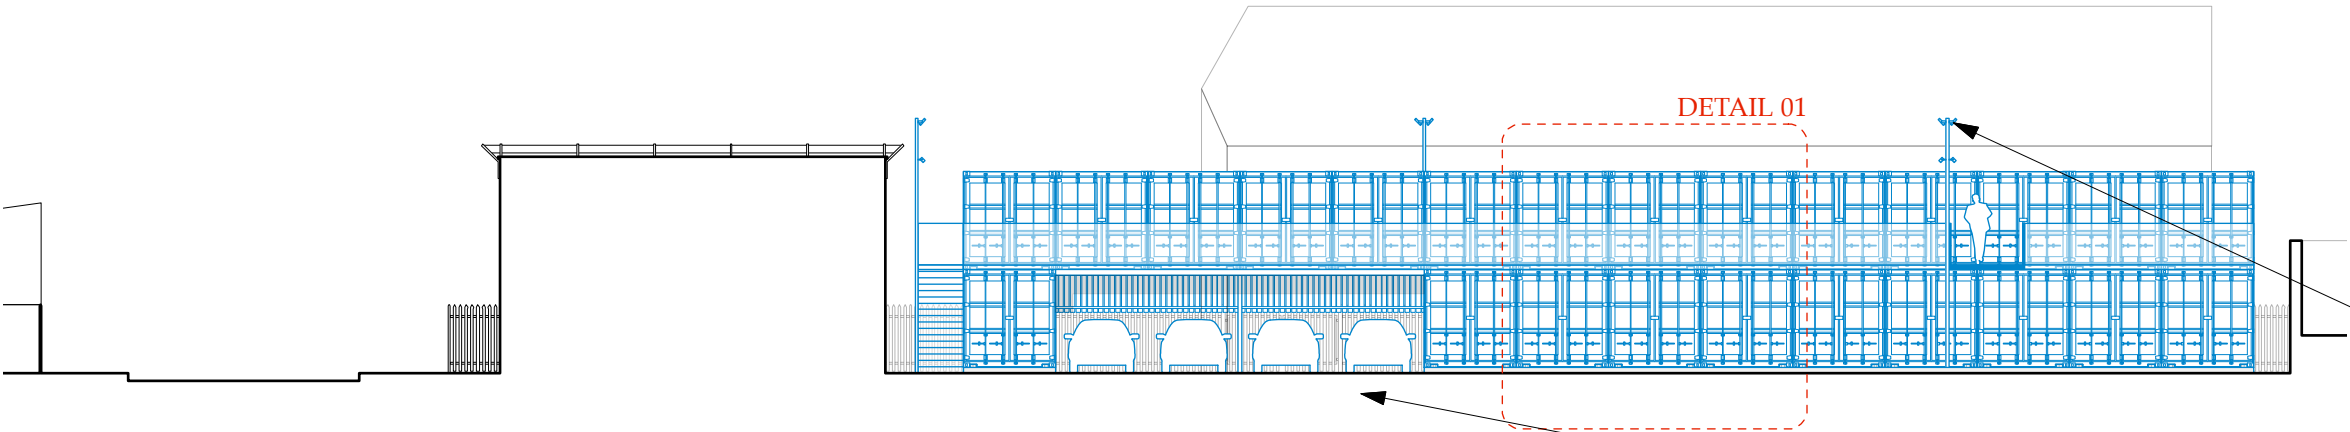

FRONT ELEVATION E-E'

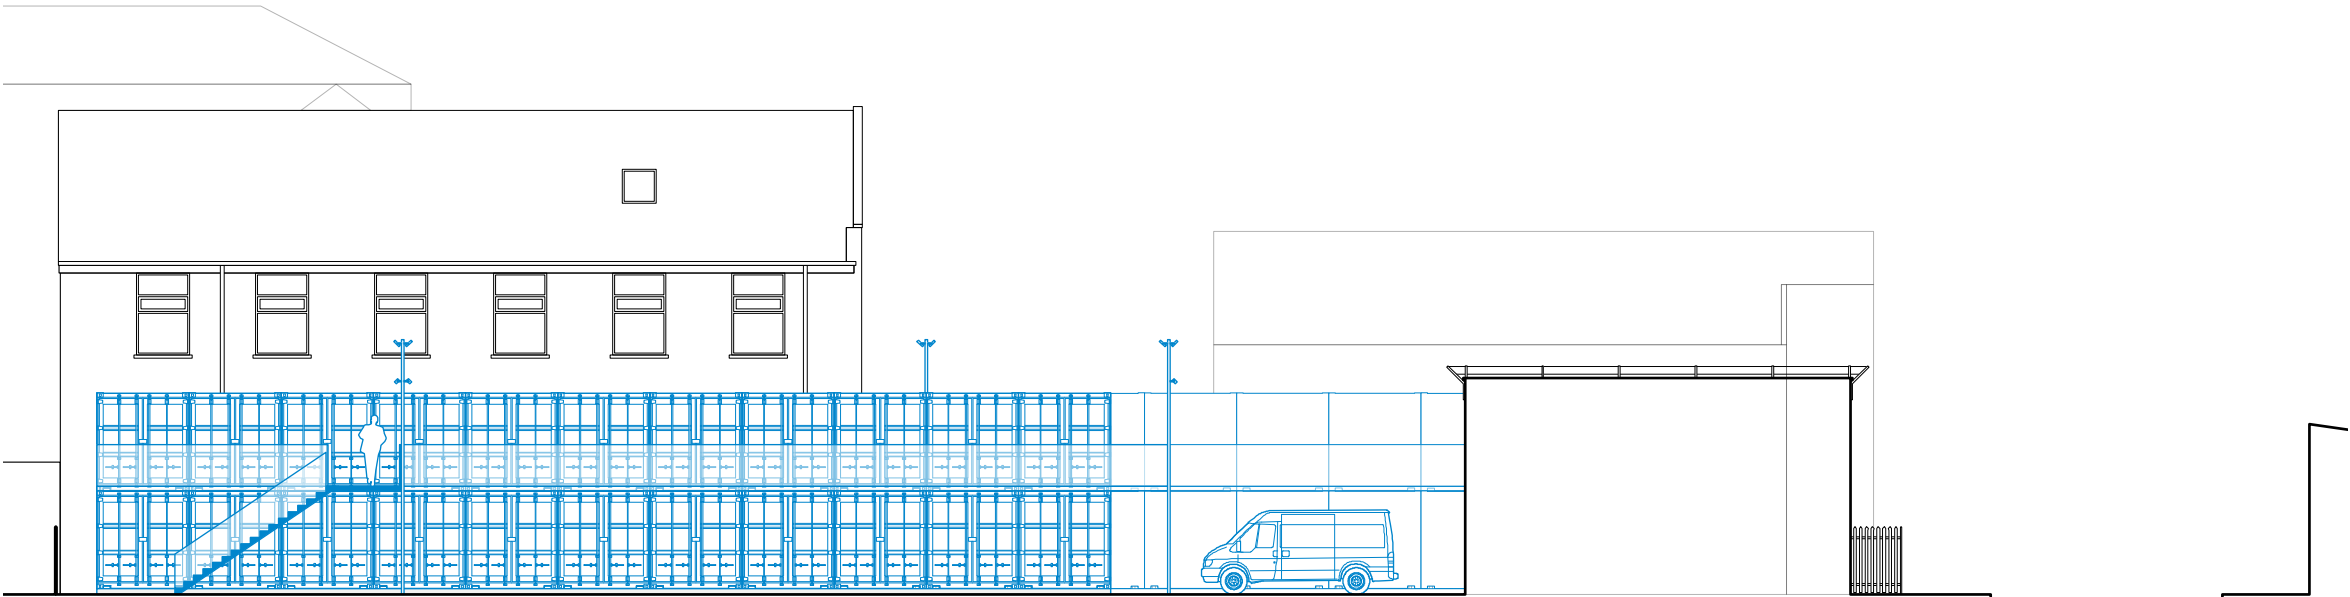

FRONT ELEVATION F-F'

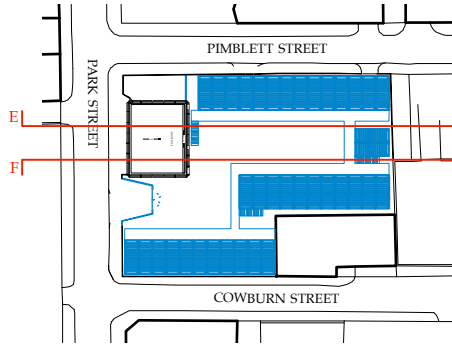

RevB: 15.07.22
Timber cladding added and 4 car park spaces allocated for Commercial Kitchens use only

FOR: PLANNING

CHECKED BY: TW | DRAWN BY: AK

SCALE: 1:200

PAPER SIZE: A3

JOB: PARK STREET 495 - Containers

C-2.203_RevA

FIRST ISSUE: 08.04.22

PROPOSED INTERNAL ELEVATIONS - 03