



Existing Plan View

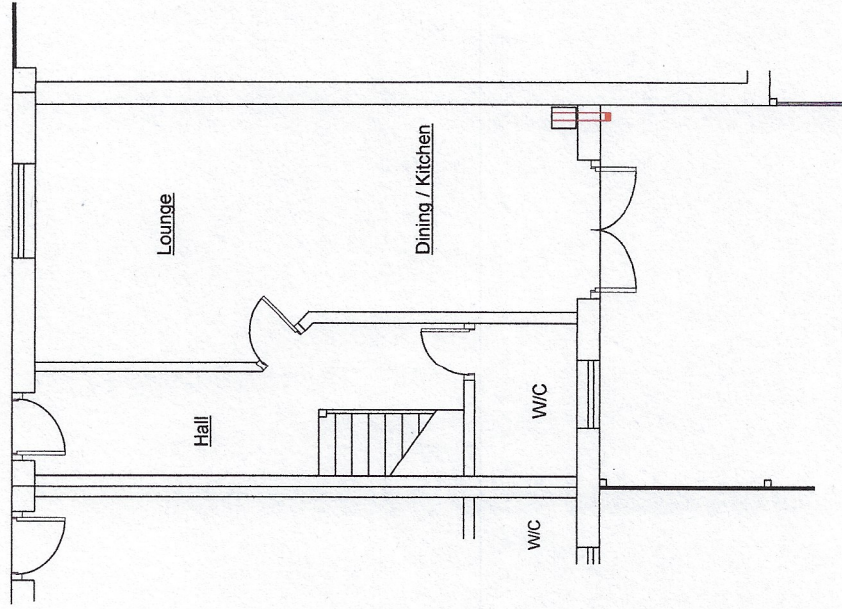



Proposed Plan View

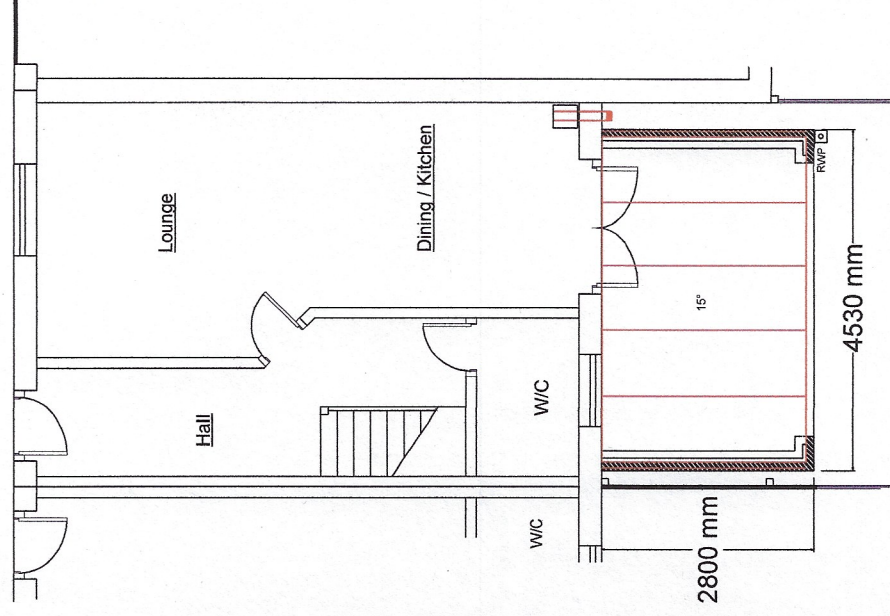


Proposed Conservatory to be Grey-7016 Aluminium frames.
 Glazed framed Tinted Glass roofing at 15° pitch.
 Face brick walling to match house face brick.

ADDRESS 212 Lawnhurst Avenue MANCHESTER M23 9RQ	REF. NO. 490270622	SCALE 1 : 100 @ A4	DATE 25/07/2022	Notes	DRAWN BY HOWARD BLAND Clearview Home Improvements Tel- 07539 749466 E-mail - hbland43@gmail.com
Existing and Proposed Plan views For ; Mr & Mrs Jacob					


Left hand side elevation

 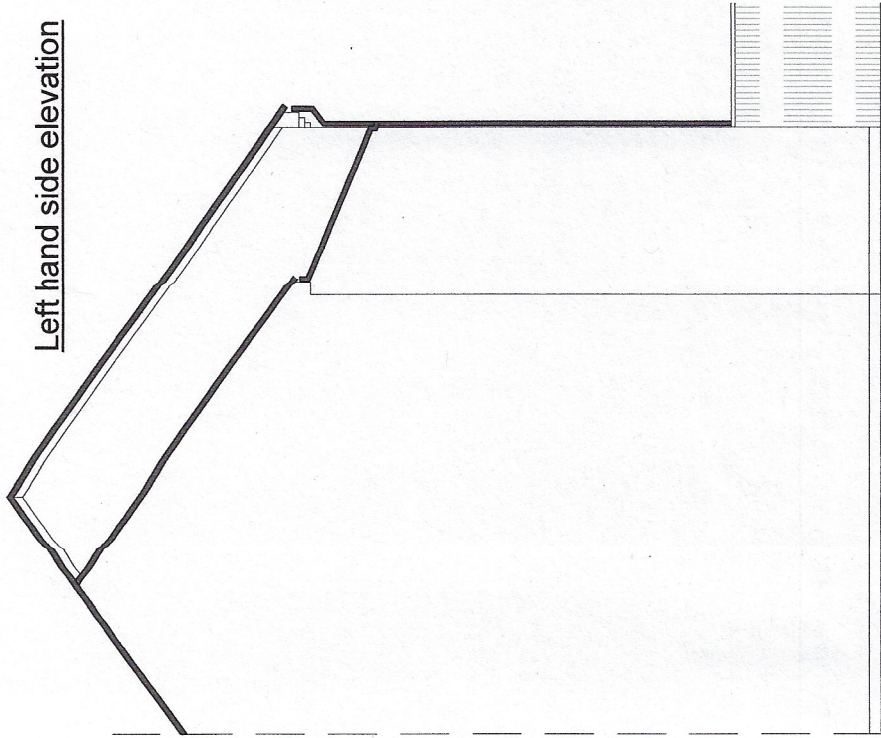

Right hand side elevation


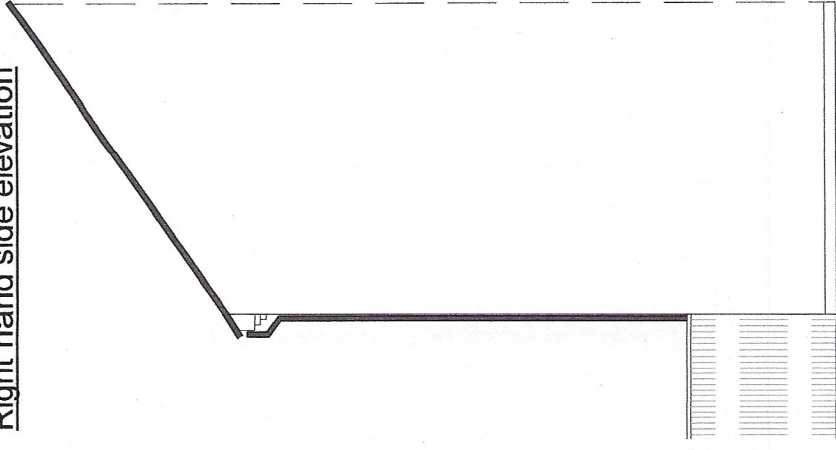


Rear Elevation

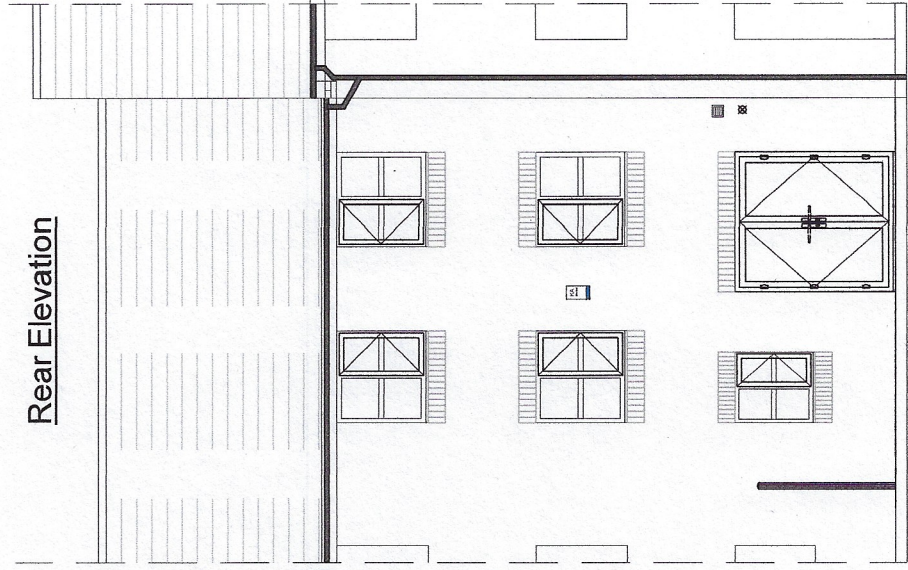


ADDRESS 212 Lawnhurst Avenue MANCHESTER M23 9RQ	REF. NO. 490270622	SCALE 1 : 100 @ A4	DATE 22/07/2022	Notes Existing Elevations For ; Mr & Mrs Jacob	DRAWN BY HOWARD BLAND Clearview Home Improvements Tel- 07539 749466 E-mail - hbland43@gmail.com
--	-----------------------	-----------------------	--------------------	--	---

Left hand side elevation

 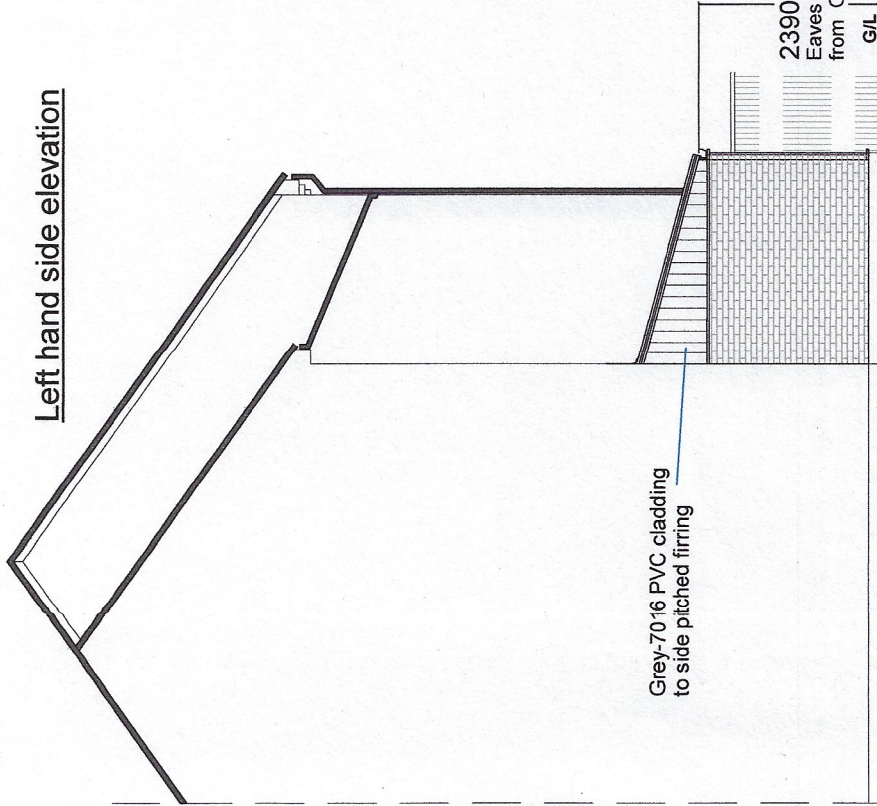

Right hand side elevation

Proposed Conservatory to be Grey-7016 Aluminium frames.
Glazed framed Tinted Glass roofing at 15° pitch.
Face brick walling to match house face brick.

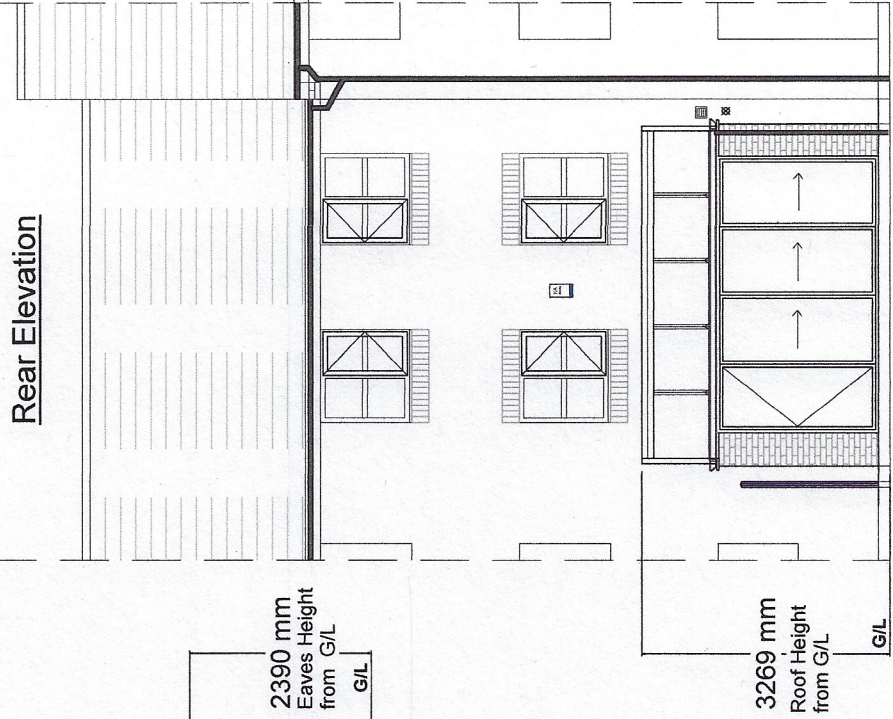

ADDRESS
212 Lawnhurst Avenue
MANCHESTER
M23 9RQ

REF.NO.
490270622

SCALE
1 : 100 @ A4

DATE
25/07/2022

Notes
Proposed Elevations
For ; Mr & Mrs Jacob

DRAWN BY HOWARD BLAND
Clearview Home Improvements
Tel- 07539 749466
E-mail - hbland43@gmail.com