

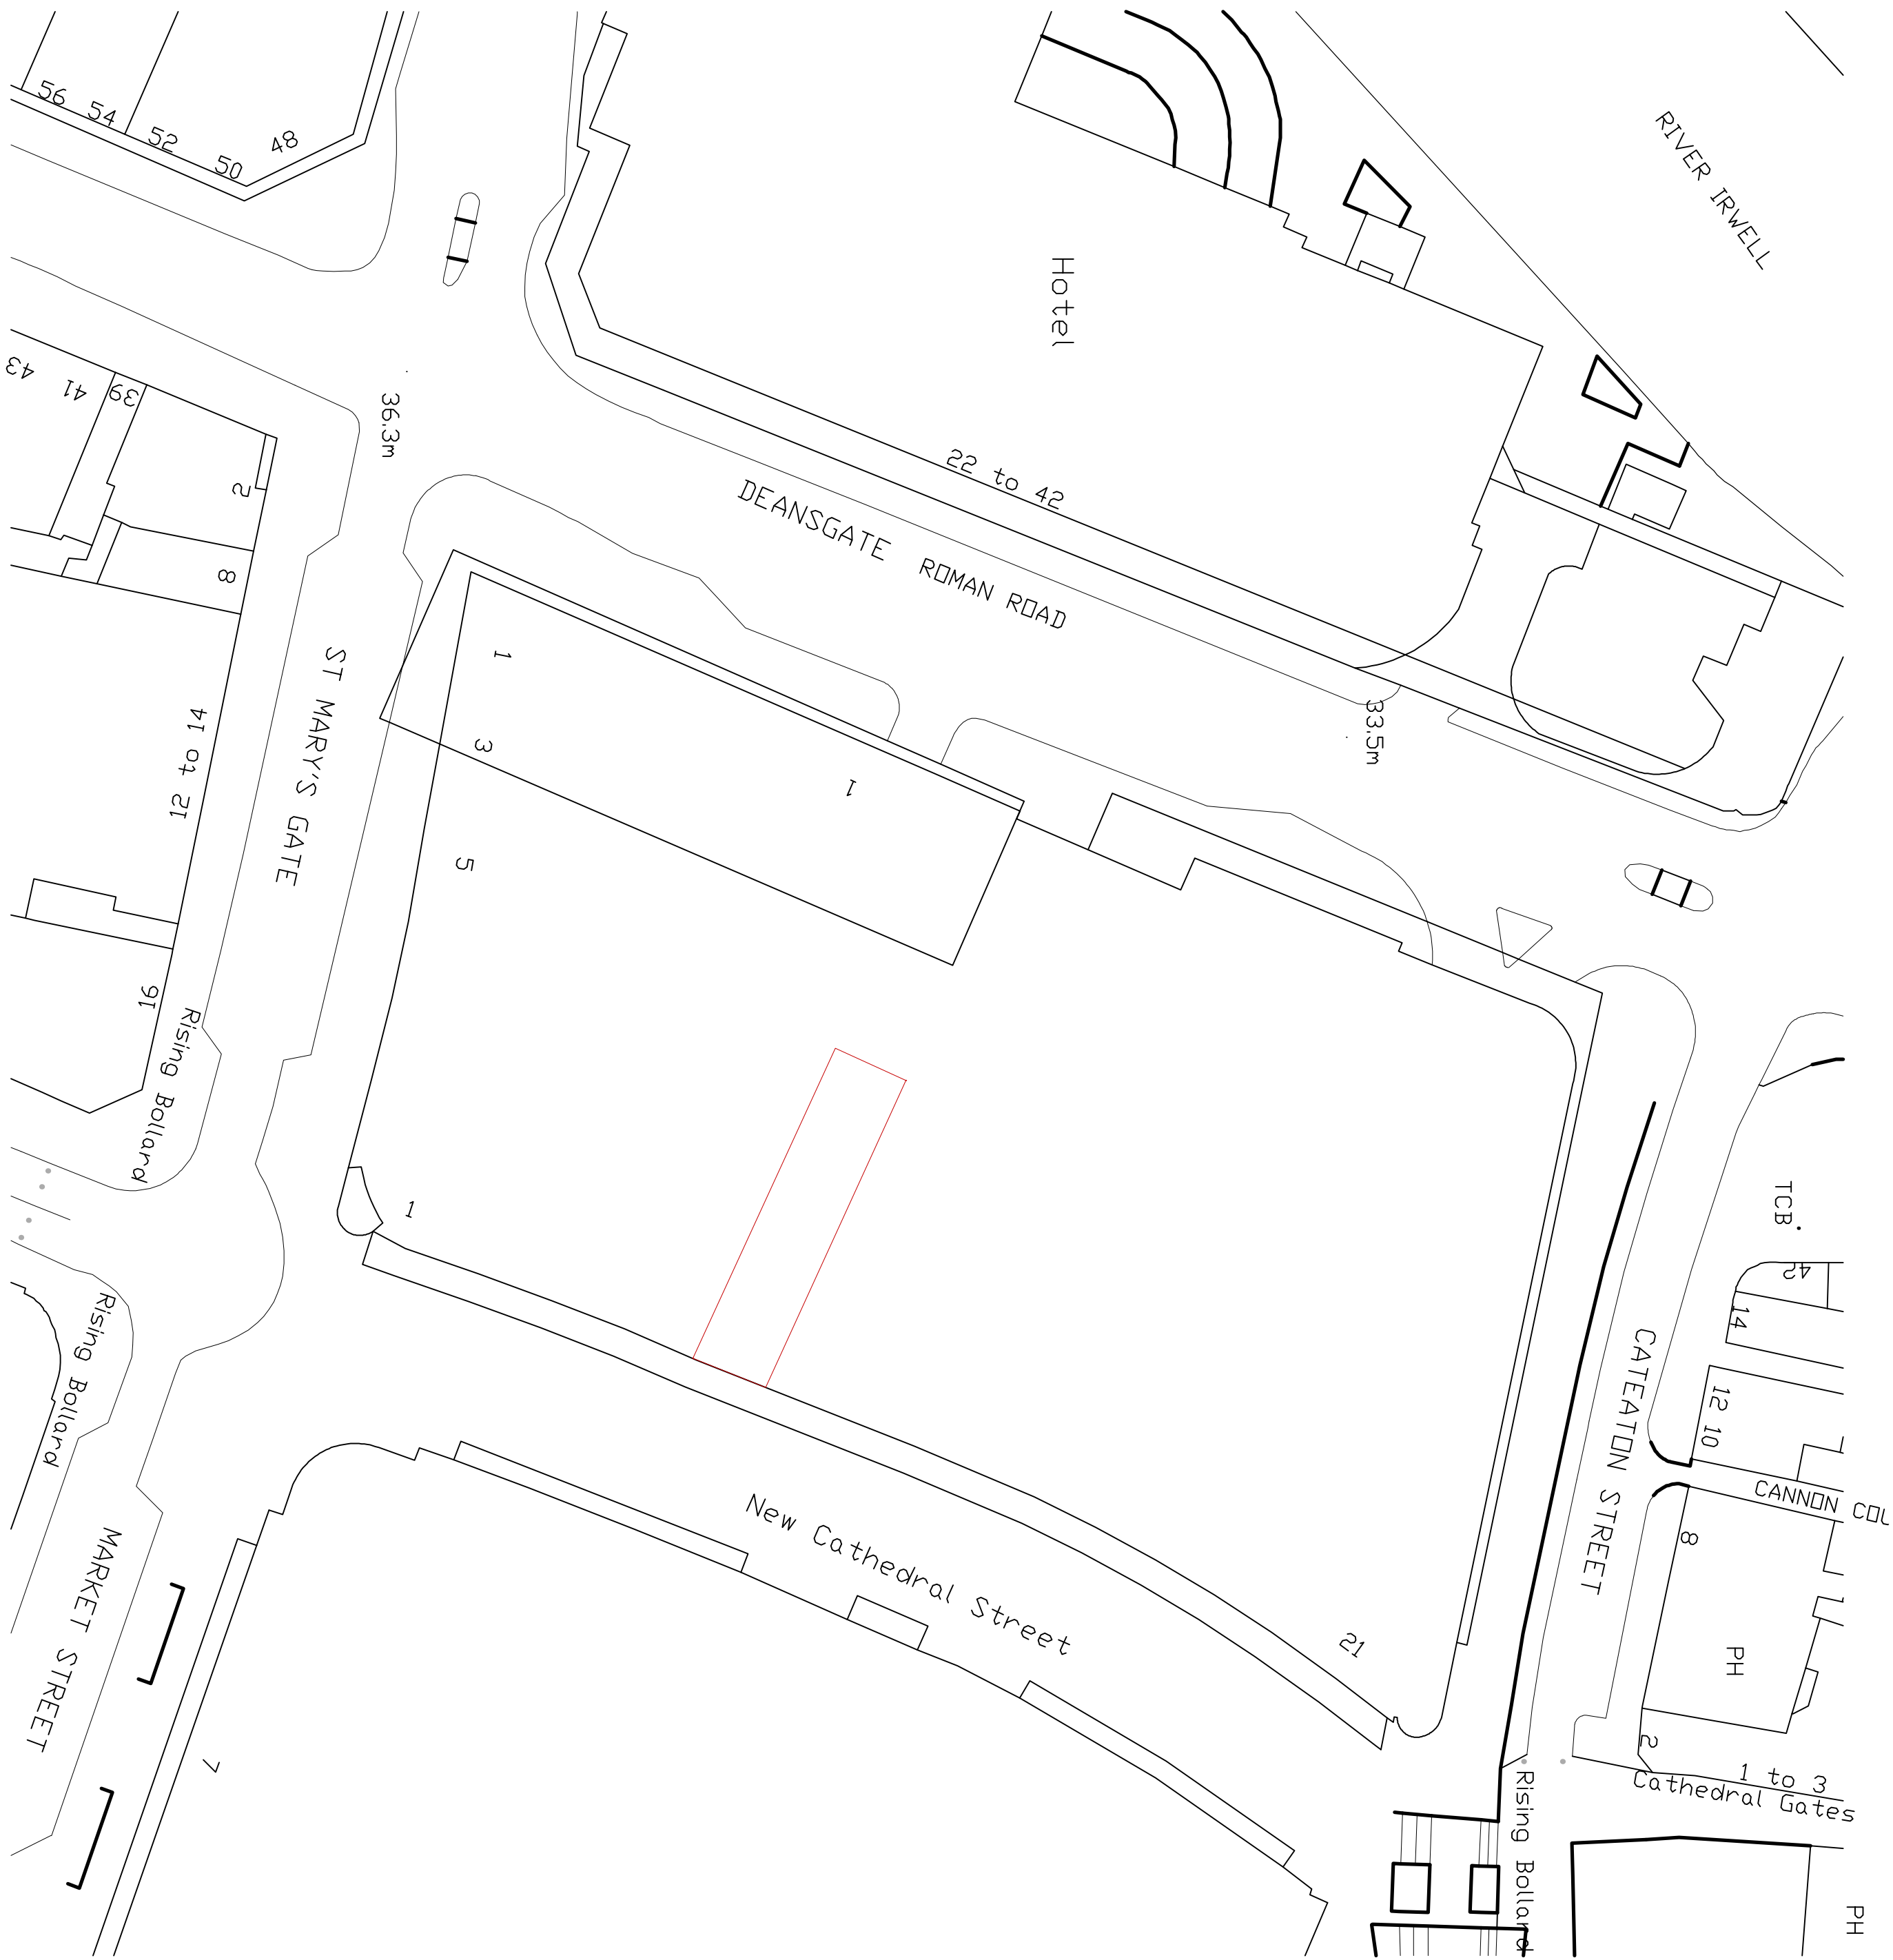


Notes

1. This document and its design content is copyright © by SDA.
2. This document and its design is the property of SDA and is not to be used, copied, communicated or disclosed, in whole or in part, except in accordance with a contract, license or agreement in writing with SDA.
3. The document shall be read in conjunction with all other associated project information including models, specifications, schedules, risk assessments, and other documents.
4. All dimensions are in millimeters unless noted otherwise.
5. All dimensions to be checked on site.
6. SDA prefer to document dimensions, even though a scale bar maybe present, please call us to establish correct dimensions if they are not shown.
7. Please refer to the drawings for any discrepancies or omissions of SDA, in which, please contact SDA.

 

REV	DATE	DESCRIPTION	DRN/COD
CLIENT			
GENESIS			
PROJECT			
GENESIS MANCHESTER			
NEW CATHEDRAL STREET			
MANCHESTER			
TITLE			
SITE PLAN			
SUITABILITY CODE		PURPOSE OF ISSUE	
DWG No.		PLANNING	
Ref:	Org.	Volume	Level
M0008 - PL2			
SCALE	DATE	Type	Number
1:500@A1	MAY 2022		P01
DRAWN			
CHECKED			
AH			

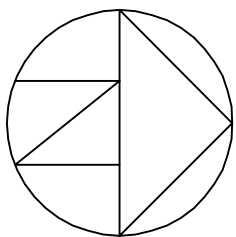

BASILILDA PENTHOUSE, 2 KING CHARLES STREET
LEEDS, LS1 6LS

BSI REGISTERED

FS 86715