




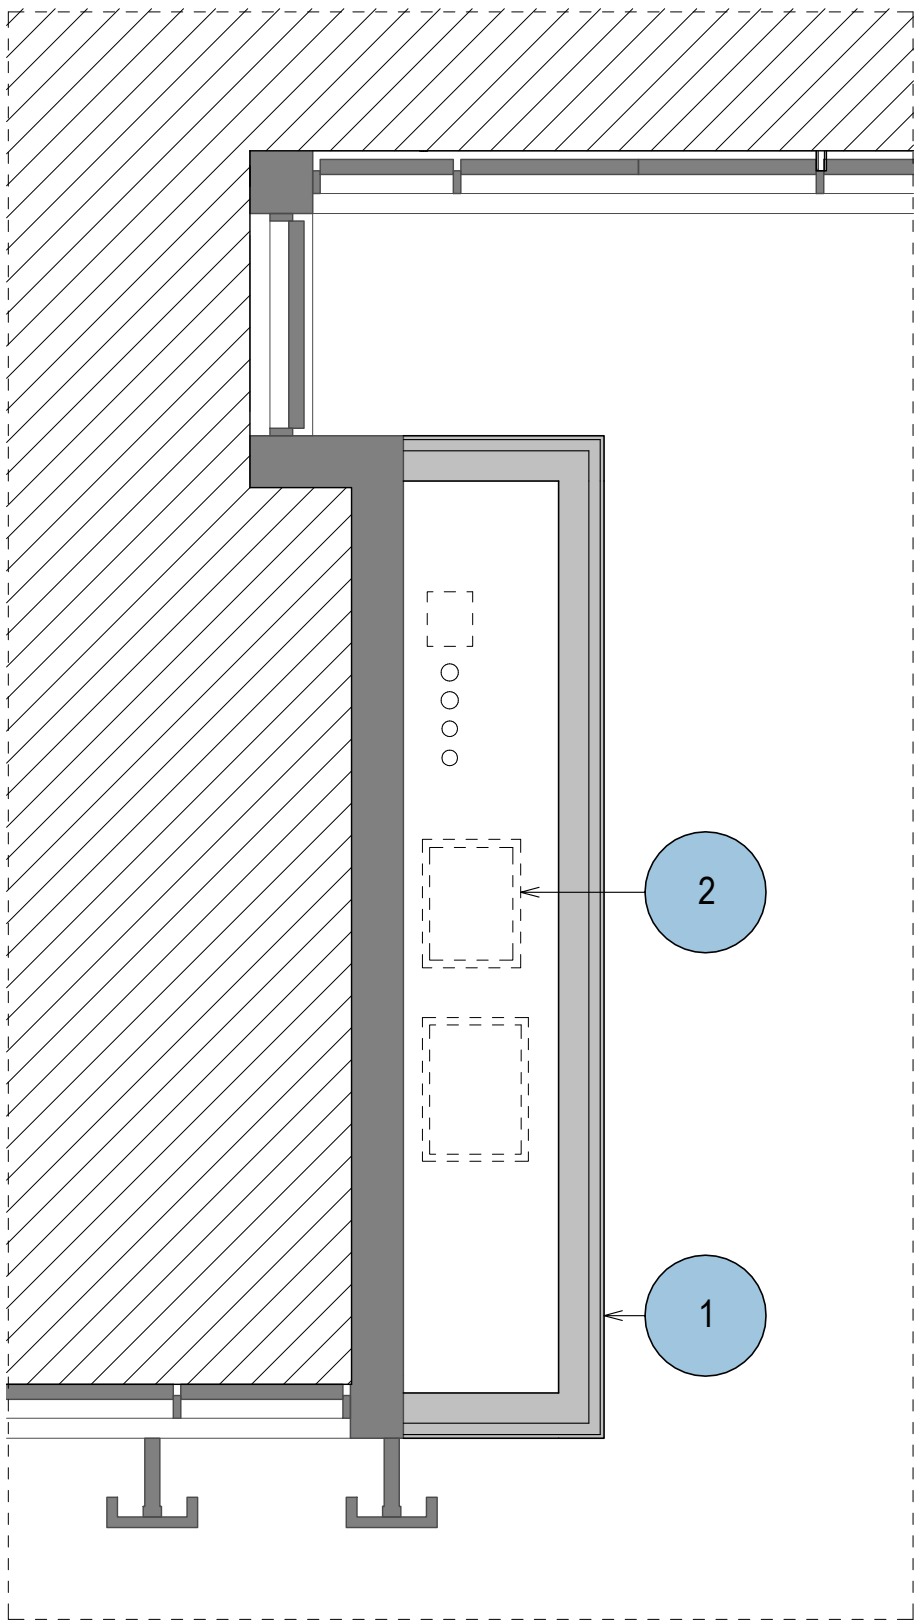


1 FRONT SERVICES ENCLOSURE PLAN - LEVEL 2
1 : 50

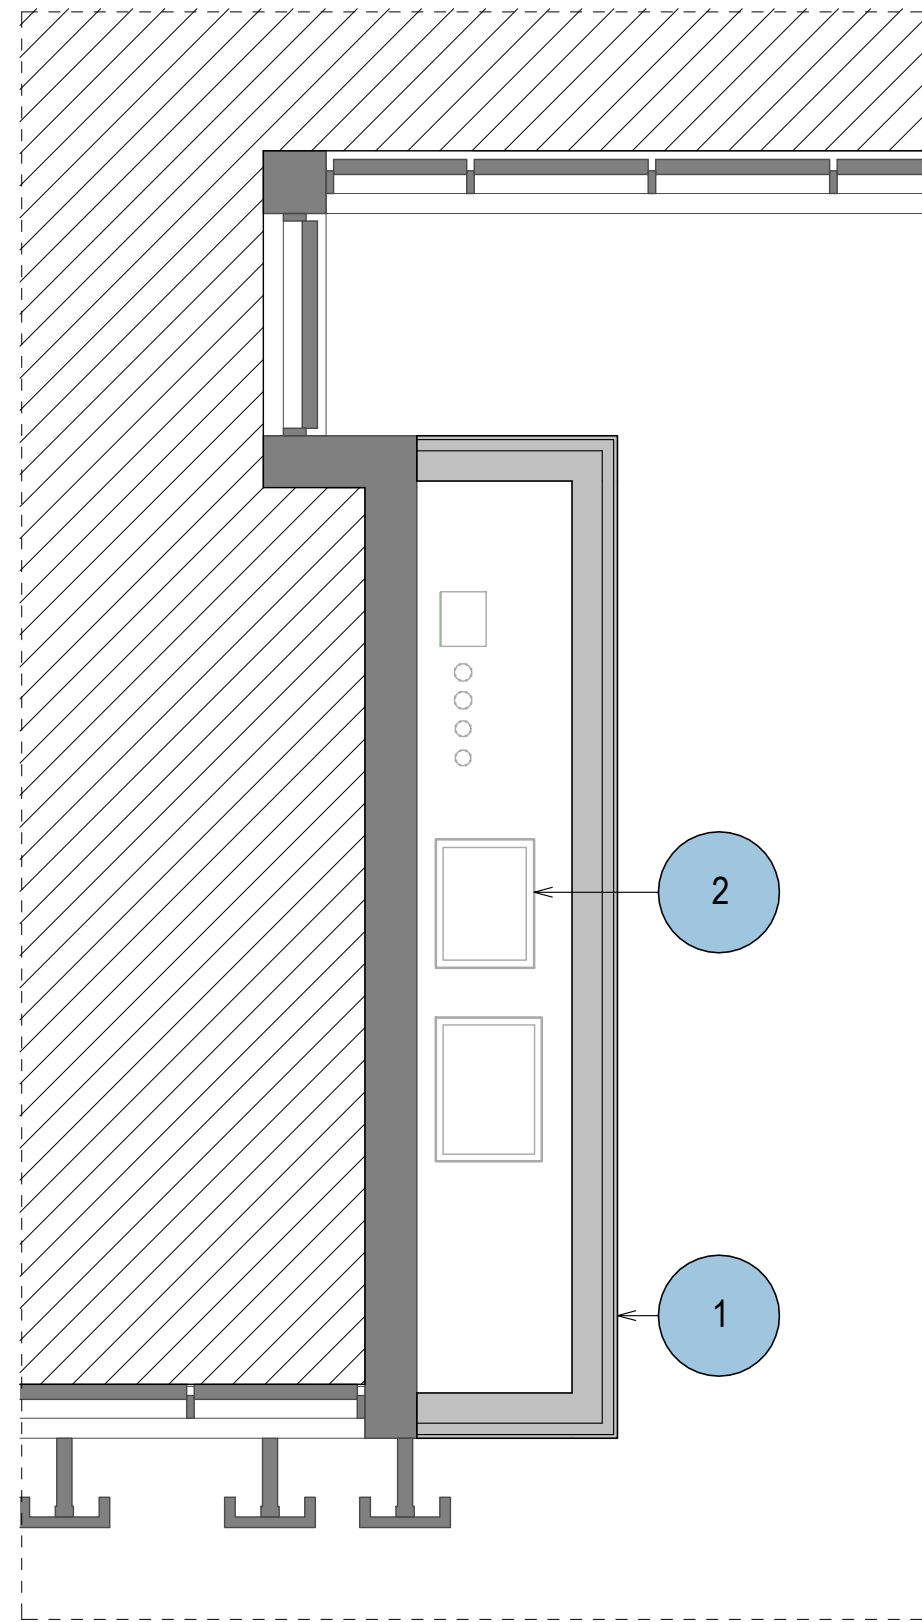


2 FRONT SERVICES ENCLOSURE PLAN - LEVEL 3
1 : 50

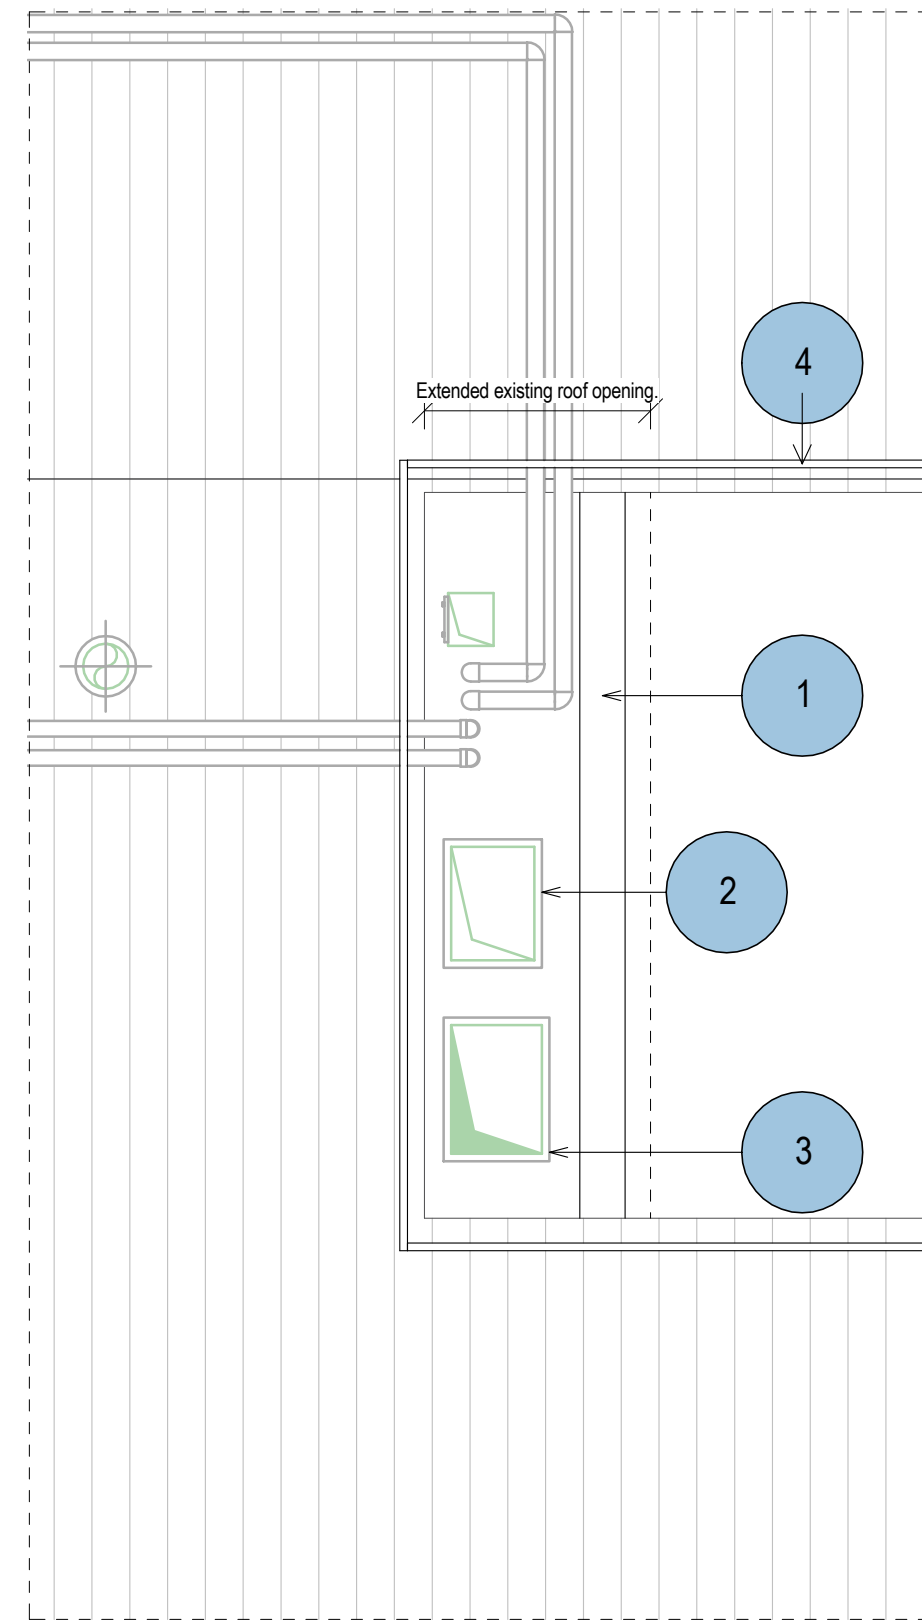


5 FRONT SERVICES ENCLOSURE - ROOF LEVEL
1 : 50

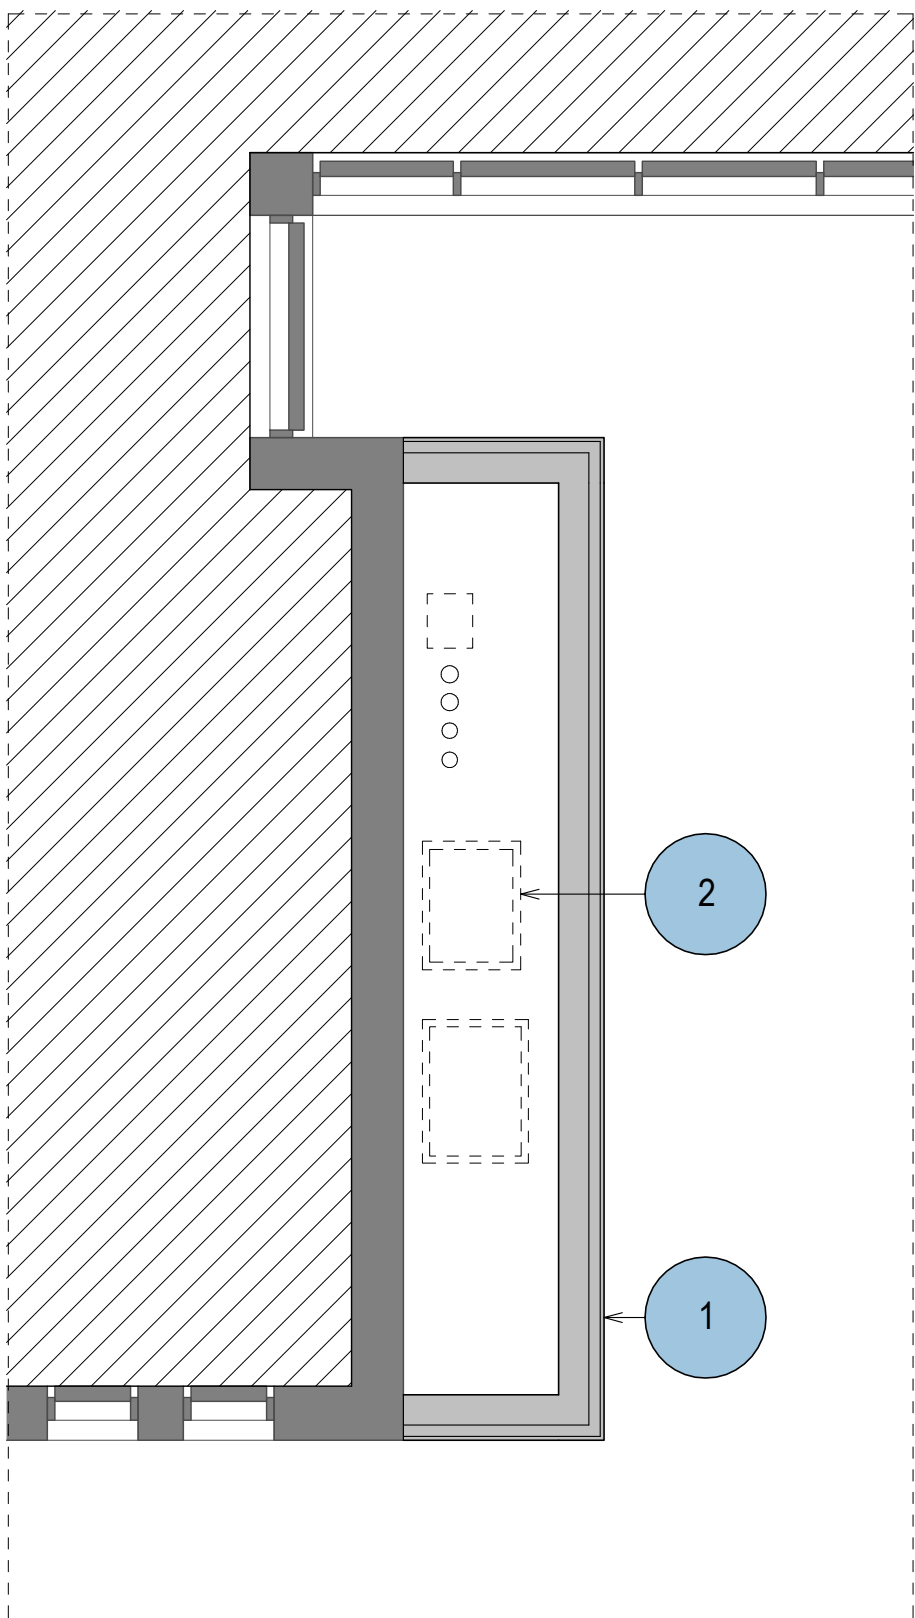

4 FRONT SERVICES ENCLOSURE - LEVEL 0
1 : 50

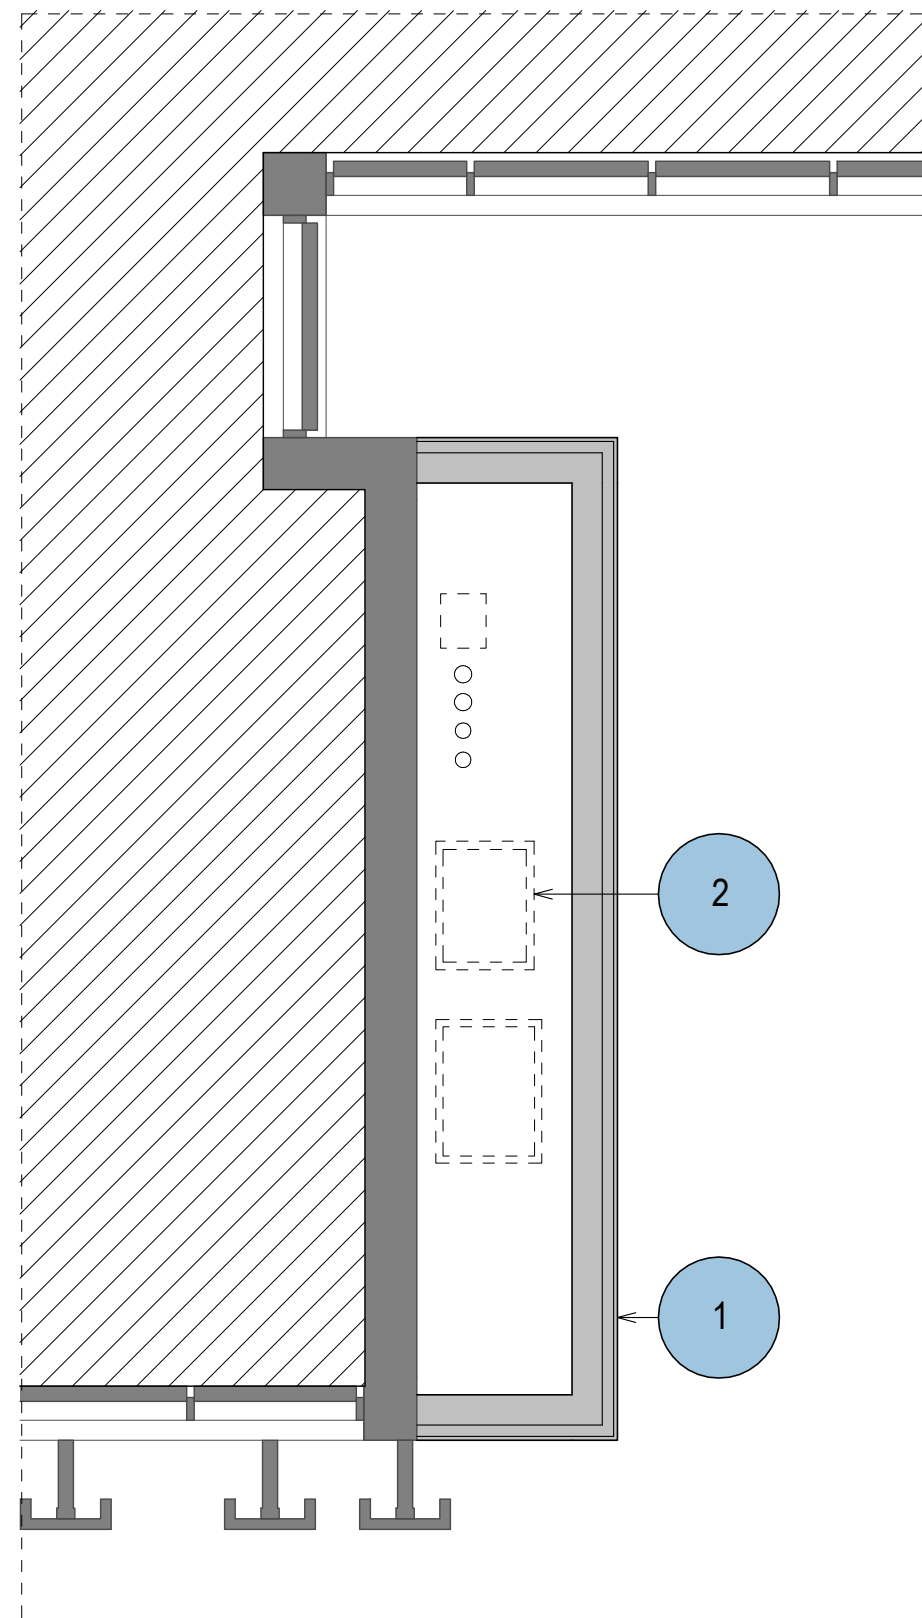

3 FRONT SERVICES ENCLOSURE - LEVEL 1
1 : 50

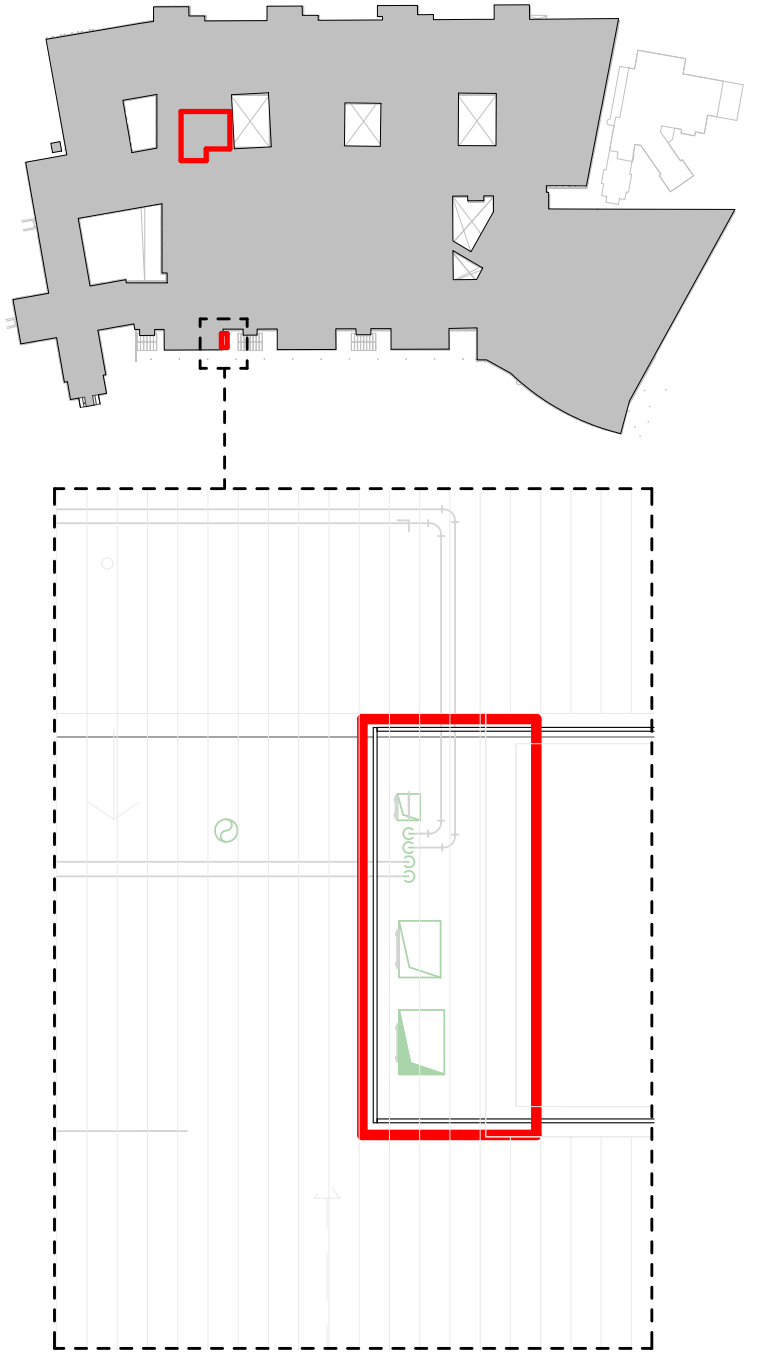


NOTES

All services to Mechanical Engineer's design.
All structure to Structural Engineer's design.
Location of the proposed roof plant subject to reviews on site. Access to be provided following site survey.

ELEVATION KEY

- 1 Services enclosure to match existing clay cladding. Supporting structure to Structural Engineers design.
- 2 Proposed services to Mechanical Engineers design, to enter the building at ceiling height of Level 2. Services to extend externally to the roof.
- 3 Existing roof opening extended to accommodate proposed mechanical services.
- 4 Existing metal guarding to be adjusted to suit the extended roof opening and services.

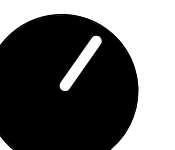

PLANNING

REVISION	DATE	DESCRIPTION	ARCHITECT	PARTNER
S2 P 1	22/07/29	Issue for Planning	MC	ADP

CHECK ALL DIMENSIONS AND VERIFY ON SITE. REPORT ANY ERRORS OR OMISSIONS

1 Portland Street
Manchester
M1 3BE
T +44 (0) 161 238 9460
E manchester@adp-architecture.com
www.adp-architecture.com

JOB TITLE:
MANCHESTER ROYAL INFIRMARY

DRAWING TITLE:
FRONT SERVICES ENCLOSURE - PROPOSED PLANS

SCALE: As indicated		DRAWING SHEET SIZE: A1	
JOB CODE: 001232	DRAWING NUMBER: ADP-00-ZZ-DR- A-1023		REVISION: S2 P 1