


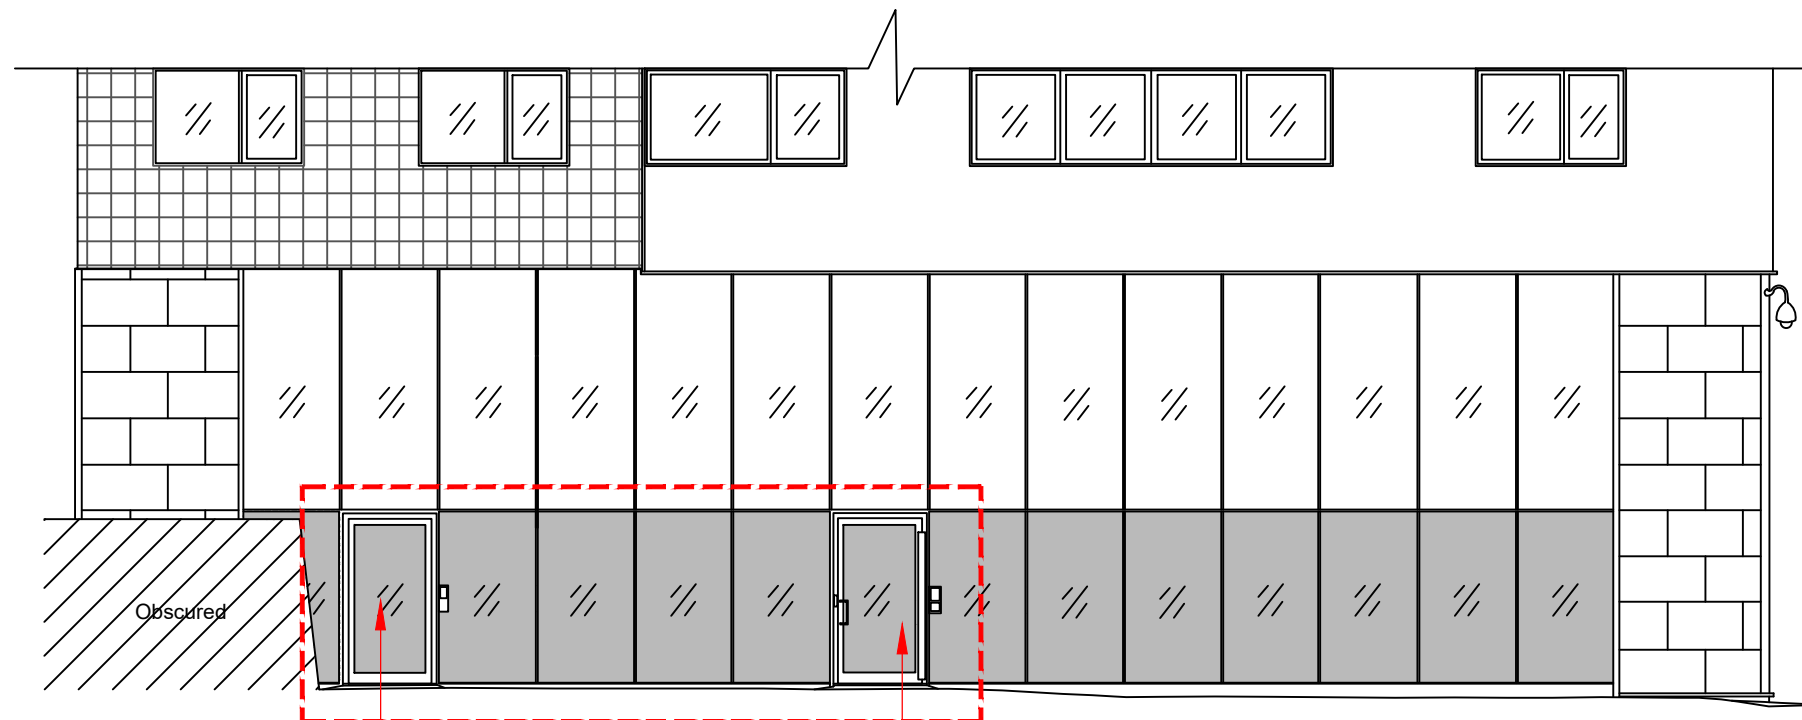


Existing door to be removed

Existing door to be replaced with a new sliding door

NORTH ELEVATION

SCALE BAR

1:100

 

DRAWING NO
03_4708_03A

SCALE
1:100@A3

CHECKED BY
SHIKHA

DRAWN BY
KUSHAL JAYAPRAKSH

DATE
27.05.2022

STORE TYPE
EXPRESS

STORE NAME
MANCHESTER OLDHAM

CONTENT
EXISTING ELEVATION_SHOPFRONT

TESCO
FEASIBILITY PLANNING
STORE PLANNING DEPARTMENT
PROPERTY SERVICES
HIGHWOODS BUILDING, KESTRAL WAY
WELWYN GARDEN CITY, HERTFORDSHIRE, AL7 1GB UK
TELEPHONE : 01707 395150
THE COPYRIGHT AND ALL OTHER RIGHTS IN AND RELATING TO THIS PUBLICATION BELONG TO AND ARE THE SOLE PROPERTY OF TESCO STORES LIMITED. ALL RIGHTS ARE RESERVED. NEITHER THE WHOLE NOR ANY PART OF THIS PUBLICATION MAY BE REPRODUCED OR TRANSMITTED IN ANY FORM OR BY ANY ELECTRONIC OR MECHANICAL MEANS INCLUDING PHOTOCOPYING AND RECORDING OR FROM ANY RETRIEVAL SYSTEM WITHOUT THE PRIOR WRITTEN LICENCE FROM THE OWNER. © 1999 TESCO STORES LIMITED