




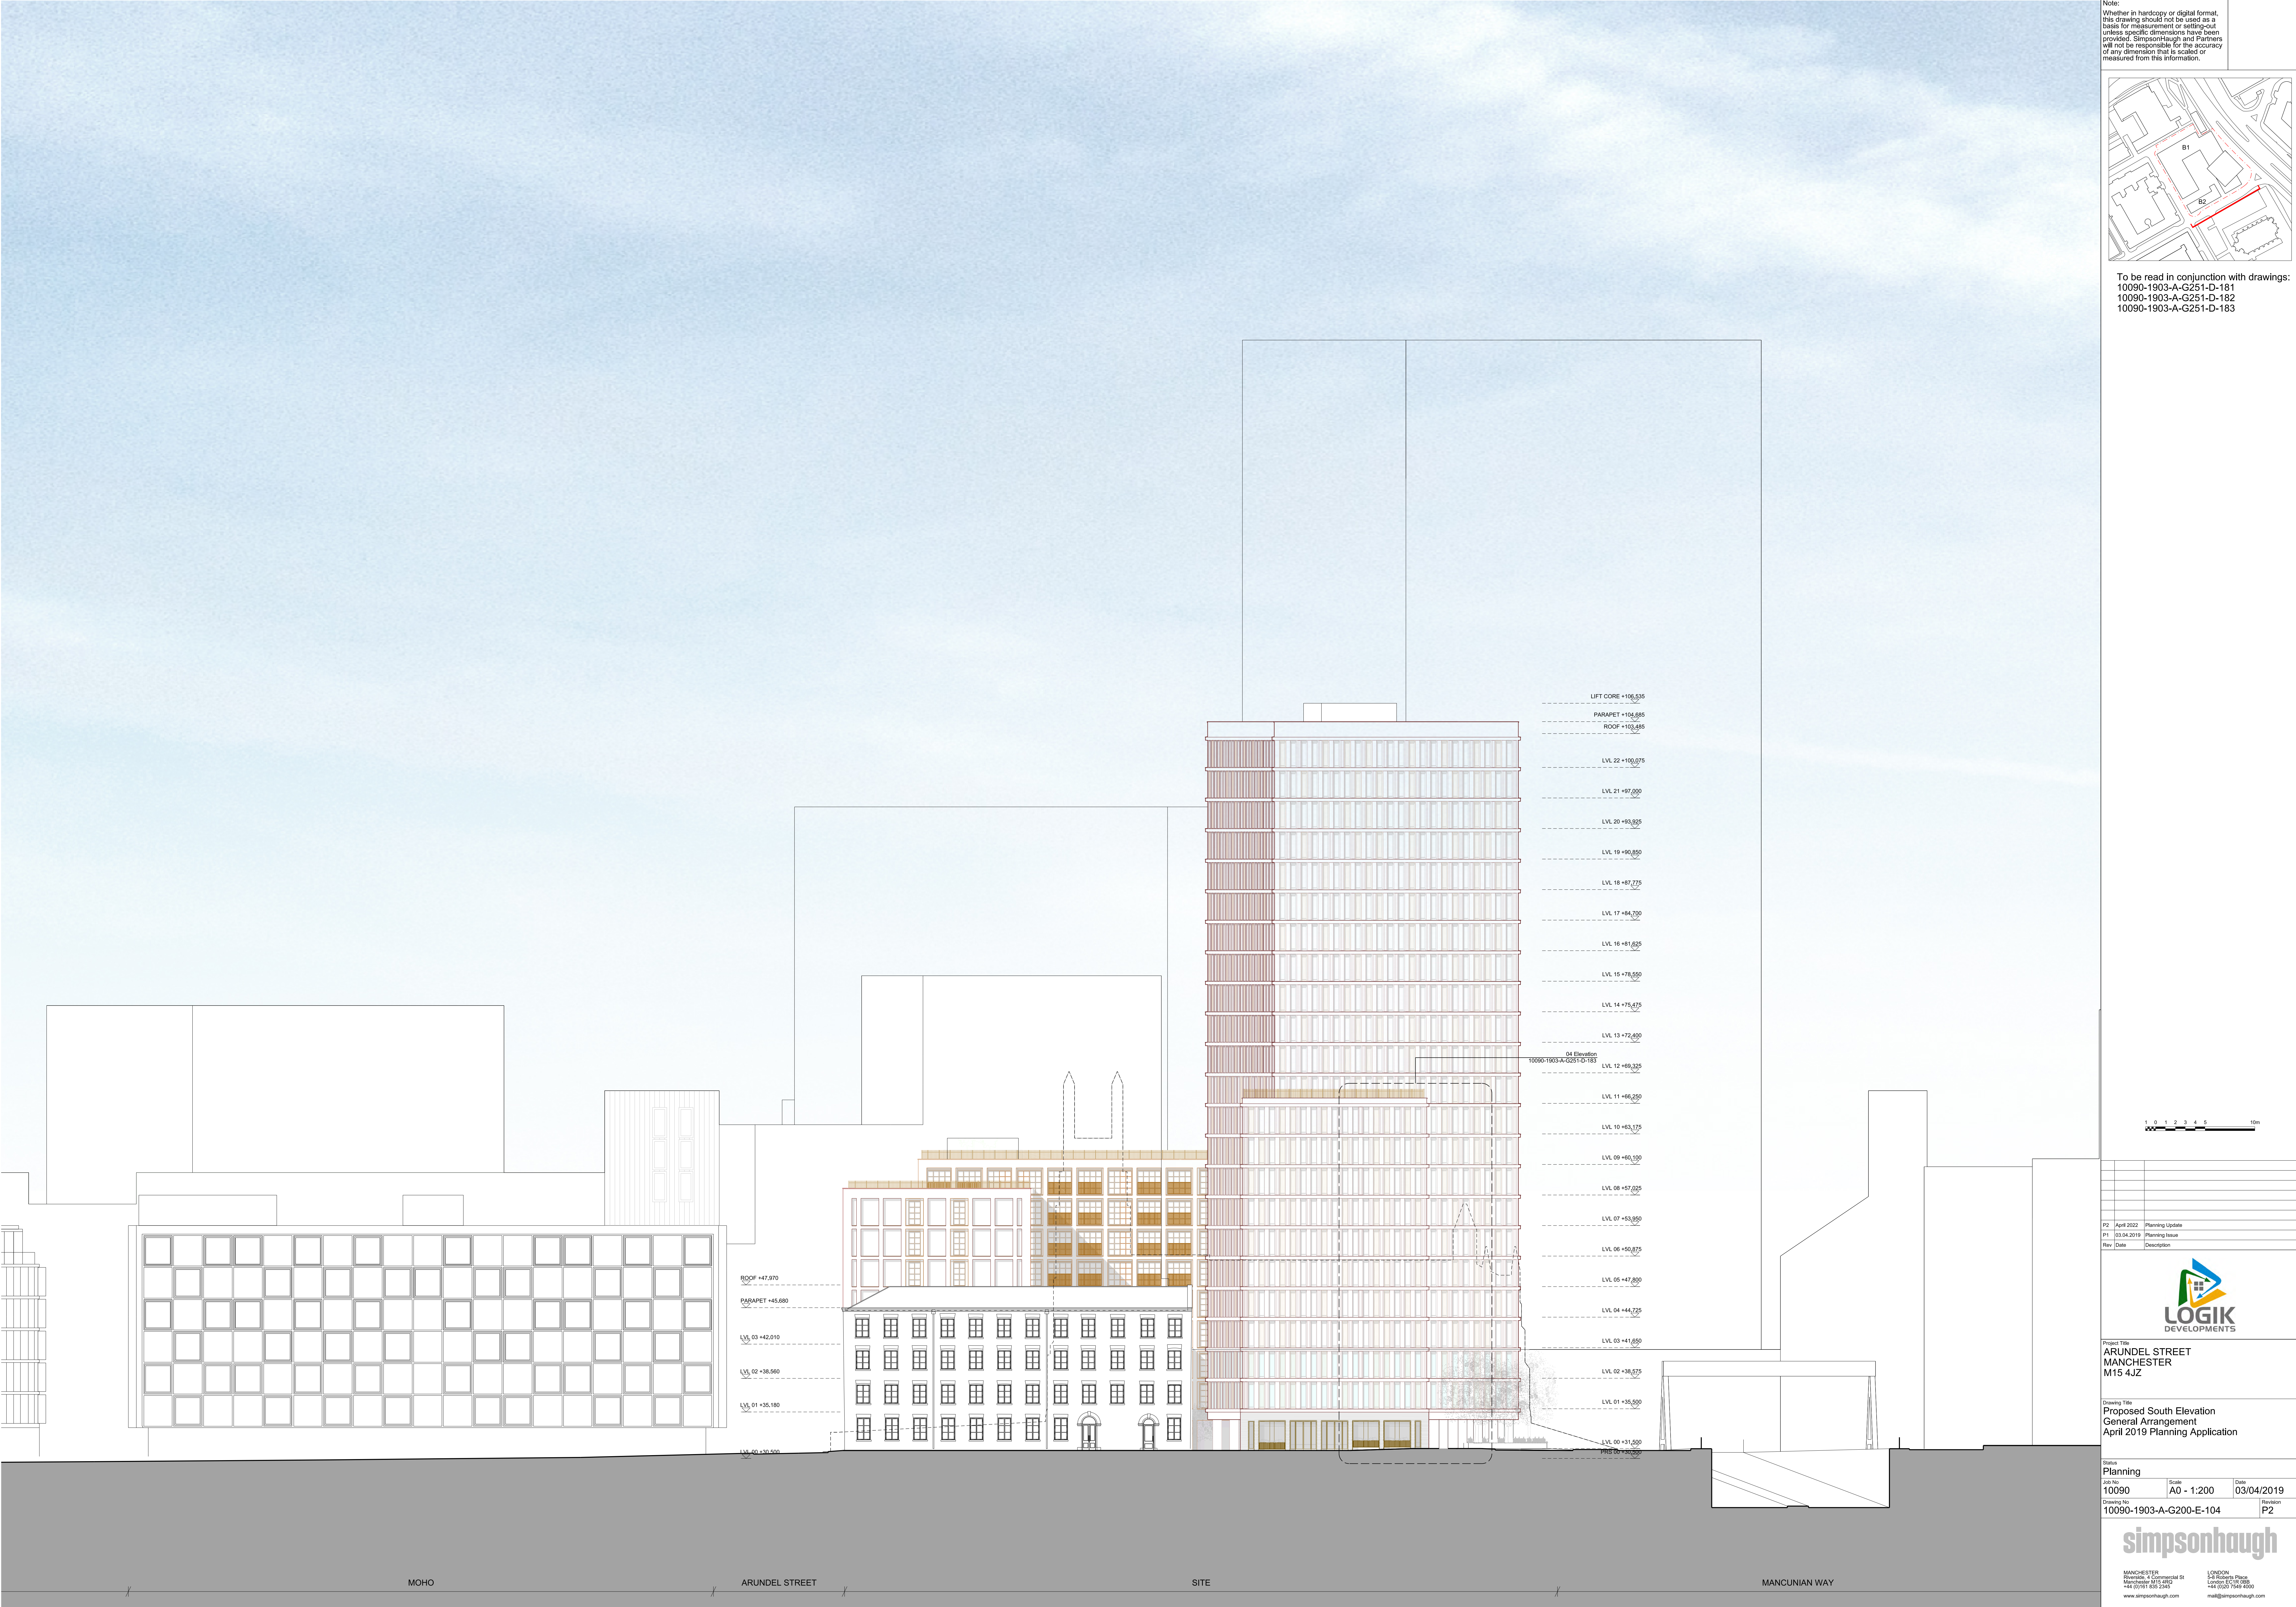

Note:
Whether in hardcopy or digital format,
this drawing should not be used as a
basis for measurement or setting-out
unless specific dimensions have been
provided. SimpsonHaugh and Partners
will not be responsible for the accuracy
of any dimension that is scaled or
measured from this information.

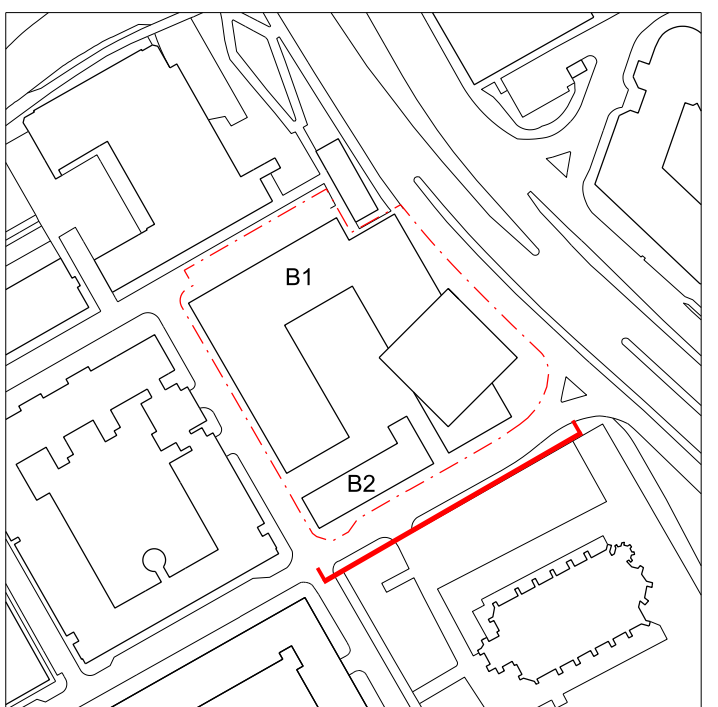

To be read in conjunction with drawings:
10090-1903-A-G251-D-181
10090-1903-A-G251-D-182
10090-1903-A-G251-D-183

 

Rev	Date	Description
P2	April 2022	Planning Update
P1	03.04.2019	Planning Issue



Project Title
**ARUNDEL STREET
MANCHESTER
M15 4JZ**

Drawing Title
**Proposed South Elevation
General Arrangement
April 2019 Planning Application**

Planning			
Job No	Scale	Date	
0090	A0 - 1:200	03/04/2019	
Drawing No			Revision
0090-1903-A-G200-E-104			P2

simpsonhaugh

MANCHESTER
Riverside, 4 Commercial St
M4 6DF Tel: 0161 275 2200
www.simpsonhaugh.com

LONDON
2nd Roberts Place
London EC1A 8BB
Tel: 0207 759 8800
mail@smpsonhaugh.com