




BLOCKS 01 & 02, 03 (handed)
SILK STREET SOUTH ELEVATION



BLOCKS 01 & 02, 03 (handed)
CANAL NORTH ELEVATION

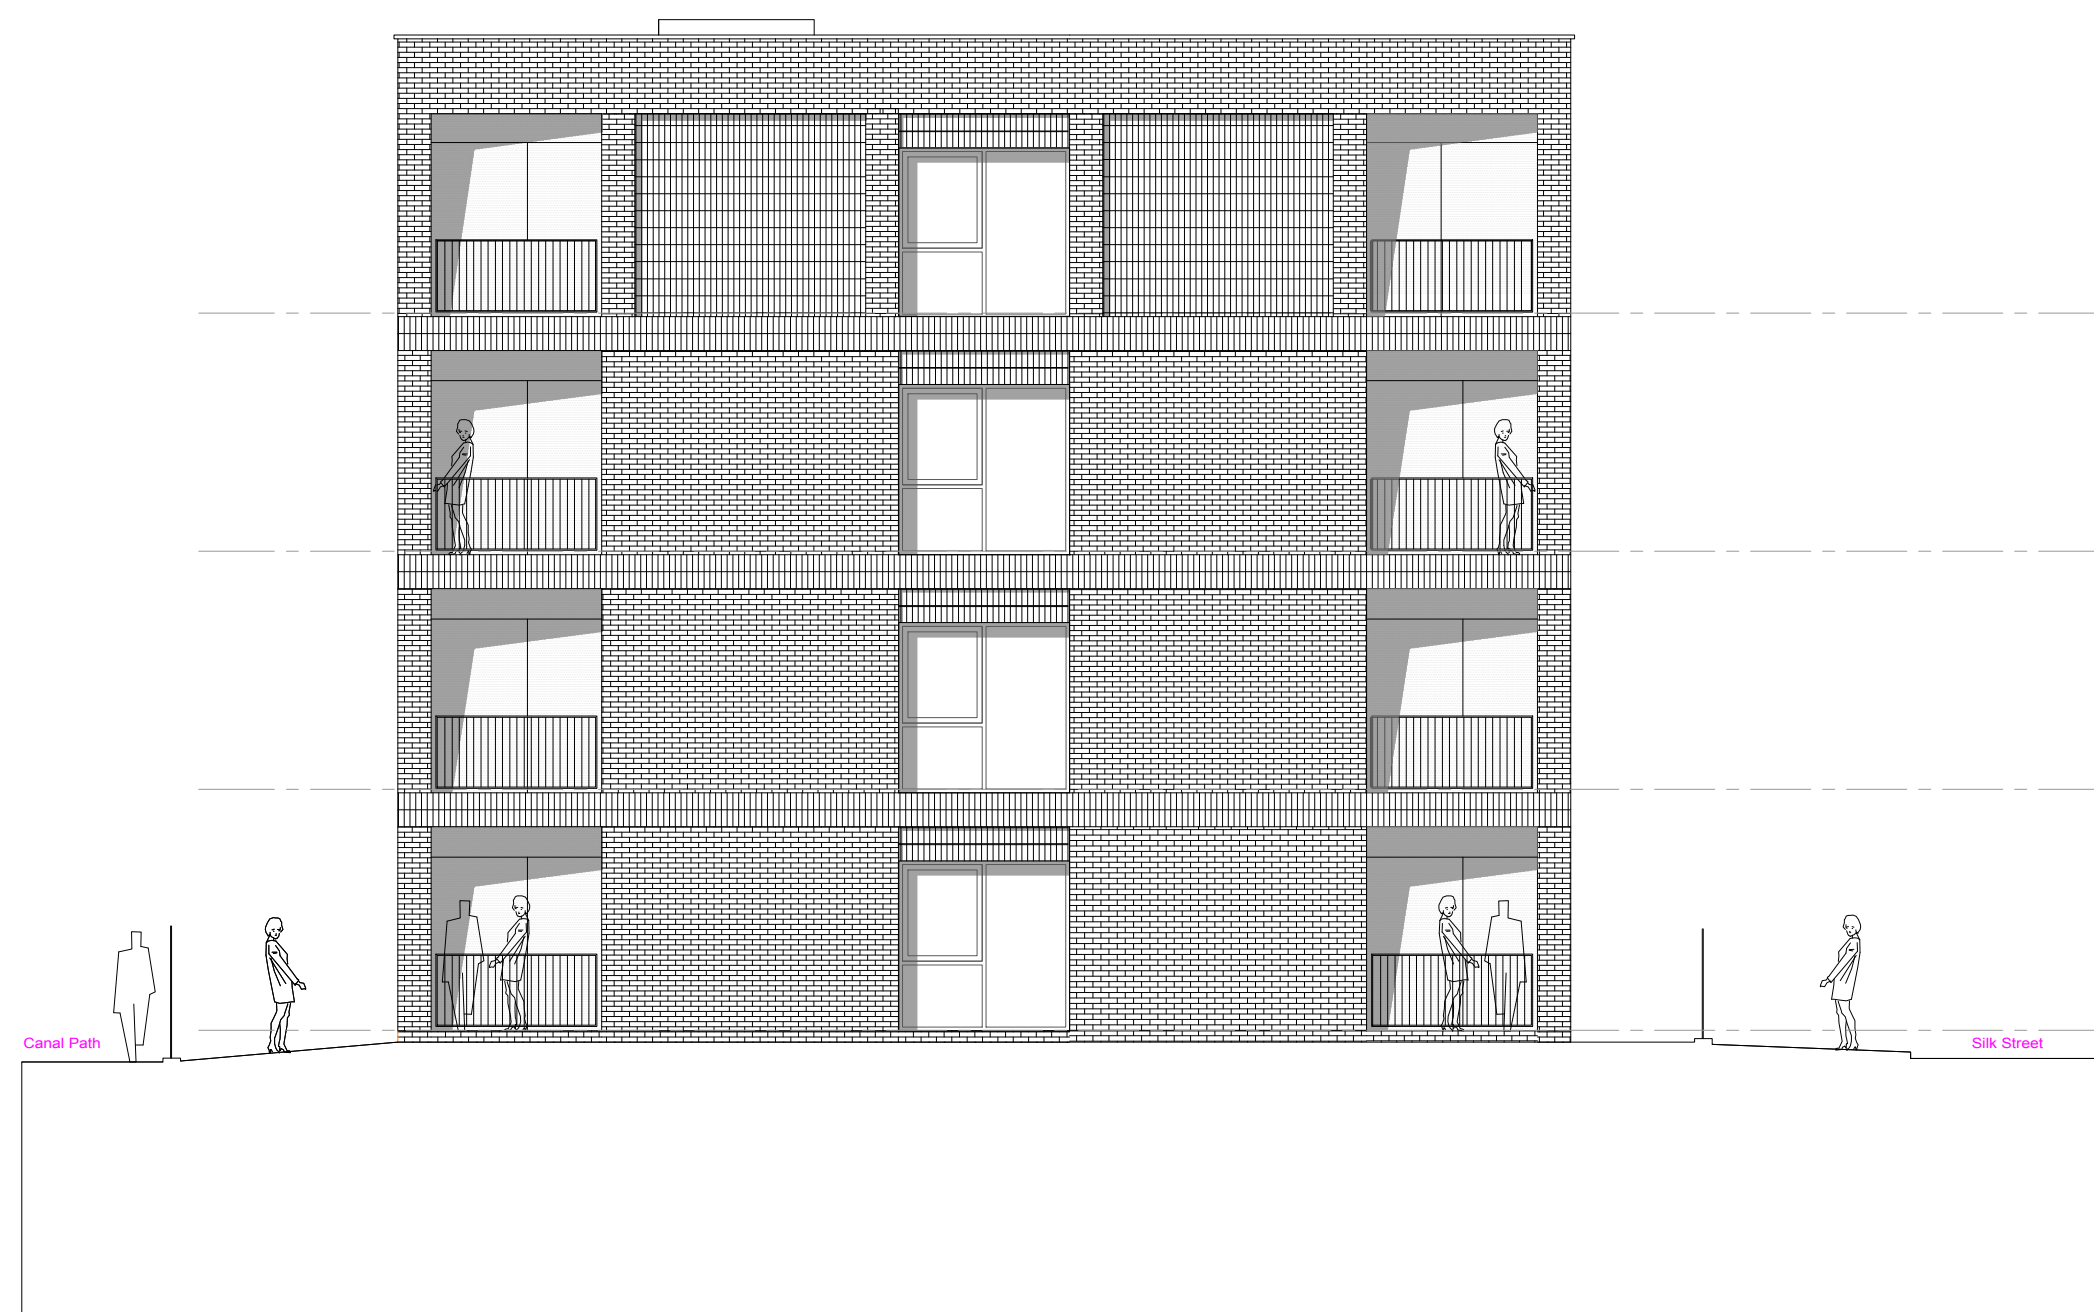

BLOCKS 01, 02 - WEST SIDE ELEVATION
BLOCK 03 (handed) - EAST SIDE ELEVATION



BLOCKS 01, 02 - EAST SIDE ELEVATION
BLOCK 03 (handed) - WEST SIDE ELEVATION

1:100 0m 1m 5m

MC
AU Modern City
Architecture & Urbanism
M3 4LZ
0161 974 7203
info@mcau.co.uk
www.mcau.co.uk

Client
Rowlinsons
Project
Silk Street
Description
Apartment Blocks 1 2 & 3
Detailed Apartment elevations

Status
PLANNING
Scale 1:100 @ A1
Job number 1184
Drawn PJS
Drawing number 05-Apart-blk-02
Date JUL 21
Revision P05