


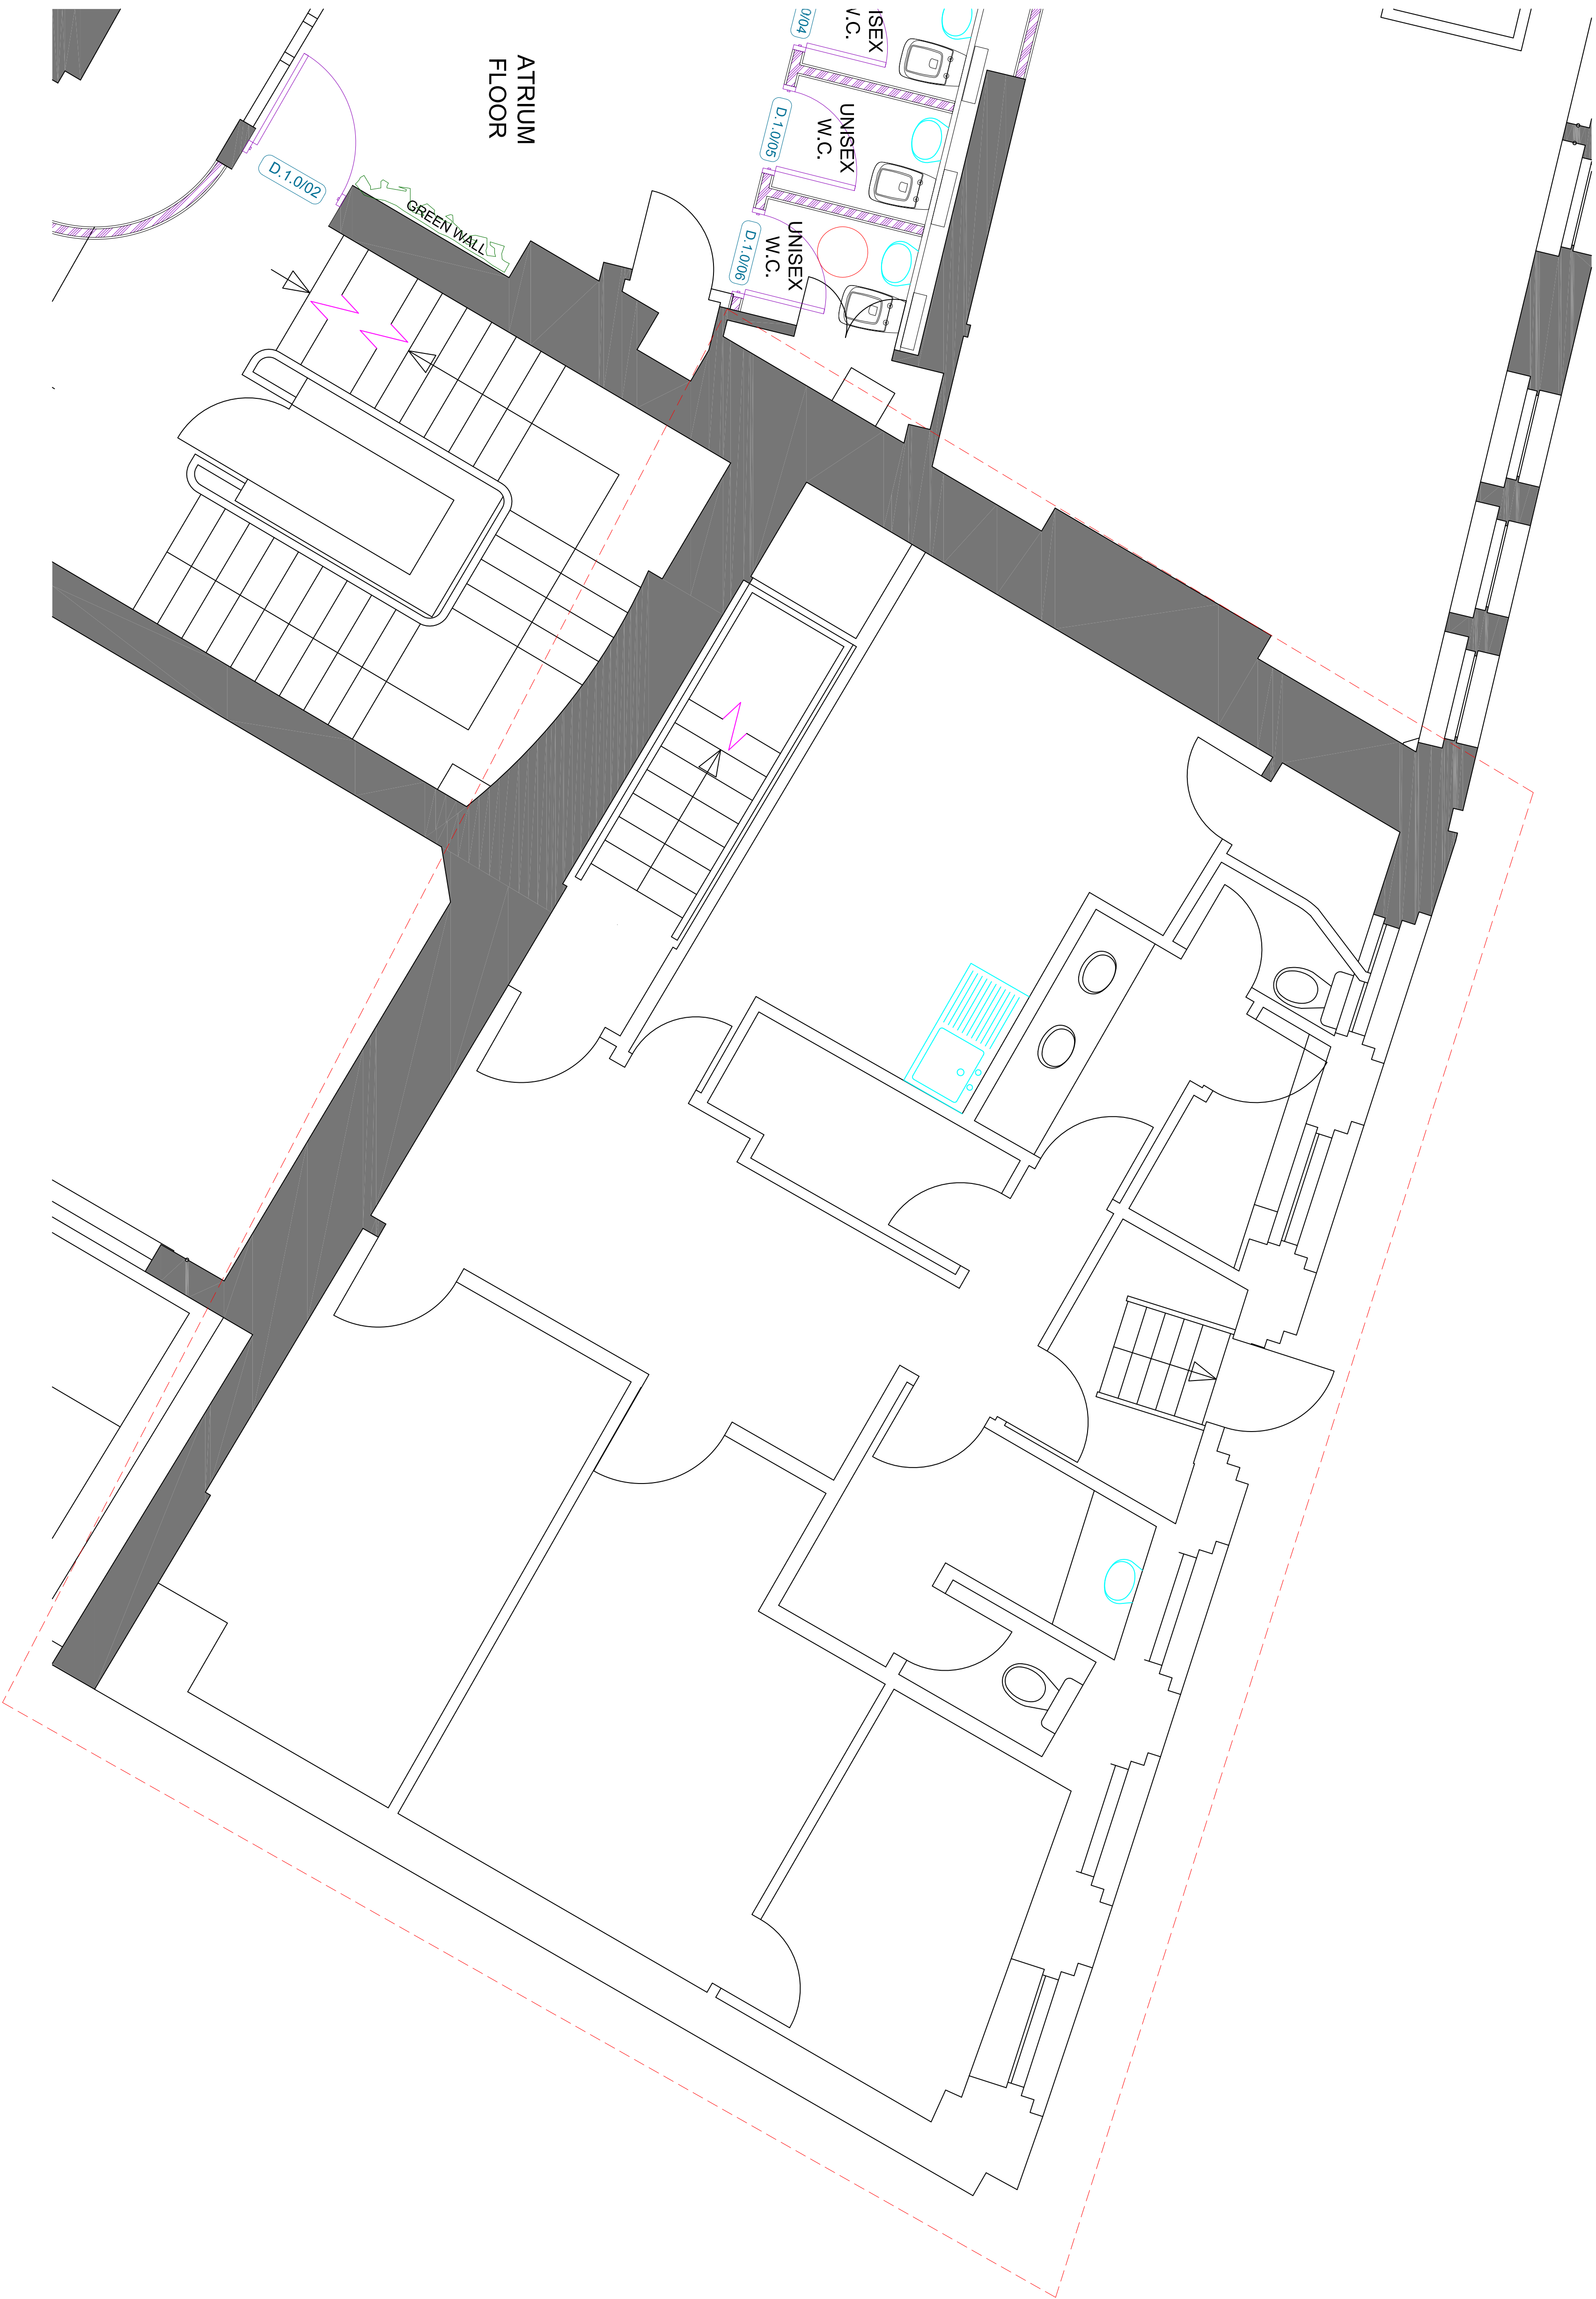

Existing First Floor Plan

Victoria Building

scale 1:50

WHERE CREATIVE IMAGINATION BECOMES A REALITY

CLIENT:	BUILDING:	DRAWING TITLE:	DRAWN BY:	DATE:	SIZE:	REV:
Armenian	Victoria Buildings 1-7 Princess Street Manchester M2 4DF	Existing First Floor Plan	James C Scott	September 2021	A1	
			DWG No:	SCALE:	DOC FOR:	
			C8S_10186.1.0	1:50	Information	

CUBE8
STUDIO

COPYRIGHT: The copyright in this drawing is vested in Cube8 Studio Ltd and no licence or assignment of any kind has been, or is, granted to any third party whether by provision of copies or originals of the drawings or otherwise unless otherwise agreed in writing. DO NOT SCALE FROM THIS DRAWING

| BUILDING APPRAISAL | HUMAN-CENTERED DESIGN | SPACE PLANNING | INTERIOR DESIGN & ARCHITECTURE | BRAND & IDENTITY | FURNITURE & ACCESSORIES | 3D VISUALISATION | PROJECT MANAGEMENT |

0161 849239

info@cube8studio.com

studio 427, The Mews, Mcr

Black & White Bld, London

www.cube8studio.com

