



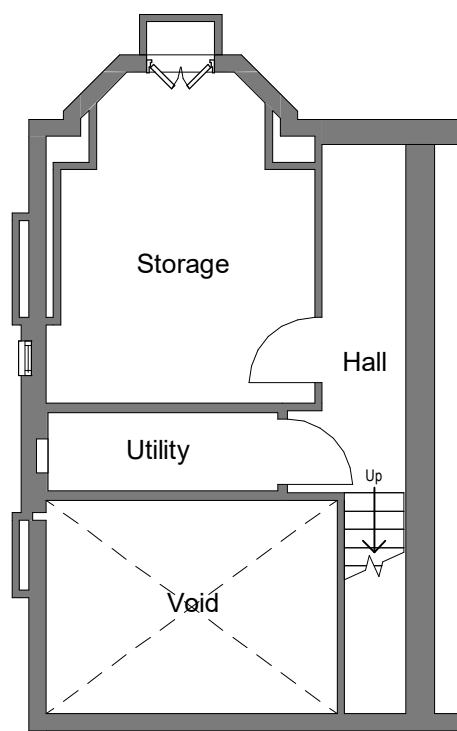

Existing Basement

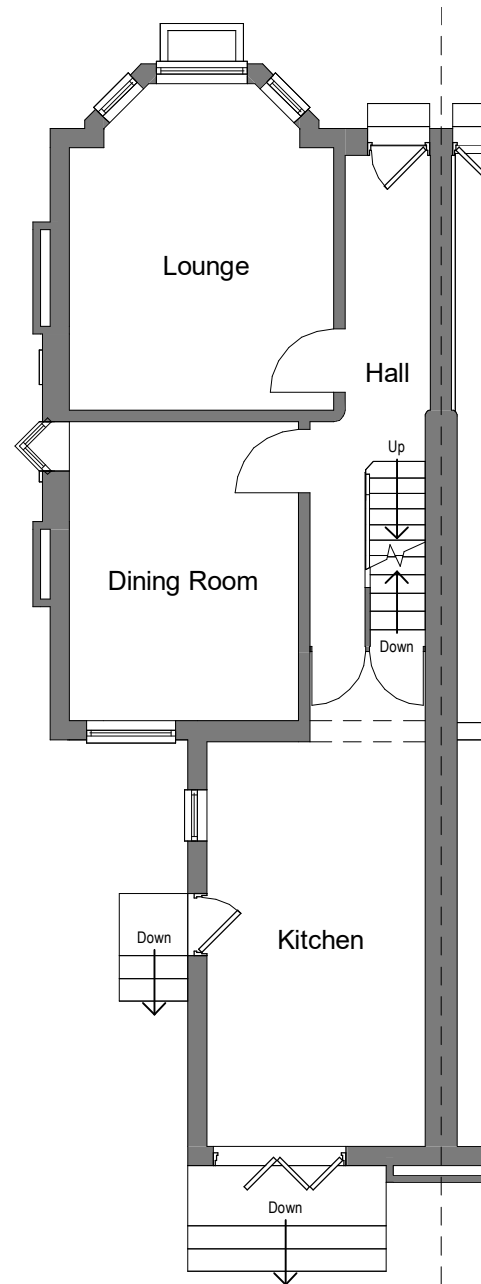

Existing Ground



make your dream home a reality.

www.house-architects.co.uk
t: 0151 541 7267
m: 07498512836
e: catherine@house-architects.co.uk


Notes:

© House Architects Ltd. 2020. All rights reserved. This drawing must not be reproduced without permission. Do not scale from this drawing. All dimensions are in millimeters unless otherwise stated. Any discrepancies should be reported to the Architect. NB. Contractor much check and confirm all dimensions on site prior to manufacture. Design consultation drawings are not suitable for Planning or Building Regulations applications. Client and Contractor to ensure that structural design has been approved by a Building Inspector and works in general to be approved by a Building Inspector.

Stage: Planning		Client: Emma Mills & Dan Cropper					
Title: Existing Floor Plans		Project: 10 Totnes Road, M21 8XF					
0102030		Scale: 1 : 100	Date: 14/05/2022	Drawn: ETC	Job no: H080	No: EX-01	Rev:



Existing Side

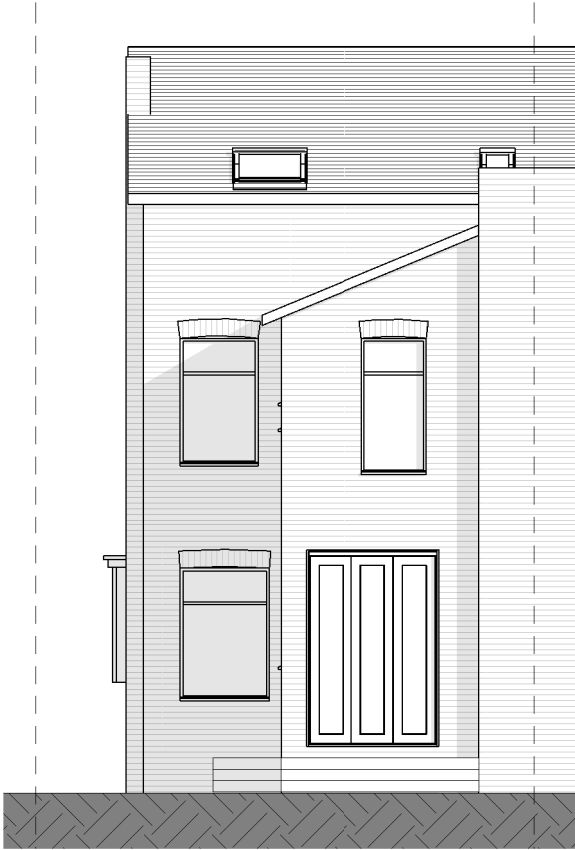

Existing Rear




make your dream home a reality.

www.house-architects.co.uk
t: 0151 541 7267
m: 07498512836
e: catherine@house-architects.co.uk


Notes:

© House Architects Ltd. 2020. All rights reserved. This drawing must not be reproduced without permission. Do not scale from this drawing. All dimensions are in millimeters unless otherwise stated. Any discrepancies should be reported to the Architect. NB.
Contractor much check and confirm all dimensions on site prior to manufacture. Design consultation drawings are not suitable for Planning or Building Regulations applications. Client and Contractor to ensure that structural design has been approved by a Building Inspector and works in general to be approved by a Building Inspector.

Stage: Planning		Client: Emma Mills & Dan Cropper					
Title: Existing Elevations		Project: 10 Totnes Road, M21 8XF					
0	10	20	30	Scale: 1 : 100	Date: 14/05/2022	Drawn: ETC	Job no: H080
							No: EX-02
							Rev:

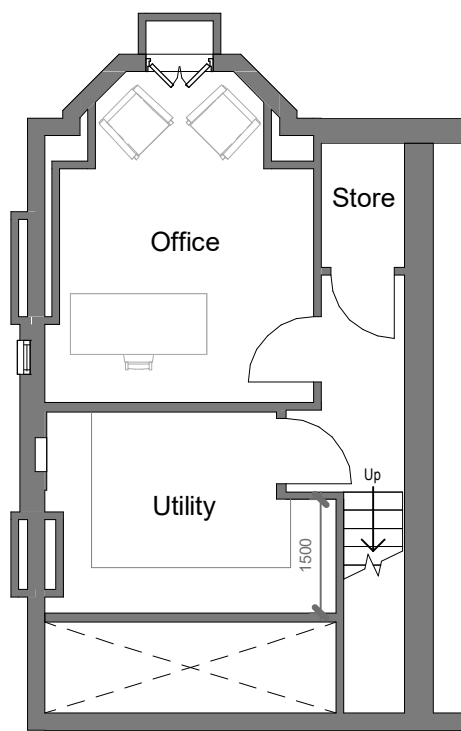

Proposed Basement

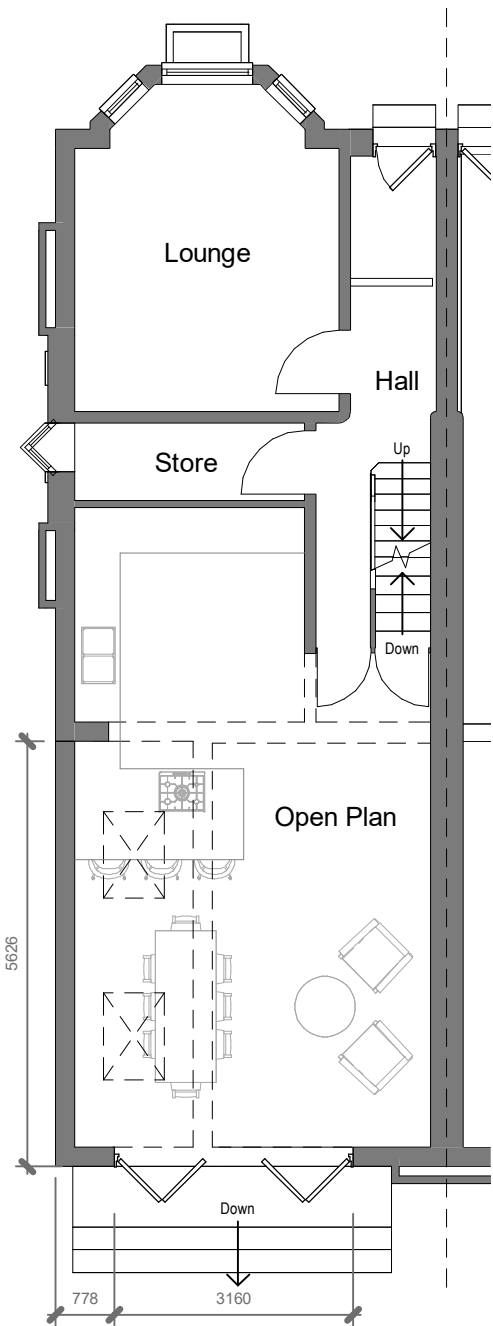

Proposed Ground



make your dream home a reality.

www.house-architects.co.uk
t: 0151 541 7267
m: 07498512836
e: catherine@house-architects.co.uk


Notes:

© House Architects Ltd. 2020. All rights reserved. This drawing must not be reproduced without permission. Do not scale from this drawing. All dimensions are in millimeters unless otherwise stated. Any discrepancies should be reported to the Architect. NB. Contractor much check and confirm all dimensions on site prior to manufacture. Design consultation drawings are not suitable for Planning or Building Regulations applications. Client and Contractor to ensure that structural design has been approved by a Building Inspector and works in general to be approved by a Building Inspector.

Stage: Planning		Client: Emma Mills & Dan Cropper				
Title: Proposed Floor Plans		Project: 10 Totnes Road, M21 8XF				
0 10 20 30		Scale: 1 : 100	Date: 14/05/2022	Drawn: ETC	Job no: H080	No: PL-01
					Rev:	



Proposed Side

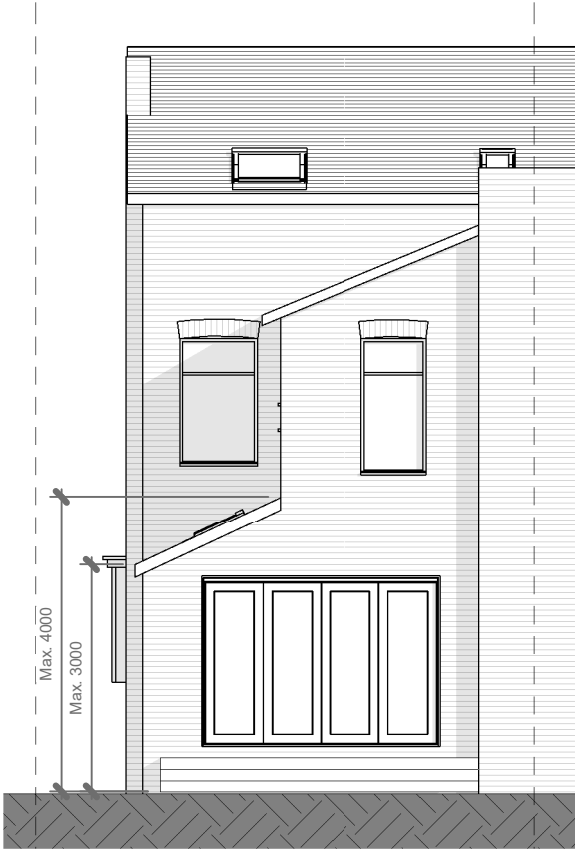

Proposed Rear



make your dream home a reality.

www.house-architects.co.uk
t: 0151 541 7267
m: 07498512836
e: catherine@house-architects.co.uk

Notes:

© House Architects Ltd. 2020. All rights reserved. This drawing must not be reproduced without permission. Do not scale from this drawing. All dimensions are in millimeters unless otherwise stated. Any discrepancies should be reported to the Architect. NB.
Contractor much check and confirm all dimensions on site prior to manufacture. Design consultation drawings are not suitable for Planning or Building Regulations applications. Client and Contractor to ensure that structural design has been approved by a Building Inspector and works in general to be approved by a Building Inspector.

Stage: Planning		Client: Emma Mills & Dan Cropper					
Title: Proposed Elevations		Project: 10 Totnes Road, M21 8XF					
0	10	20	30	Scale: 1 : 100	Date: 14/05/2022	Drawn: ETC	Job no: H080
							No: PL-02
							Rev: