
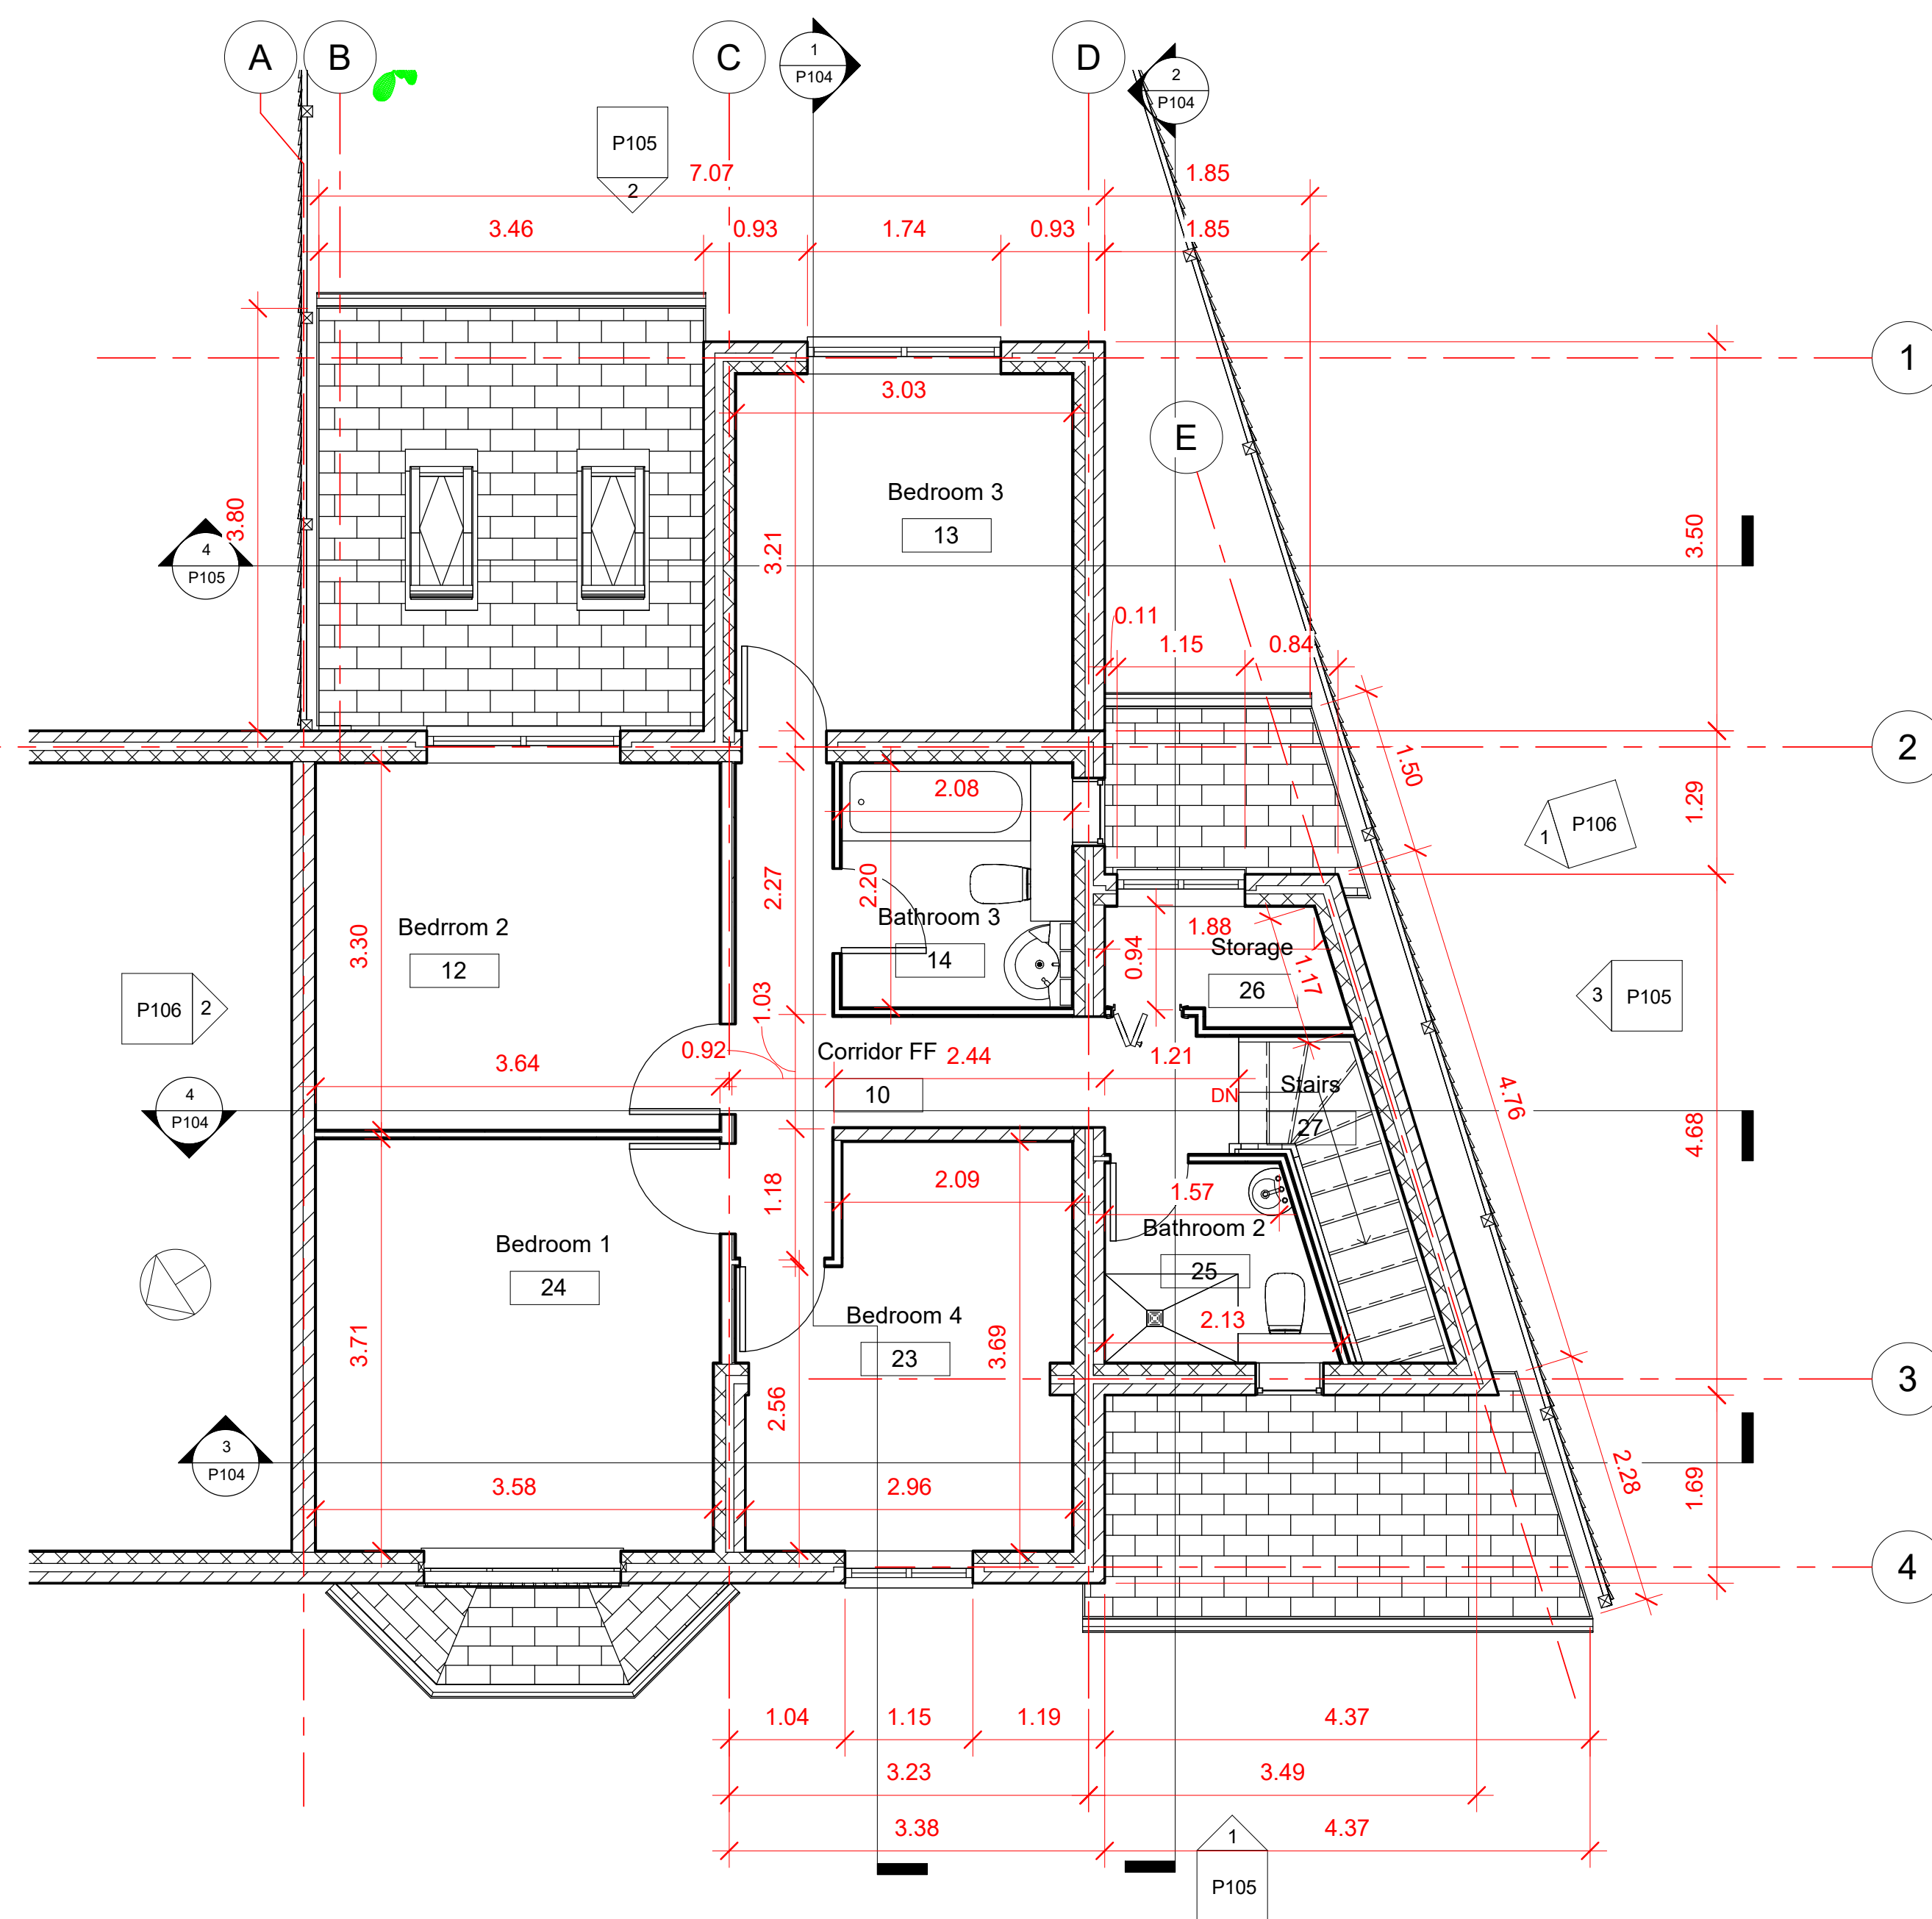


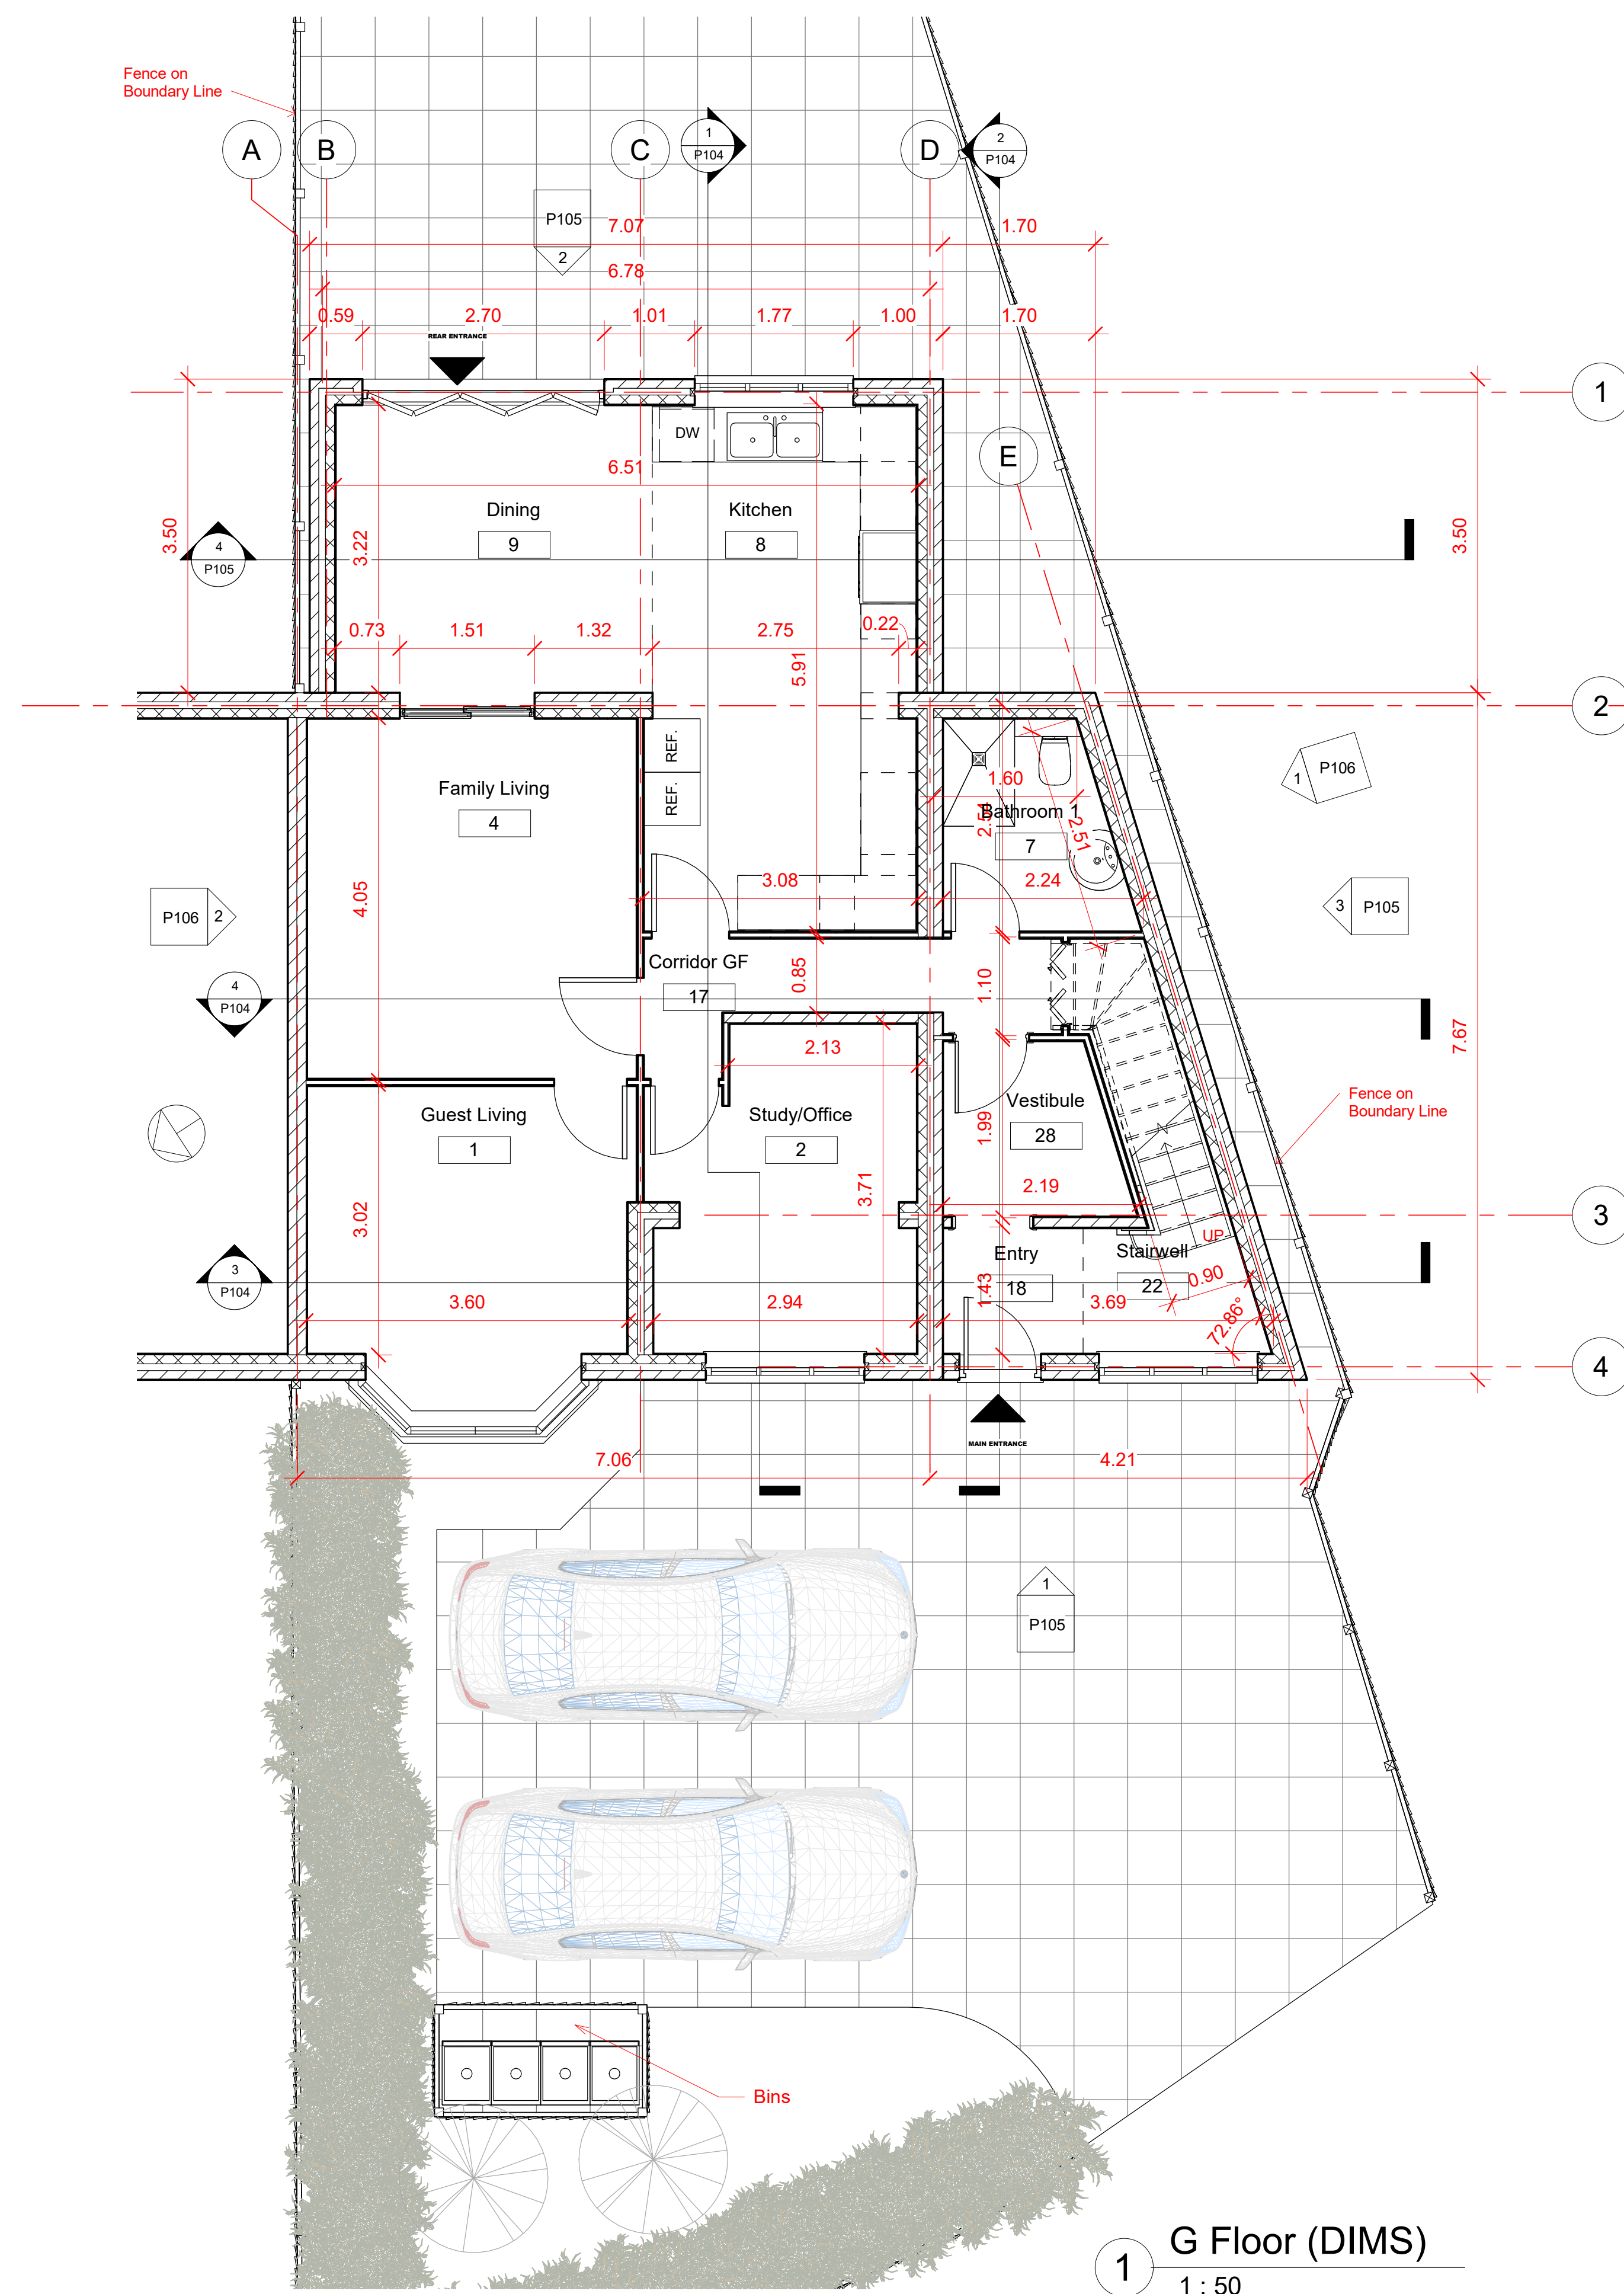


NOTES

Copyright in this drawing remains with AECDesign. Do not scale from this drawing, work to figured dimensions. Check all dimensions on-site. In the event of any discrepancy, please refer query to AECDesign.

[illegible]

Revising

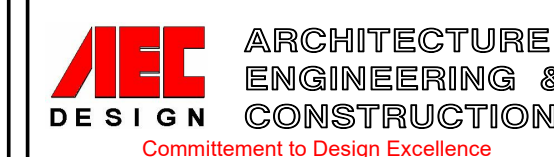

Contact:
Tel: 07424723798
Email: aecdesign.co.uk@outlook.com
www.aecdesign.co.uk

Project Name
**House Front, Side and Rear Ground
and First Floor Extension**

Project No.	AECD_M20 1BU_2022_0001
-------------	------------------------

Drawing No.	M201BU_2022_P101_0
-------------	--------------------

Date	Issue Date	Drawn-by	AECDesi
------	------------	----------	---------

Status	Proposal	Checked by	AECDesi
--------	----------	------------	---------

Sheet Size	A1	Approved by	AECDesi
------------	-----------	-------------	----------------


Sheet Name **Floor Plan (DIMS)**

Scale	1 :
-------	-----


Client Name	Khaled Muwah
-------------	--------------

Project Address	Sheet No.
-----------------	-----------

479 Princess Road Manchester M20 1BU	P101
--	------

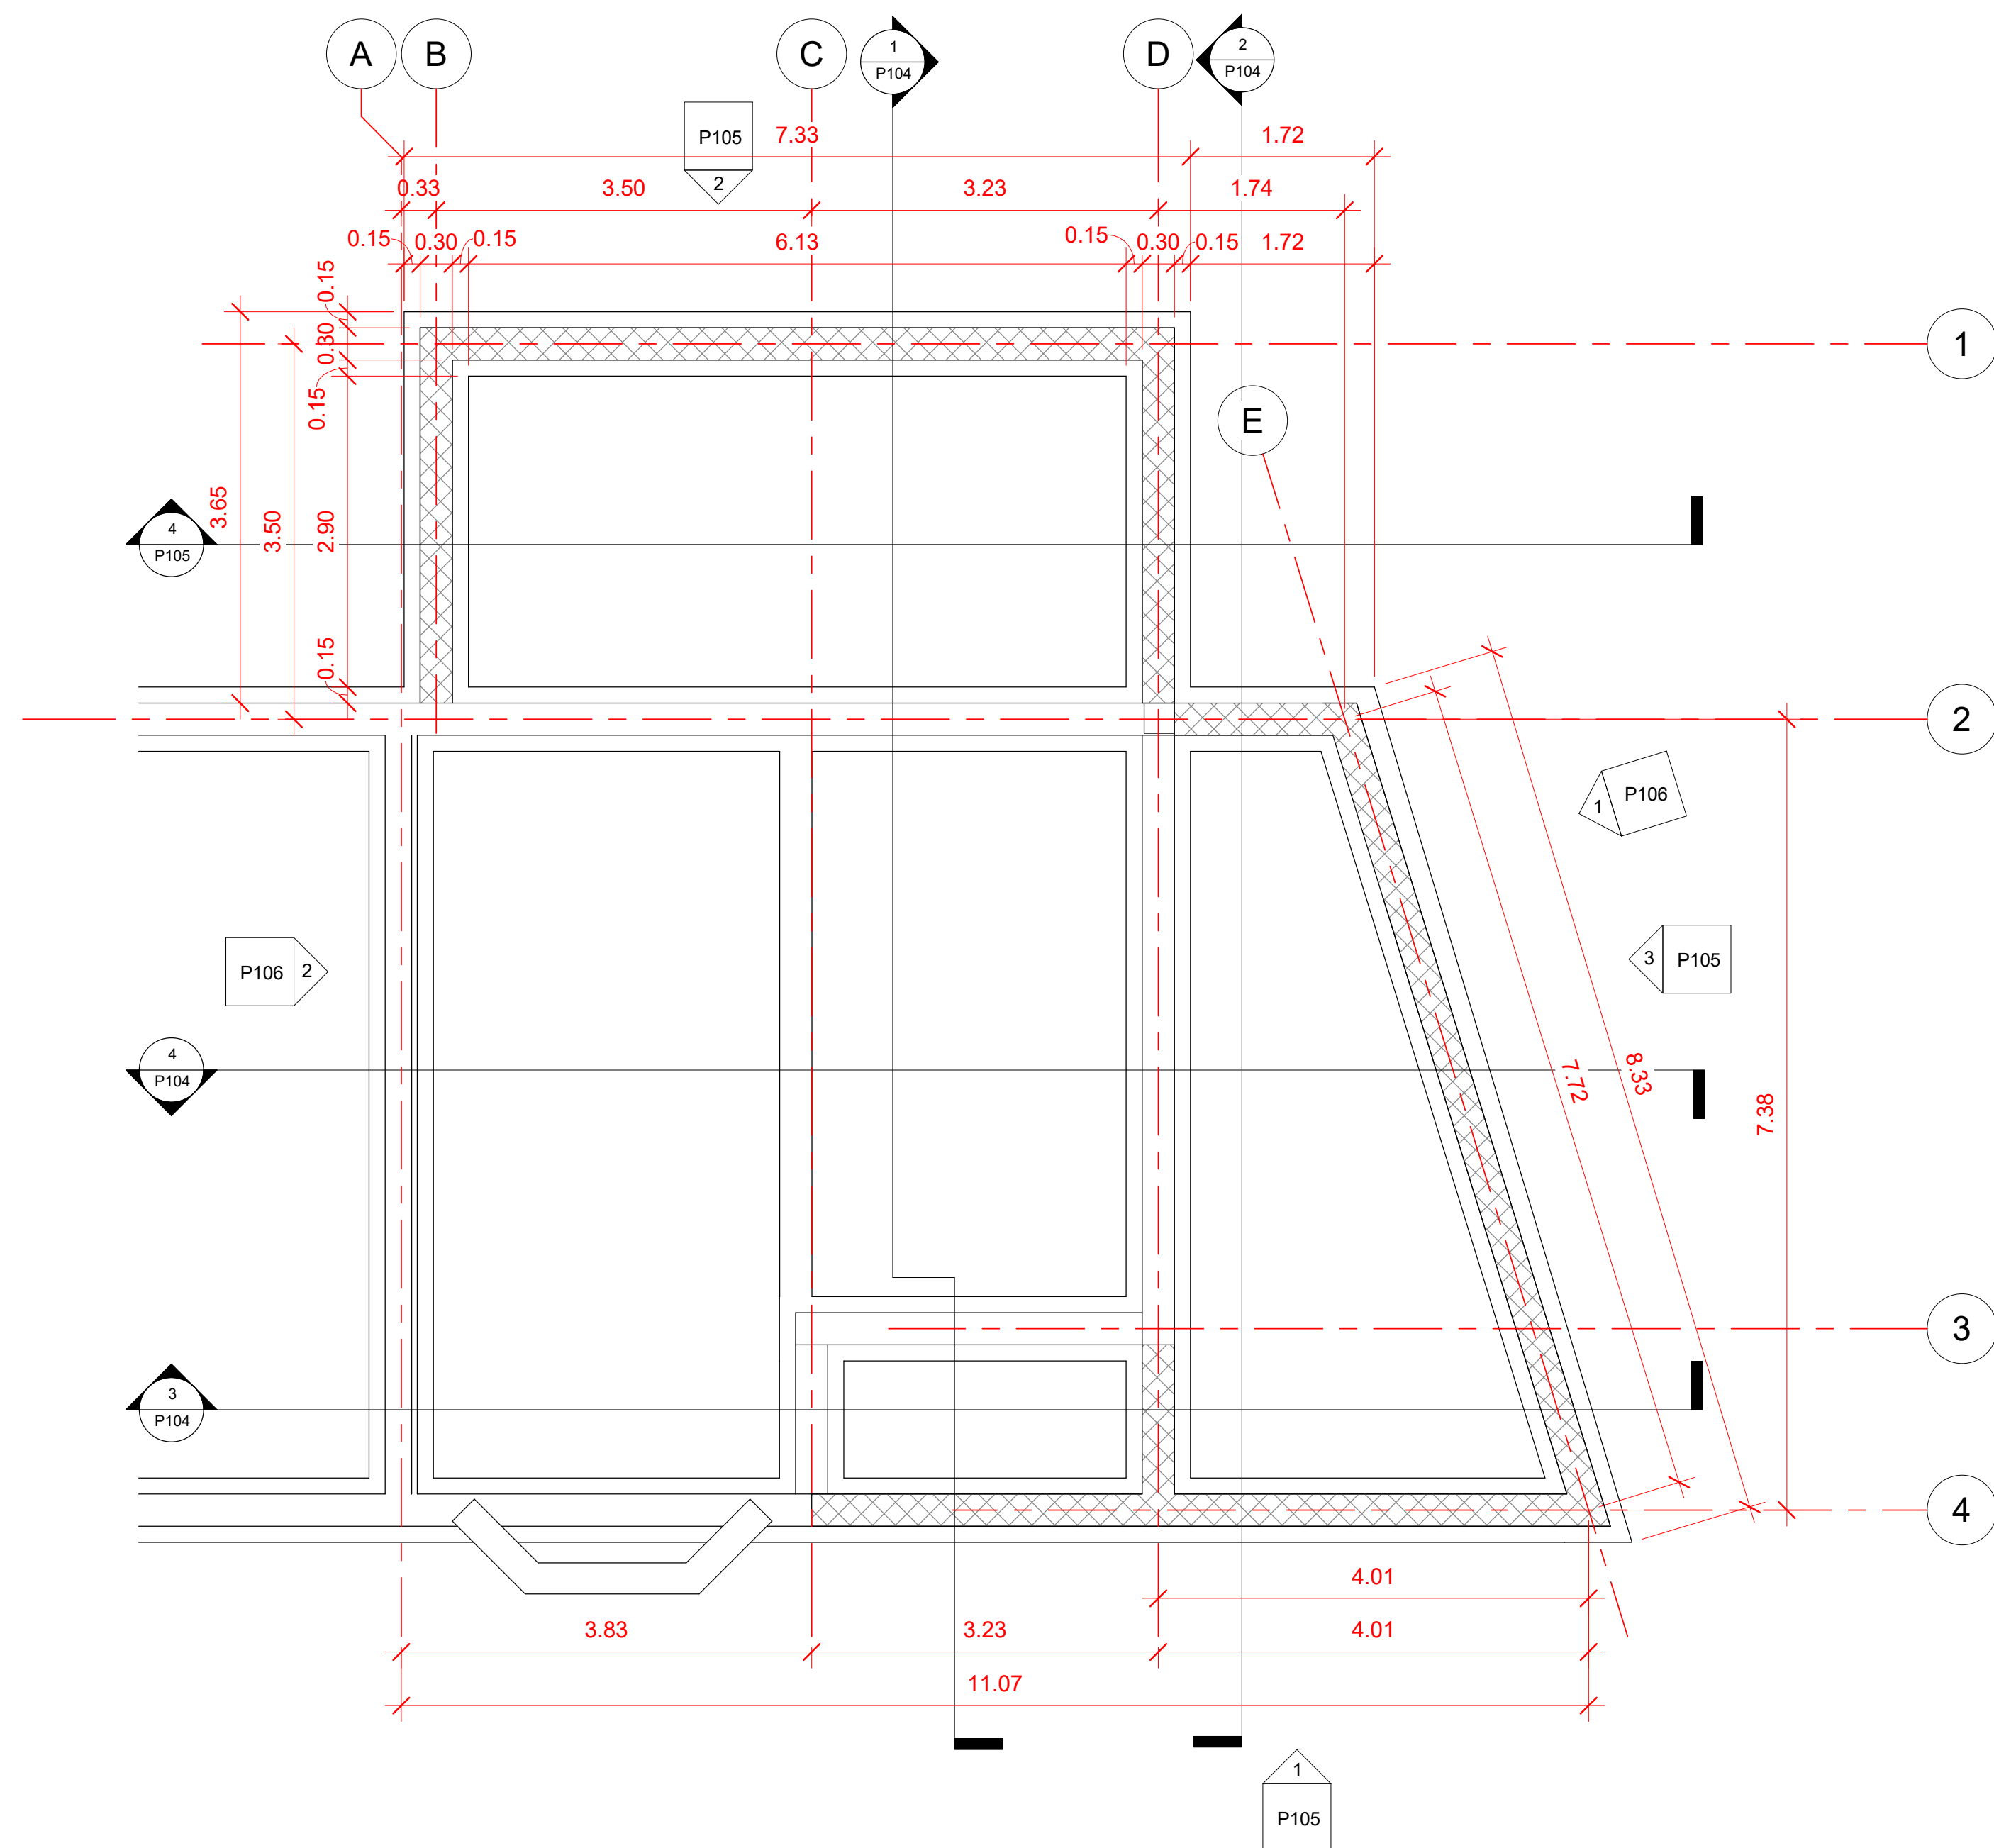

1 ToF Plan
1 : 50

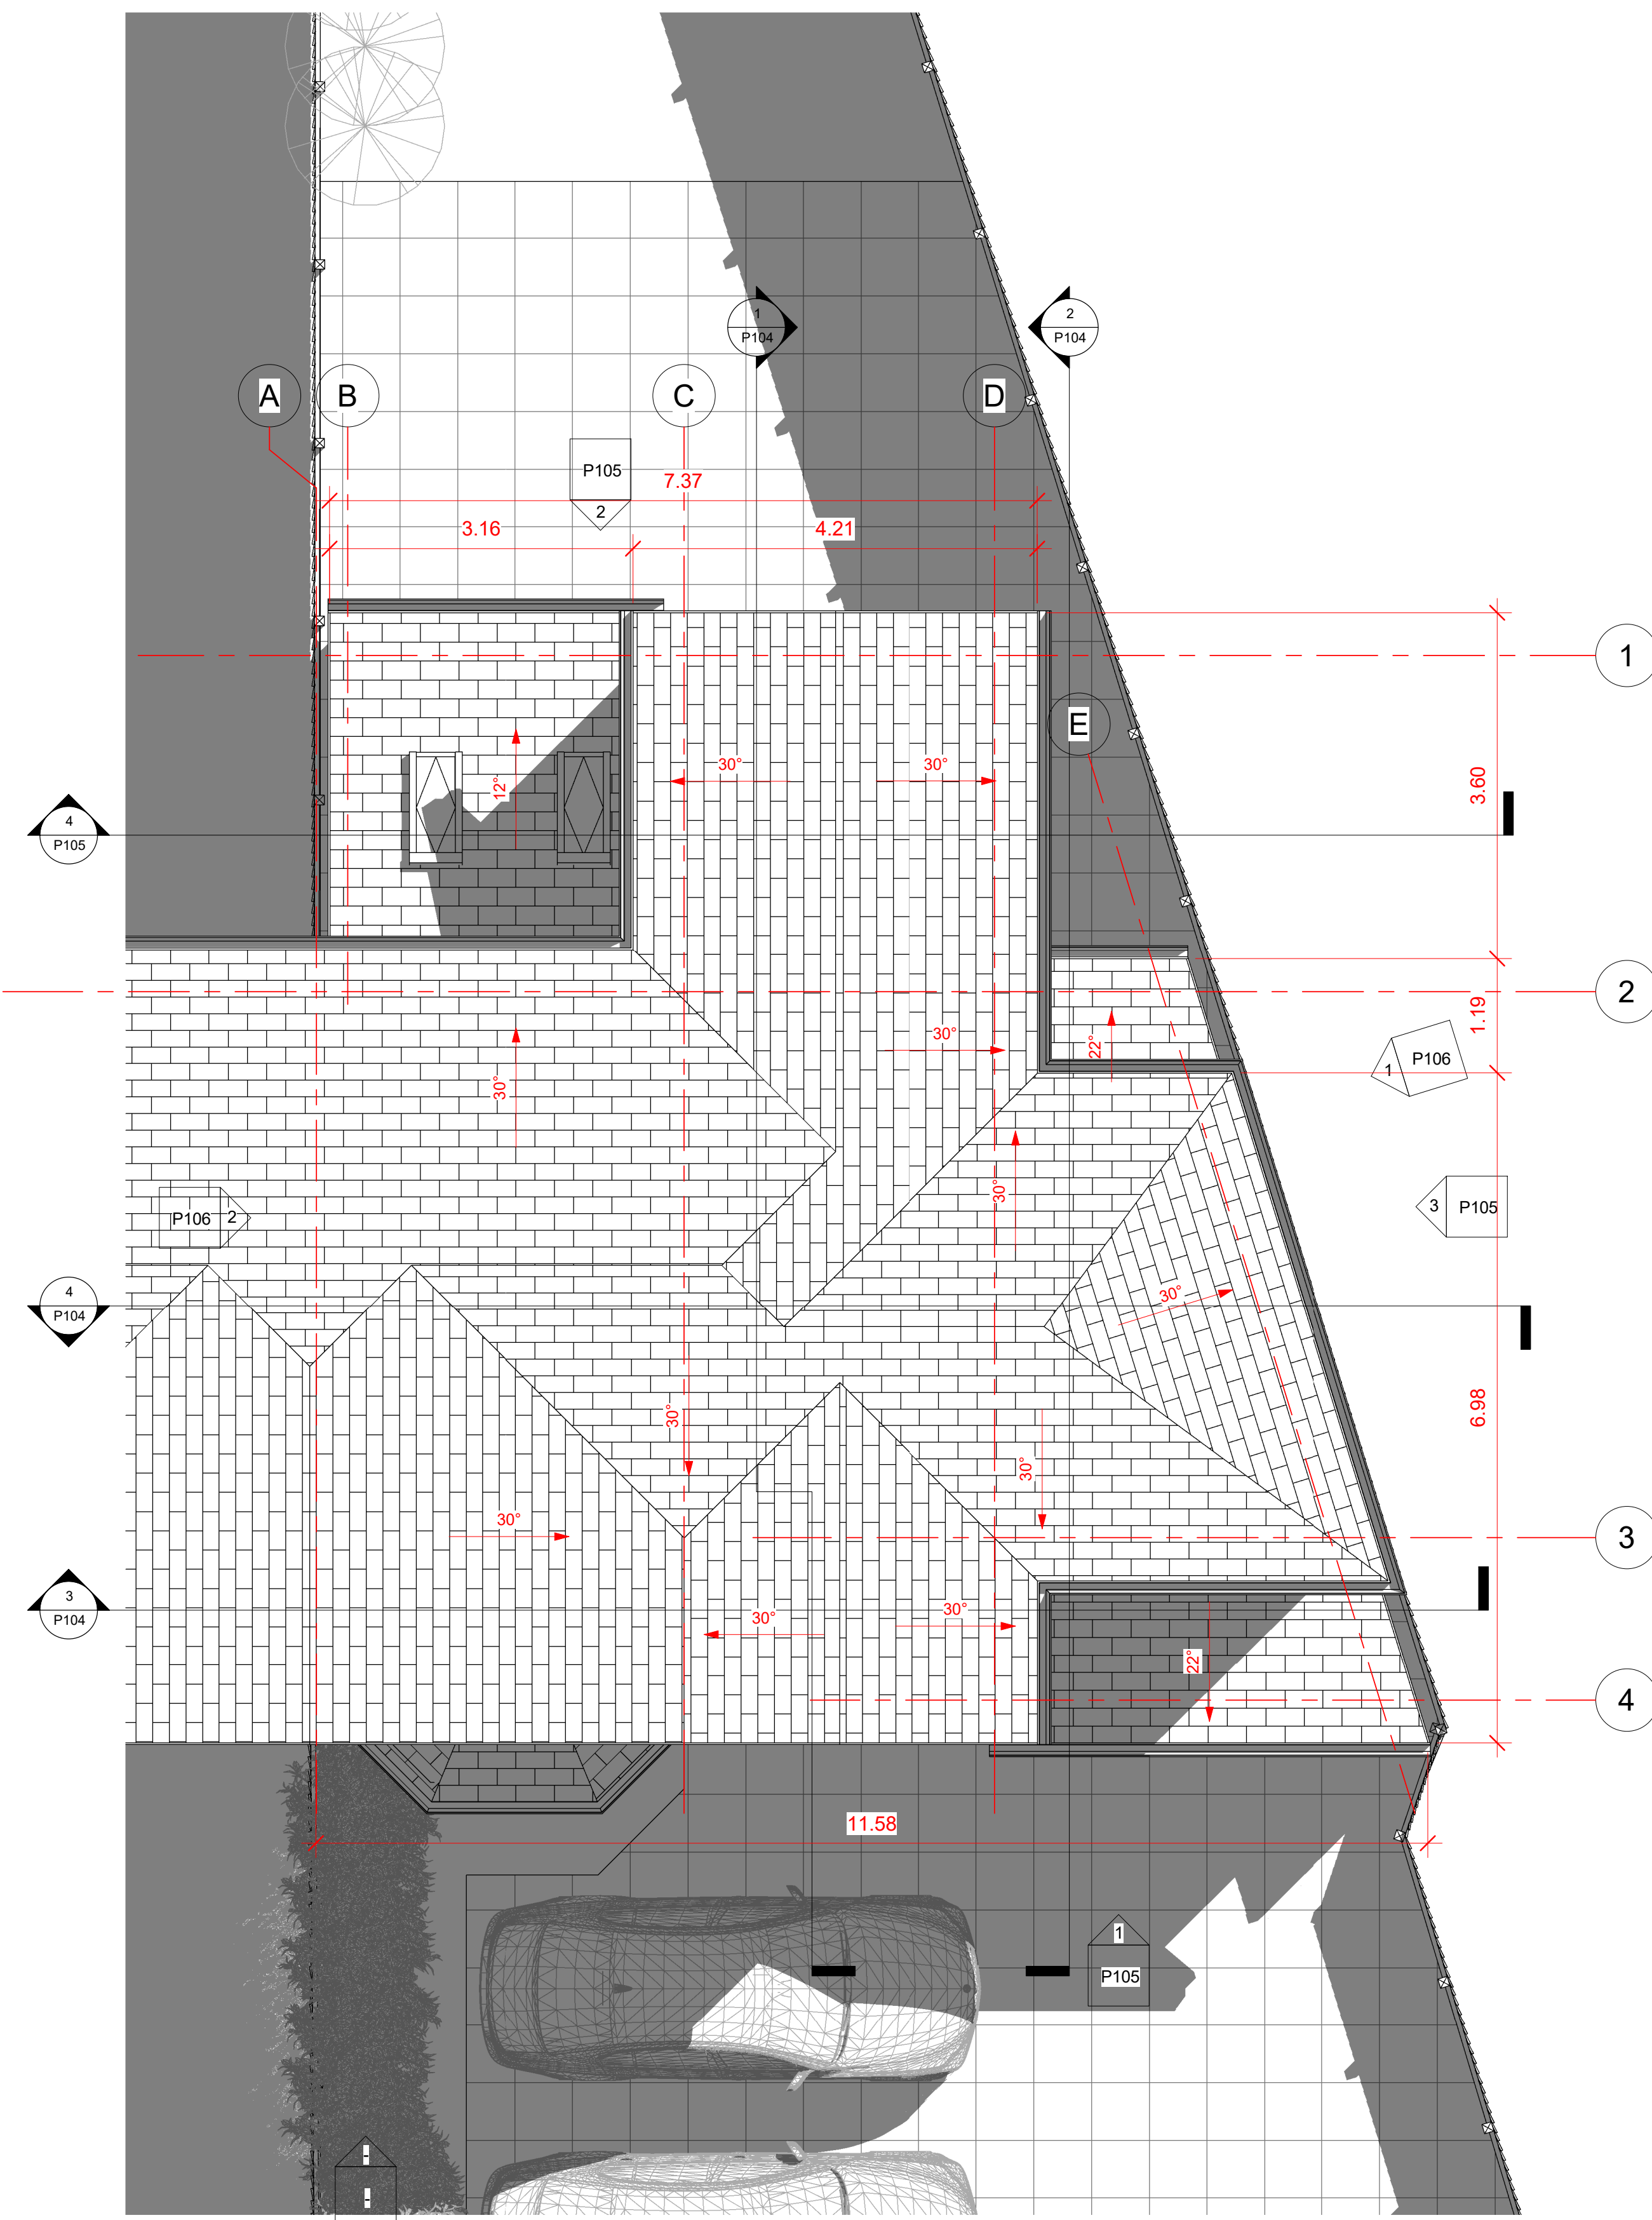


2 Roof Plan
1 : 50

NOTES

Copyright in this drawing remains with AECDesign. Do not scale from this drawing, work to figured dimensions. Check all dimensions on-site. In the event of any discrepancy, please refer query to AECDesign.

[illegible]

Revision

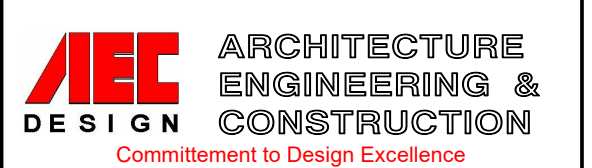

Contact:
Tel: 07424723798
Email: aecdesign.co.uk@outlook.com
www.aecdesign.co.uk

Project Name
**House Front, Side and Rear Ground
and First Floor Extension**

Project No. **AECD_M20 1BU_2022_0001**

Drawing No. M201BU_2022_P102_01

Date	Issue Date	Drawn-by	AECDesign
------	------------	----------	-----------

Status	Proposal	Checked by	AECDesign
--------	----------	------------	-----------

Sheet Size	A1	Approved by	AECDesign
------------	-----------	-------------	------------------

Sheet Name

Foundations and Roof Plans

Scale	1 : 50
-------	--------

Client Name	Khaled Muwahed
-------------	----------------

Project Address	Sheet No.
-----------------	-----------

Filename: 1406/2022 20:33:50

