



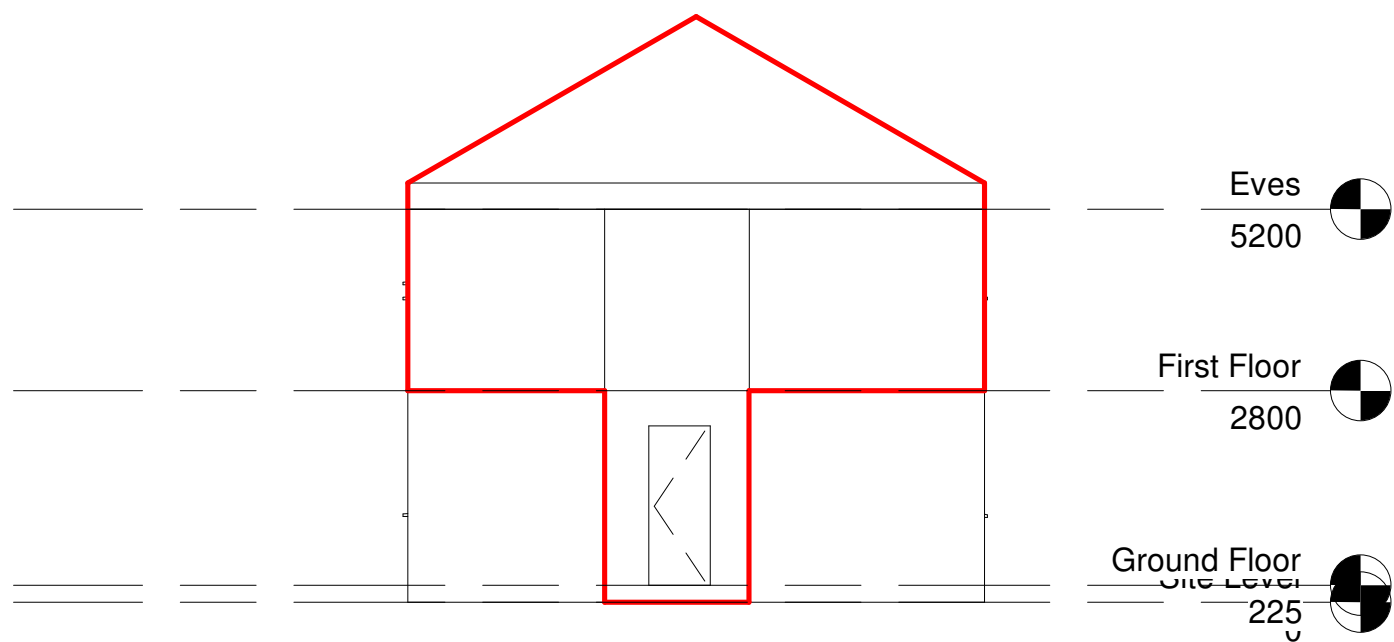


1 Front Elevation - Existing
1 : 100

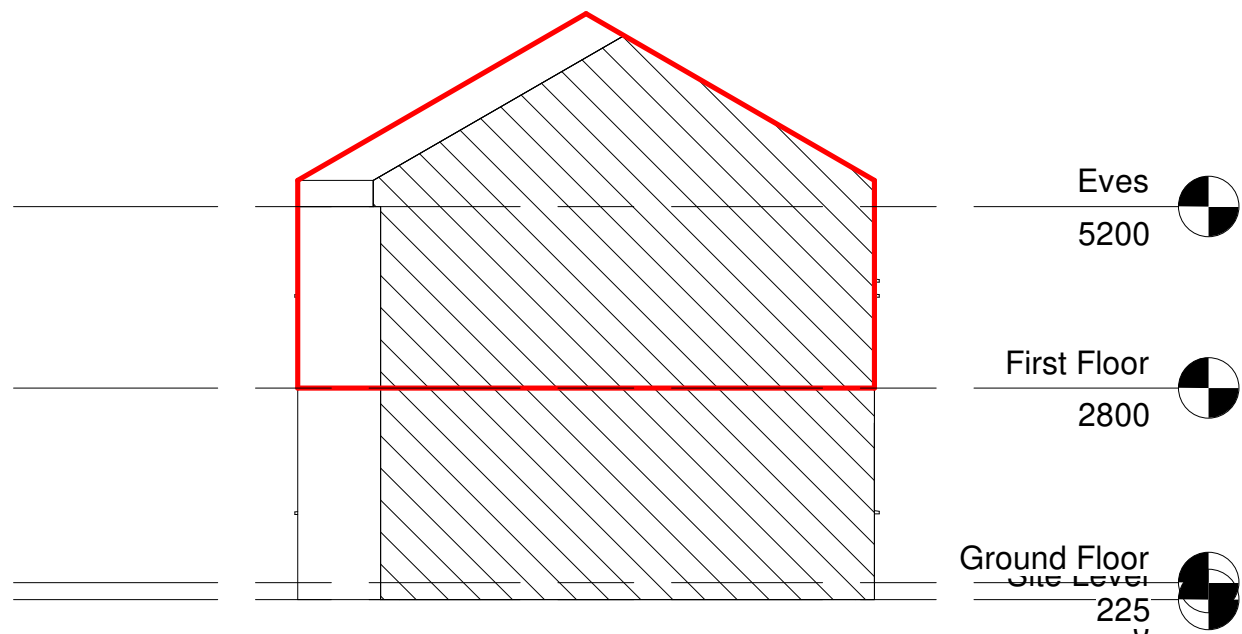


5 Side 1 Elevation - Existing
1 : 100




2 Rear Elevation - Existing
1 : 100

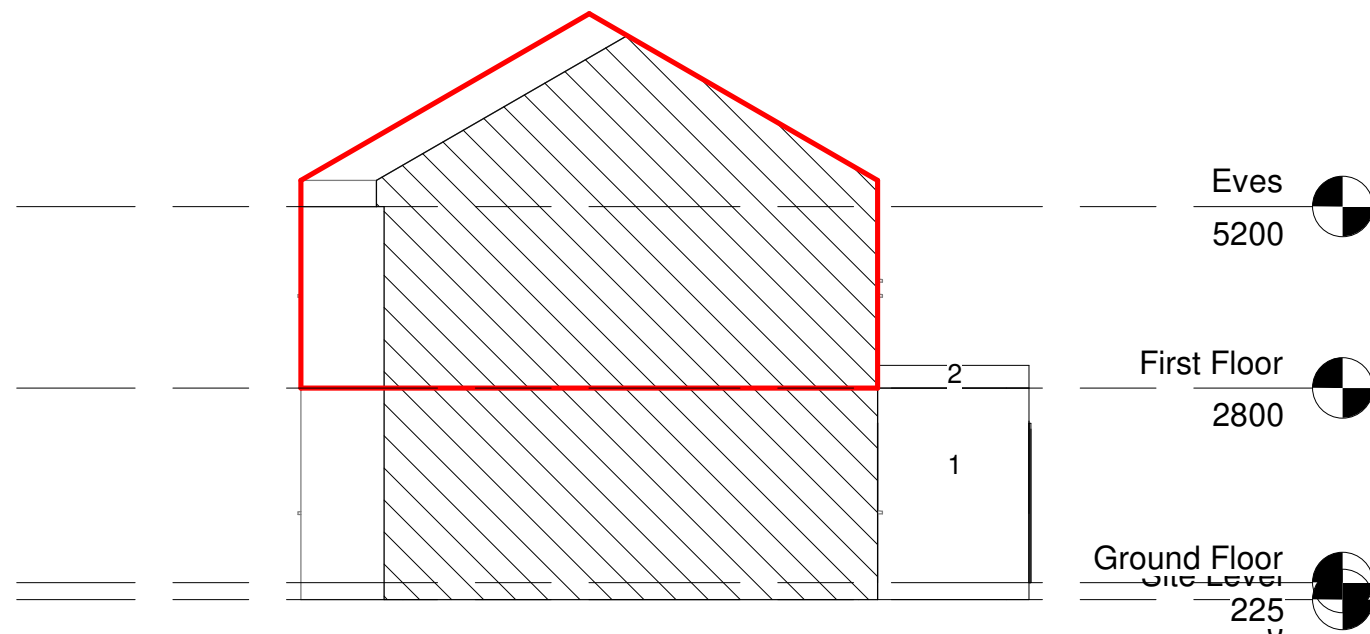

6 Rear Elevation - Proposed
1 : 100

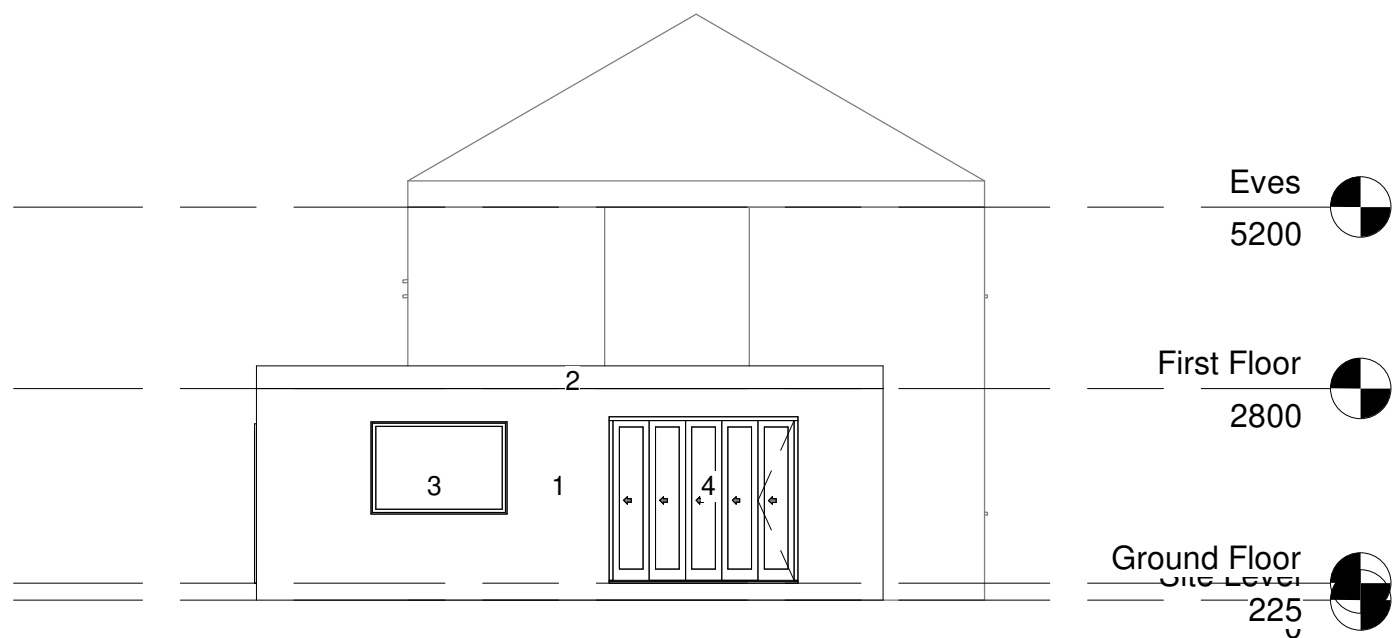


3 Front Elevation - Proposed
1 : 100

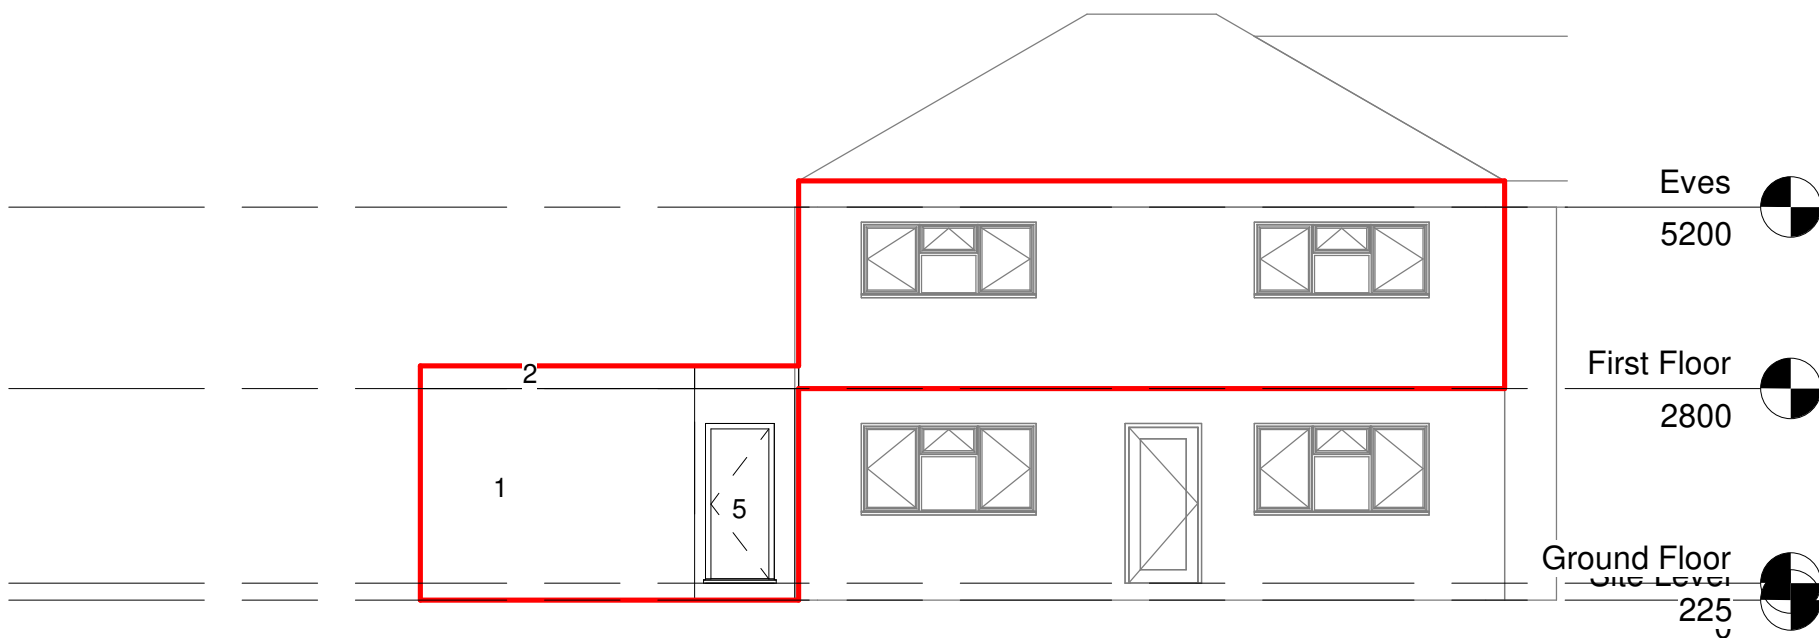

7 Side 1 Elevation - Proposed
1 : 100



4 Side 2 Elevation - Existing
1 : 100

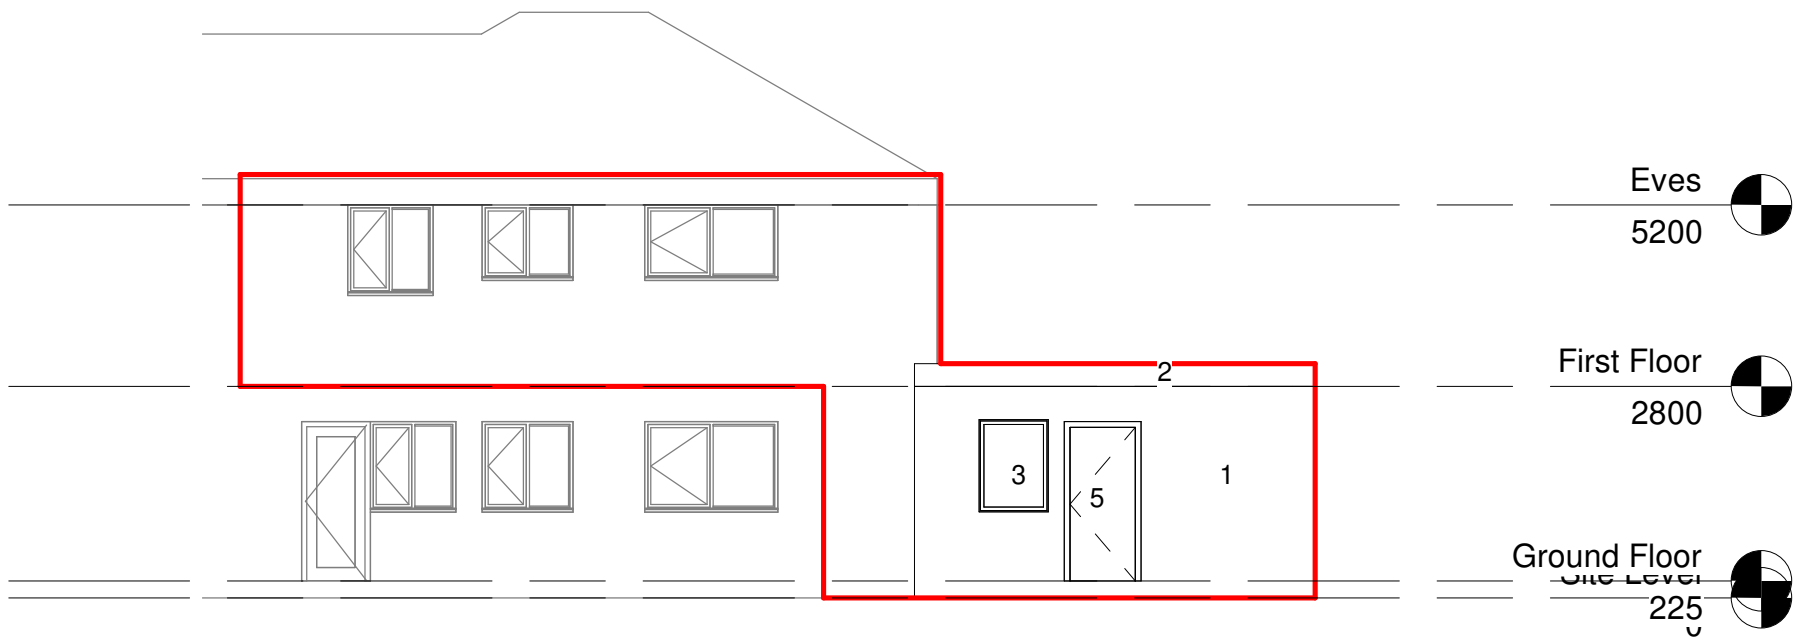

8 Side 2 Elevation - Proposed
1 : 100

2	06/02/22	Extension made smaller in accordance with planning comments	SP
1	25/01/22	First issue	SP

Rev # Issue Date Description Issued By

CLIENT:
Mohammad Eid

PROJECT:
Project Name
5 Churton Ave,
Manchester, M14 7RN

DRAWING TITLE:
Existing & Proposed Elevations
003

THIS DRAWING HAS BEEN PRODUCED USING AUTODESK® REVIT

DRAWN: SP	CHECKED: SP	APPROVED: SP
--------------	----------------	-----------------

SCALE: PER VIEW	DATE: 06/02/22	SHEET SIZE: A1
--------------------	-------------------	-------------------

PROJECT NUMBER: Project Number	SUITABILITY CODE: Planning
-----------------------------------	-------------------------------

DRAWING CLASSIFICATION: