




DO NOT SCALE FROM THIS DRAWING.
ALL DIMENSIONS TO BE CHECKED ON SITE.
(DRAWINGS MAYBE SCALED FOR LOCAL AUTHORITY & PLANNING PURPOSE ONLY)
COPYRIGHT PROTECTED.

 


FOR PLANNING
DO NOT USE FOR CONSTRUCTION

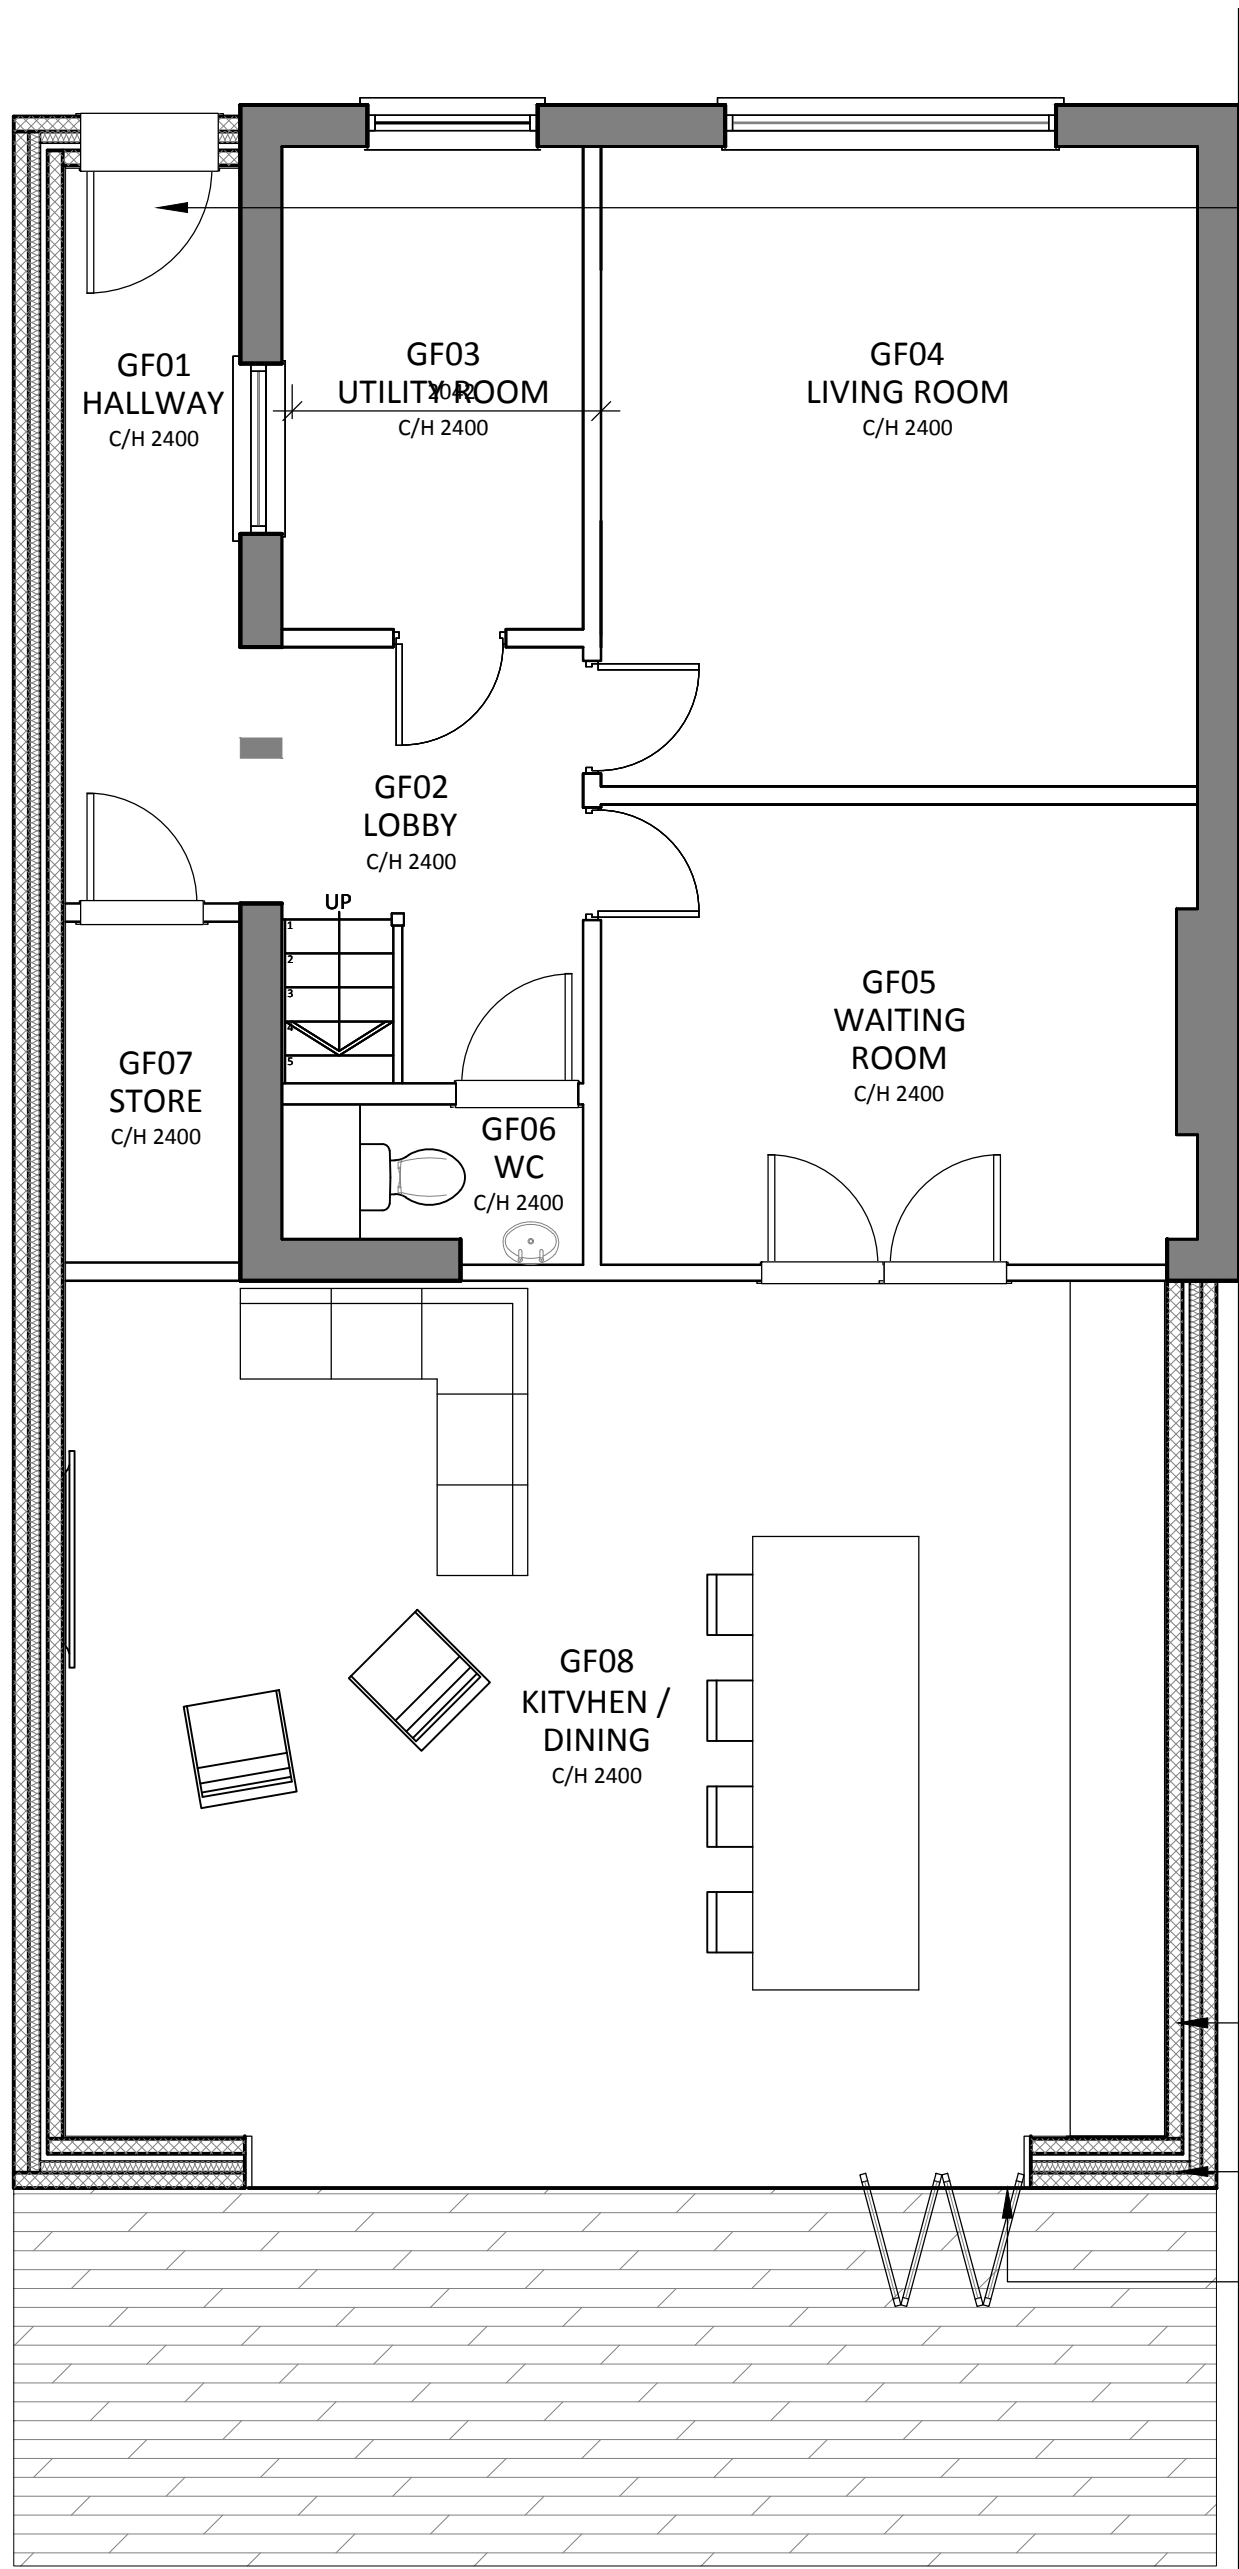


01 PROPOSED GROUND FLOOR PLAN
SCALE - 1:50@A1
PLAN

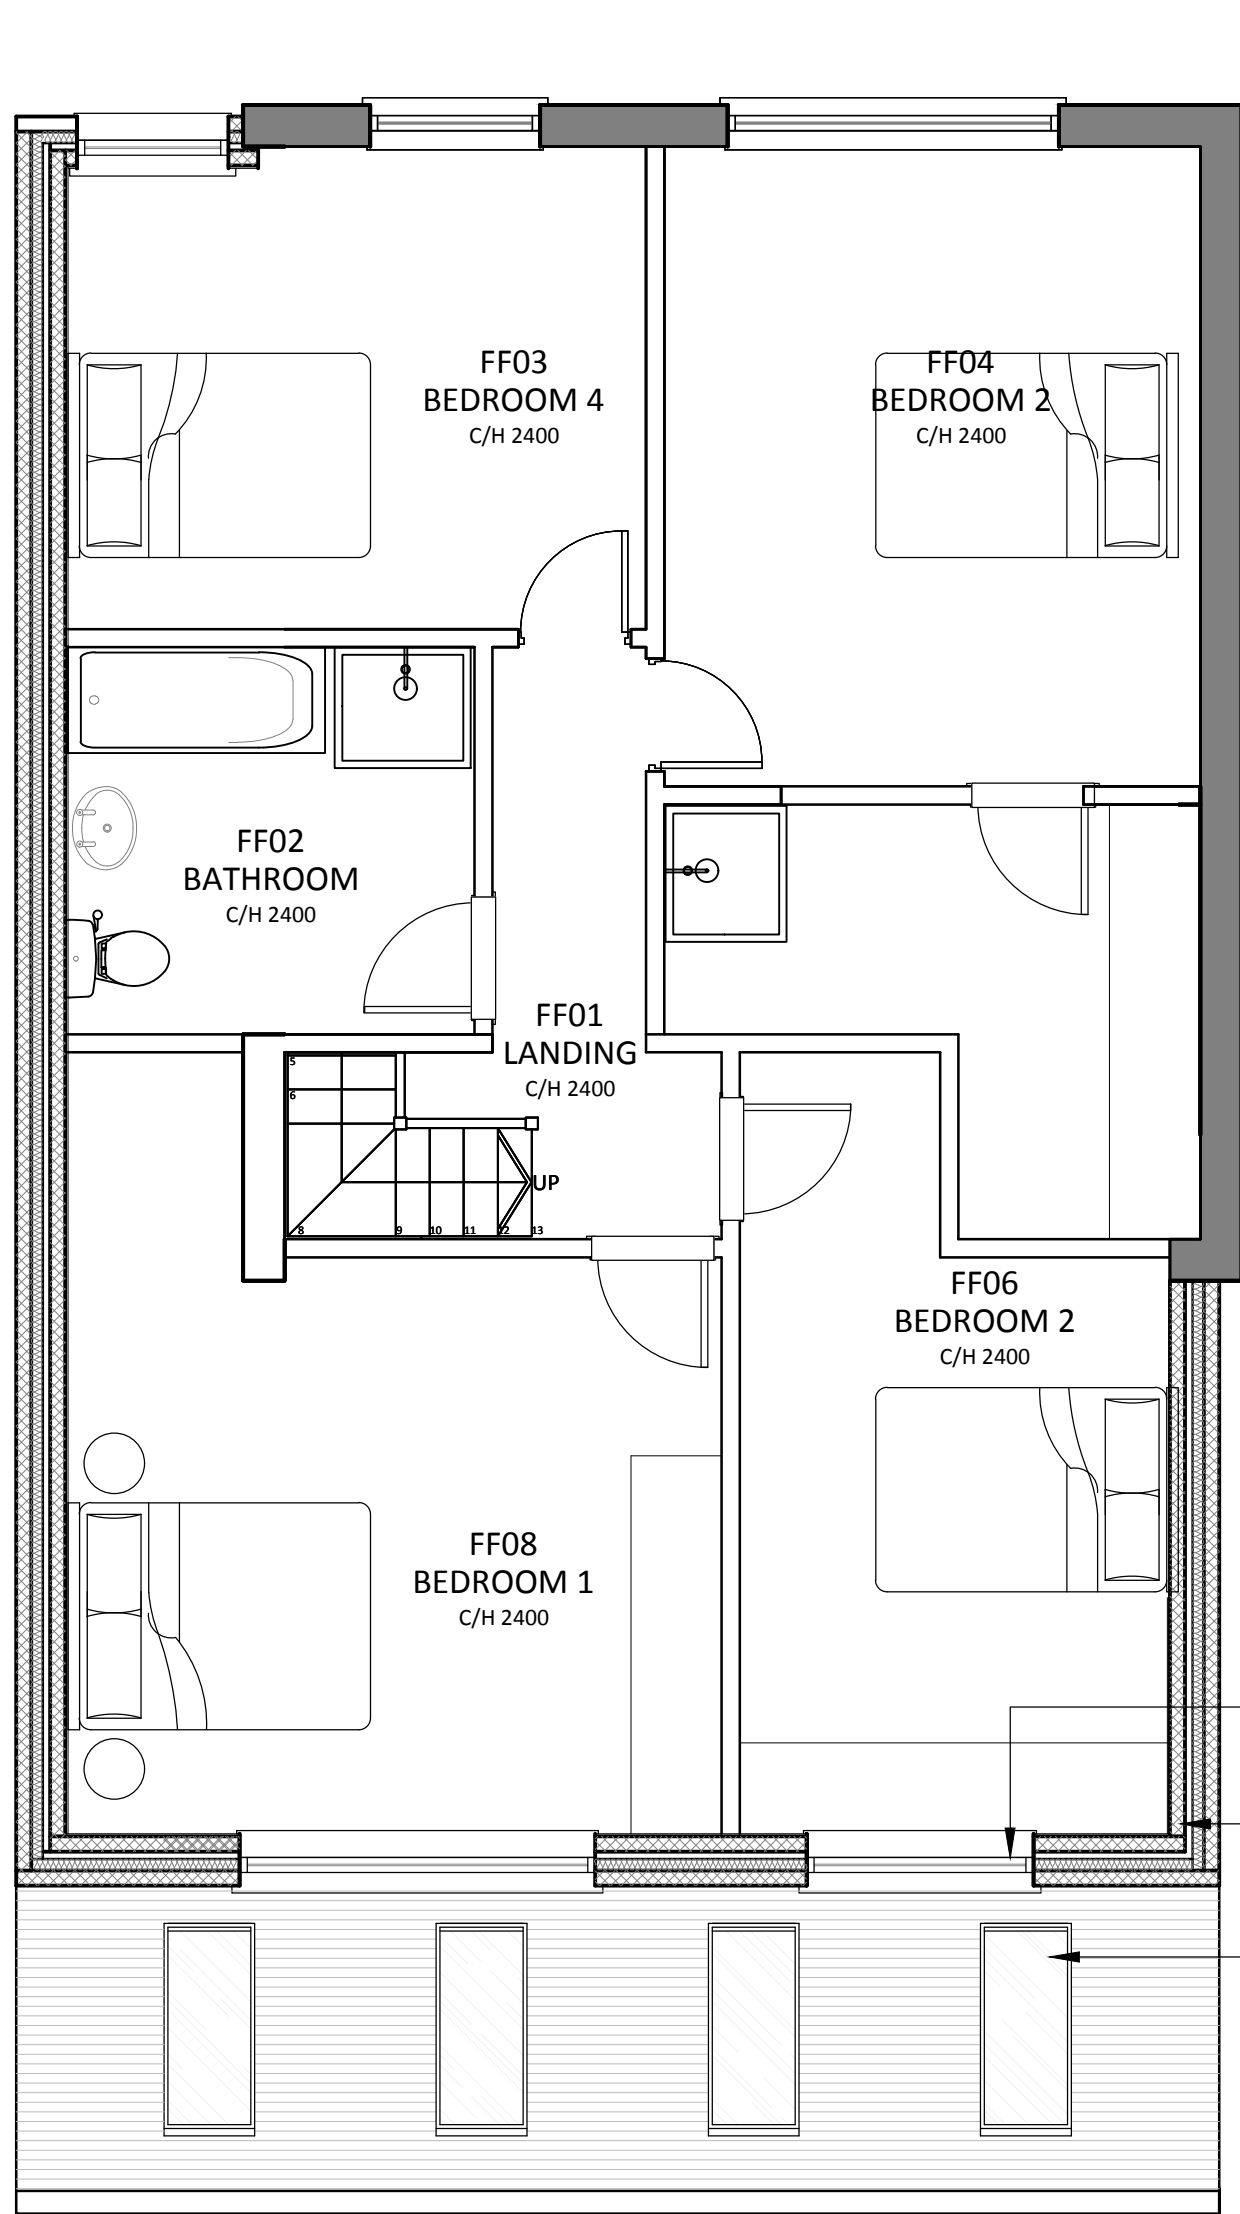


02 PROPOSED FIRST FLOOR PLAN
SCALE - 1:50@A1
PLAN

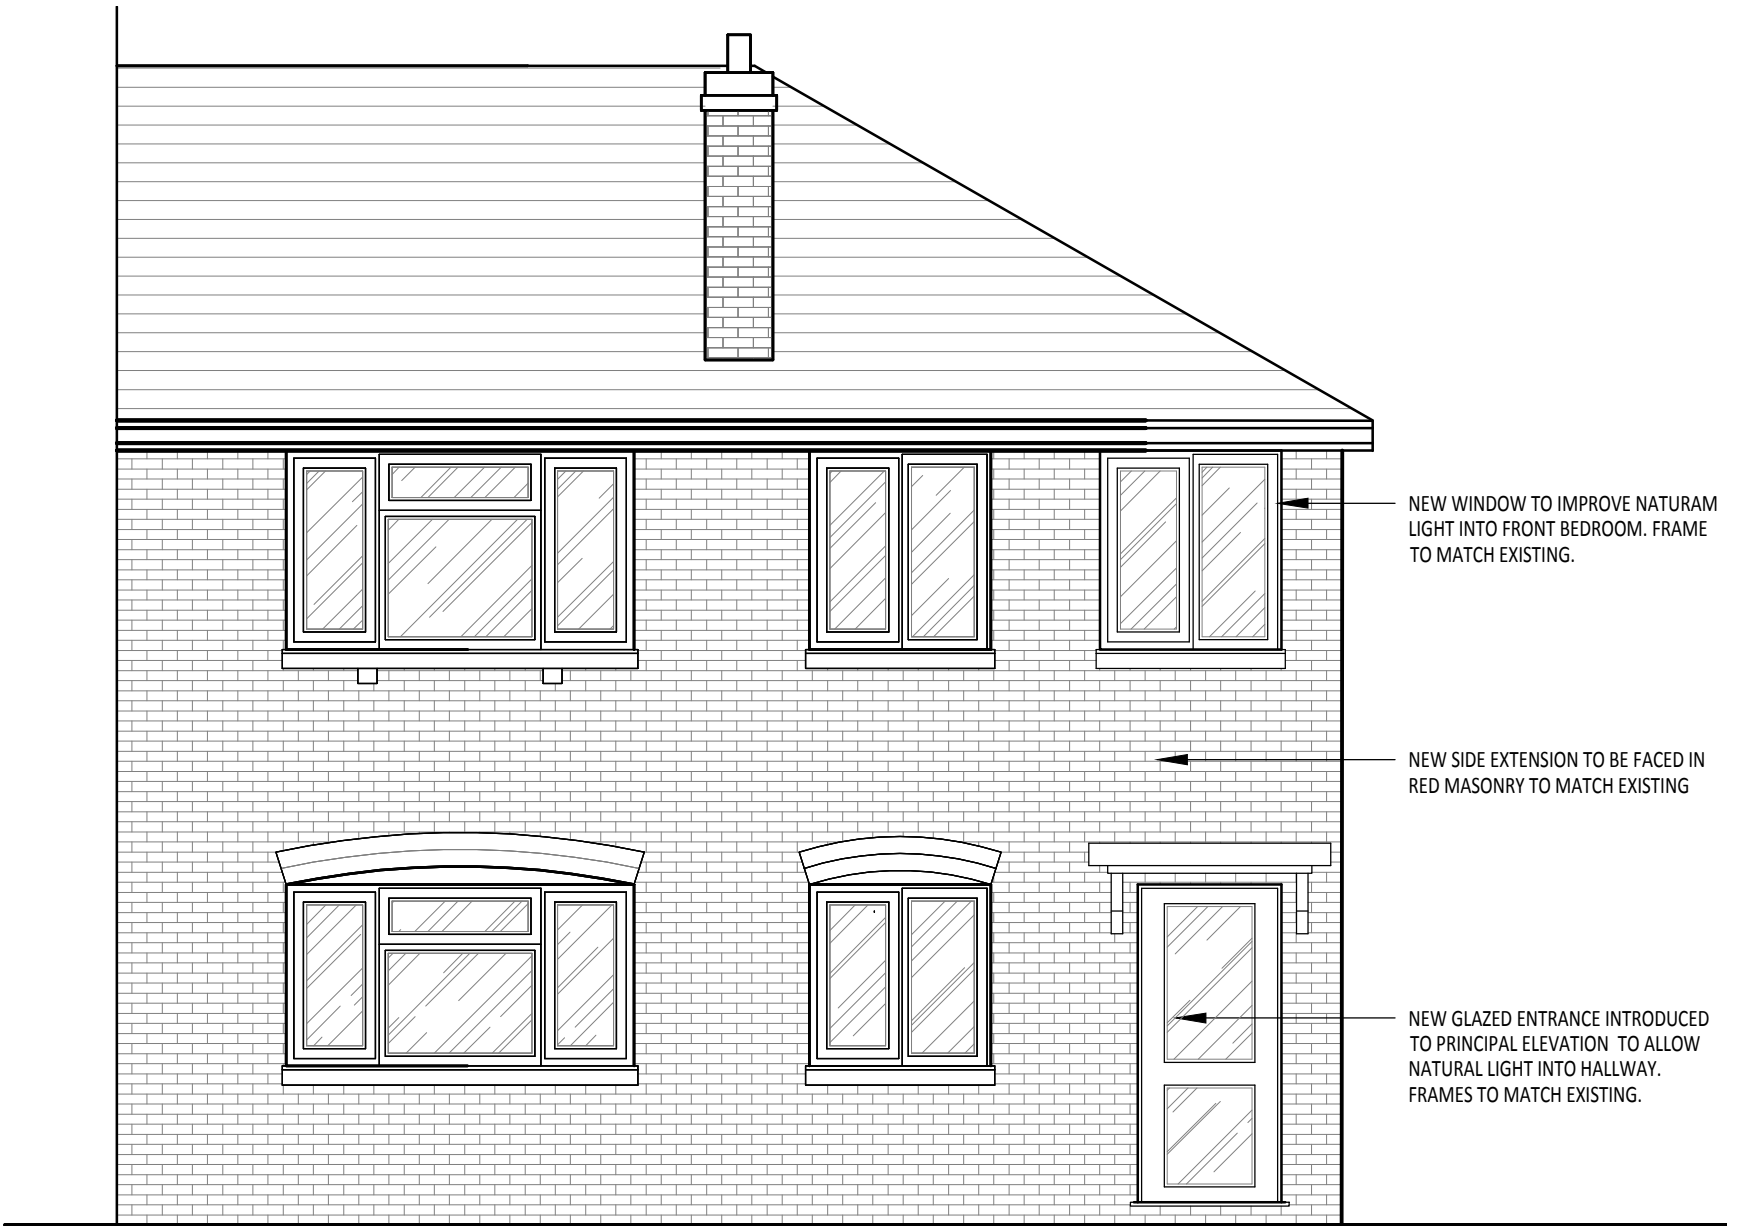


03 PROPOSED FRONT ELEVATION
SCALE - 1:50@A1
ELEVATION

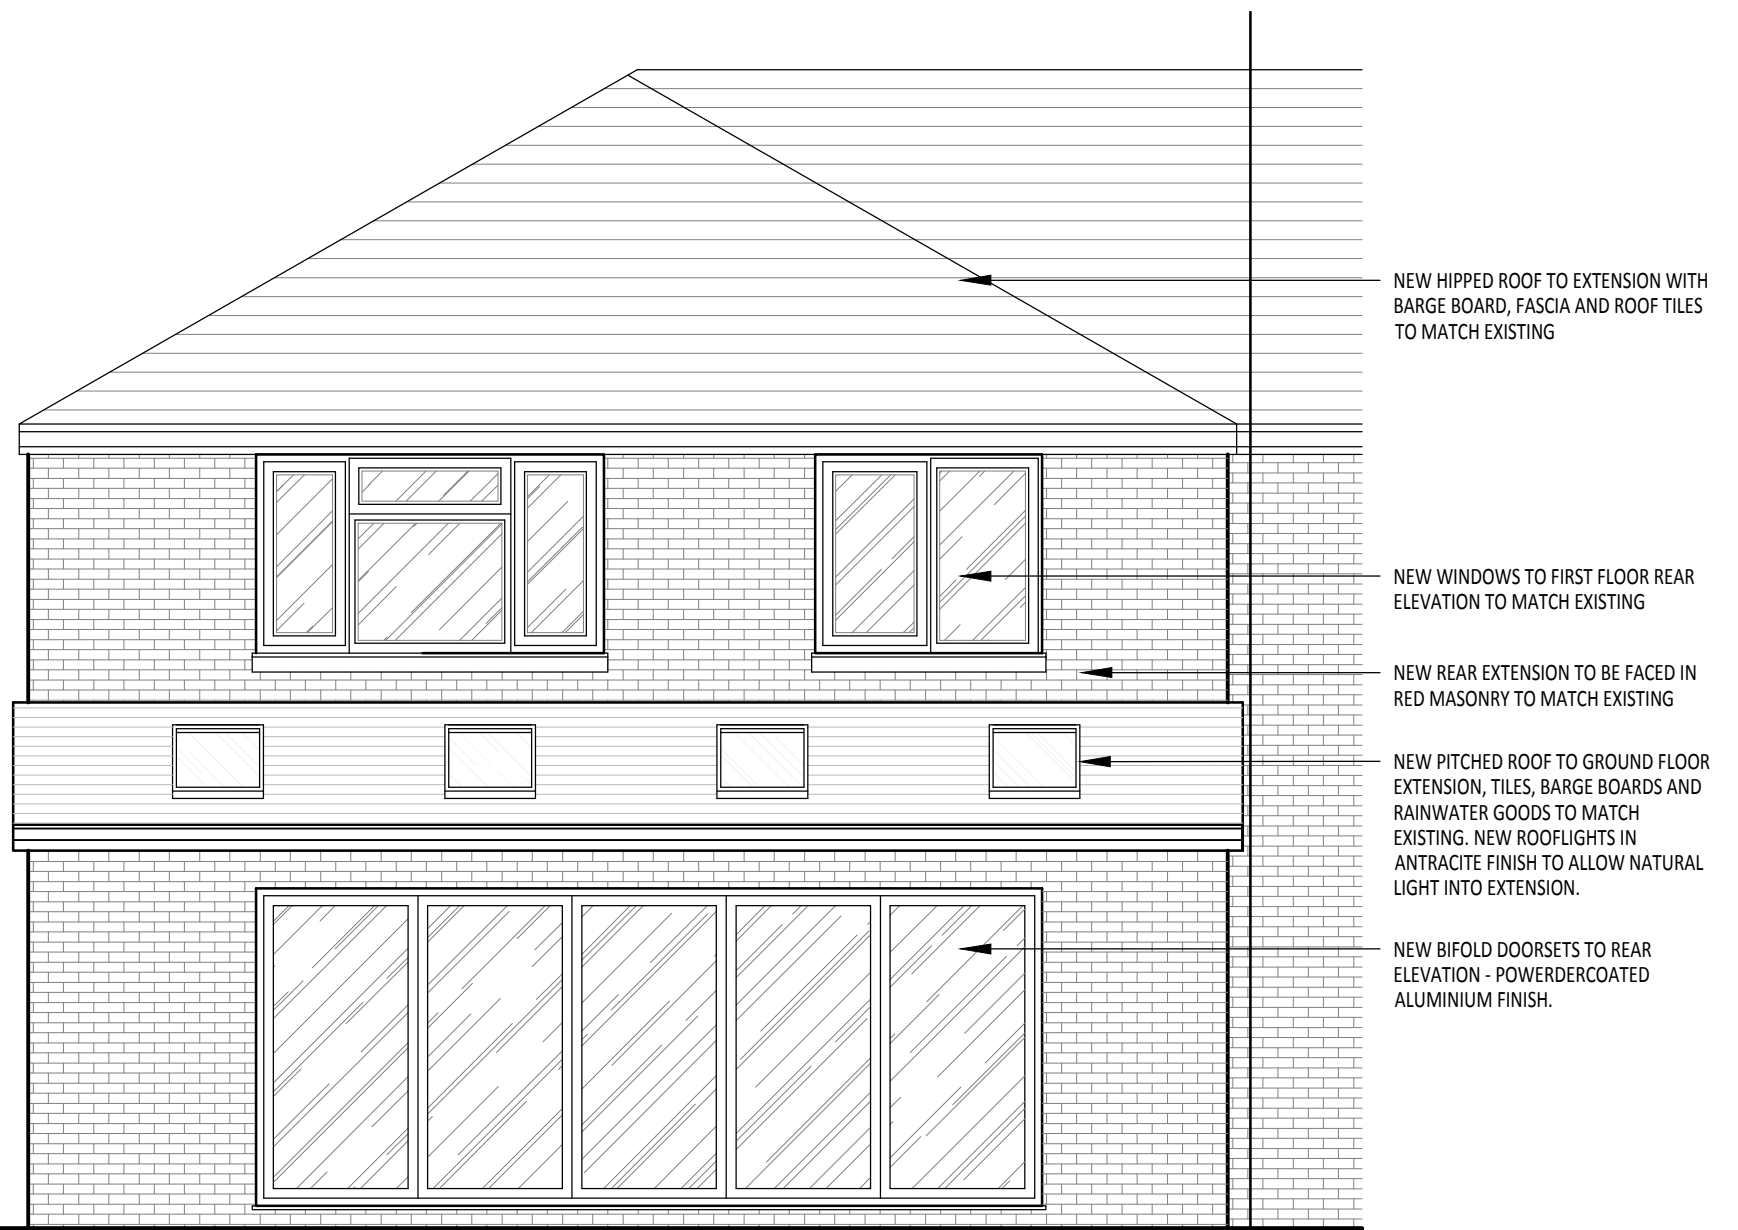

04 PROPOSED REAR ELEVATION
SCALE - 1:50@A1
ELEVATION

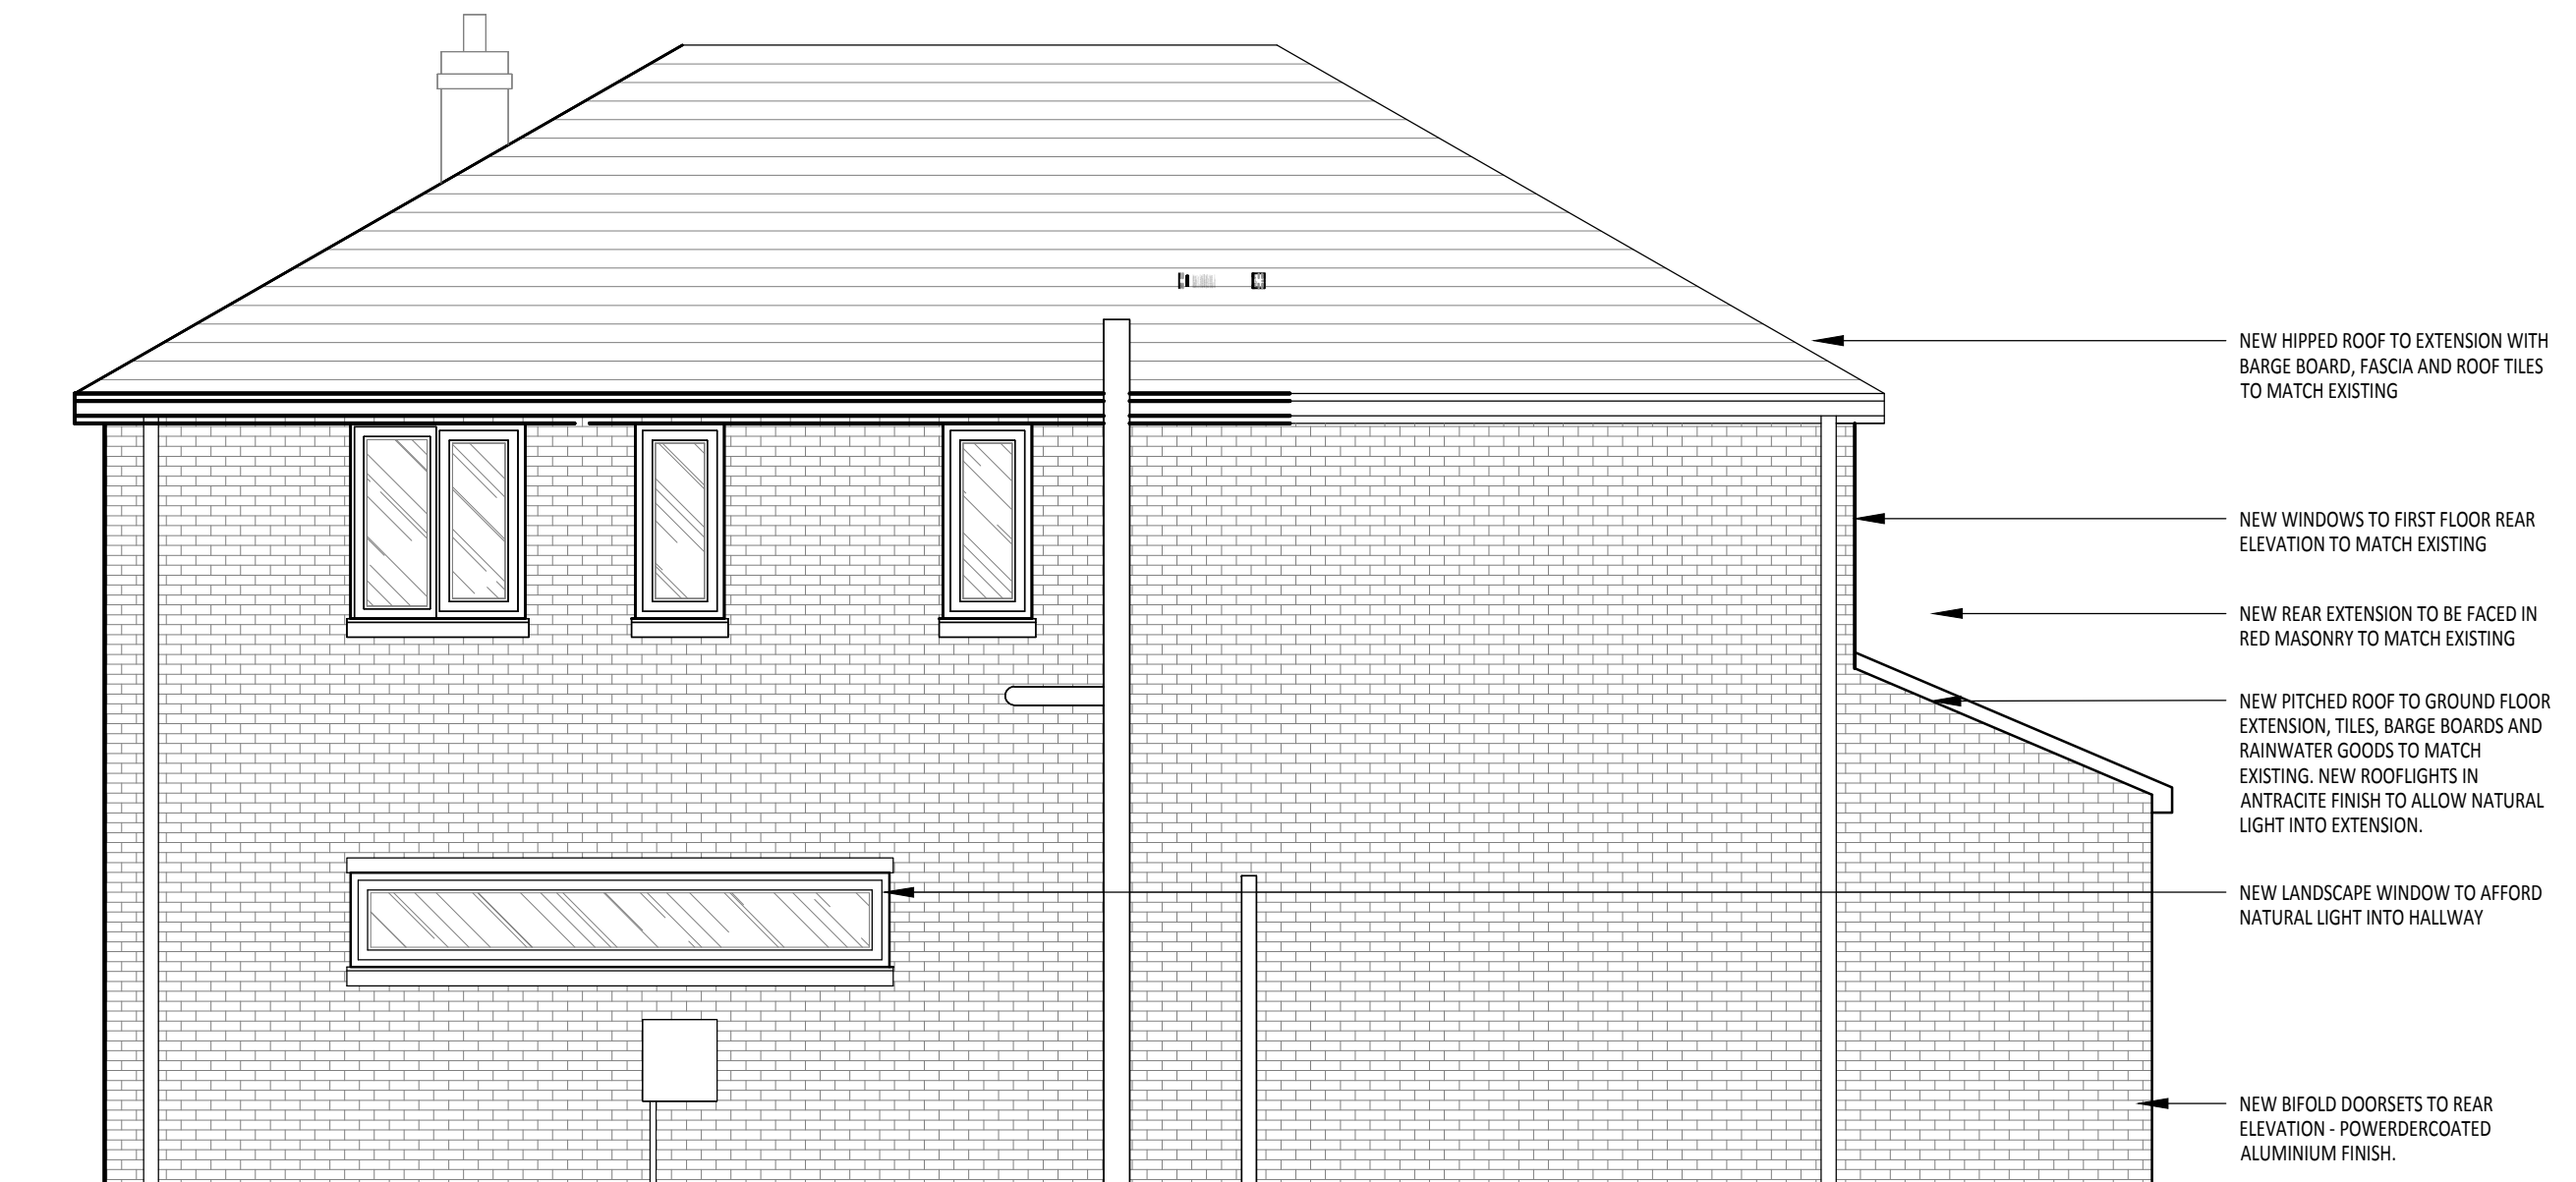

05 PROPOSED SIDE ELEVATION
SCALE - 1:50@A1
ELEVATION

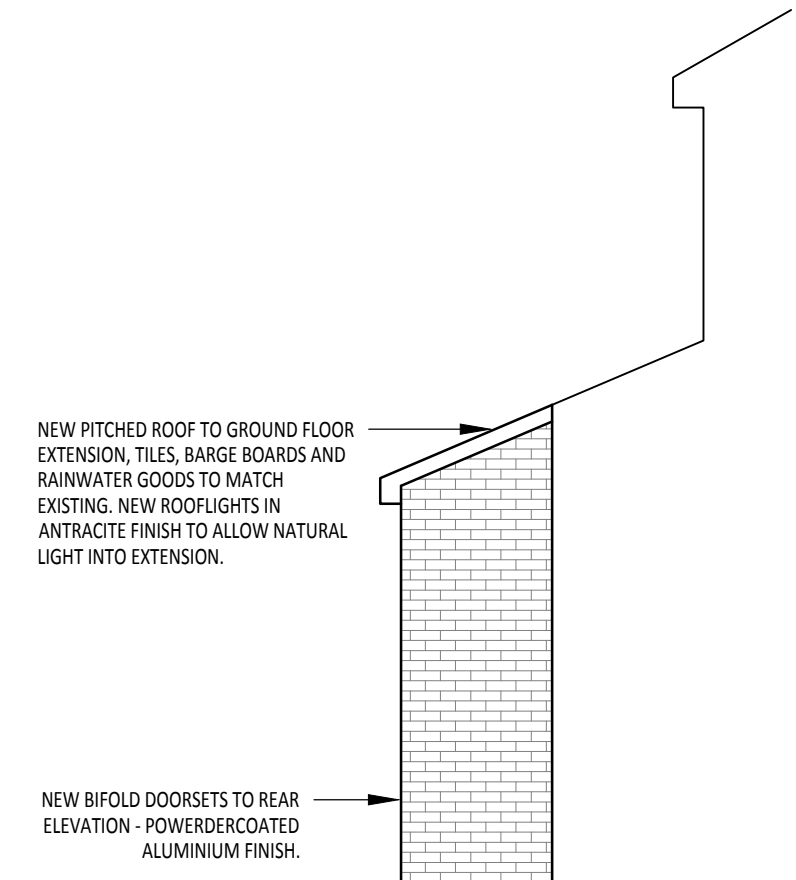

06 PROPOSED SIDE ELEVATION FROM NEIGHBOUR
SCALE - 1:50@A1
ELEVATION

REV	DATE	DESCRIPTION	DRAWN	CHECKED
CLIENT				
104 WILBRAHAM ROAD MANCHESTER M14 7DR				
PROJECT				
PROPOSED PLANS AND ELEVATIONS				
JOB REFERENCE				
DRAWING SCALE				
DATE				
DRAWN				
CHECKED				
1:50				
10/04/22				
ARB				