


Notes:


© This drawing and the information contained within this media remains the property of TJB Architects Ltd and may not be distributed to any third party without the prior written consent of TJB Architects Ltd. The information should be distributed in its entirety and is not to be reproduced or altered without the knowledge and written consent of TJB Architects Ltd. The information contained within this media is for guidance only. While we endeavor to provide accuracy and detail there is no expressed or implied warranty or fitness for any particular purpose, supplied with this information. All dimensions and levels depicted are subject to checking on site. TJB Architects Ltd accept no responsibility for the accuracy of any information provided by third parties.

* DO NOT SCALE FROM THESE DRAWINGS *

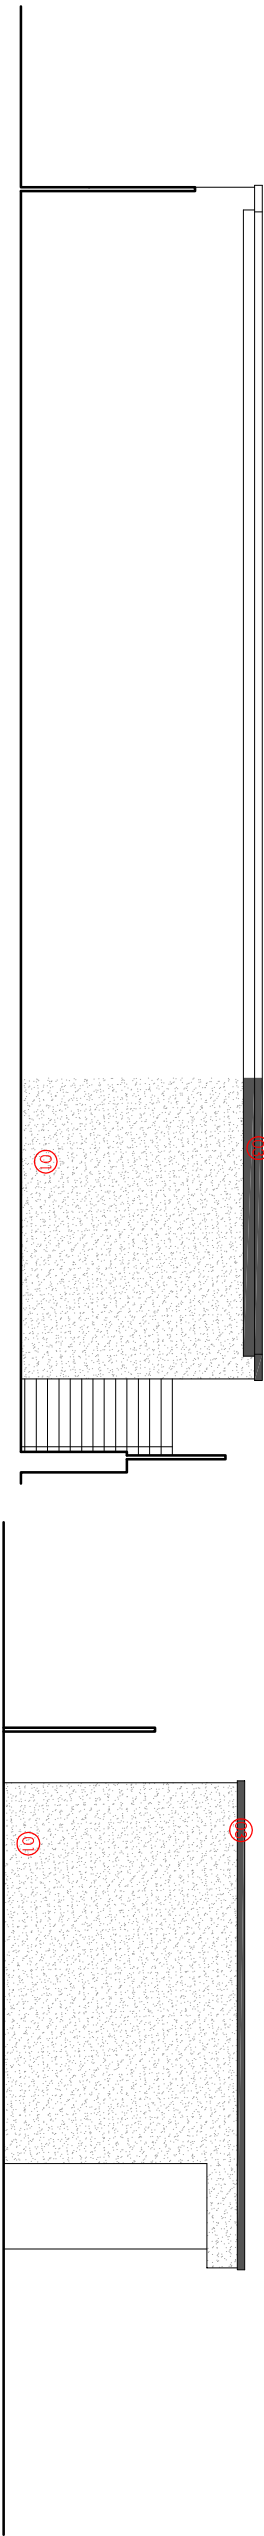


REAR ELEVATION AS PROPOSED

SCALE: 1/100

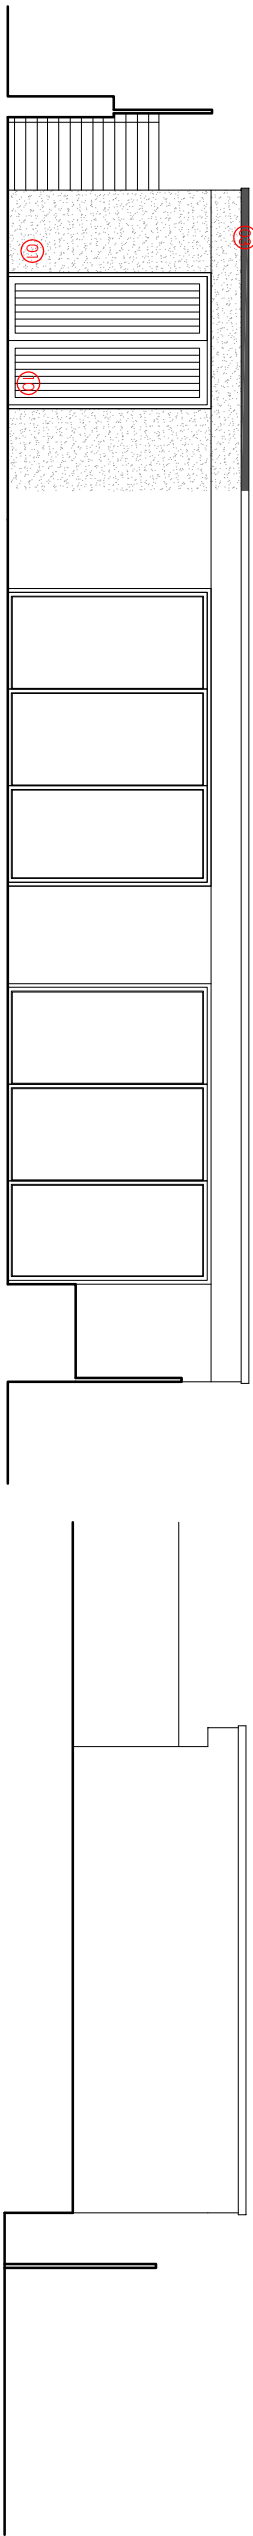


SIDE ELEVATION AS PROPOSED

SCALE: 1/100

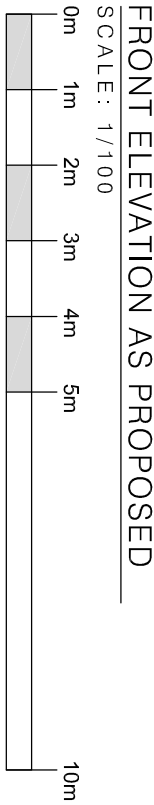


FRONT ELEVATION AS PROPOSED

SCALE: 1/100

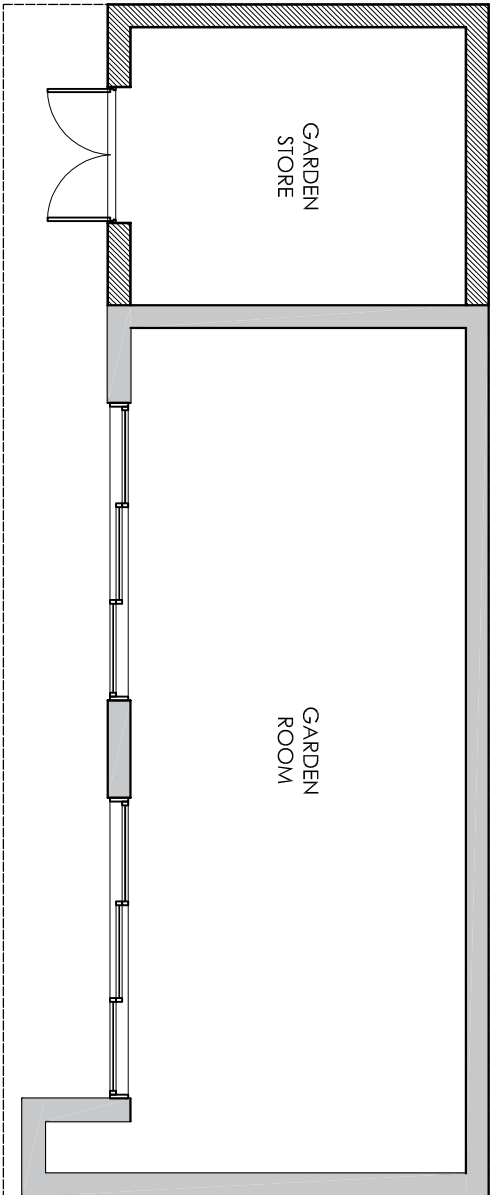

GROUND FLOOR PLAN PROPOSED

SCALE: 1/100

 

- MATERIAL KEY**
- 01 White render to match existing.
 - 02 Limestone external tile.
 - 03 Dark Grey Aluminium to match existing.
 - 04 Dark Grey Aluminium windows & doors.
 - 05 Slate roof tiles.
 - 06 Velux roof windows.
 - 07 Glass Juliet balcony.
 - 08 Extruded Aluminium rain water goods - black.
 - 09 Flat roof - EPDM membrane.
 - 10 Painted timber door.

REV	DESCRIPTION						
STATUS:							
PRELIMINARY / FOR COMMENT							
TJB architects		TJB Architects Ltd. Tel: (+44) 0794 436 0008 Email: info@tjbarchitects.co.uk Web: www.tjbarchitects.co.uk					
CLIENT:						MR & MRS SHEKH	
SITE:						255 BROOKLANDS ROAD MANCHESTER M23 9HF	
BRIEF:						EXTENSIONS & ALTERATIONS	
TITLE:						PROPOSED OUTBUILDING	
SCALE AT A3:		DATE:		DRAWN:			
1:100		JUL 2022		TJB			
PROJECT NO:		DRAWING NO:		REVISION:			
217		PL_107		-			