



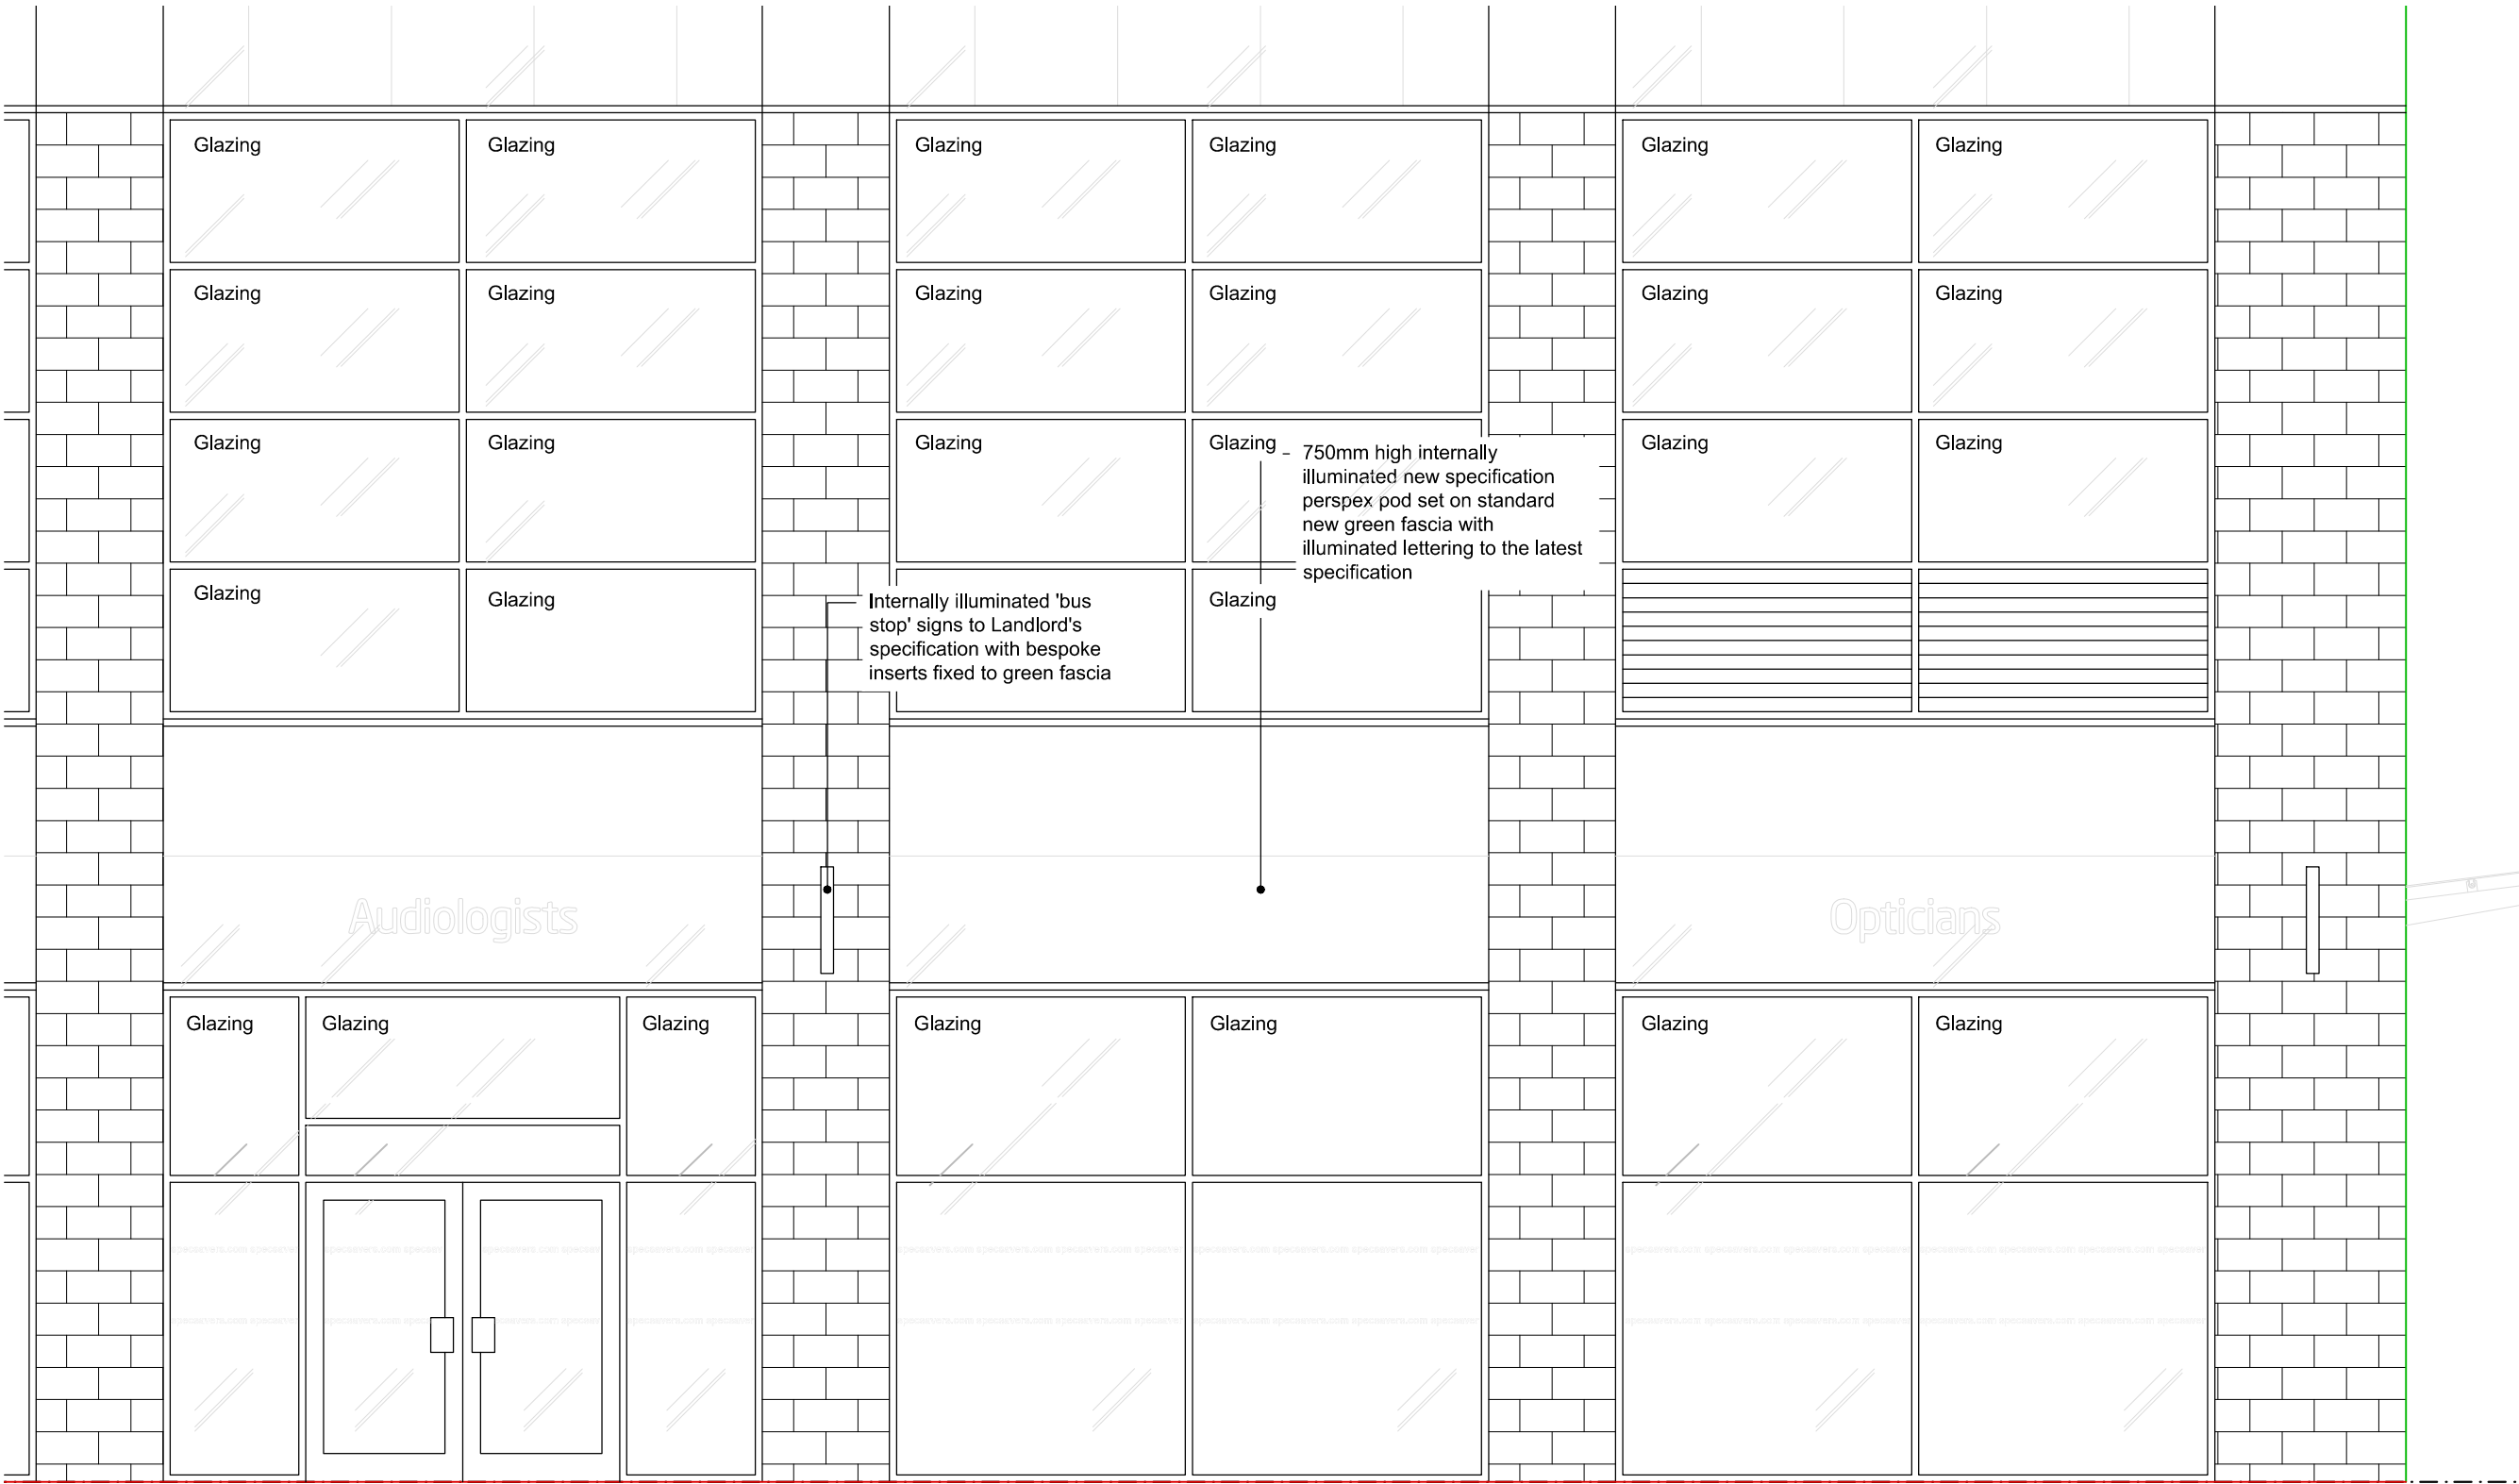


EXISTING SIDE SHOPFRONT ELEVATION

UNIT 18

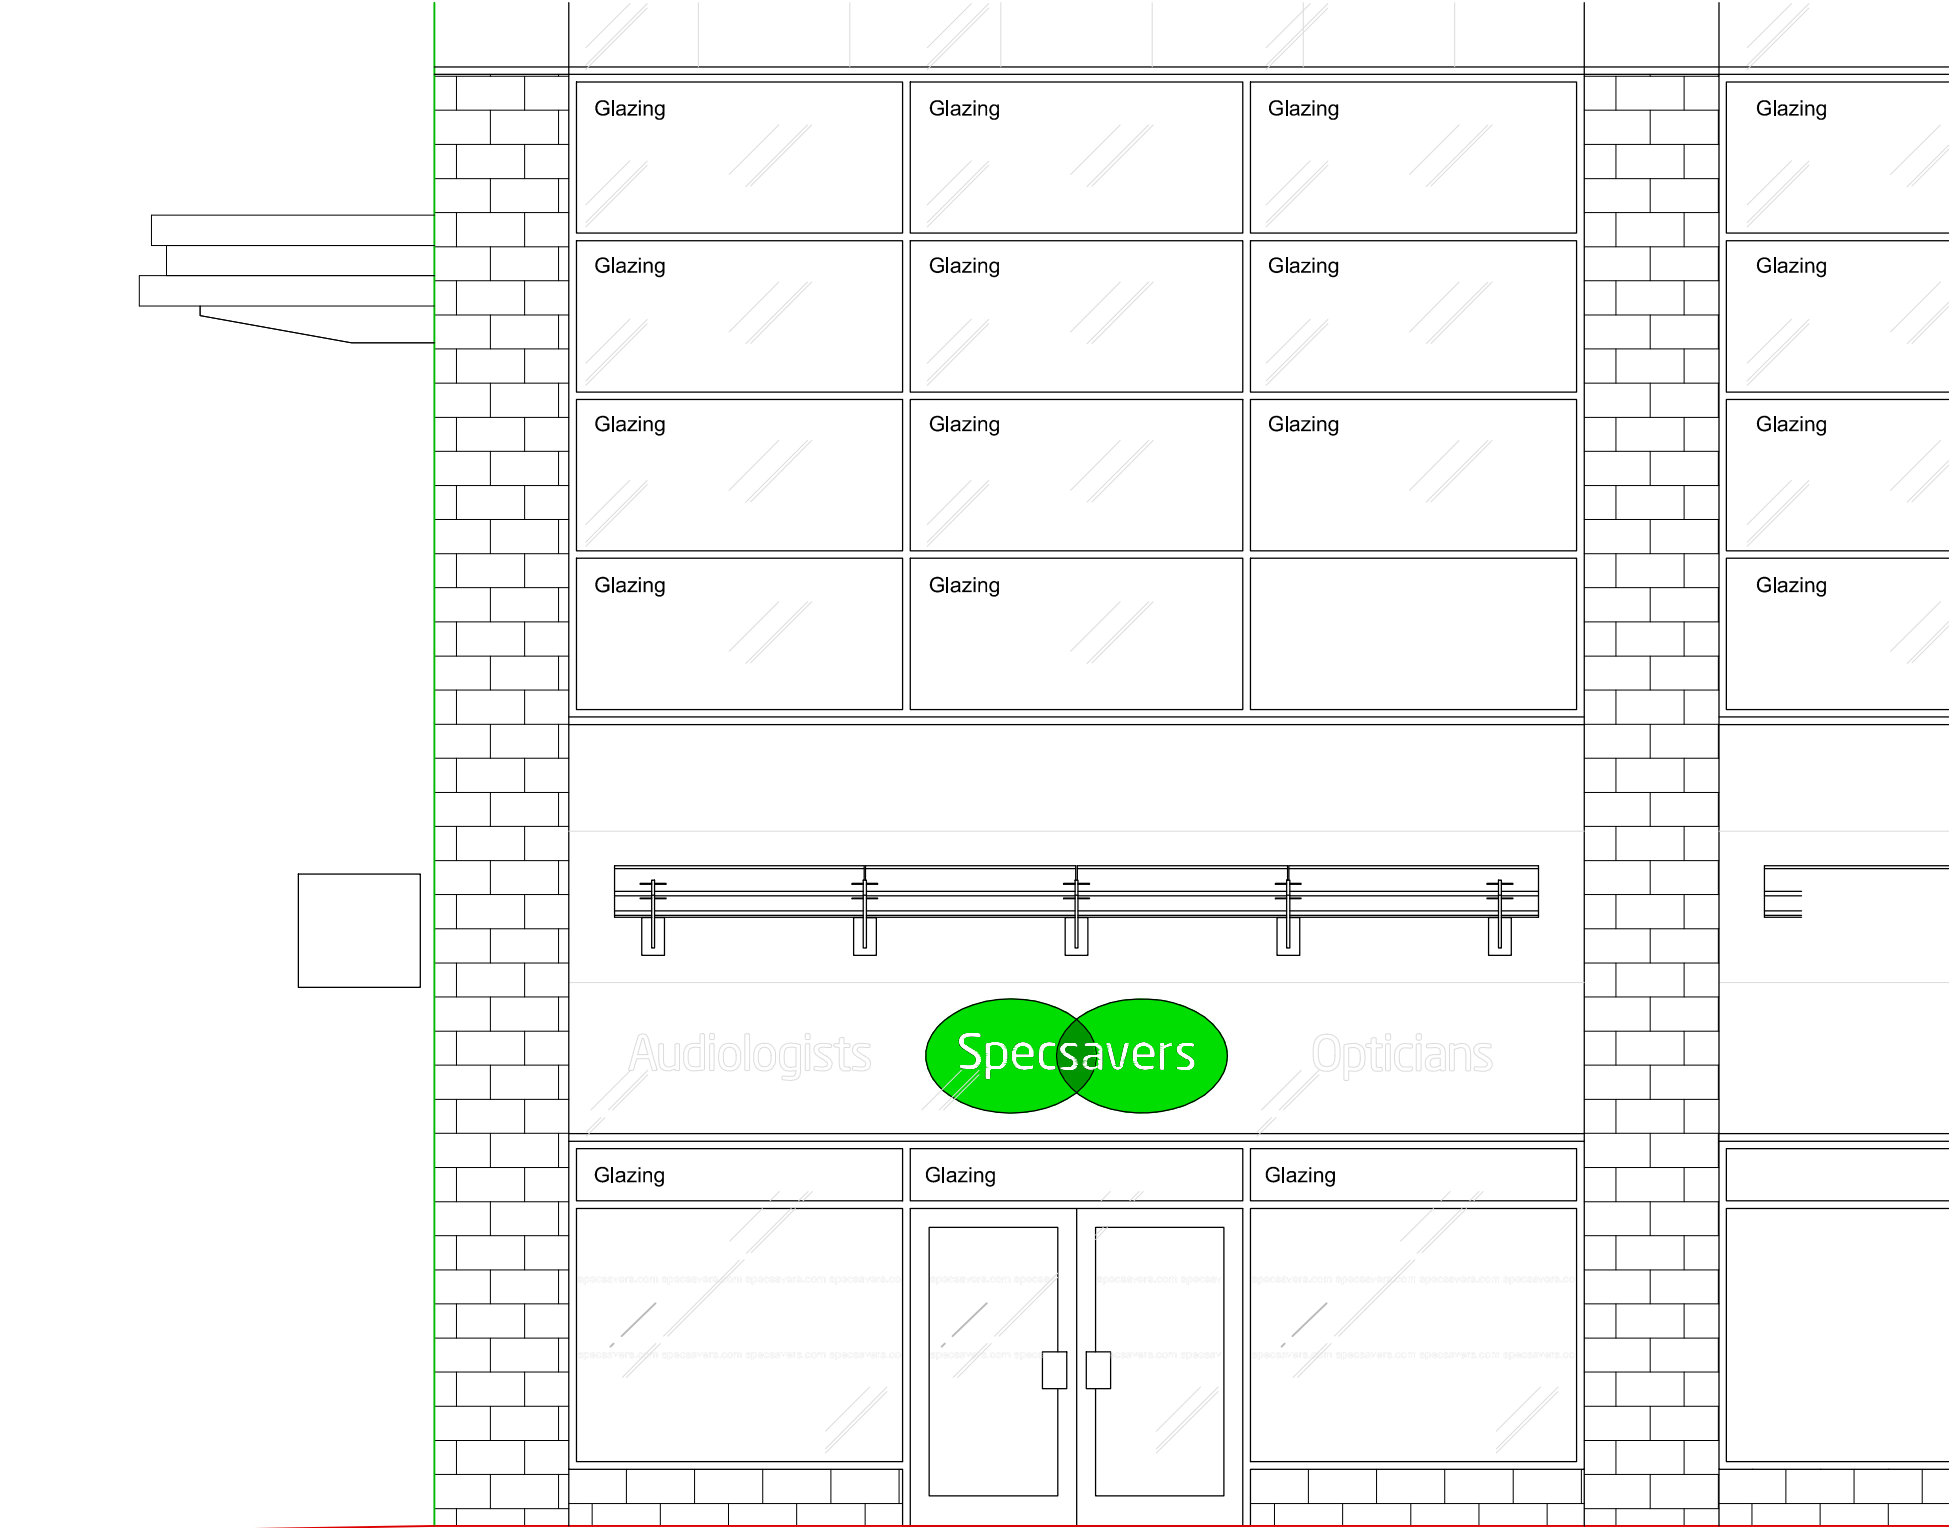


EXISTING FRONT SHOPFRONT ELEVATION

UNIT 18

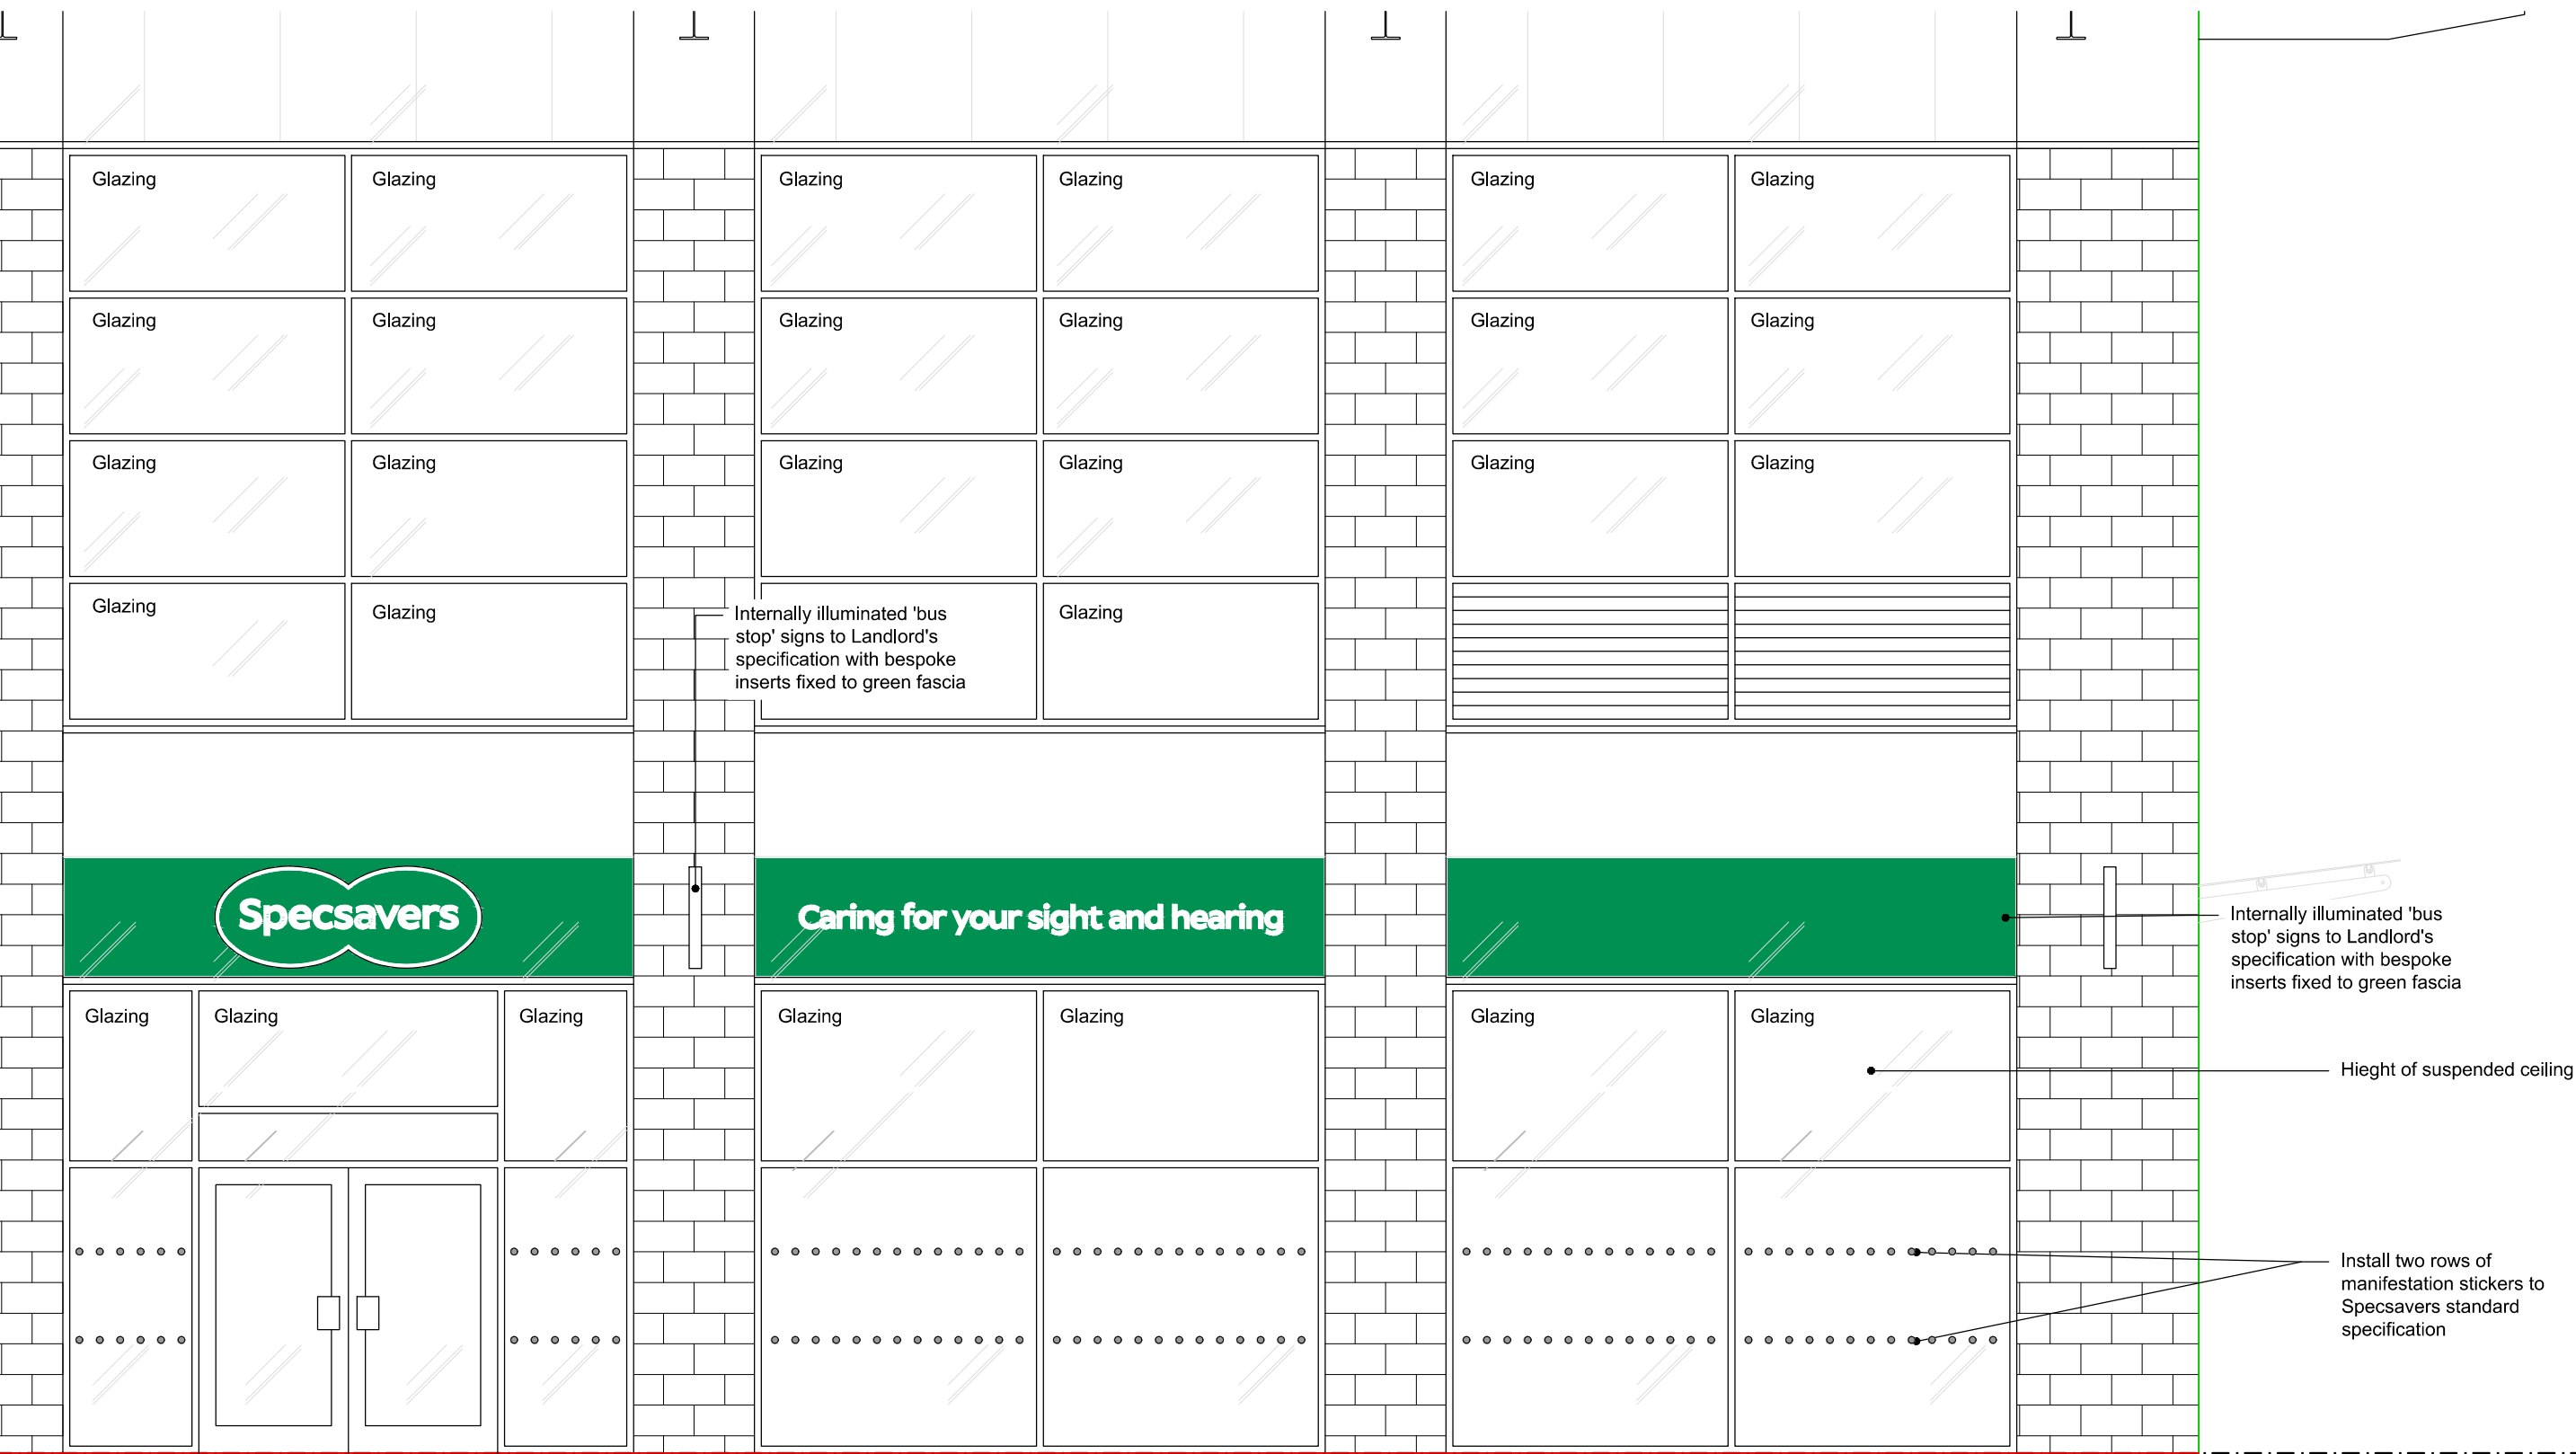

PROPOSED SIDE SHOPFRONT ELEVATION


UNIT 18

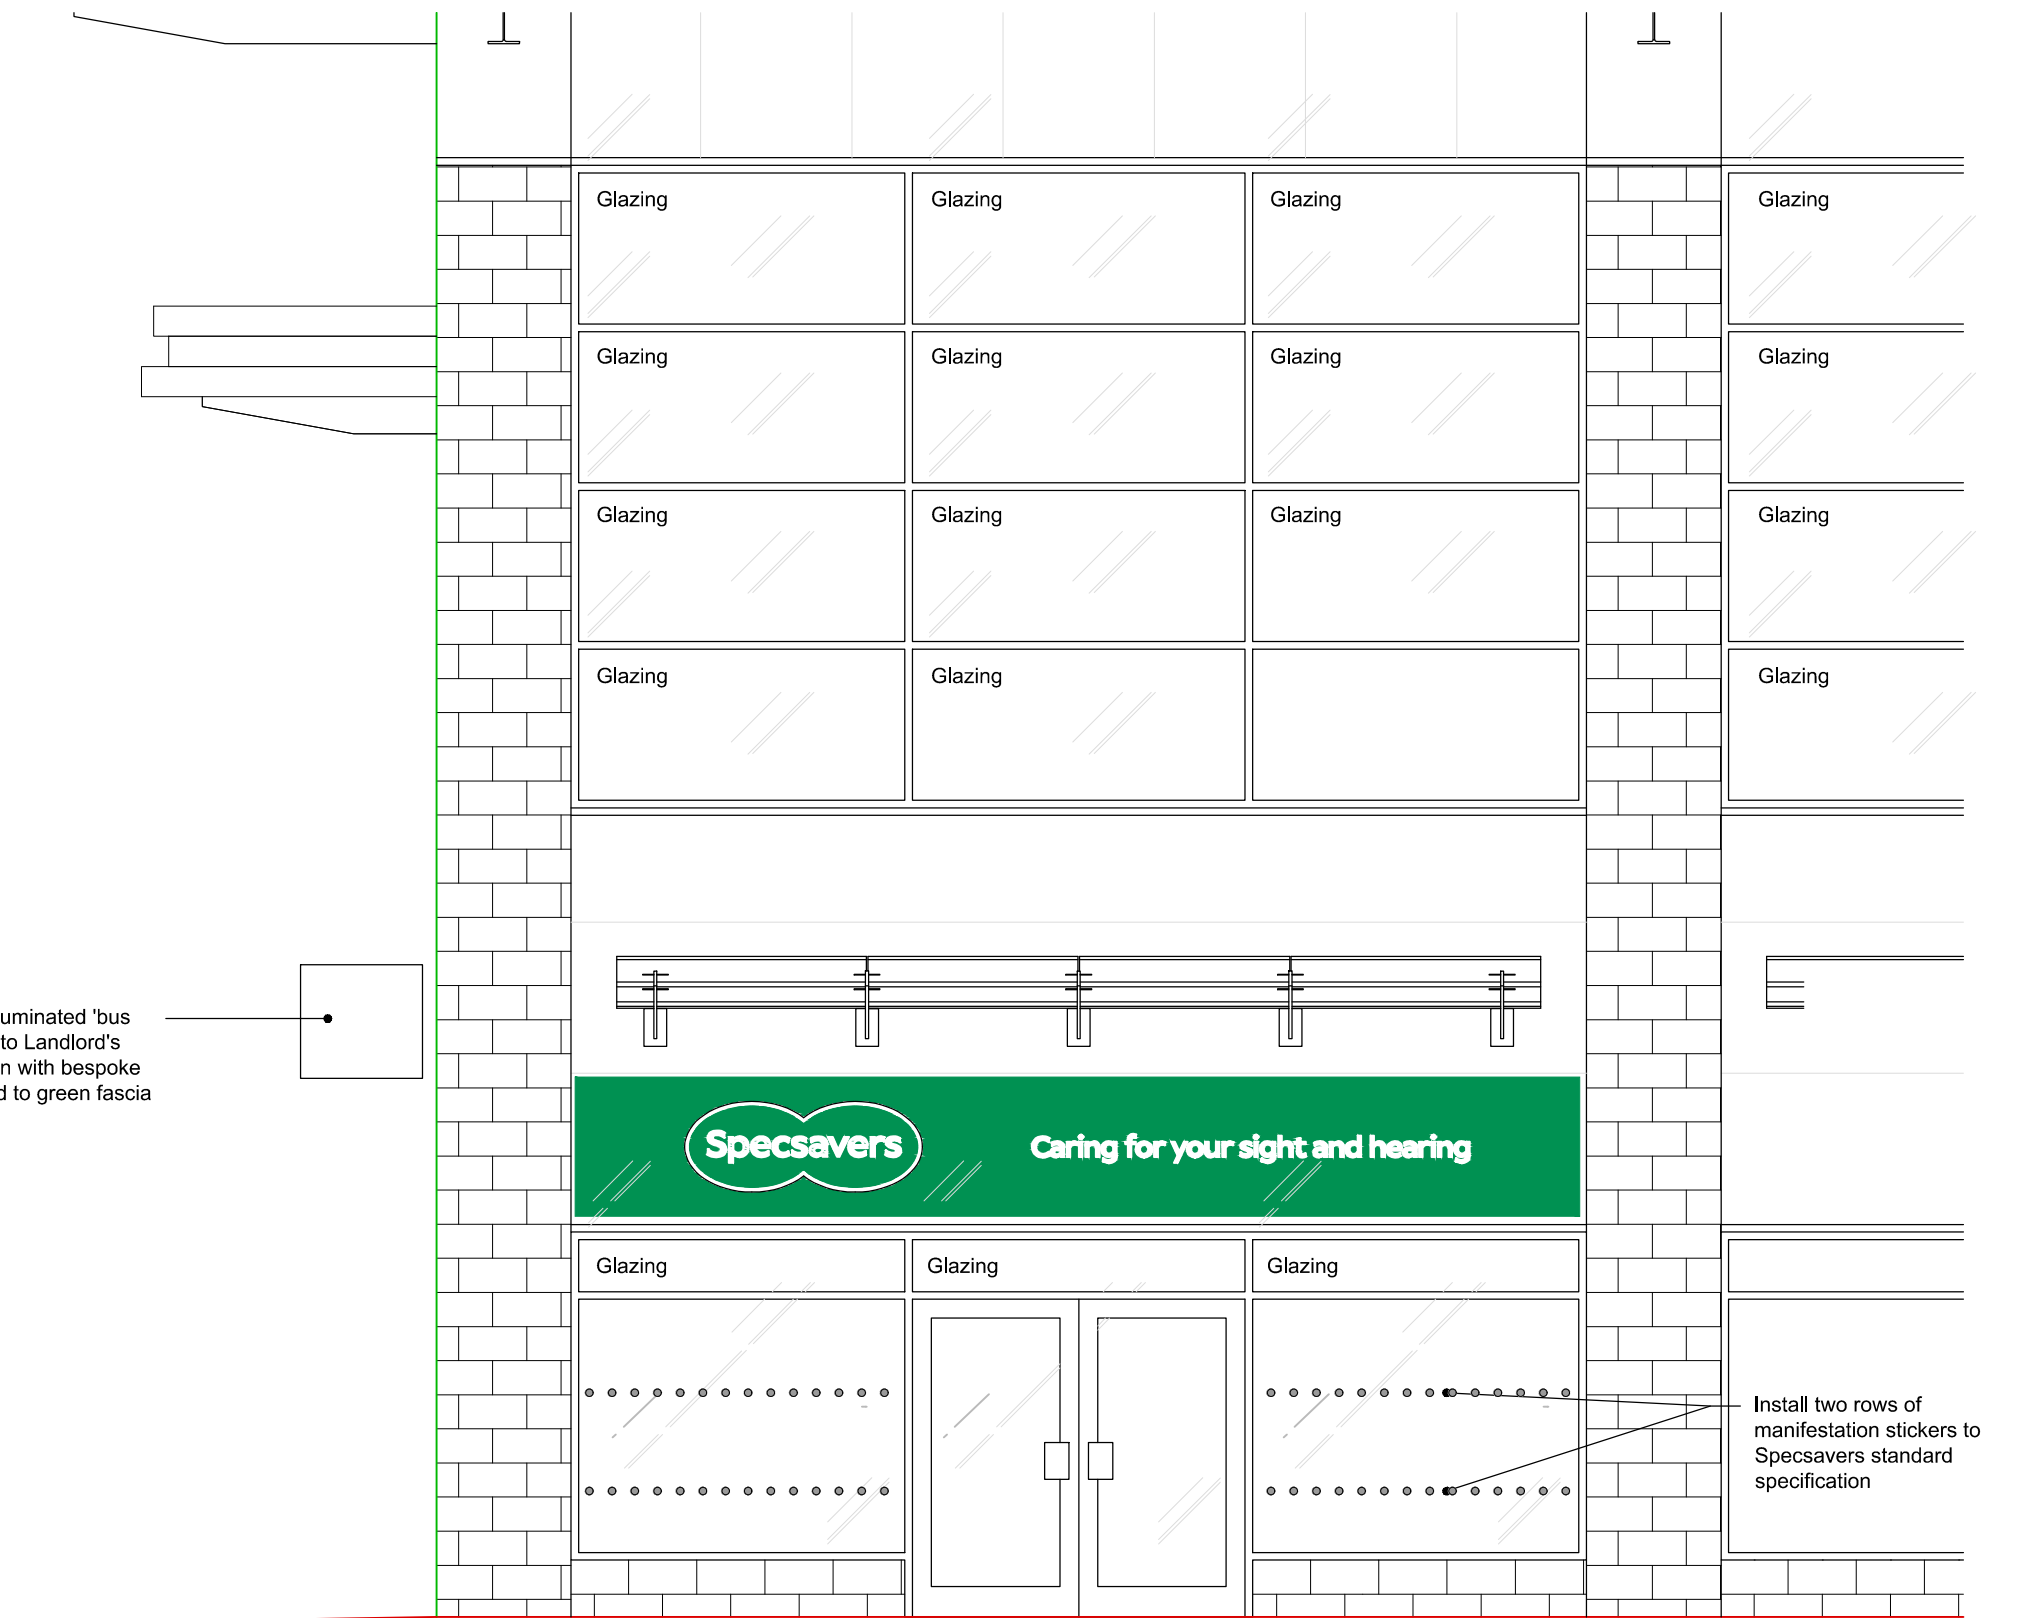

PROPOSED FRONT SHOPFRONT ELEVATION

UNIT 18

Scale - 1:50 @ A1

 

Amendments:			
Rev	Init	Date	Description

Drawn By:

fisch
INTERIORS & ARCHITECTURE

FISCH DESIGN LTD
1 HERITAGE BUSINESS CENTRE
DERBY ROAD, BELPER
DERBYSHIRE, DE56 1SW

+44 (0) 1773 828222 / WWW.FISCHDESIGN.CO.UK / MAIL@FISCHDESIGN.CO.UK

On Behalf Of:

Specsavers Optical Superstores

Business Development
Cirrus House
NG2 Business Park
10 Experian Way
Nottingham
NG2 1EP

T +44 (0) 1159 330 500
E

Project:
Specsavers Opticians
Lime Square, Unit 17/18
Ashton Old Rd
Openshaw
M11 1DA

Title:
Existing & Proposed Elevations

OPENSRAW
Rebrand +
FROZEN DESIGN

Drawn By: MM Scale: 1:100@A1 Date: 1:50@A1 9.06.22

Drawing Number: 1857/2012 Revision:

Do not scale from this drawing. Dimensions to be checked on site