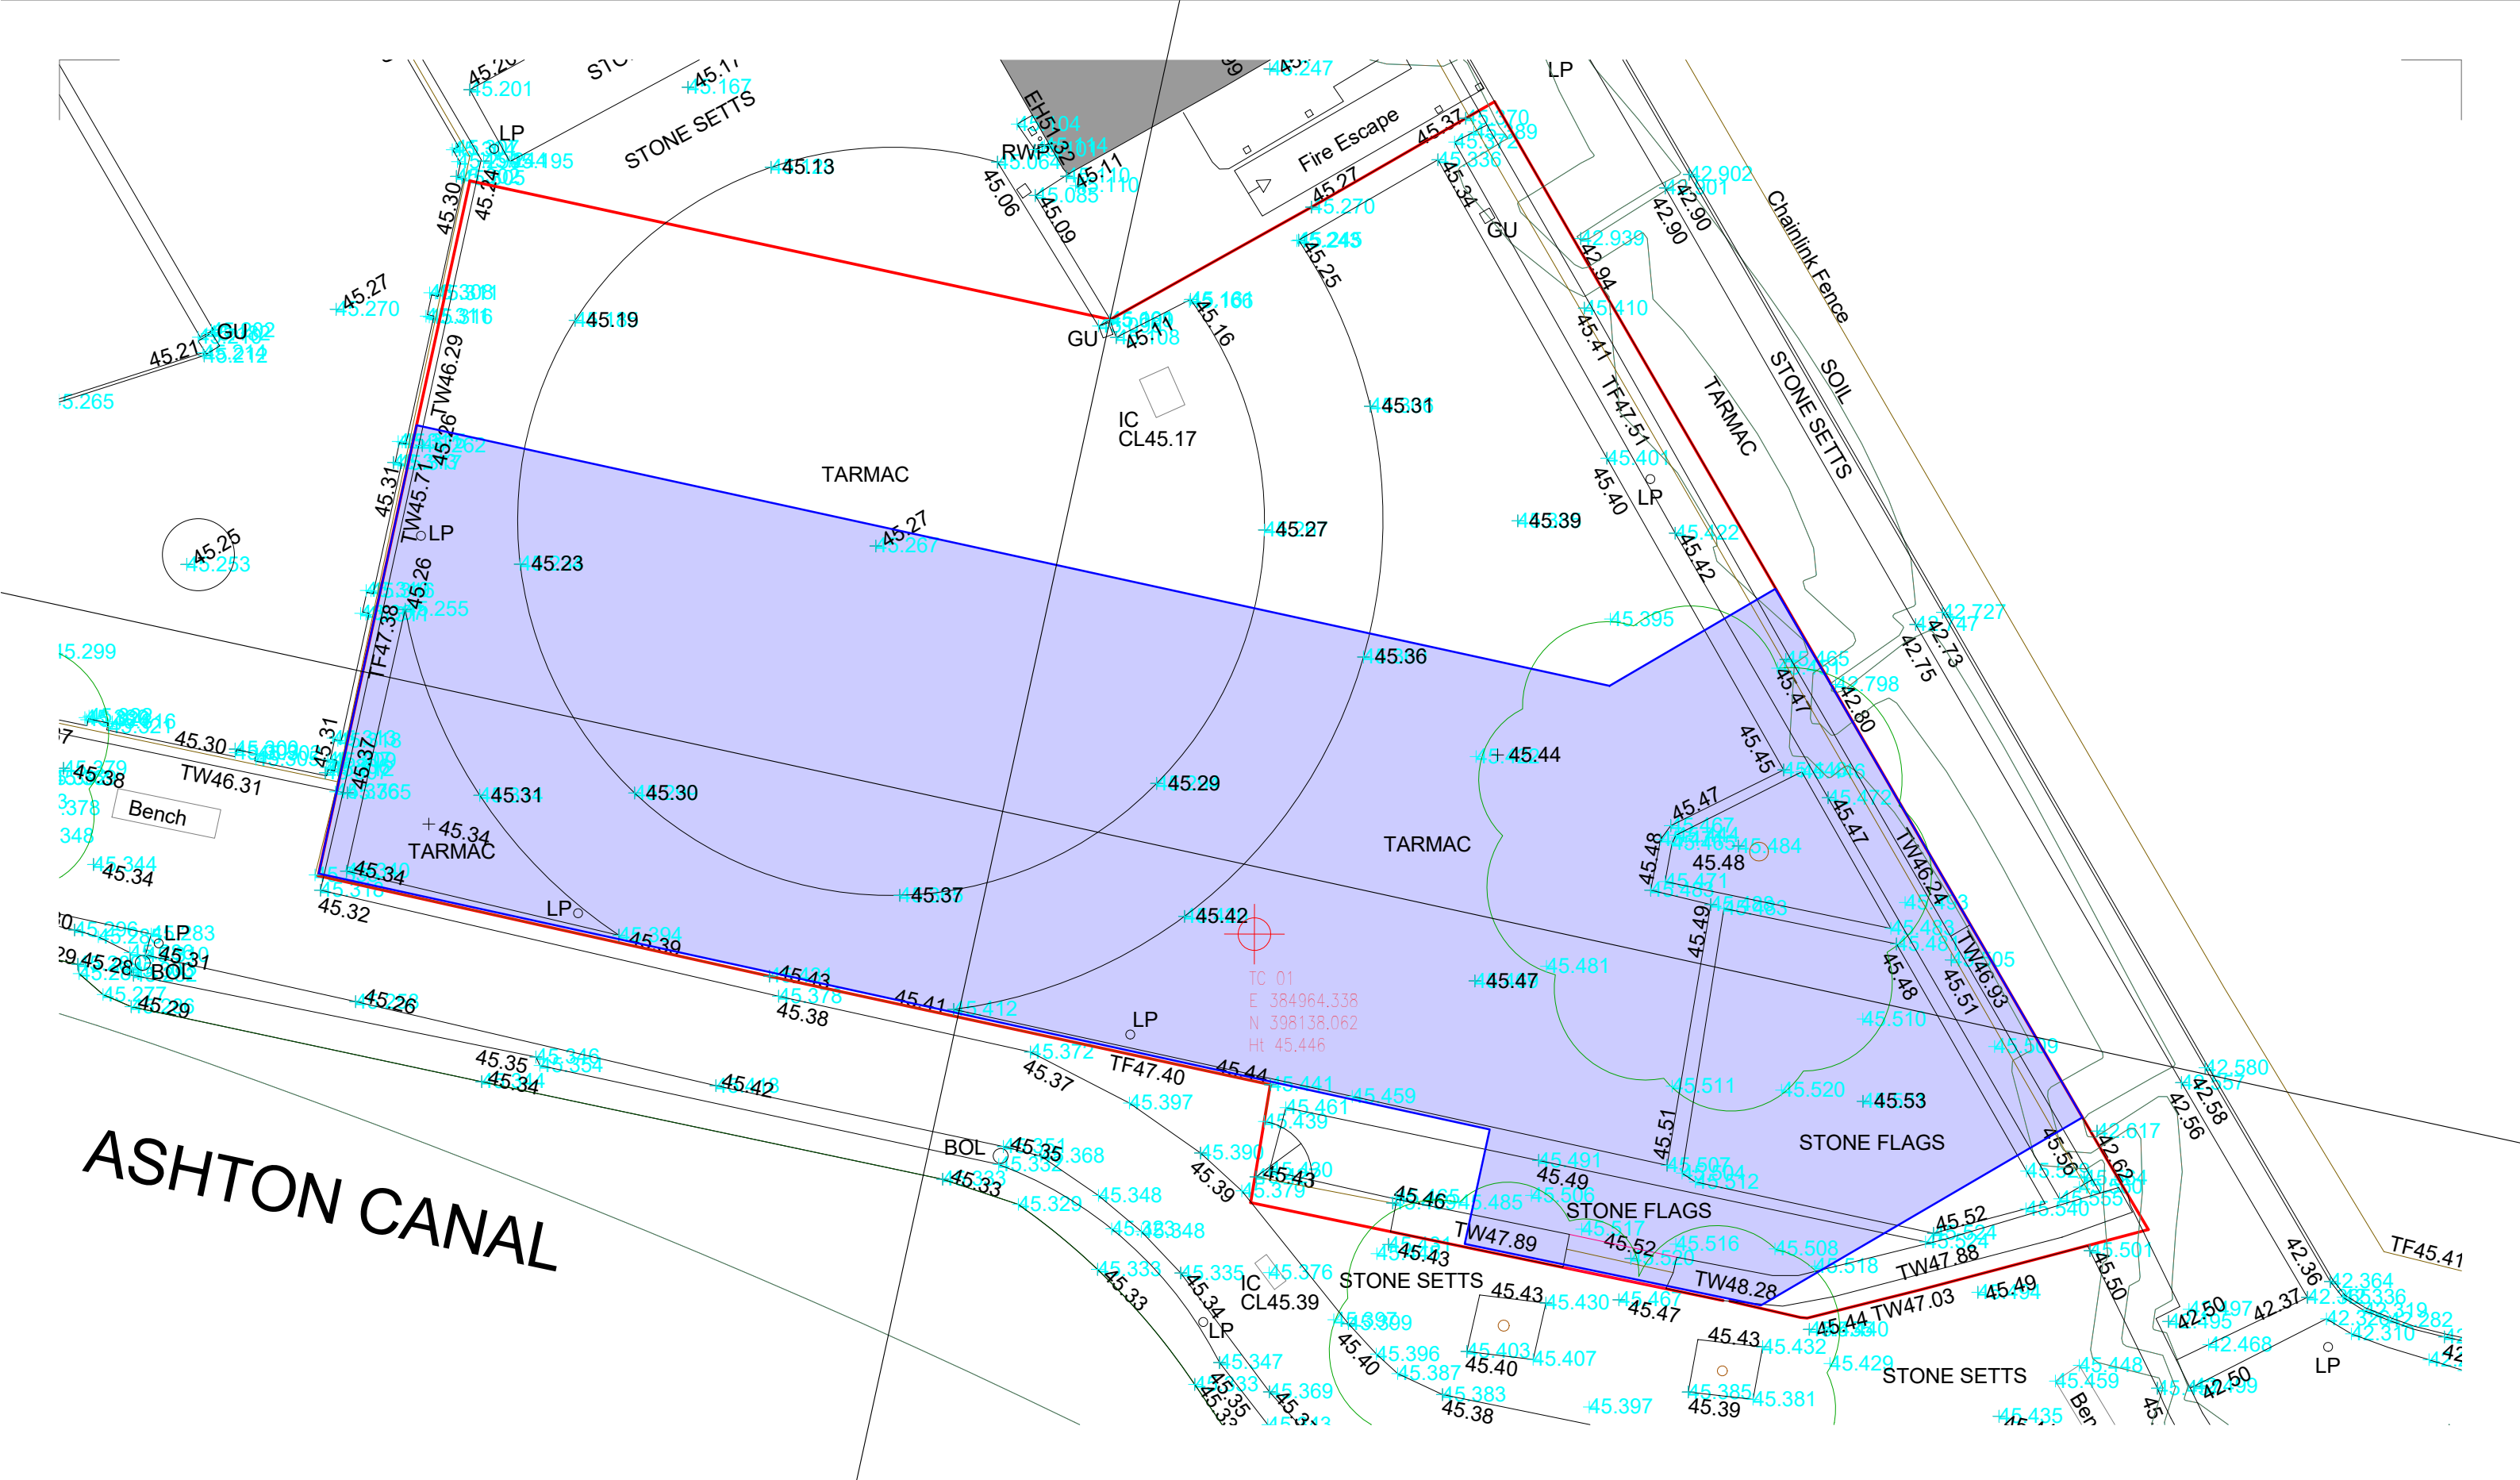


P1 SITE BOUNDARY UPDATED FOLLOWING RECEIPT OF TITLE INFORMATION		15.10.21	FG	DTC
Rev.	Description	Date	Drawn	Chk.

Client Victor (M1) Limited	
Project PARADISE MEWS, MANCHESTER	
Drawing Title PROPOSED SITE PLAN - LEVEL 04 FOOTPRINT	
Drawing Status PLANNING	

Corstorphine & Wright				
Manchester Studio The Stables, Paradise Wharf, Ducie Street, Manchester, M1 2JN 0161 272 8100 corstorphine-wright.com				
Drawing No. 20005-0344				Revision P1
Drawn FG	Checked DTC	Paper Size A3	Scale 1 : 100	Date 10/15/21