

Dimensioning

Figured dimensions only to be taken from these designs and drawings. Work to annotated dimensions only. All dimensions to be checked on site. Architectural designers to be informed immediately of any discrepancies before work proceeds. Drawings are to be read in conjunction with relevant specifications, structural engineers and service engineers' drawings.

- Key
- 1

Facing Brickwork to match existing
- 2

2m high brick boundary wall
- 3

Bi-fold Glazed door
- 4


PVC Window to match existing
- 5

Roof tiles to match existing
- 6

Metal Railings




PROPOSED FRONT ELEVATION
CHATAWAY ROAD
1:100 @ A3

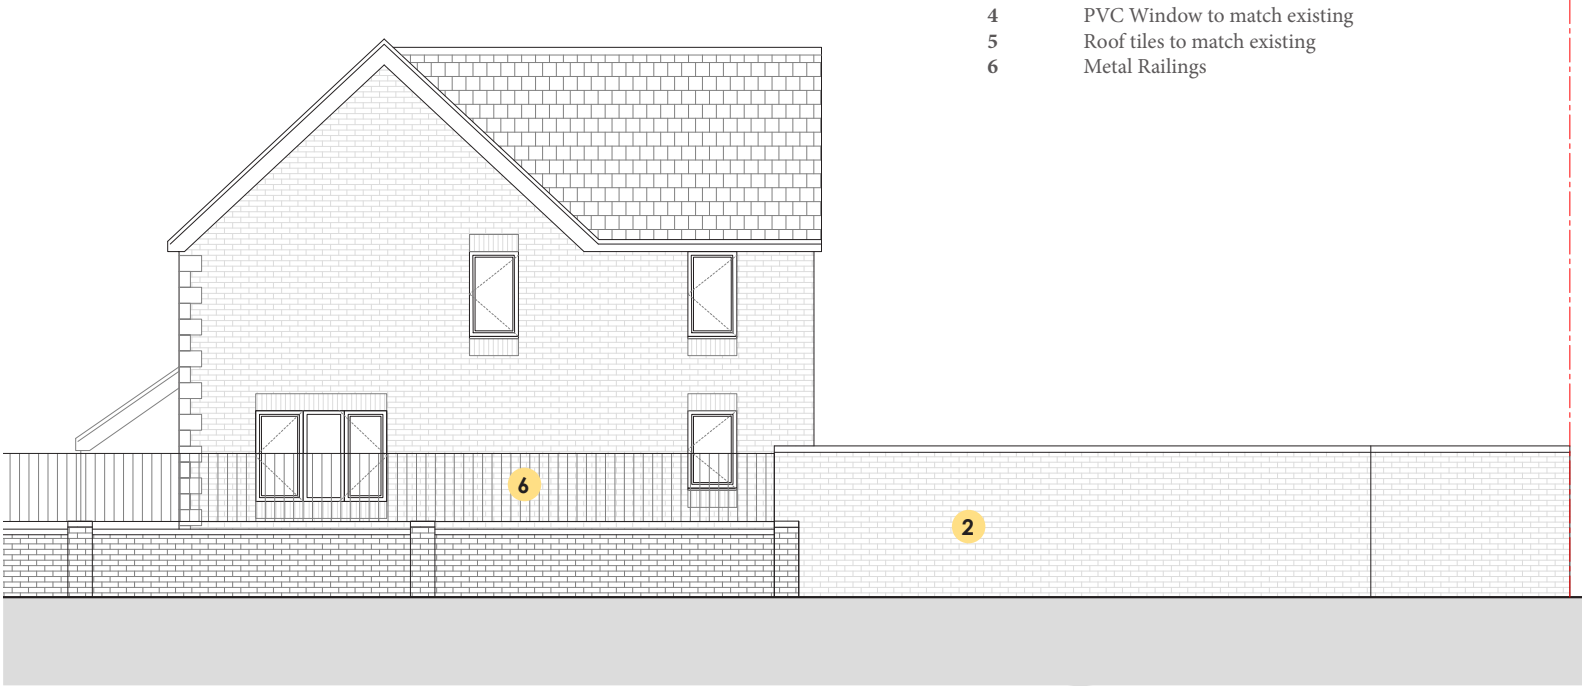

PROPOSED SIDE ELEVATION
BRANDFORTH ROAD
1:100 @ A3



PROPOSED REAR ELEVATION
1:100 @ A3

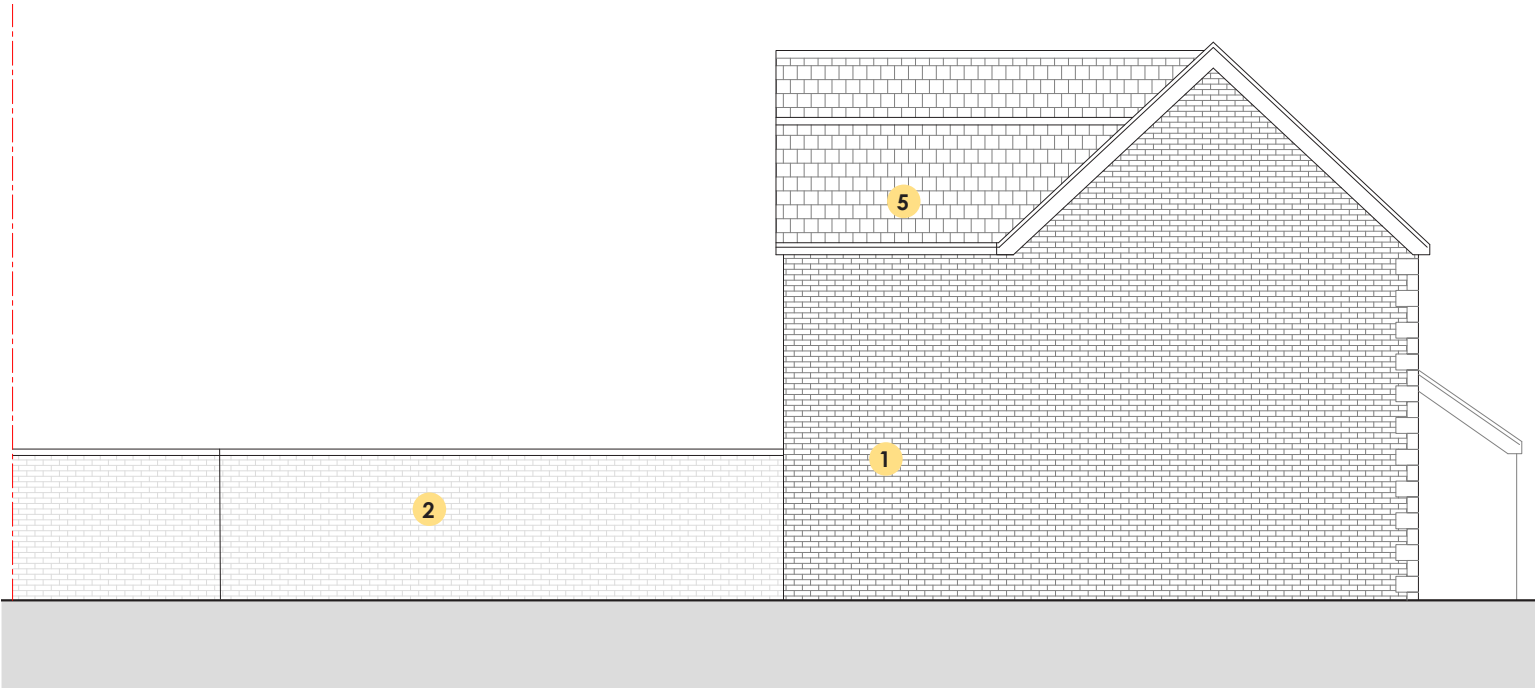

PROPOSED SIDE ELEVATION
1:100 @ A3

Rev	Description	Date
-	Issued to client for comments	12/06/22
A	Issued for Planning	15/06/22
B	Front Elevation Addedd	25/06/22
C	Revised boundary wall	15/07/22



Client
Mr

Project
31 Chataway Road
Cheetham
M8 5UU

Drawing Title
Proposed Elevations

Revision
P01

Scale
1:100 @ A3

Date
June 2022

Drawing No. :
Sheet 5