


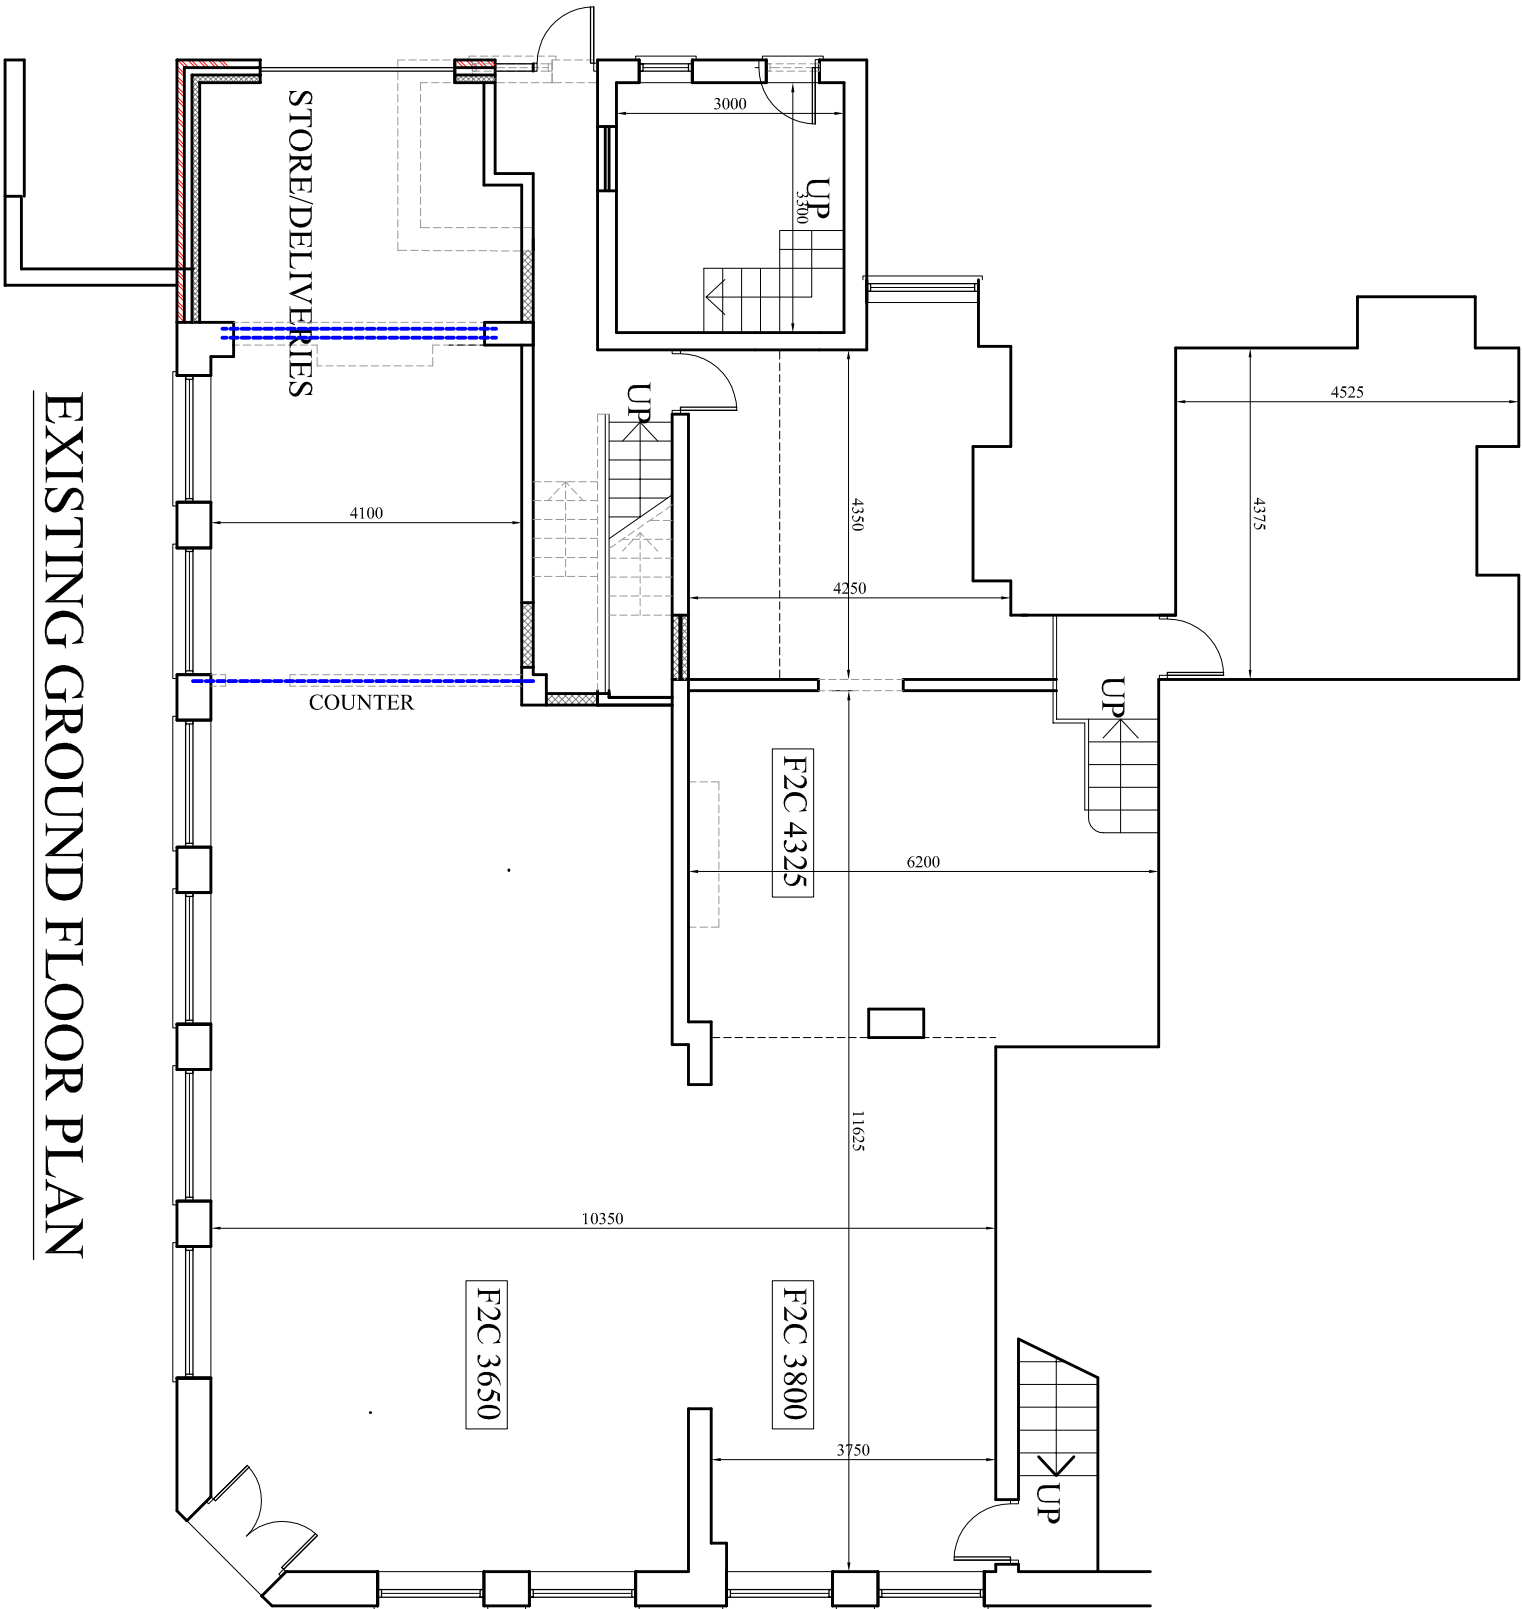

EXISTING GROUND FLOOR PLAN

PROJECT
467, Wilmslow Road,
Withington

CLIENT
Mr. A. K. Mohammed

DRAWING TITLE
Existing Ground Floor

JOB No
DRAWING No
NA-P03

SCALE
1:100 @A3
DATE
Feb. 2022
DRAWN
CHECKED BY
-
NA

t: 0782 895 3405

e: niamat@hotmail.co.uk