




© This drawing is copyright of KTKGroup Ltd and must not be reproduced in part or whole without prior written consent. Contractors must verify all dimensions on site before commencing works. Contractors shall co-ordinate work with all other trades.

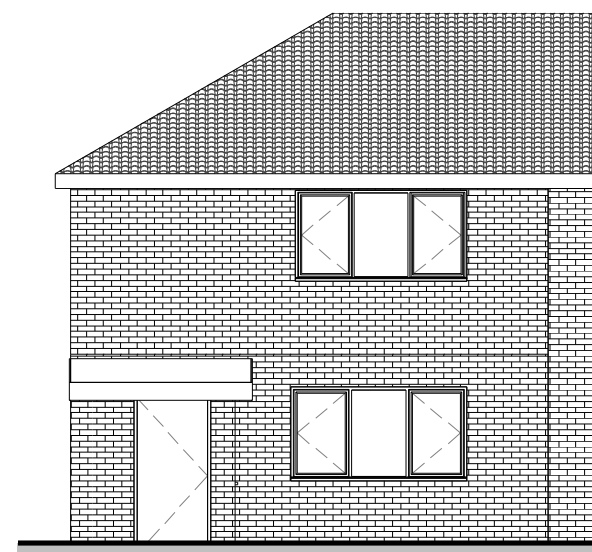


Existing front elevation
1 : 100

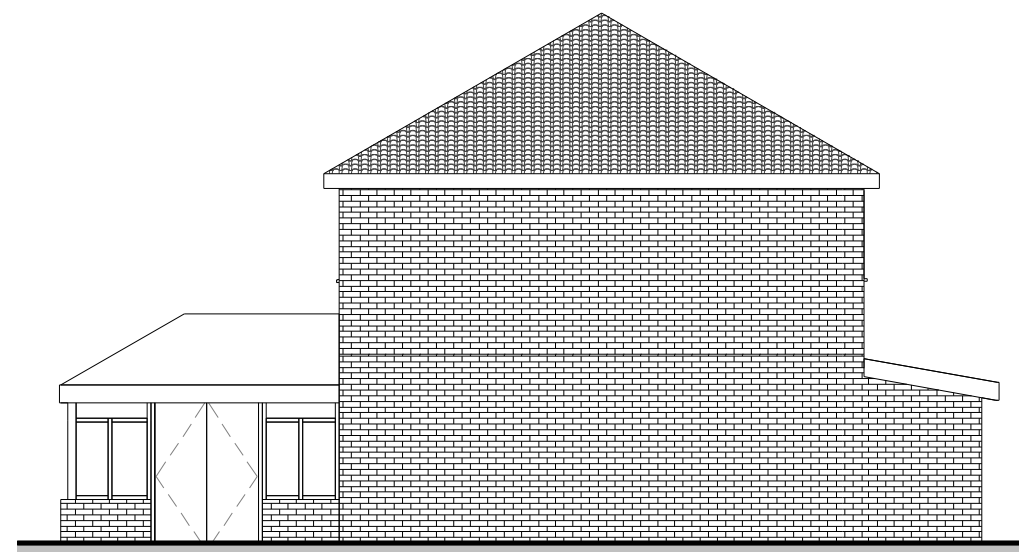



Existing left elevation
1 : 100

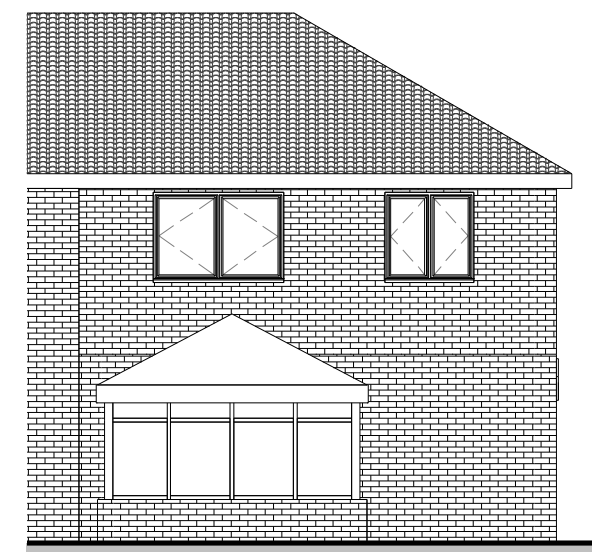


Existing back elevation
1 : 100

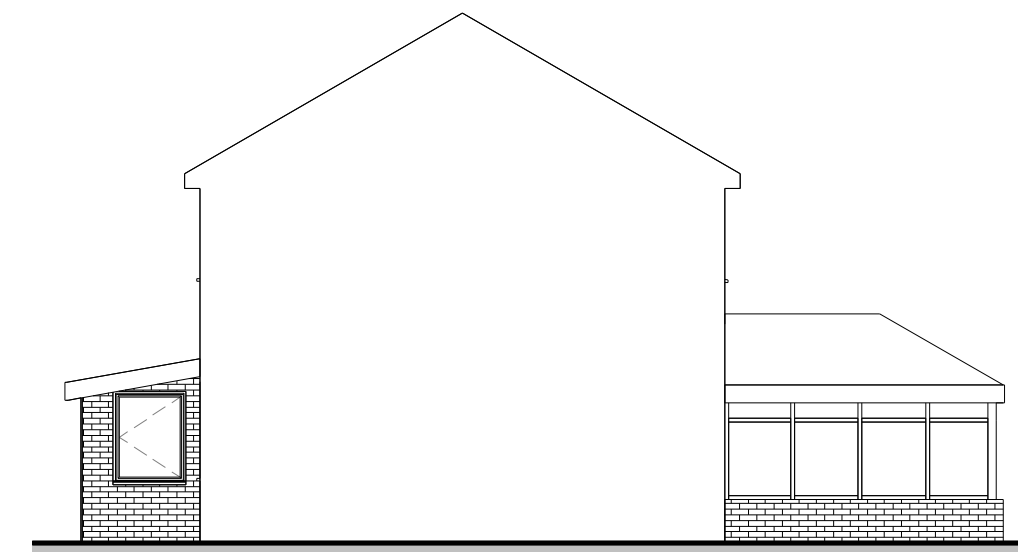


Existing right elevation
1 : 100

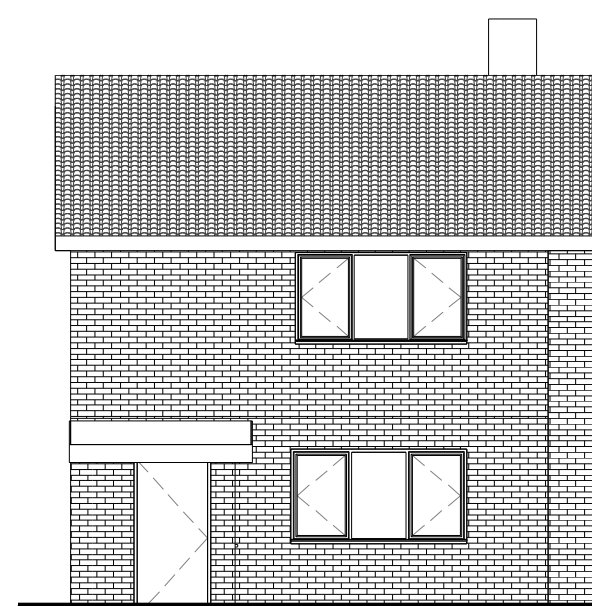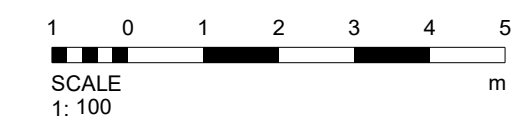


Proposed front elevation
1 : 100

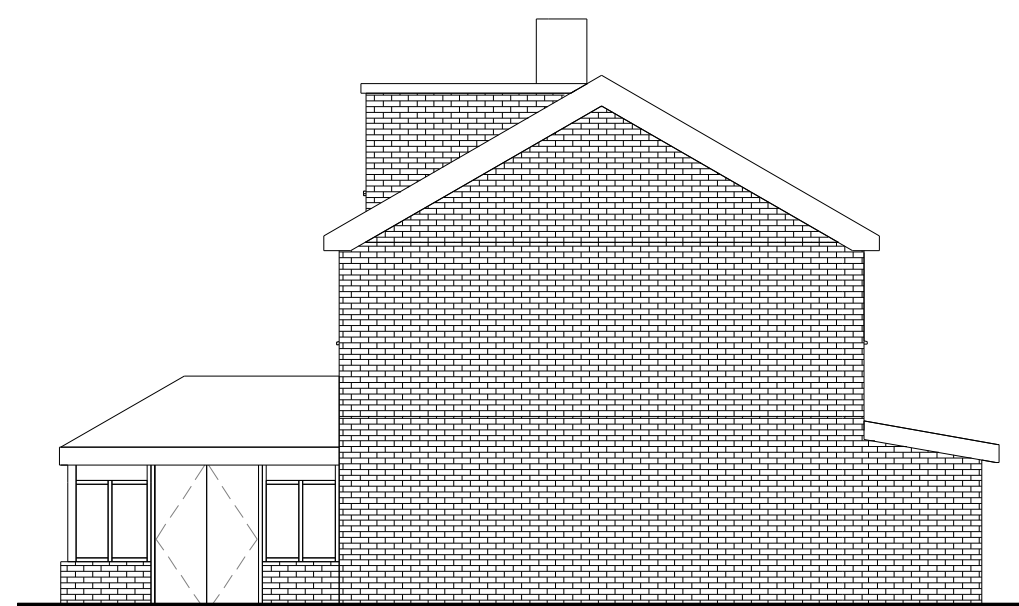



Proposed left elevation
1 : 100

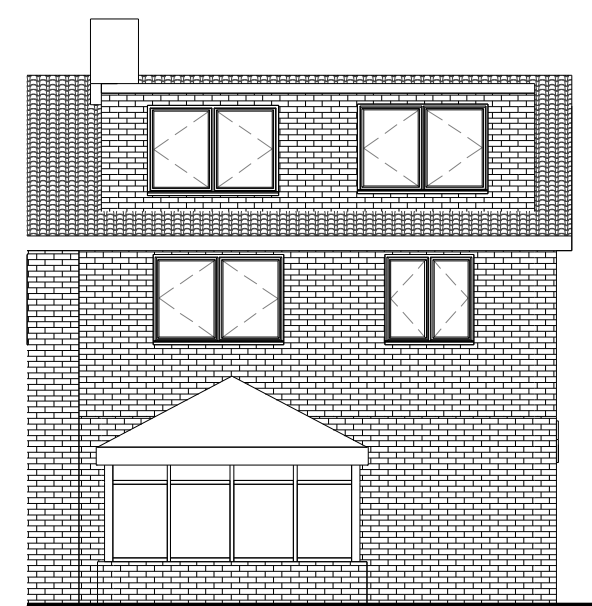

Proposed back elevation
1 : 100

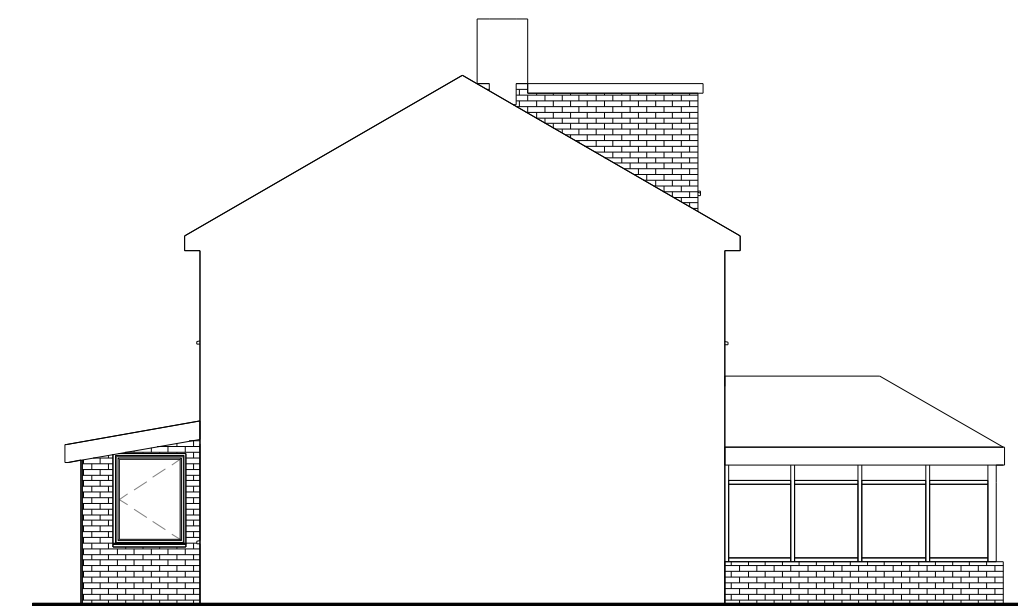

Proposed right elevation
1 : 100

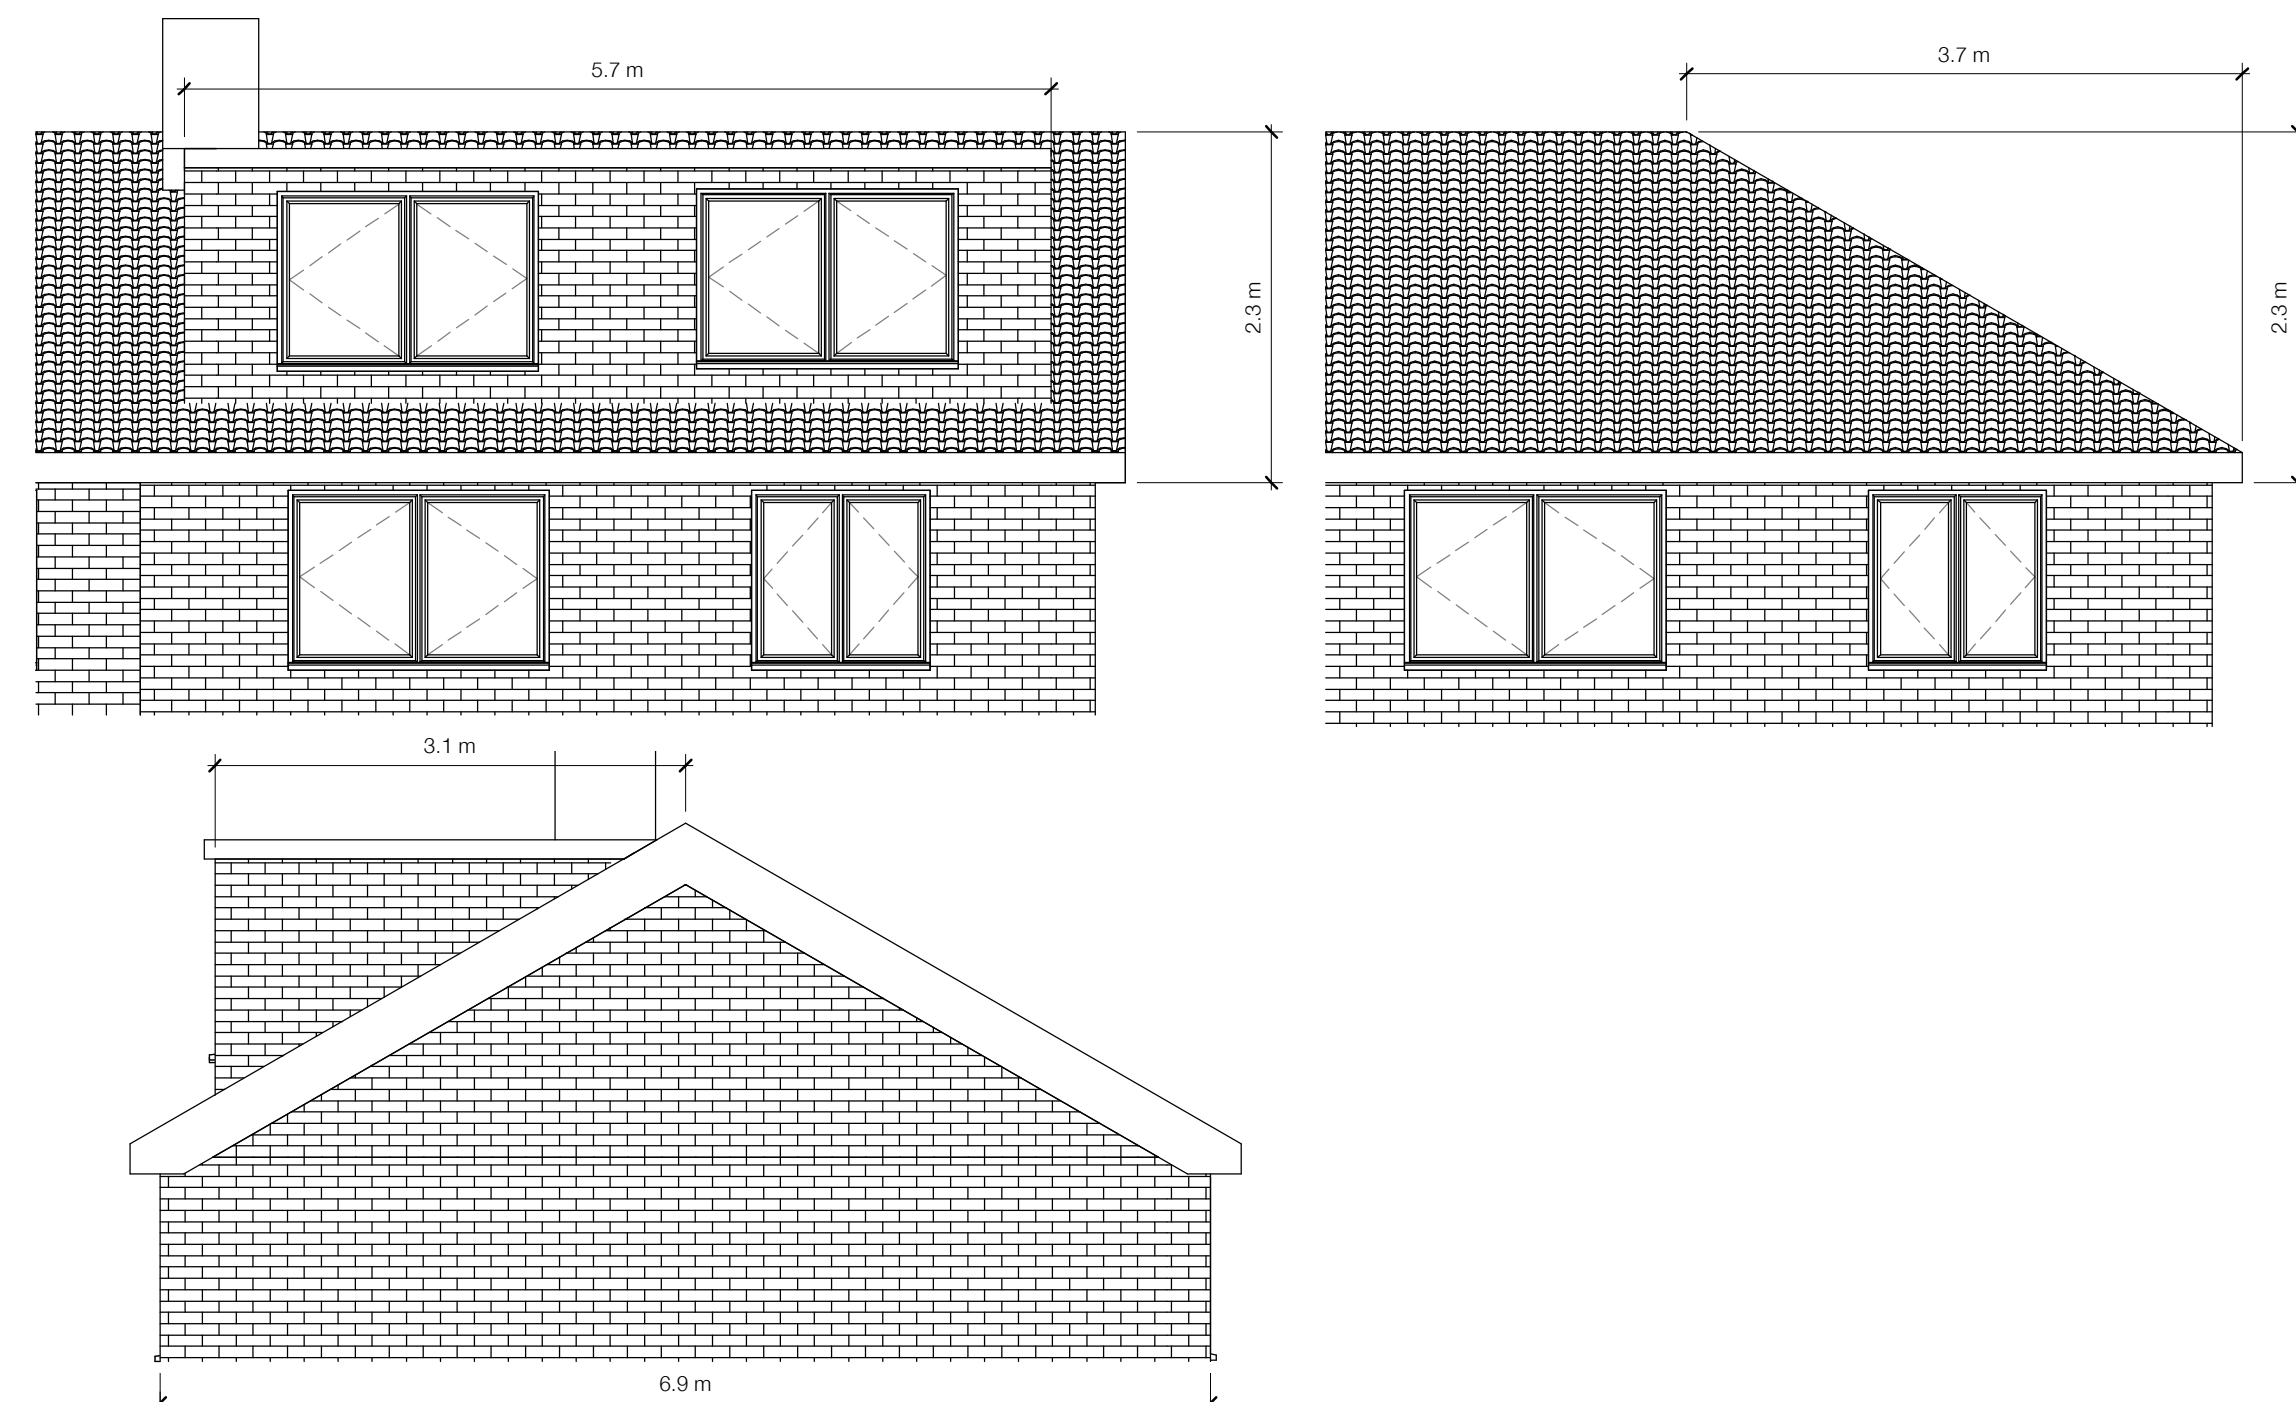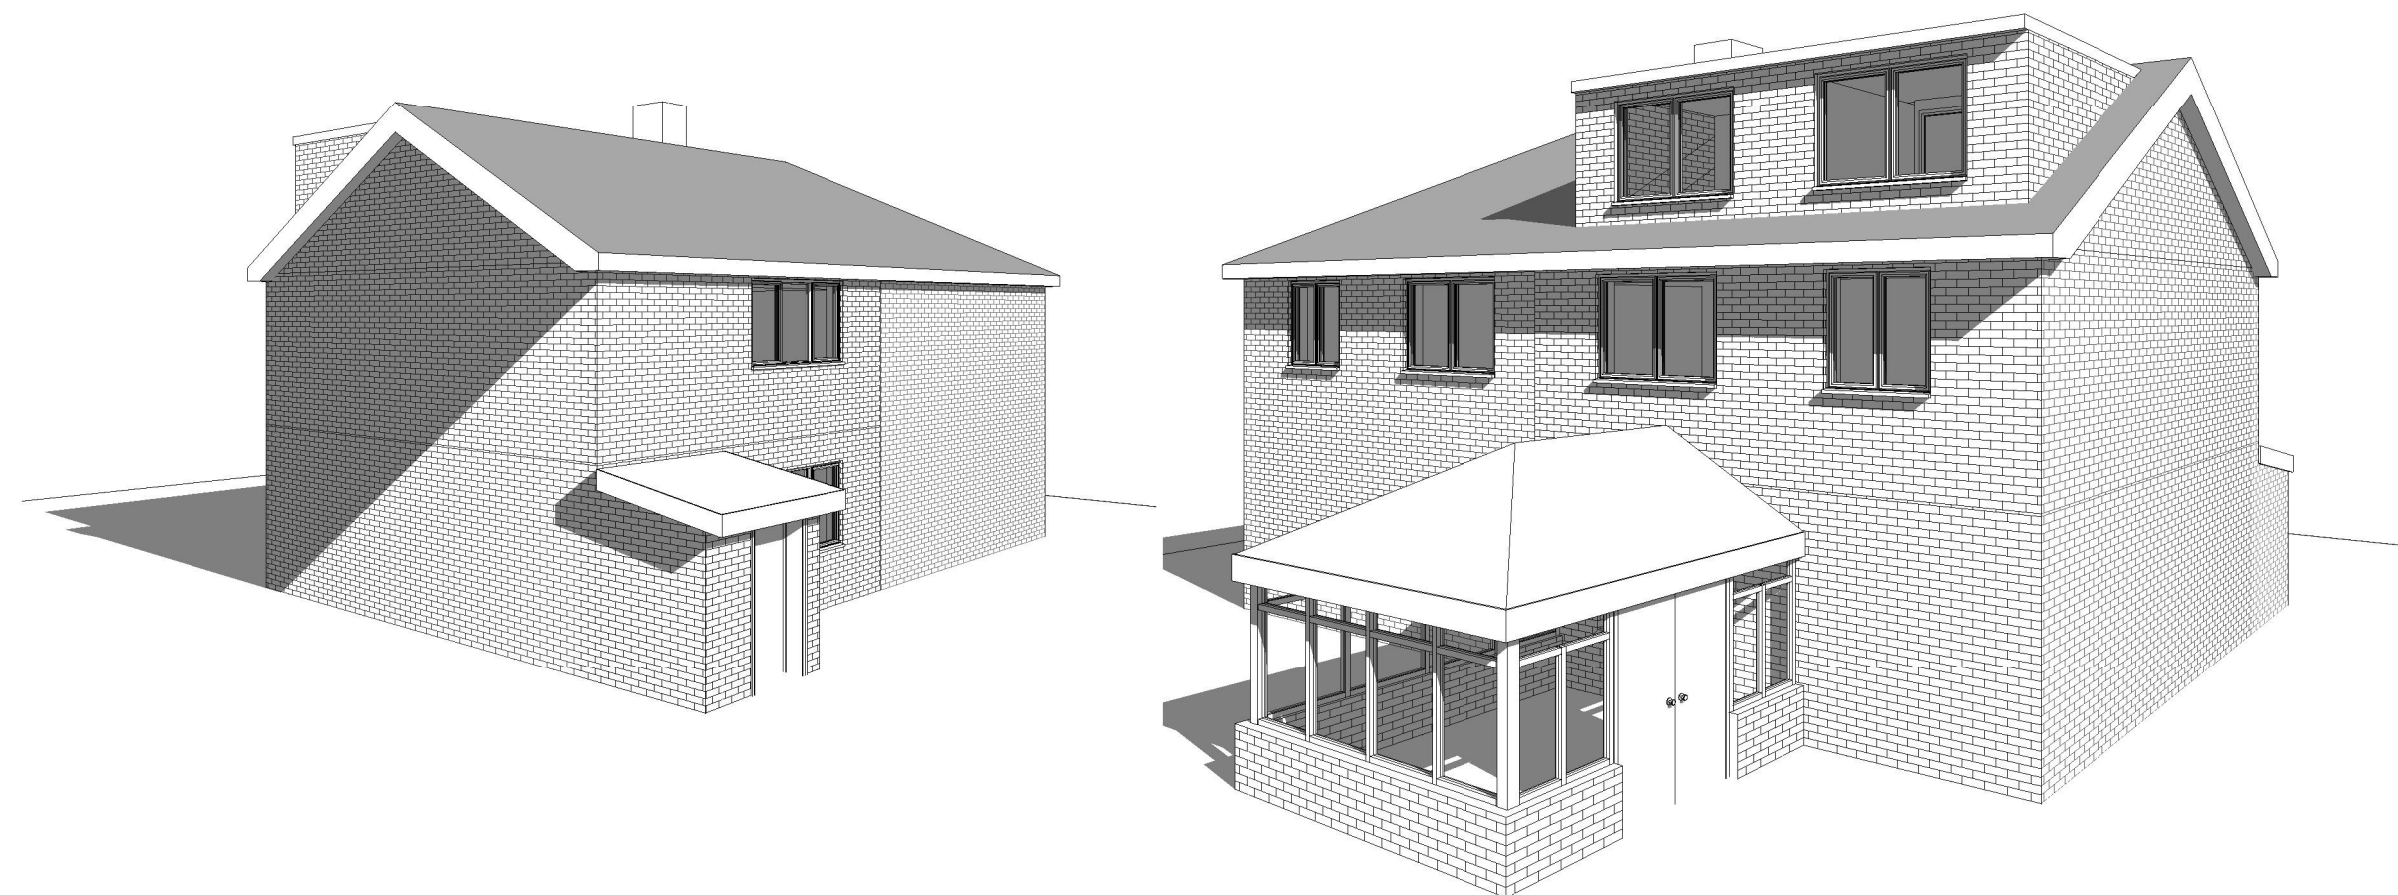

PROJECT

Convert a hip roof to gable and loft conversion

TITLE

Existing and proposed elevations

CLIENT

Mr Michal Gaj
48 Lynthorpe Road M40 0JS
Manchester

DRAWN BY T.K.	CHECKED BY K.S.	DATE 18/07/2022
------------------	--------------------	--------------------

SCALE (@ A1)	PROJECT NUMBER
As indicated	KTK 33/2022

DRAWING NUMBER	REV
M-PL004	