



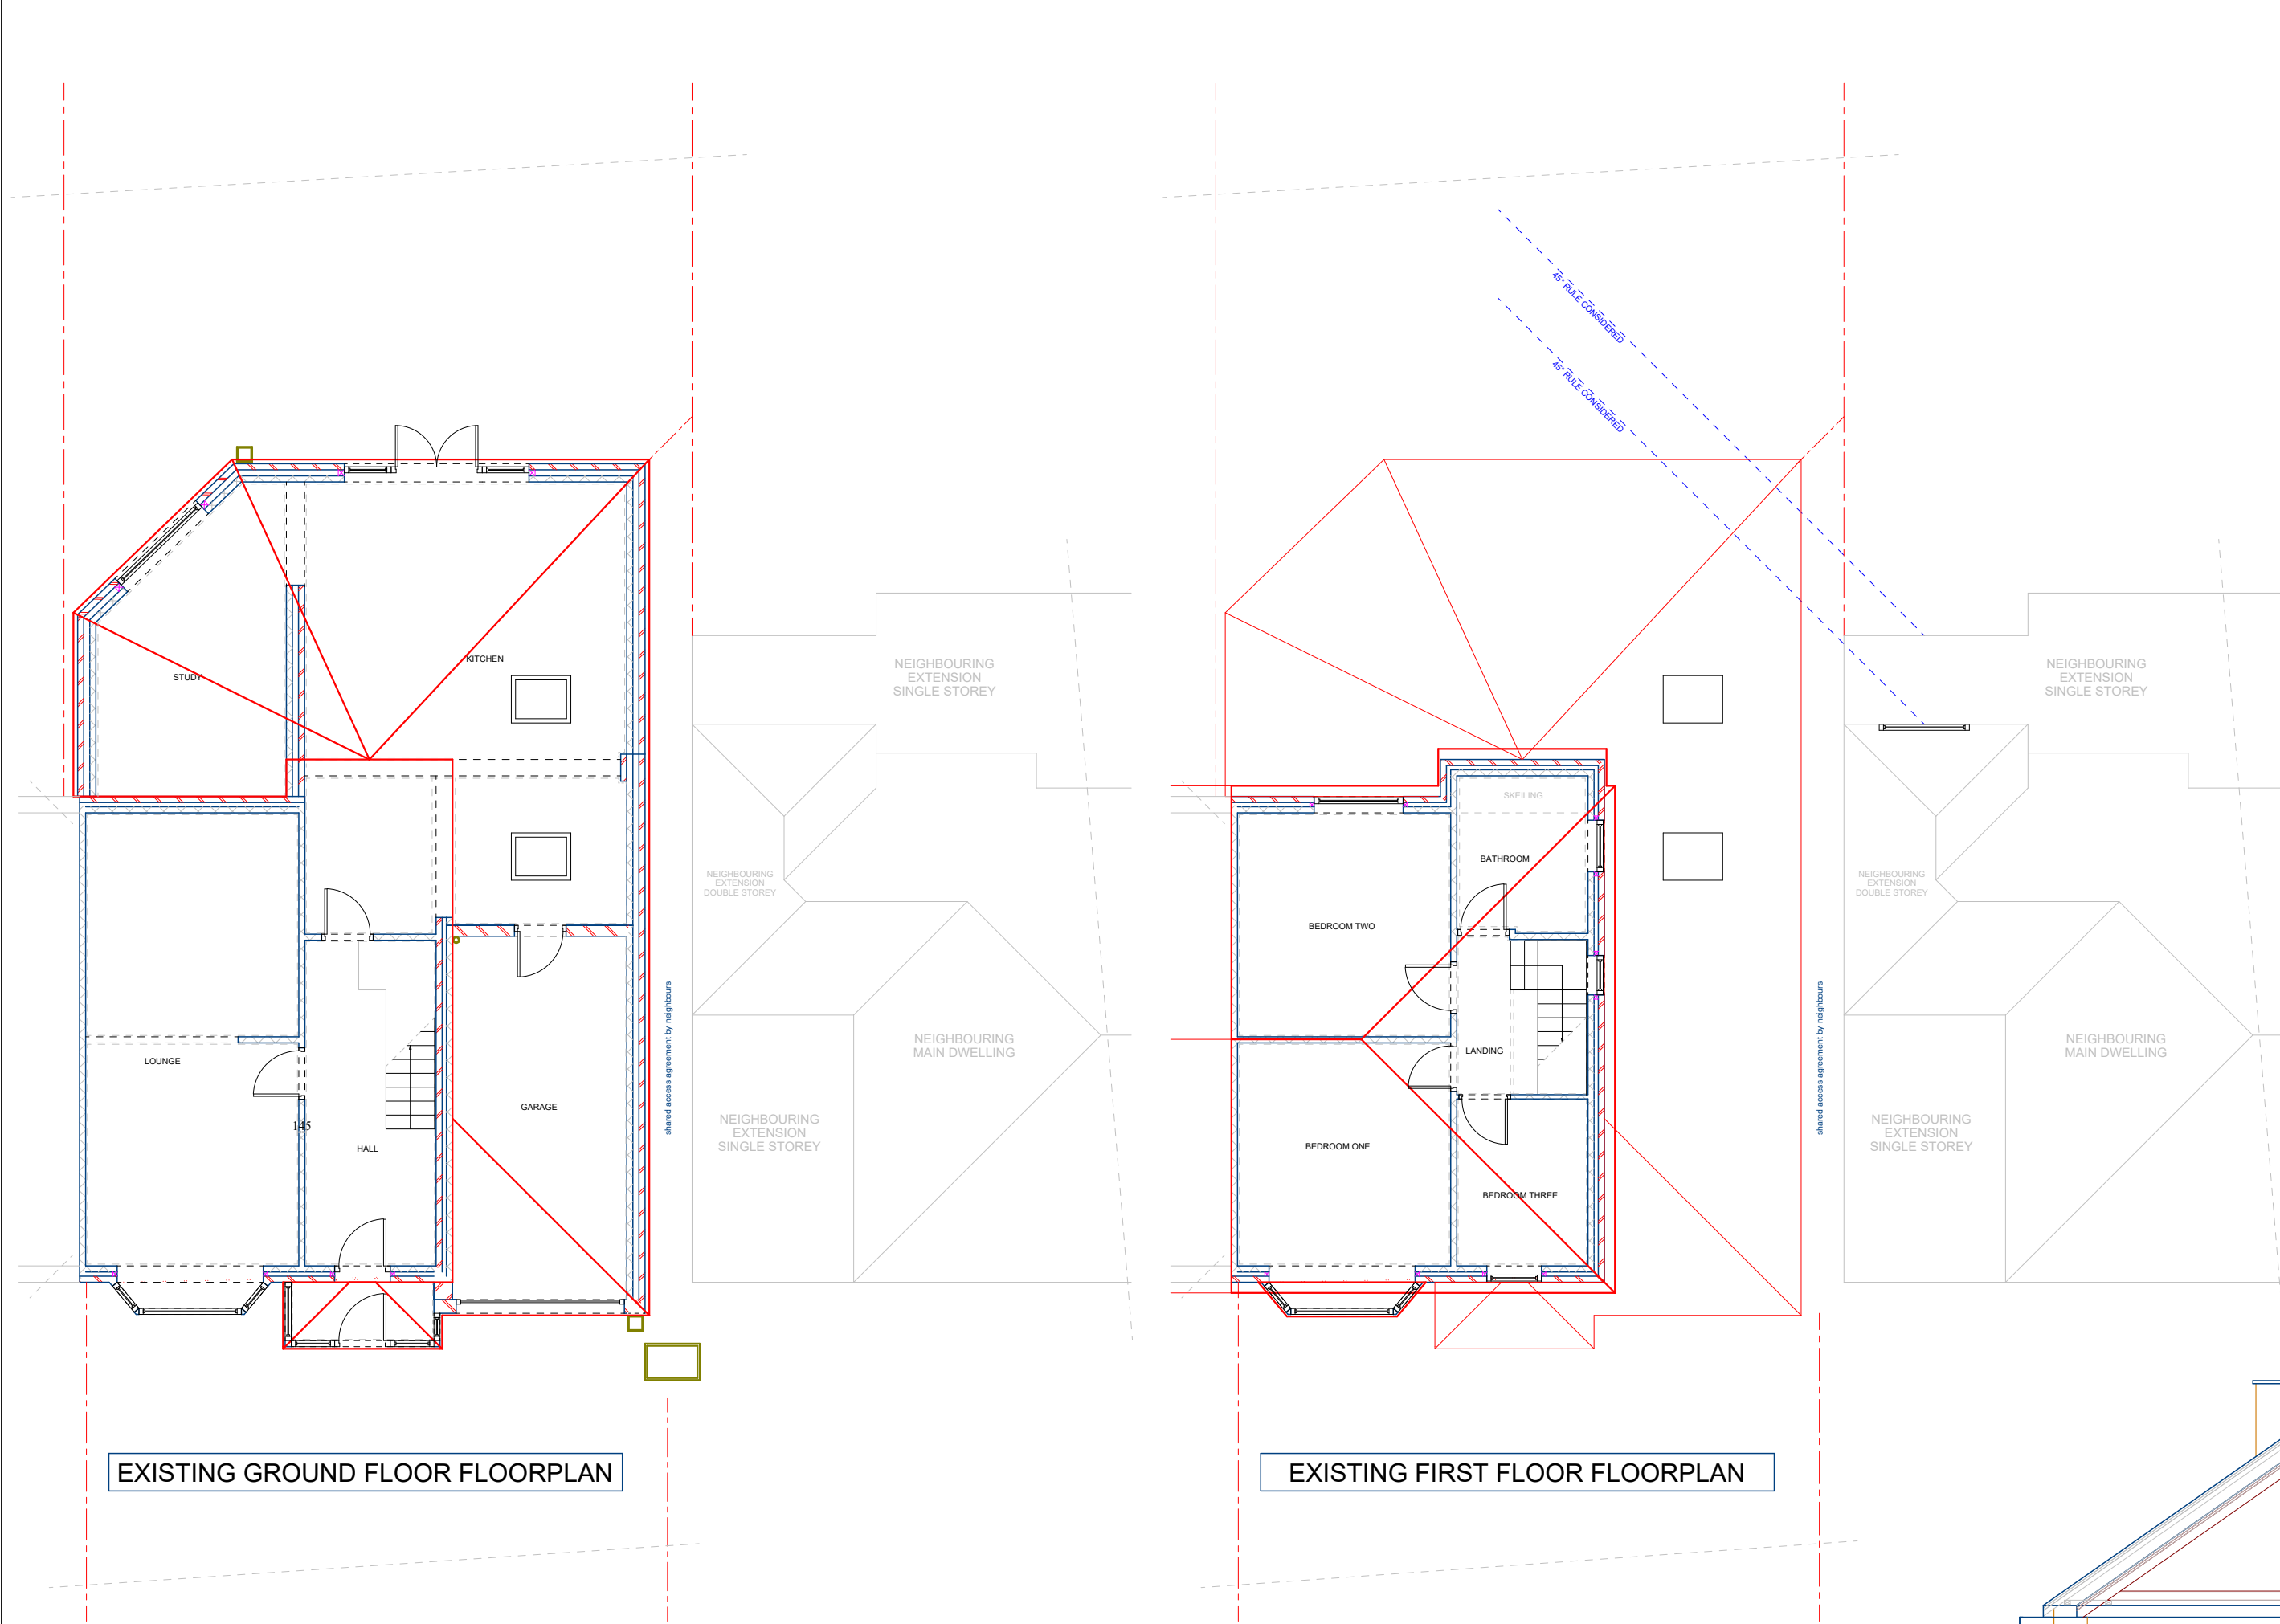


EXISTING GROUND FLOOR FLOORPLAN

EXISTING FIRST FLOOR FLOORPLAN

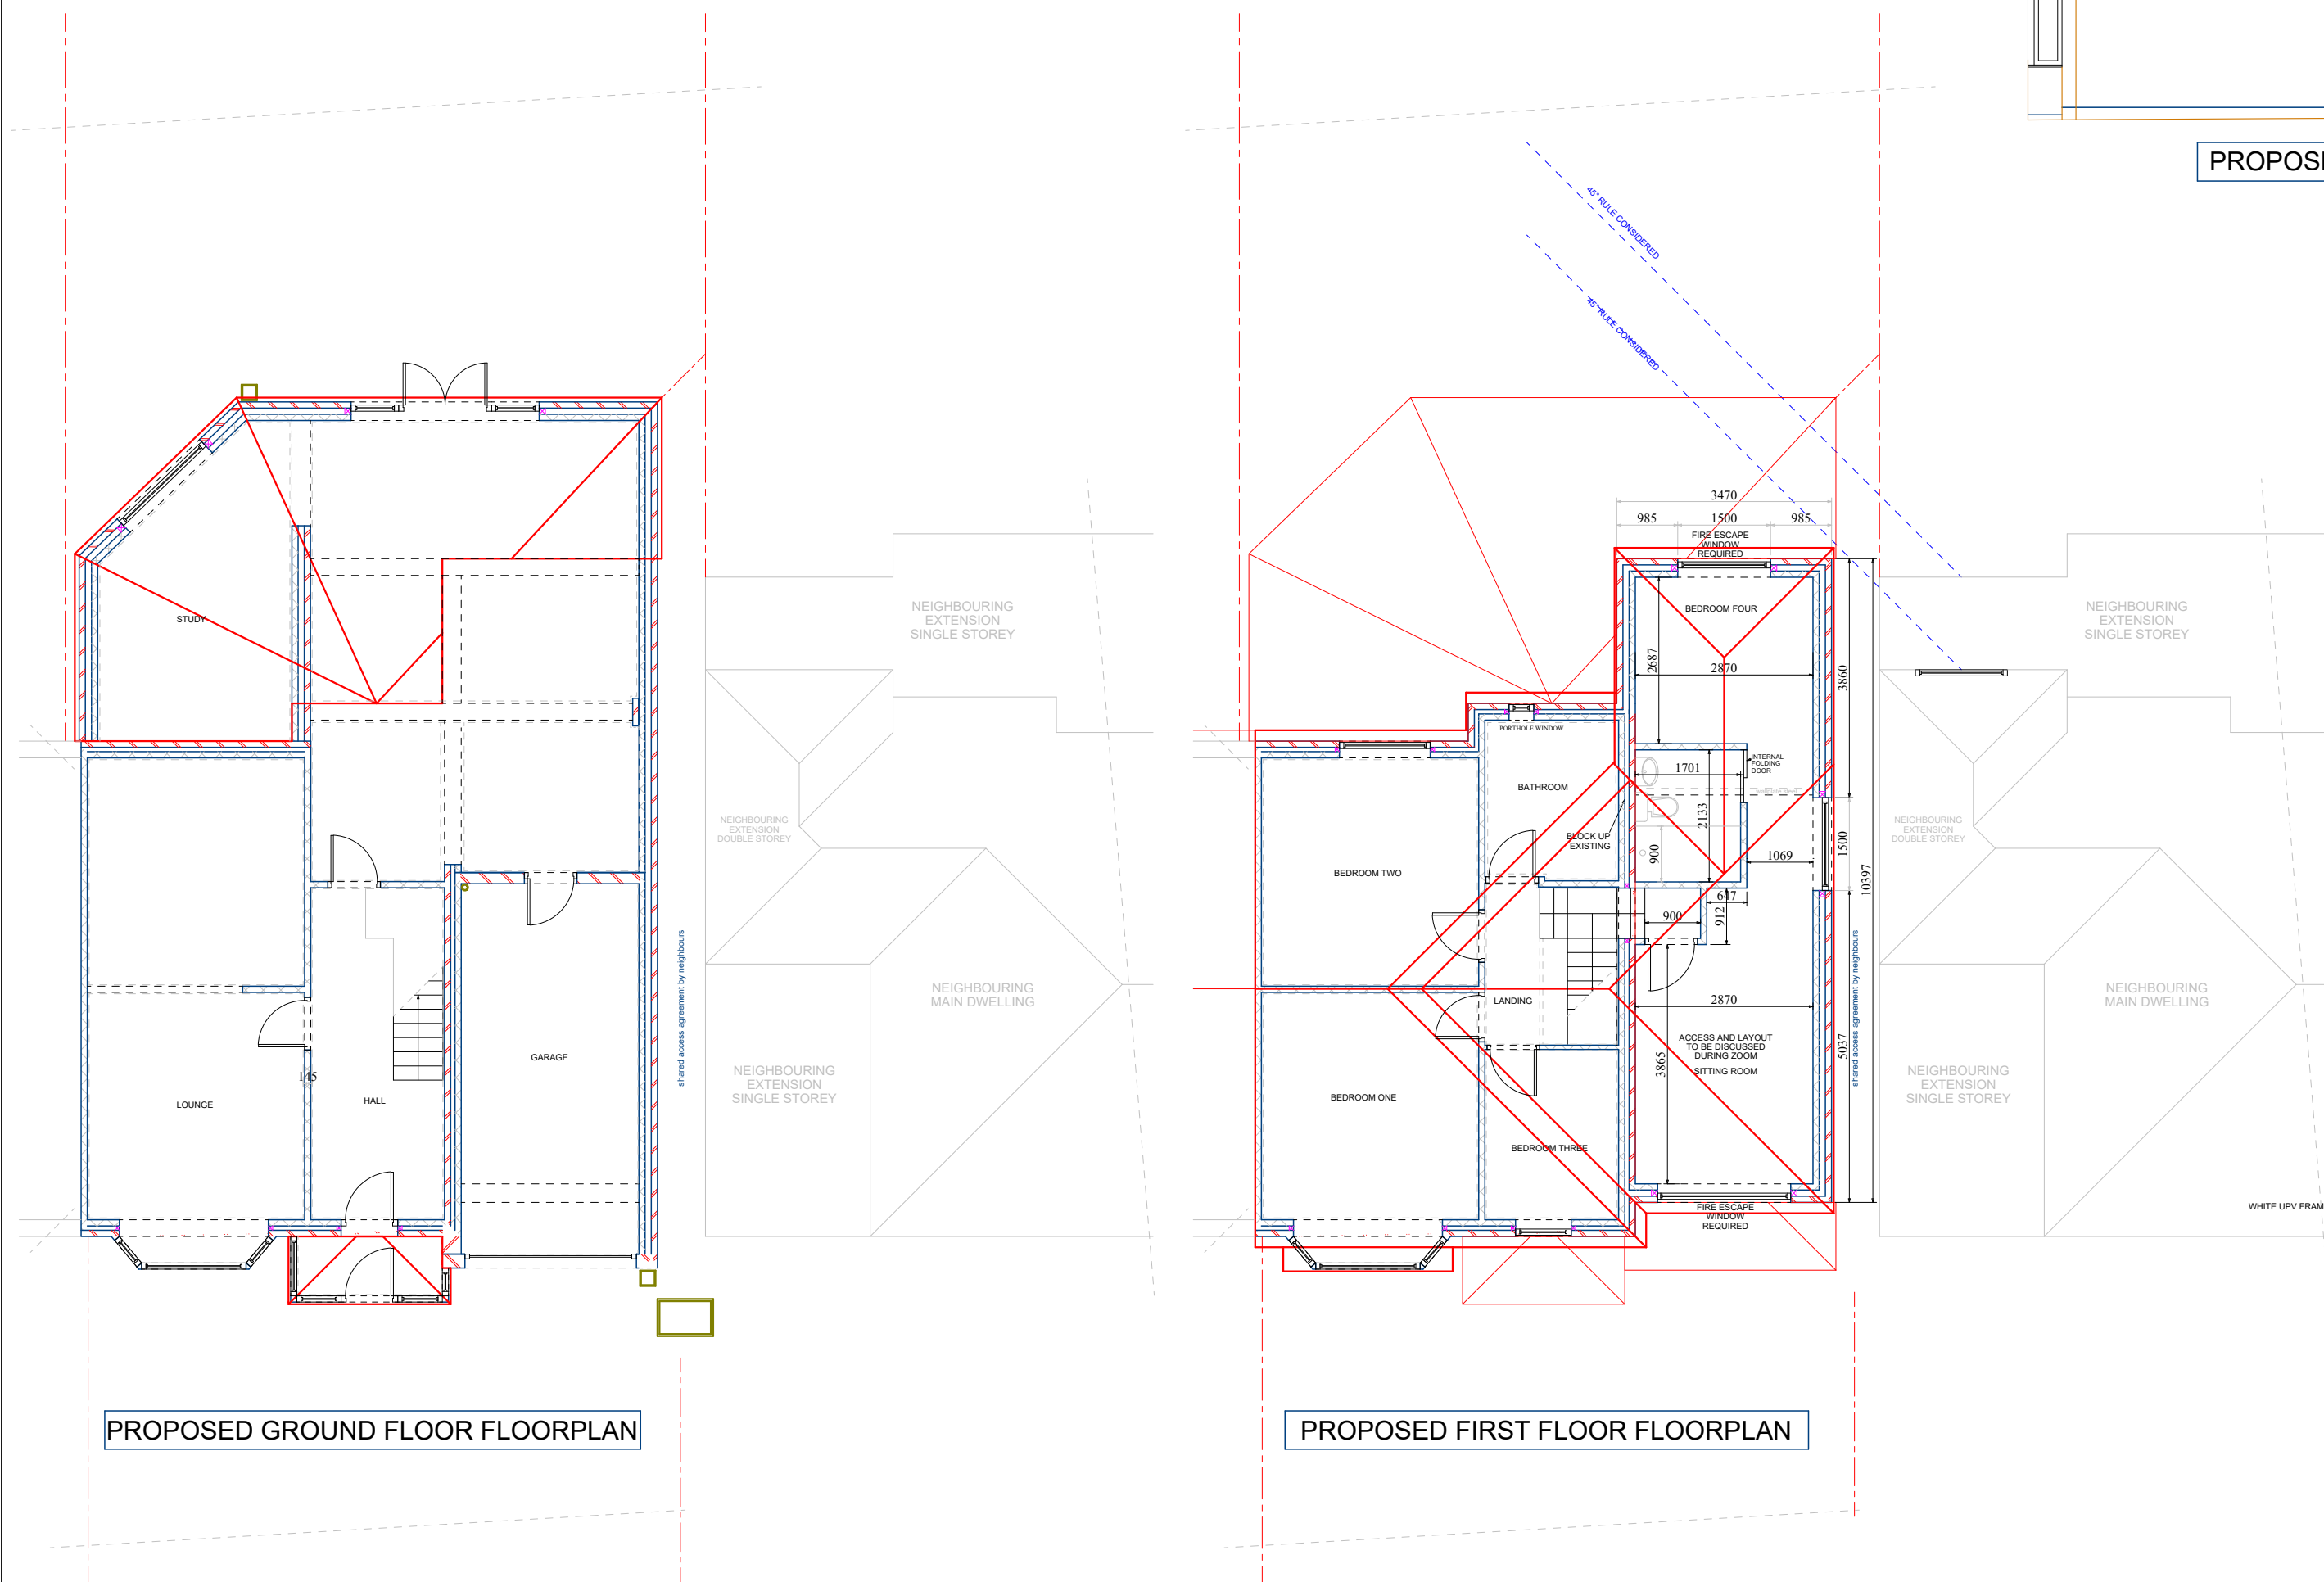


PROPOSED GROUND FLOOR FLOORPLAN


PROPOSED FIRST FLOOR FLOORPLAN

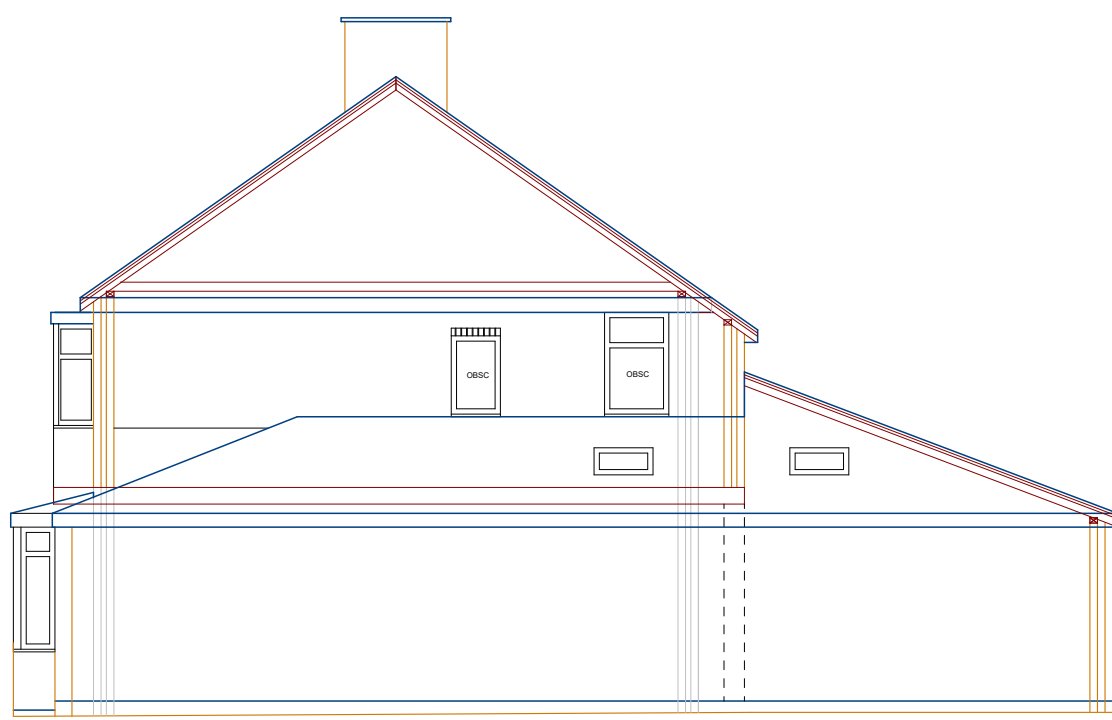


EXISTING RIGHT SIDE ELEVATION - SECTION

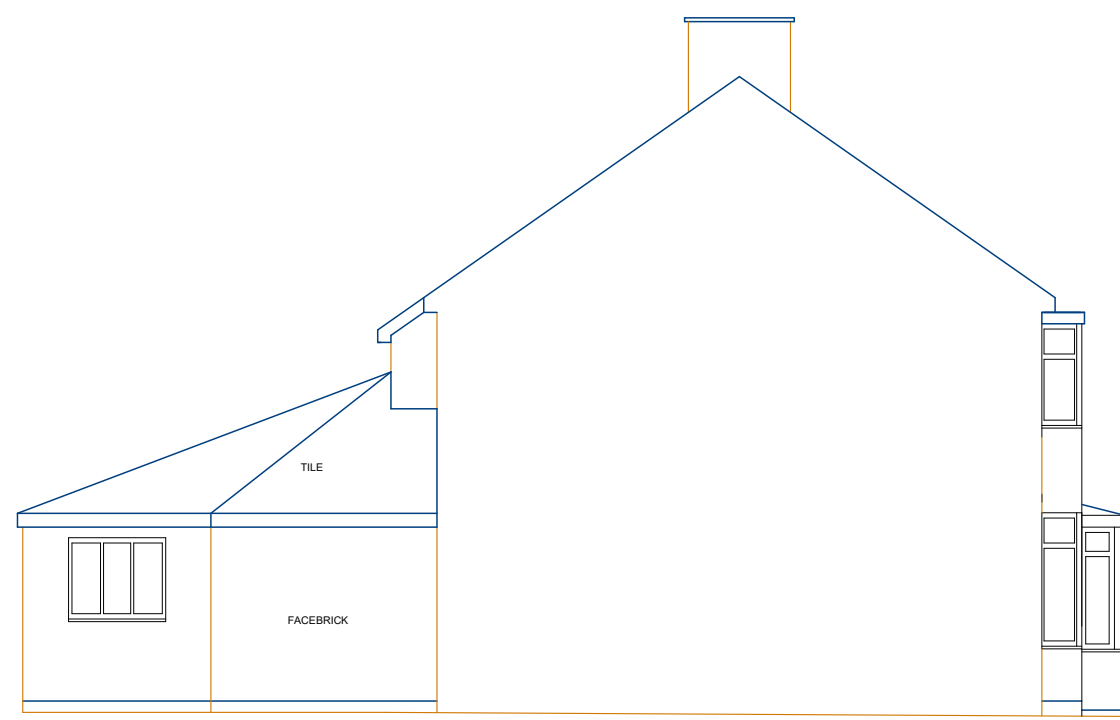


EXISTING LEFT SIDE ELEVATION

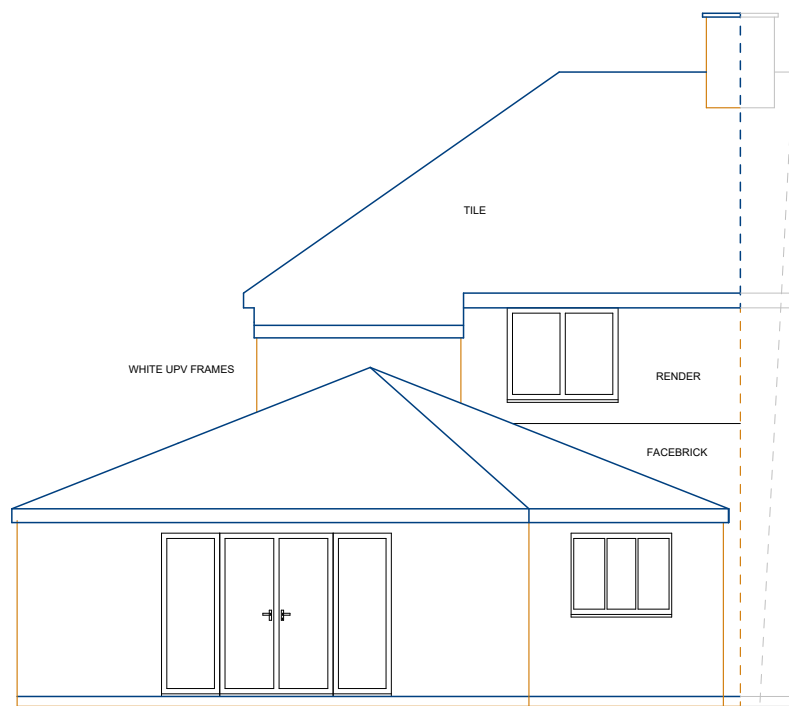


EXISTING REAR ELEVATION

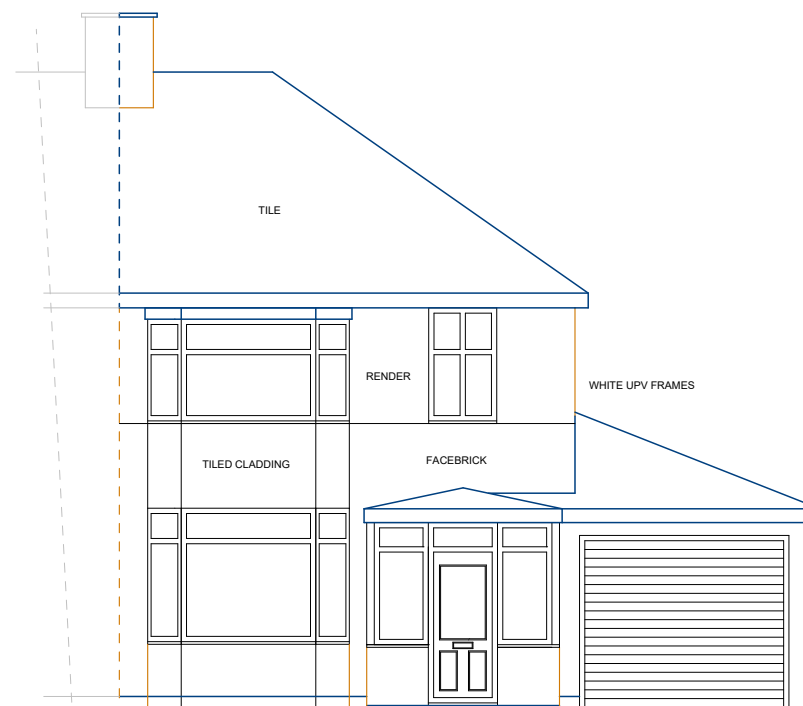


EXISTING FRONT ELEVATION

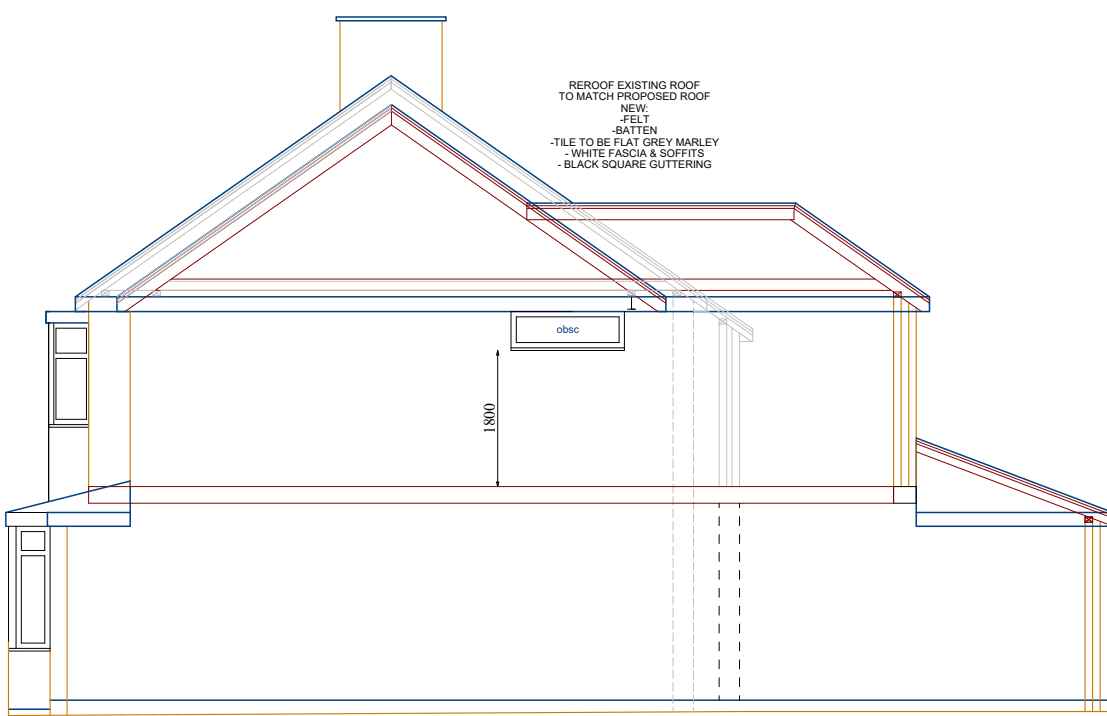


PROPOSED RIGHT SIDE ELEVATION - SECTION

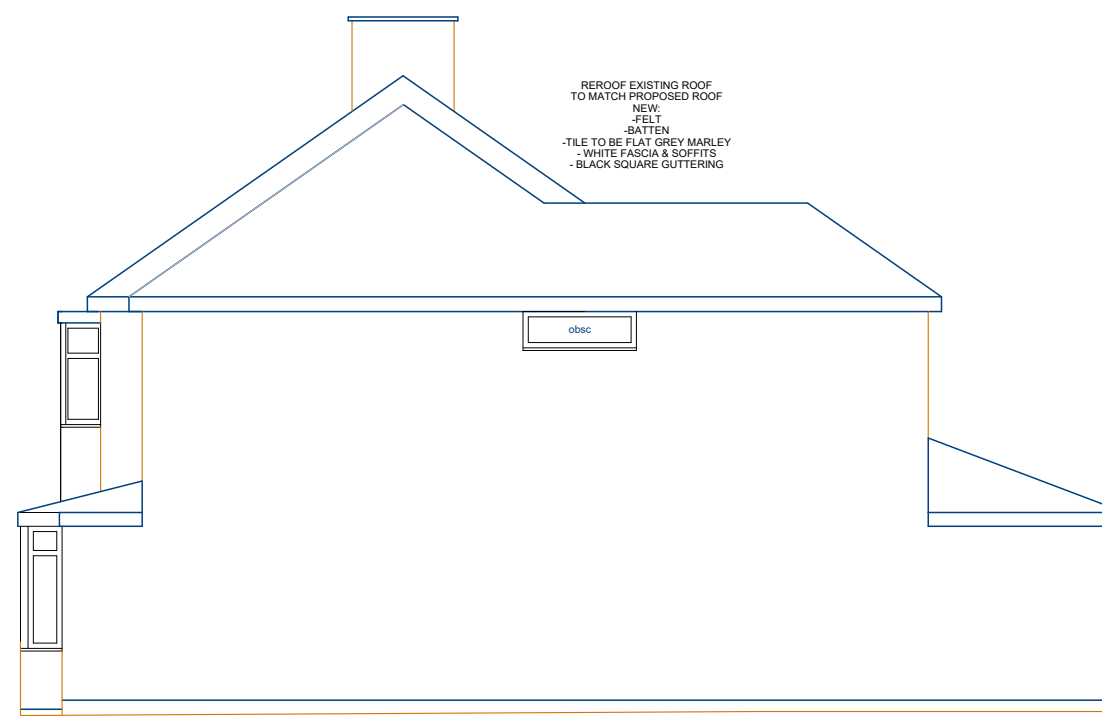


PROPOSED RIGHT SIDE ELEVATION

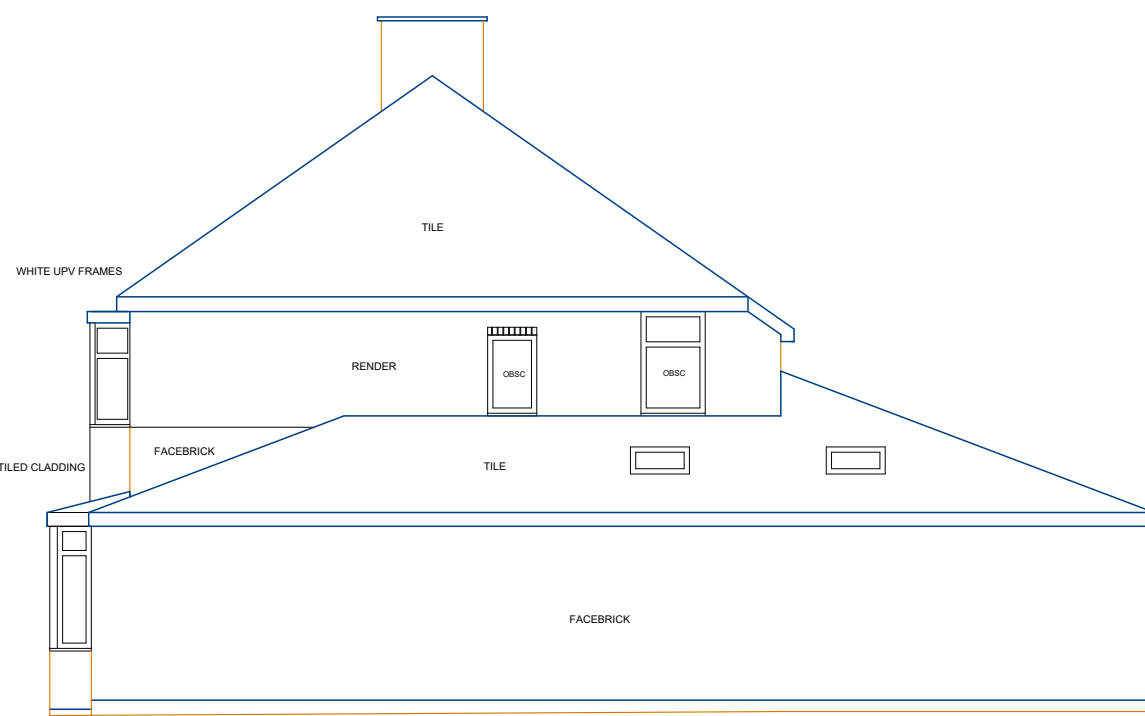


EXISTING RIGHT SIDE ELEVATION

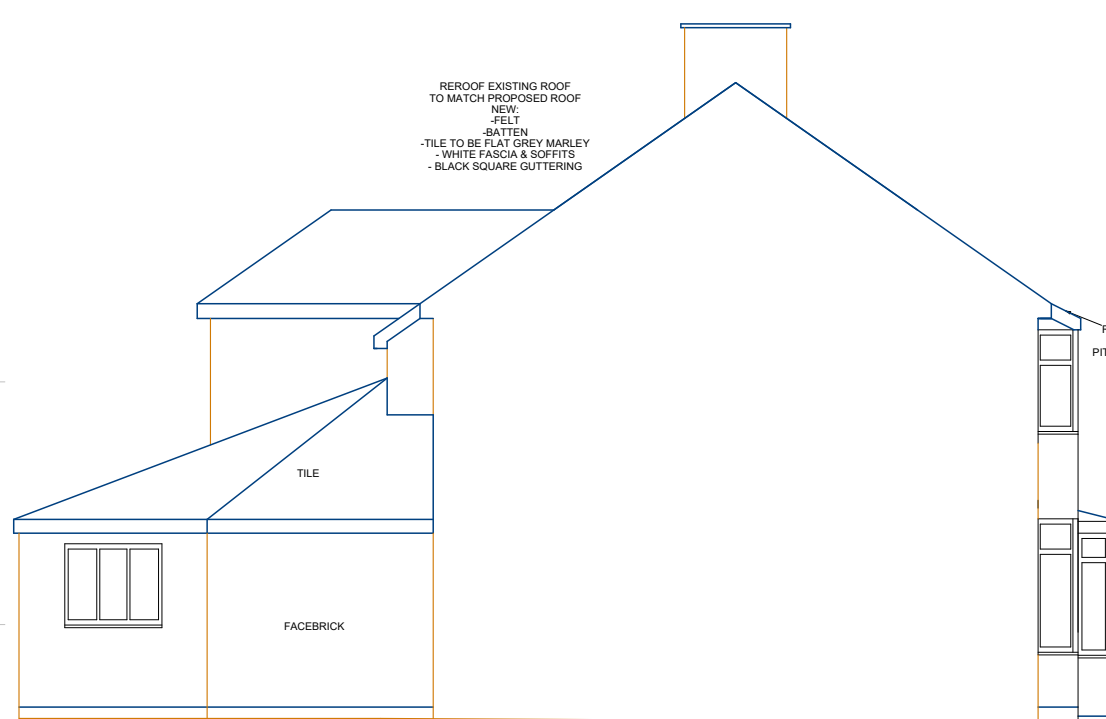


PROPOSED LEFT SIDE ELEVATION

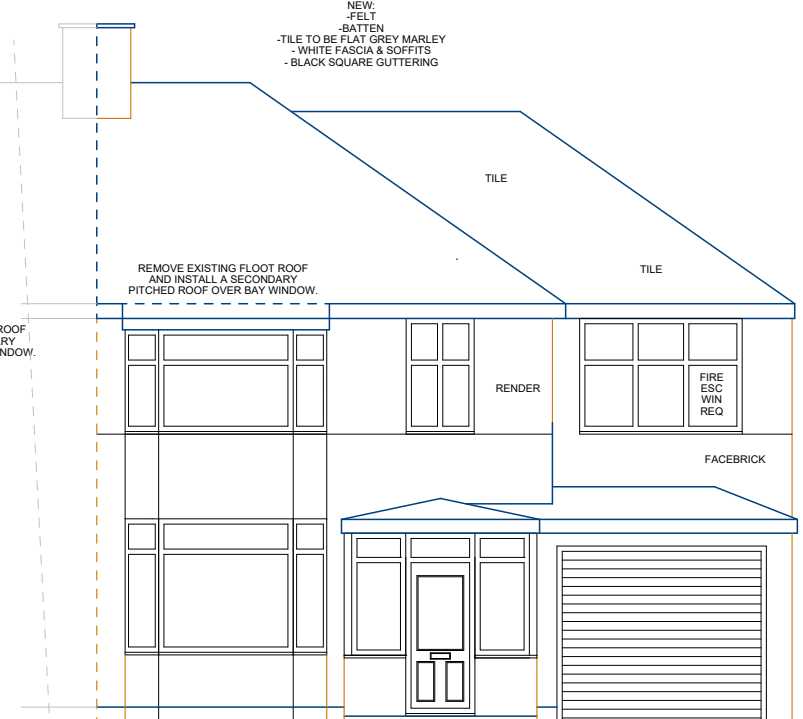

PROPOSED FRONT ELEVATION

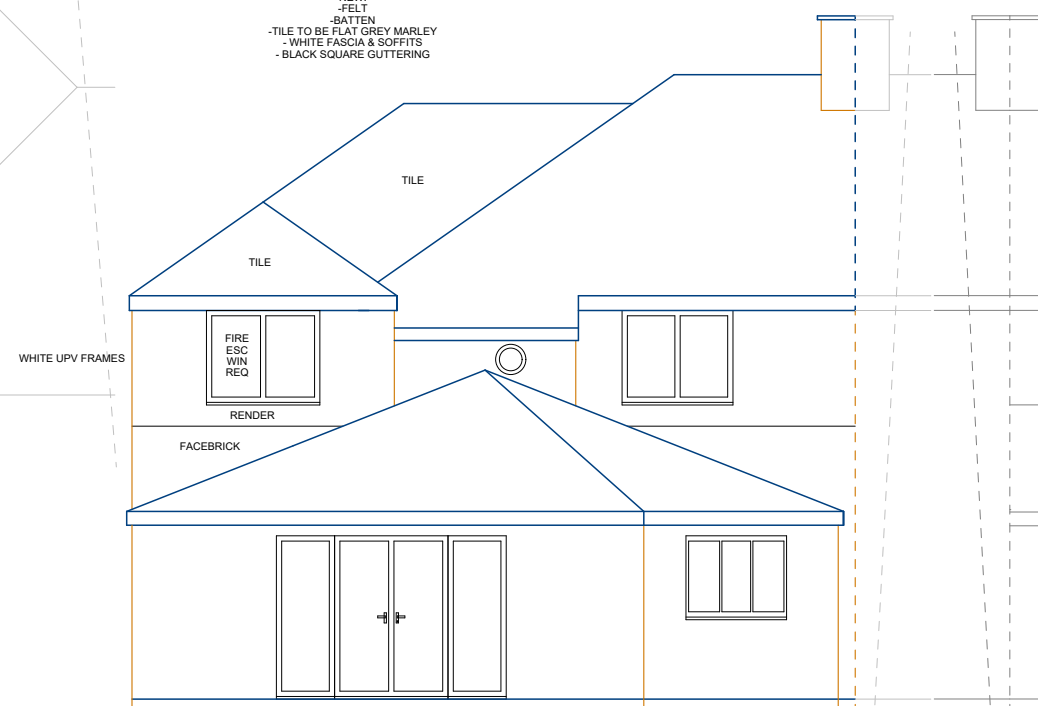

PROPOSED REAR ELEVATION

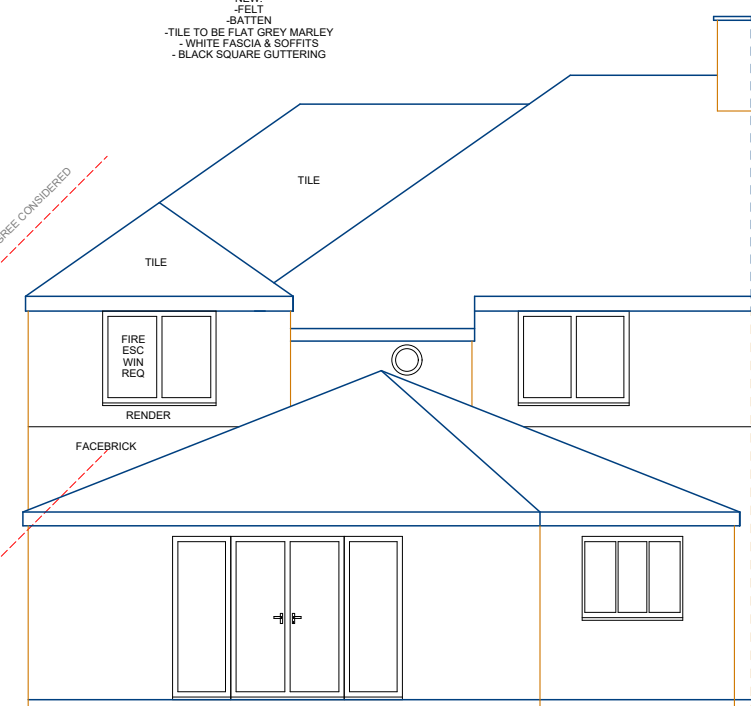

PROPOSED REAR ELEVATION

Notes

These Drawings have been provided for submission to the local authority for Planning Approval and/or Building Regulations approval.

Do not scale from this drawing. It is the responsibility of any nominated builder/contractor to take full site measurements & provisions for drain runs before any development commences.

The survey has been carried out to what is visible to the naked eye. No investigations have been carried out such as the removal of plasterboard the lifting of floorboards, loft investigations or ground suitability.

Copyright © Date 6/12/22 Produced by Chris Marsden of PLANS 2 EXTEND LTD All rights reserved. No part of these drawings may be reproduced, altered, distributed, or transmitted in any form or by any means, including photocopying, or other electronic or mechanical methods, without the prior written permission of PLANS 2 EXTEND.

For permission requests, write or Email. to Chris Marsden at the address below:

Plans 2 Extend Ltd
The Print Centre
Johnson Street
Atherton
M46 0RB
email address: chris@plans2extend.co.uk

MEASUREMENTS ARE MASONRY TO MASONRY AND DO NOT INCLUDE INTERNAL FINISHES.



Plans 2 Extend Ltd: 07557367769

PROJECT:
FIRST FLOOR EXTENSION OVER THE
EXISTING GARAGE

ADDRESS:

22 SANDILANDS ROAD
SALE
M23 9JW

PLANNING PURPOSE DRAWINGS

CLIENT: SARAH DUNN

Drawing No. P2E220422A

Date: 23/6/22

Drawn by:
RYAN

Page Size - A1

Scale

1:100

Checked by:
CHRIS

5000 mm

Plans 2 Extend Ltd
The Print Centre
Johnson Street
Atherton
M46 0RB
email address: chris@plans2extend.co.uk

drawings subject to final approval