


NOTES

This drawing to be read in accordance with the specification/Bills of Quantities and related drawings.
No Dimensions to be scaled from this drawing. All stated dimensions to be verified on site and the designer notified of any discrepancies.

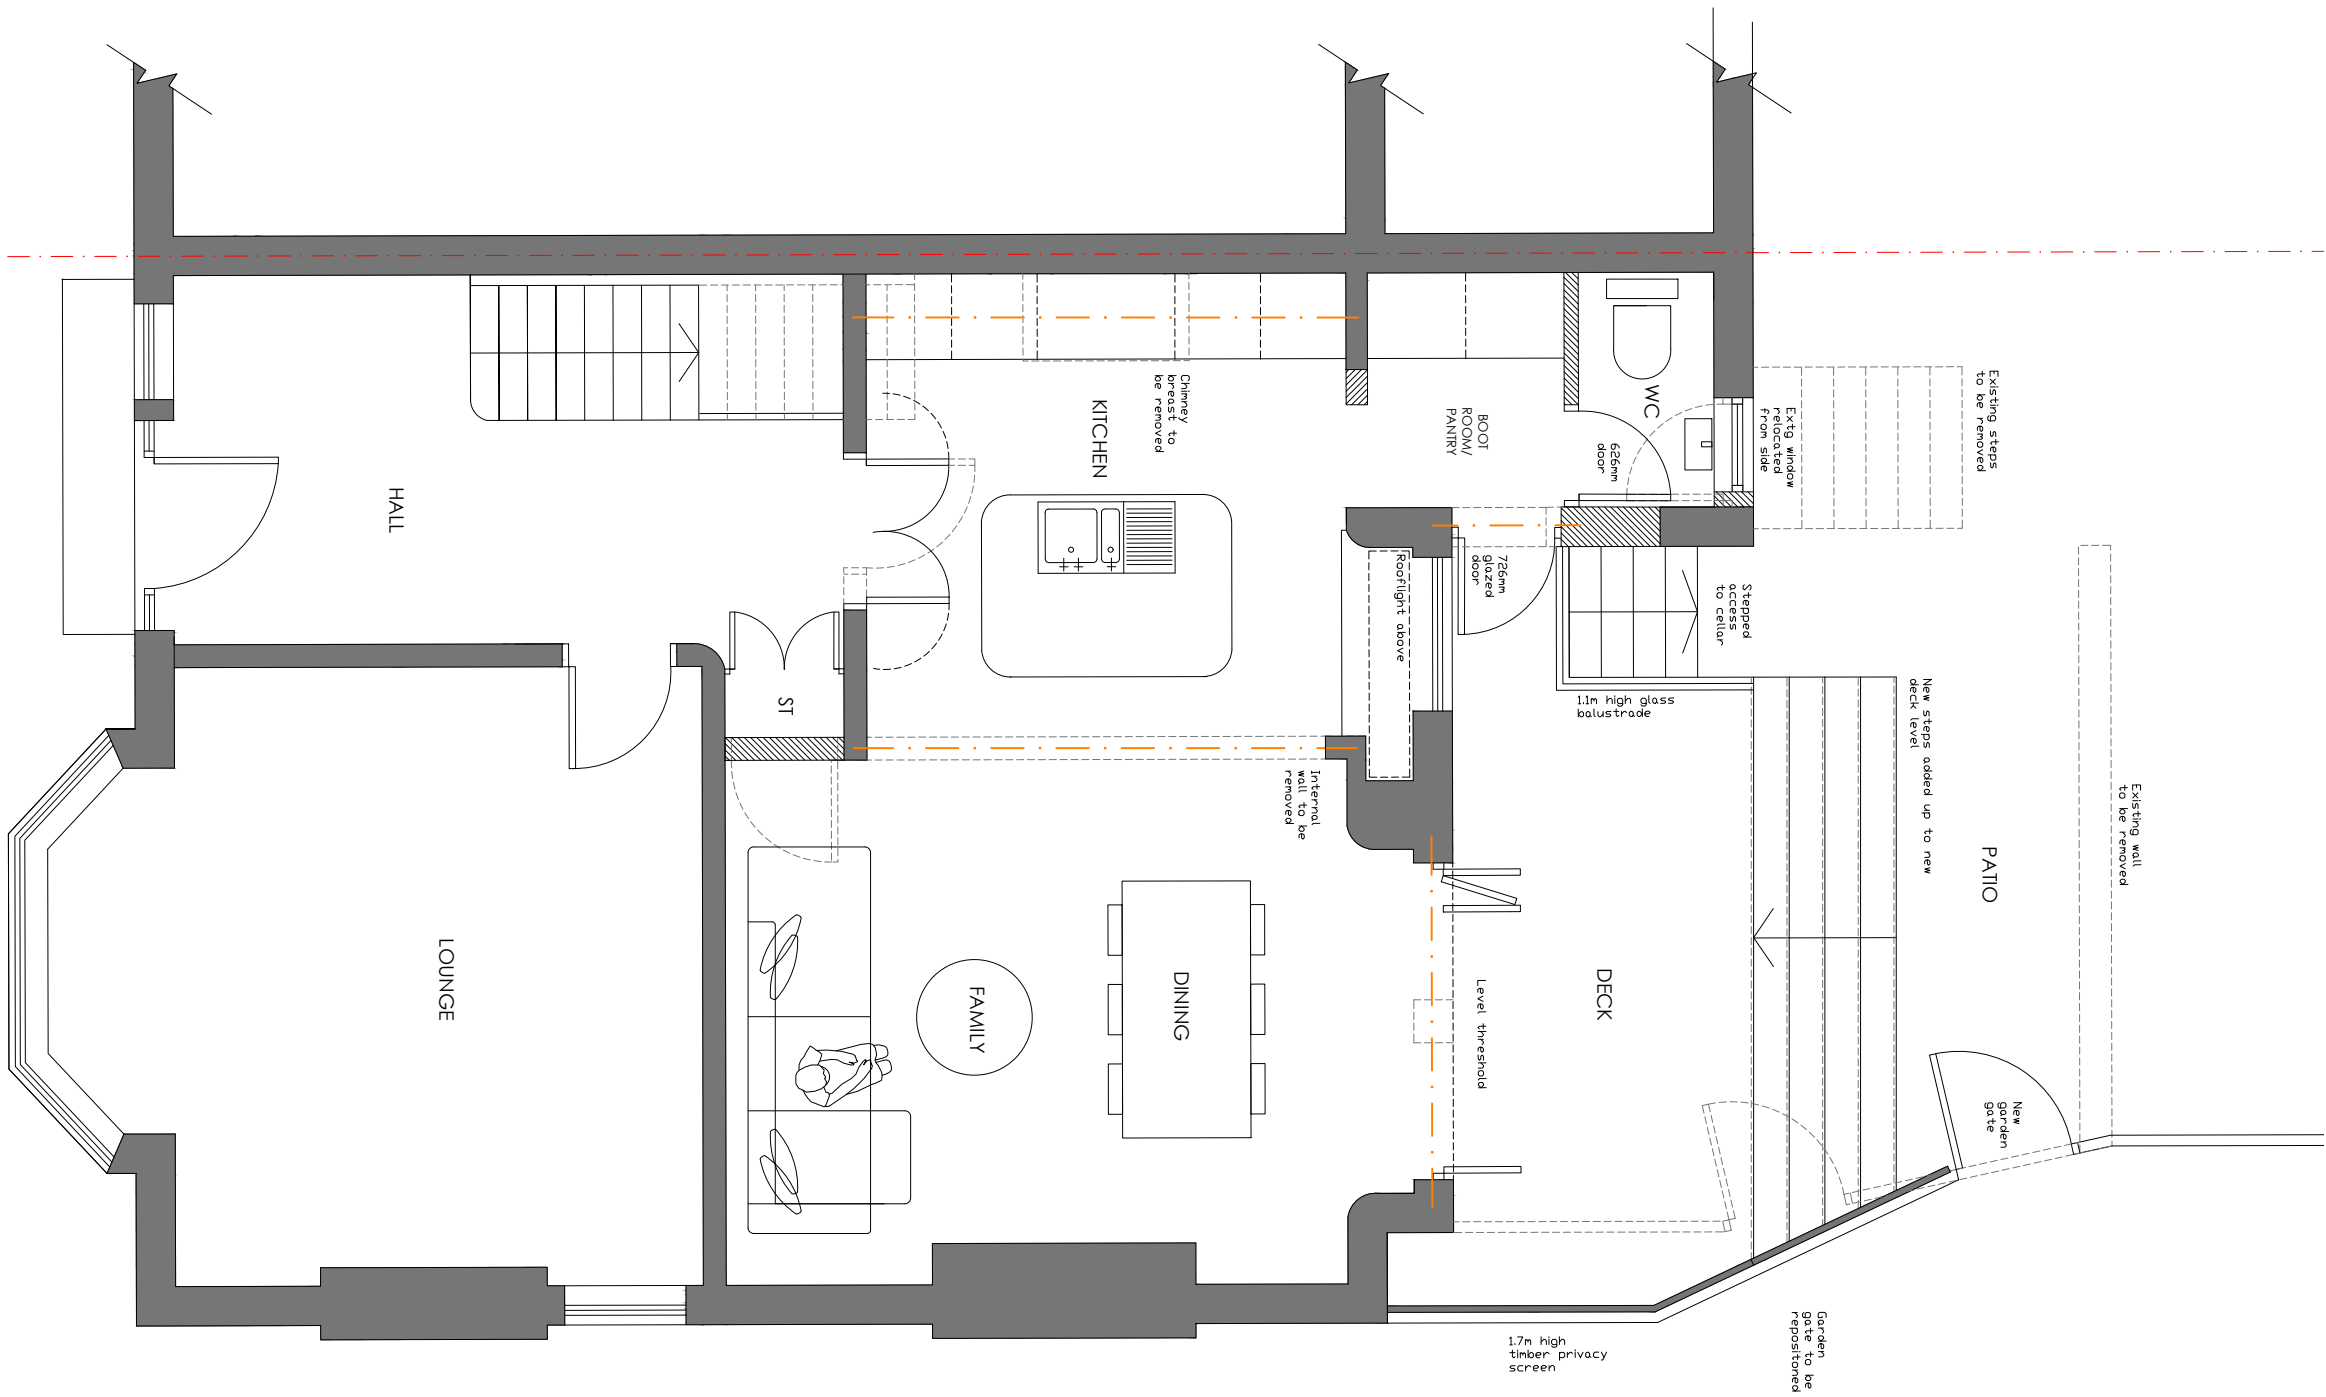

PROPOSED ground floor plan

FOR DISCUSSION

Project

531 BARLOW MOOR ROAD
CHORLTON
MANCHESTER
M21 8AQ

Title

PROPOSED GROUND FLOOR
PLAN

Scale	Date
1:50 @ A3	NOVEMBER 2021
Drawn	Checked
SB	-
Drawing Number	Revision
7029_PL04	B

SMASHBOX

97 Alderley Road | Wilmslow | Cheshire | SK9 1PT
ARCHITECTURE DESIGN PLANNING
T. 01625 466 557 E. hello@smashboxarchitecture.com
www.smashboxarchitecture.com