




Side Elevation

Rear Elevation




Front Elevation



Side Elevation

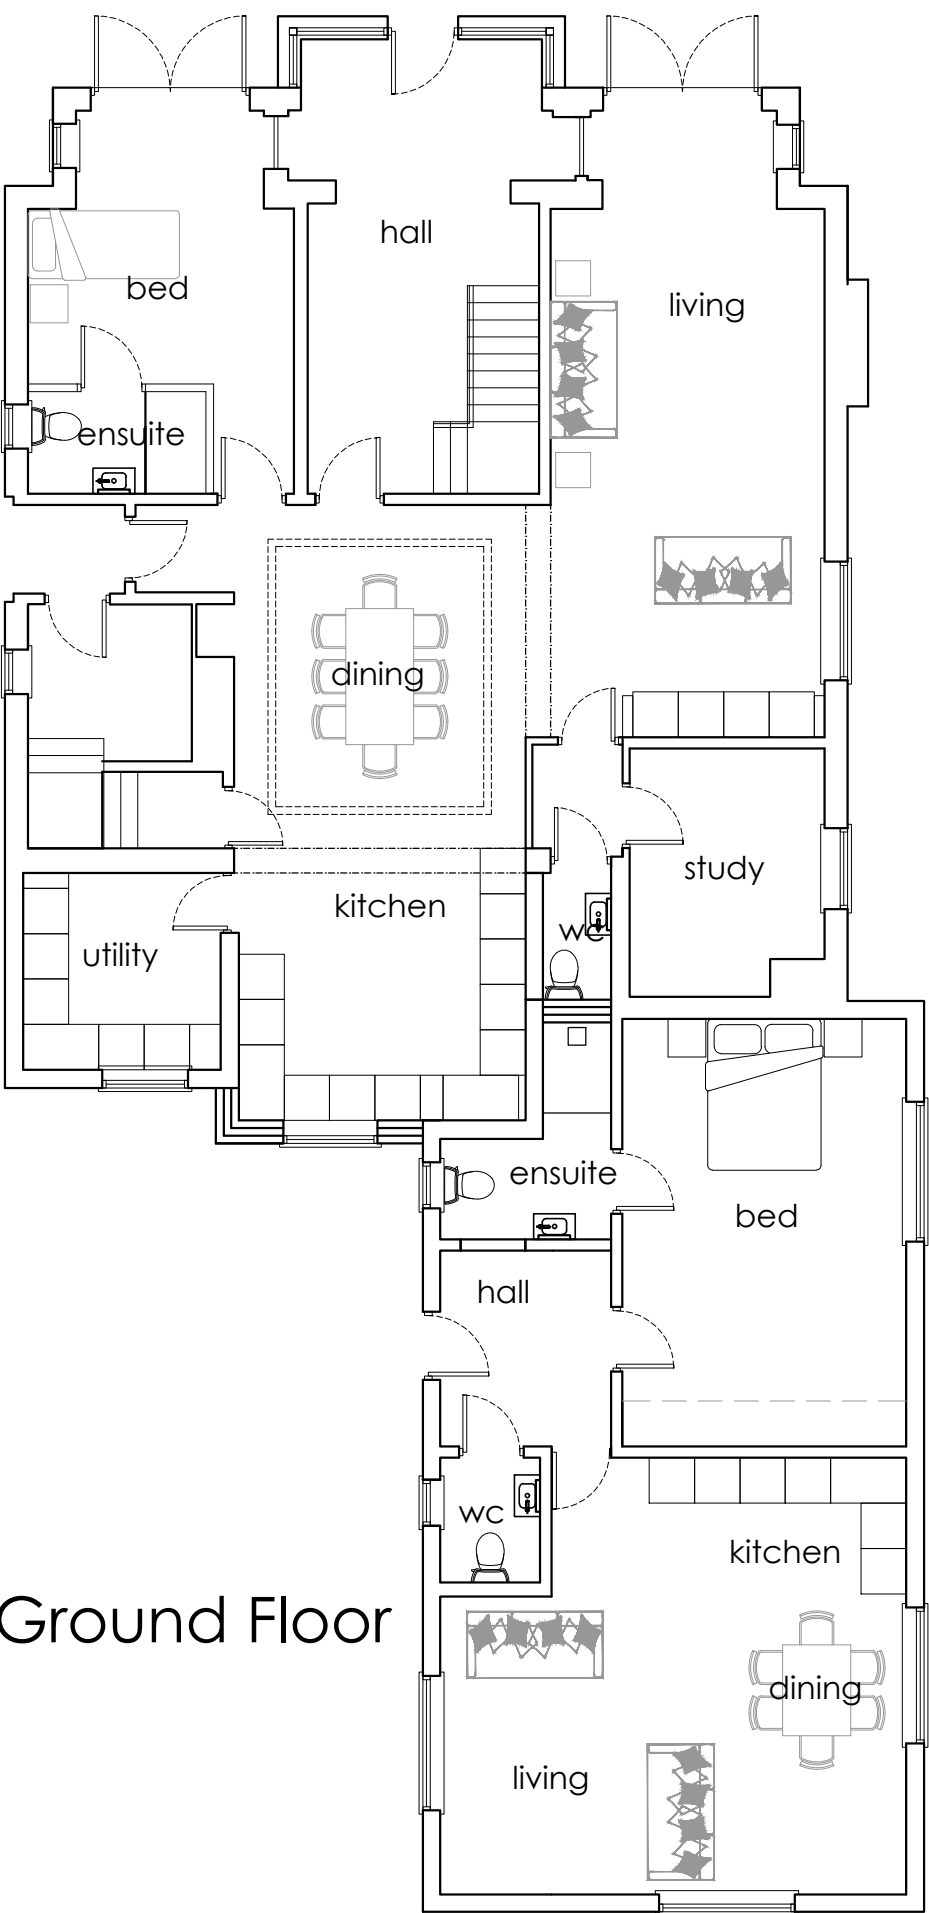


Ground Floor

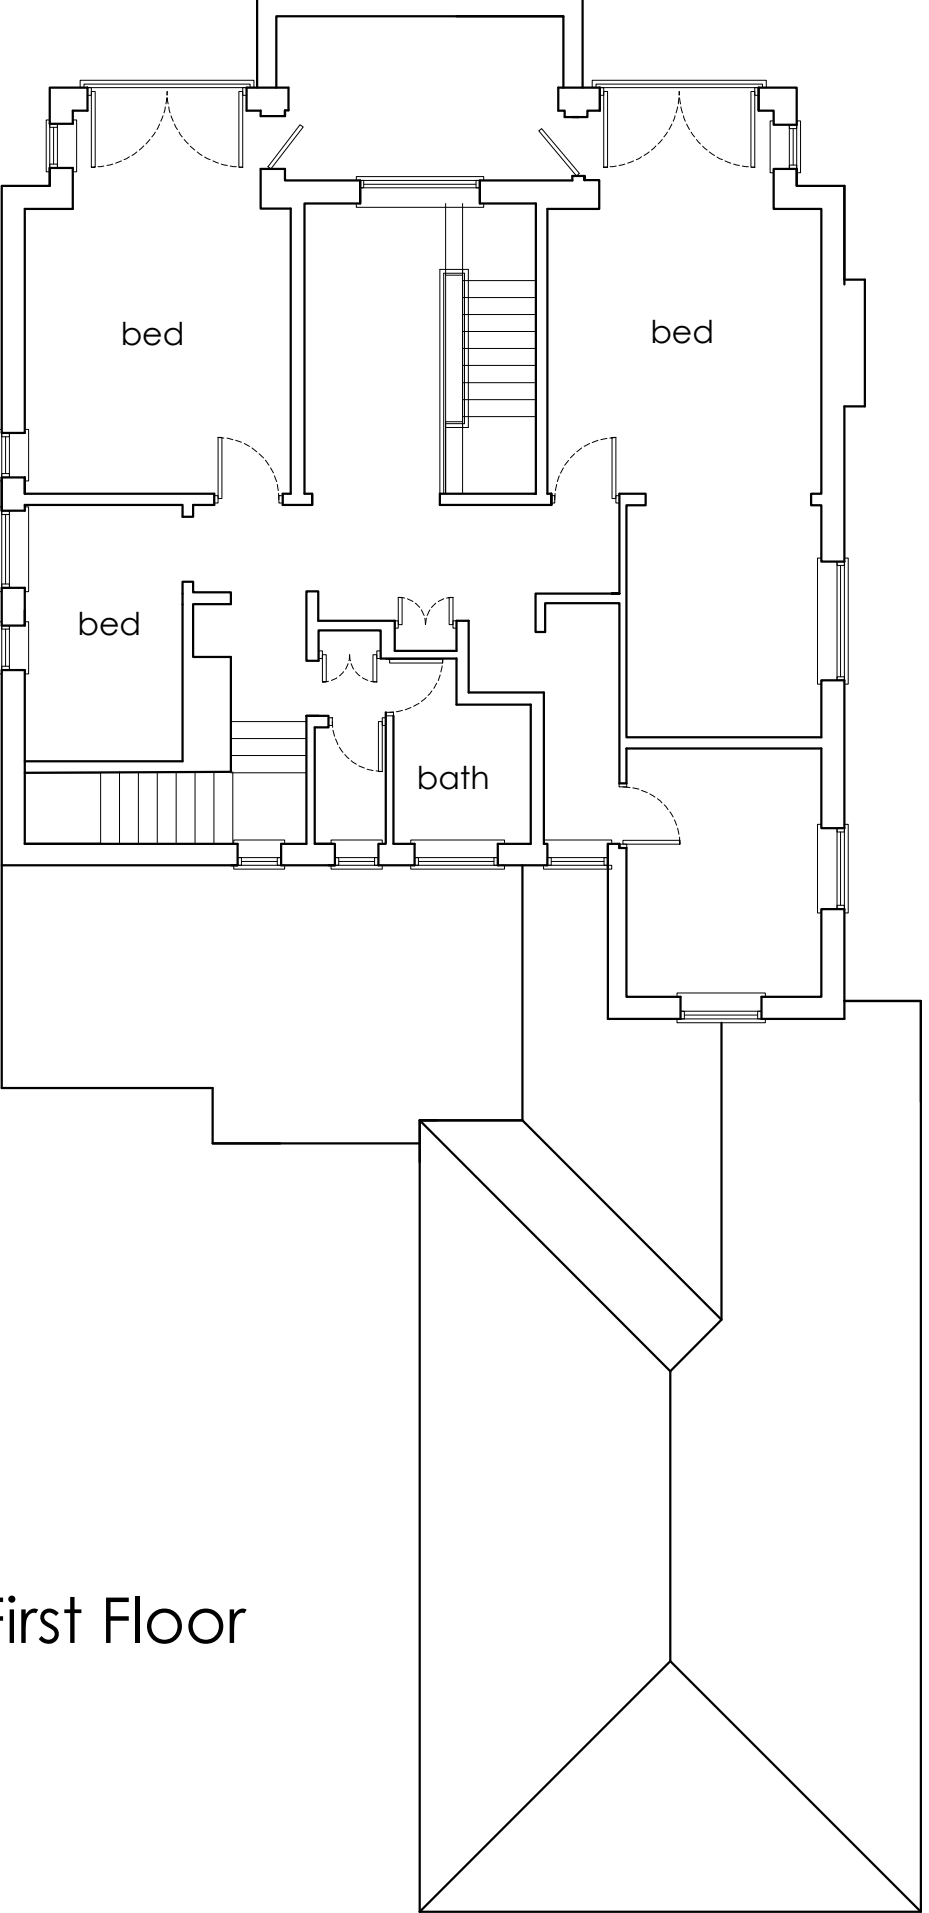

First Floor

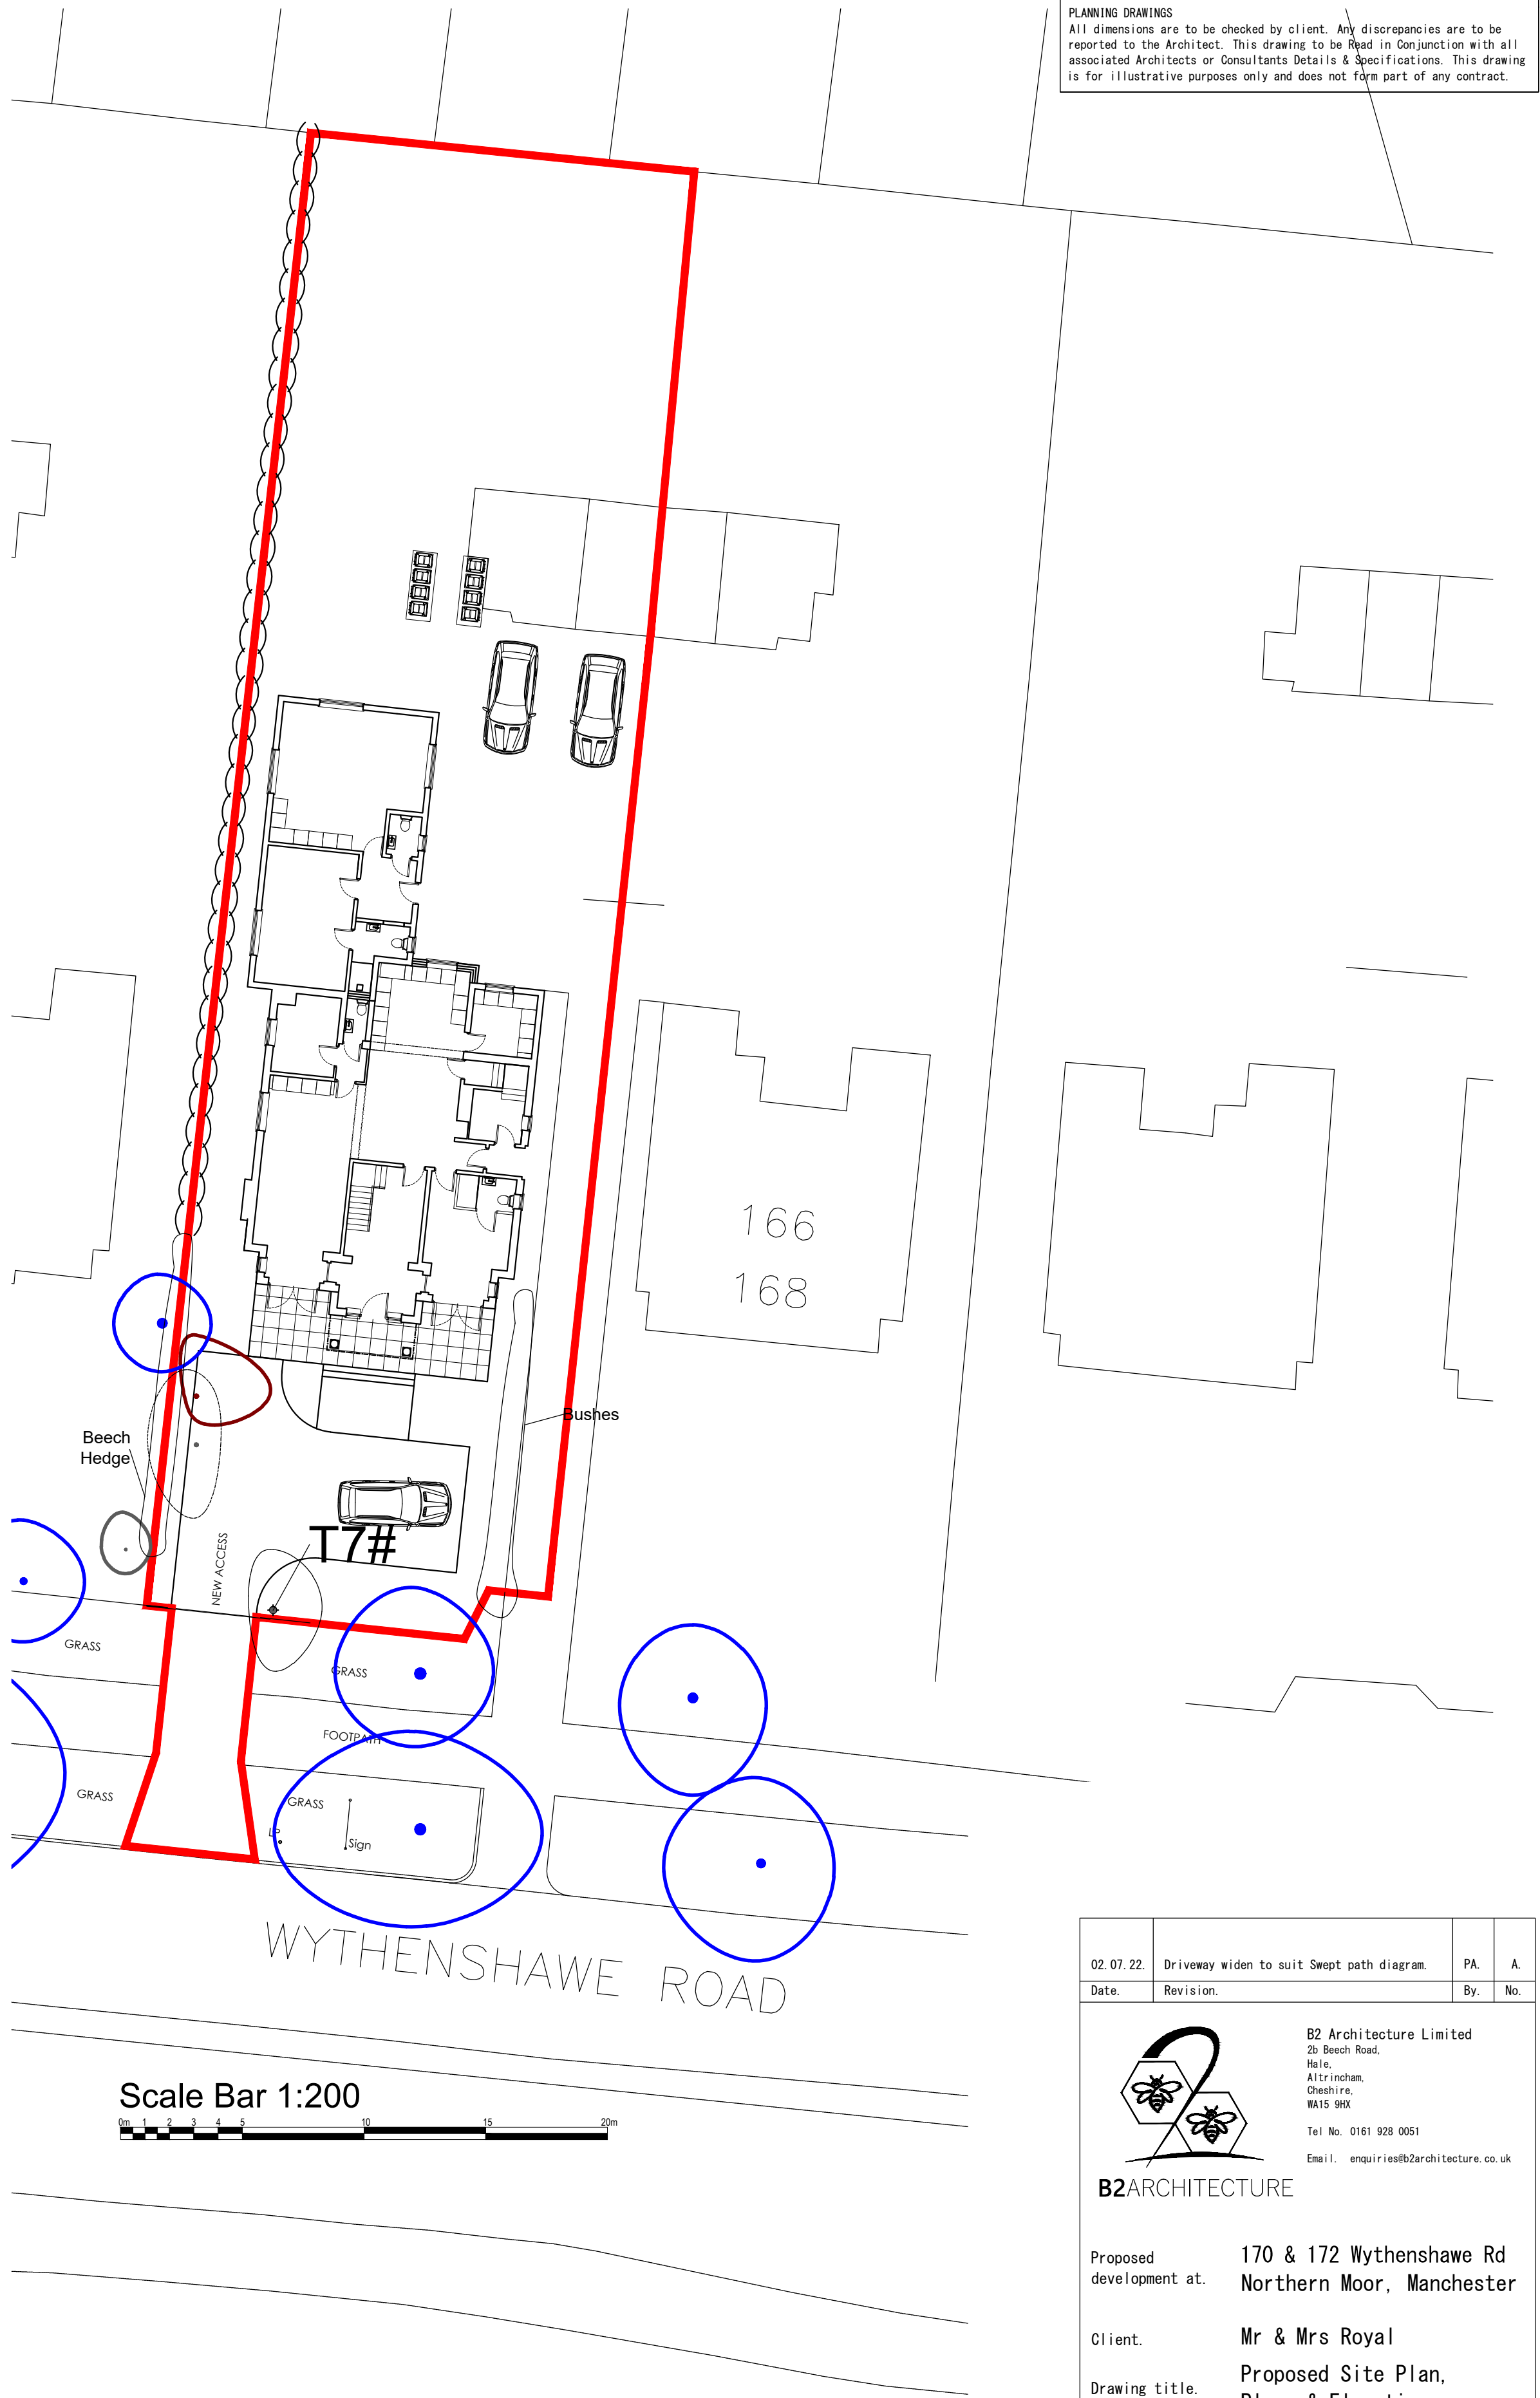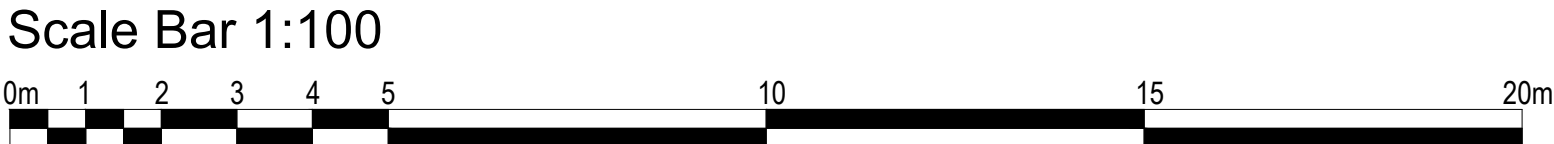

PLANNING DRAWINGS
All dimensions are to be checked by client. Any discrepancies are to be reported to the Architect. This drawing is to be read in conjunction with all associated Architects or Consultants Details & Specifications. This drawing is for illustrative purposes only and does not form part of any contract.

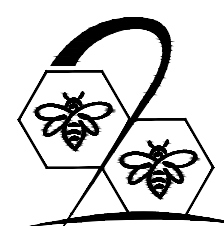02.07.22	Driveway widen to suit Swept path diagram.	PA.	A.
Date.	Revision.	By.	No.
 B2 Architecture Limited 20 Beech Road, Haile, Altrincham, Cheshire, WA15 9EX Tel No. 0161 928 0051 Email: enquiries@b2architecture.co.uk			
B2ARCHITECTURE			
Proposed development at.		170 & 172 Wythenshawe Rd Northern Moor, Manchester	
Client.		Mr & Mrs Royal	
Drawing title.		Proposed Site Plan, Plans & Elevations	
Status.	Planning	Date.	JULY 2021
Scale.	1:100&1:200 @ A1	Drawn.	PGJA
Checked.	B2 Architecture		
Job No.	21-61	Drawing No.	02
Revision.	A		

© THIS DRAWING AND THE BUILDING WORKS DEPICTED THEREIN ARE THE COPYRIGHT OF B2 ARCHITECTURE LIMITED AND MAY NOT BE USED, COPIED OR AMENDED EXCEPT BY WRITTEN PERMISSION.