



Existing Right Hand Gable Elevation




Existing Front Elevation



Existing Left Hand Gable Elevation



Existing Rear Elevation

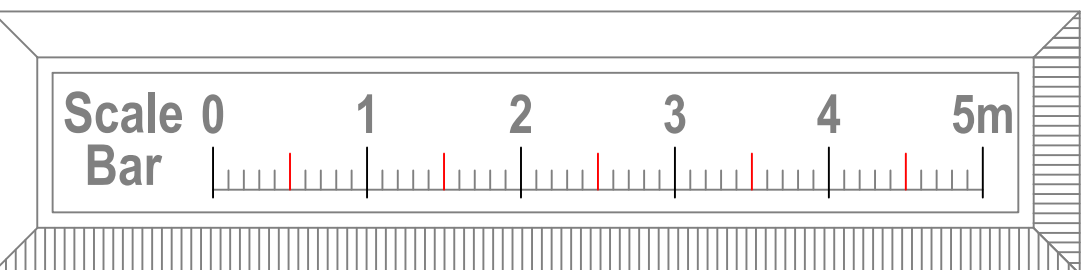

Client Liz Riding and Ritchie Irvine		Location 27 Belfield Road Didsbury M20 6BJ	B		Issued for Planning/B Regs		May 22		DAP		
			Rev.		Mod. Notes				Date		By
			Scale 1:50				Sheet A1				
Drawing Title Existing elevations		Job Title Proposed extension and internal alterations	Date Aug 21		Drawn by DAP						
			Dwg. No. 42/21-04						Rev. B		