




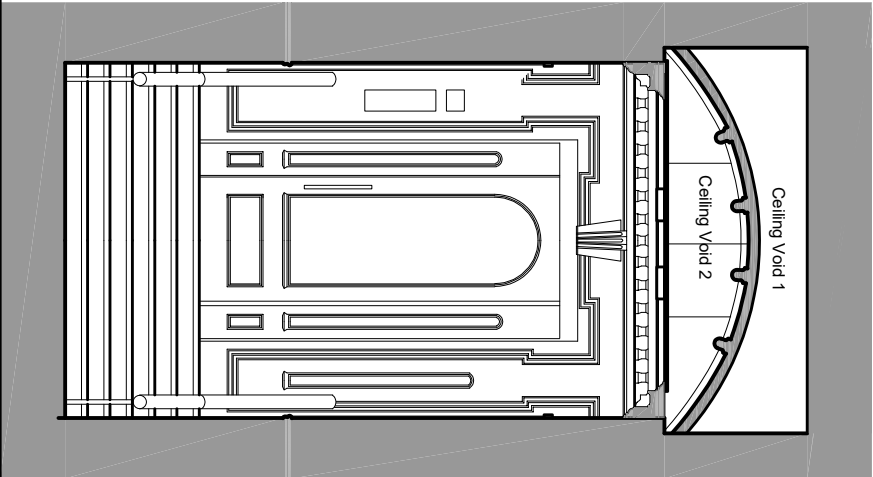


Existing Front Door Elevation No.73

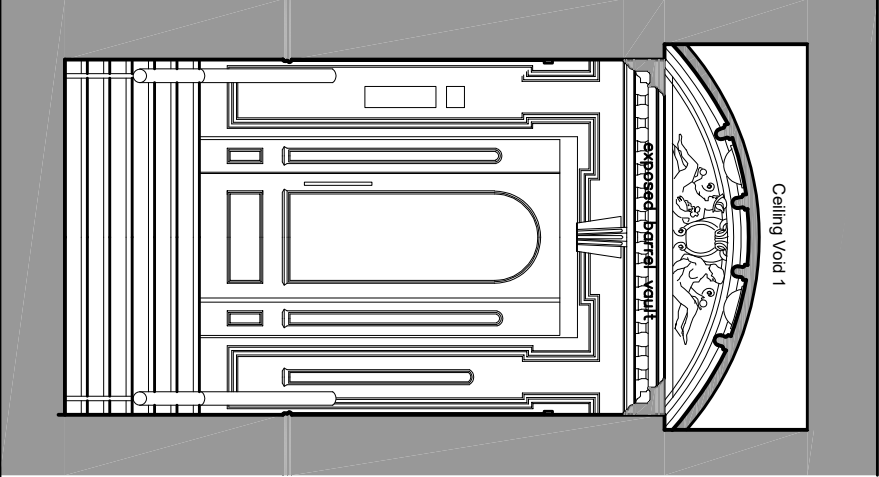

Proposed Front Door Elevation No.73

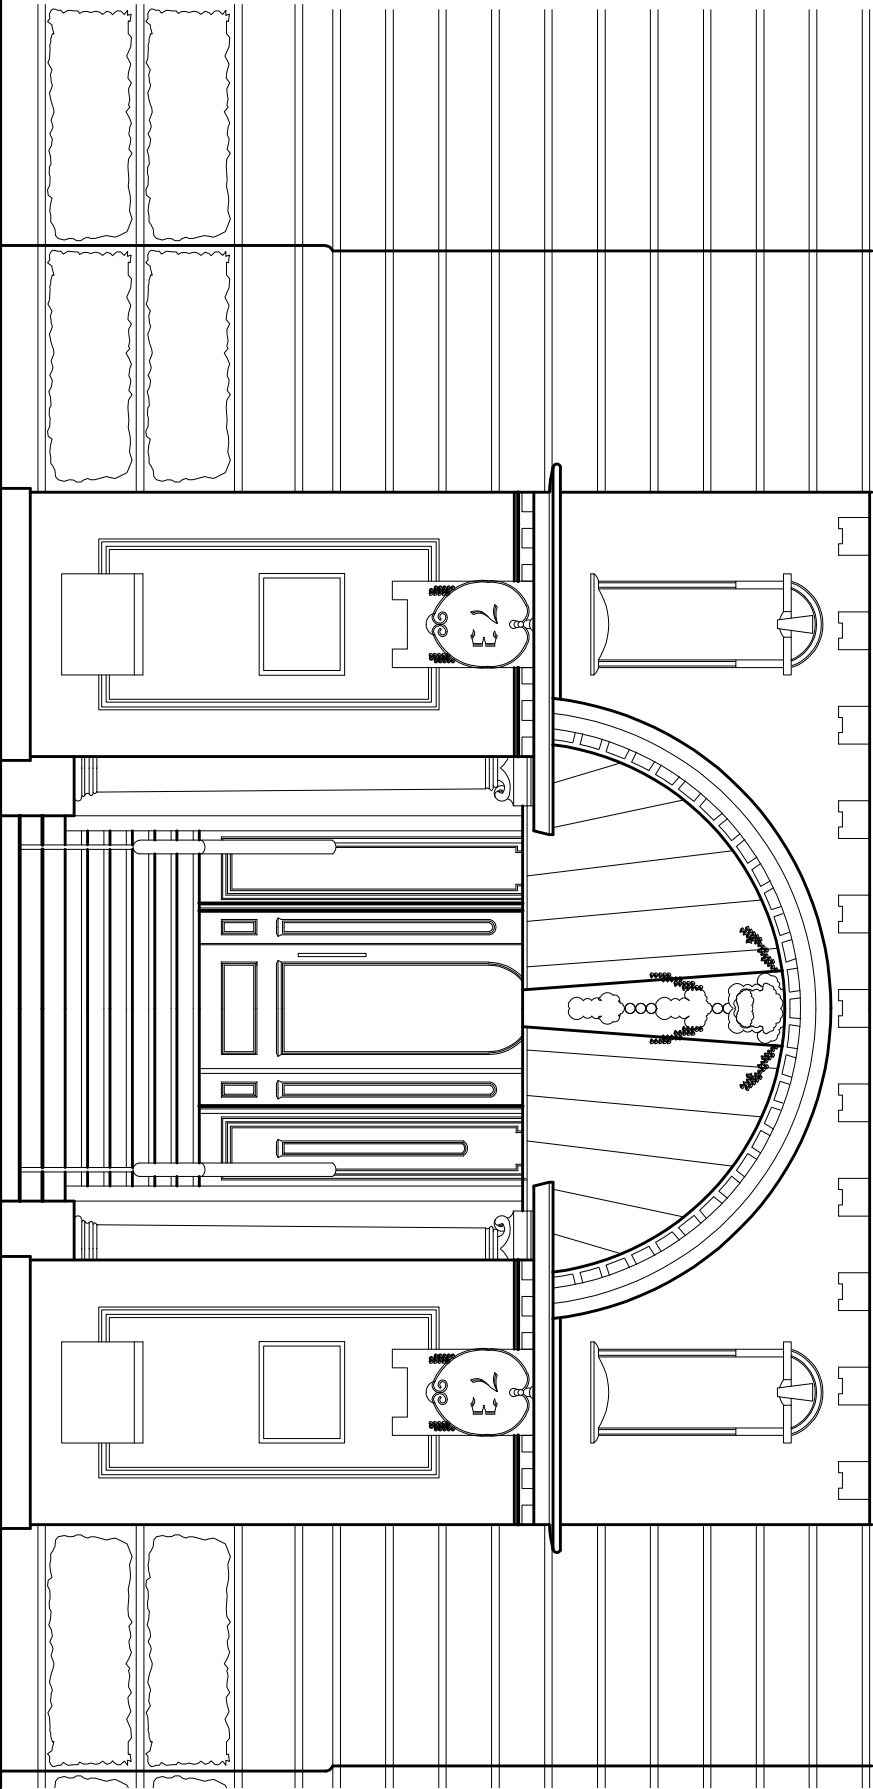

Existing Street Elevation No.73

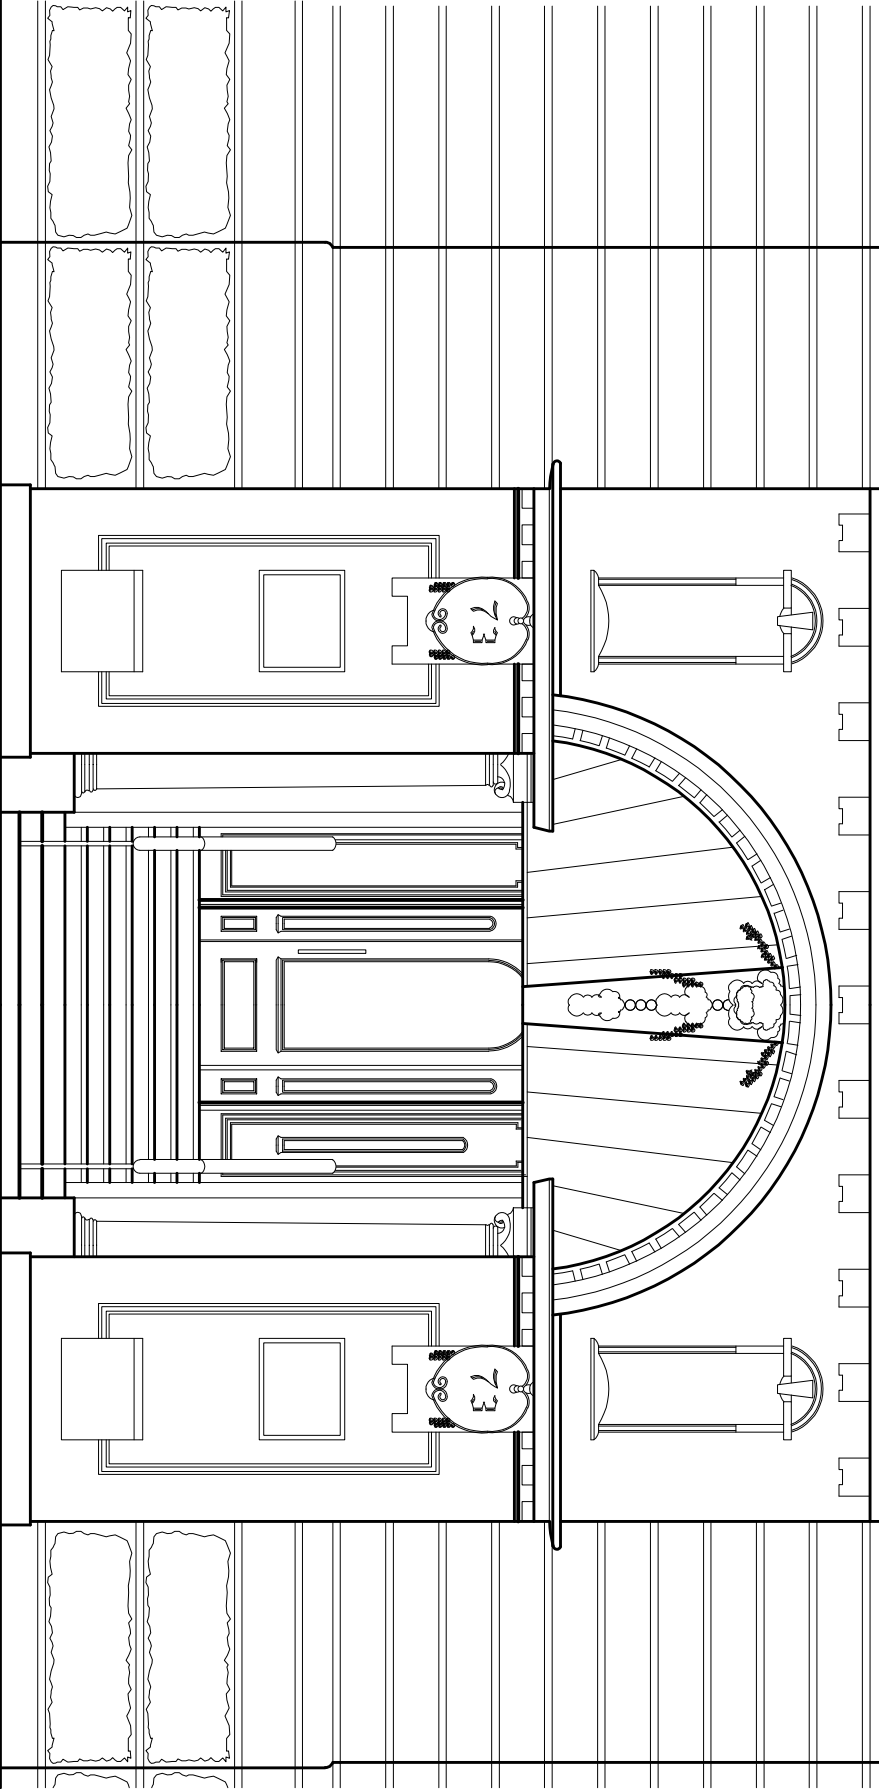

Proposed Street Elevation No.73

NOTES

A3

rev	date	by	description


contract
ENTRANCE LOBBIES
INDIA HOUSE
WHITWORTH STREET
MANCHESTER

client
THE GUINNESS PARTNERSHIP

dwg no.	rev.	date
5 194/ 39		NOV 21

scales	drawn	checked
1/ 50 @ A3	RW	

subject
No.73 LOBBY
EXTERNAL FRONT ELEVATIONS
EXISTING & PROPOSED

 

Chartered Architects
The Old Police Station, 62 Chapel Street, MANCHESTER M3 7AA
Tel: 0161 833 9345 Fax: 0161 831 7594 mail@warburtonassociates.com