
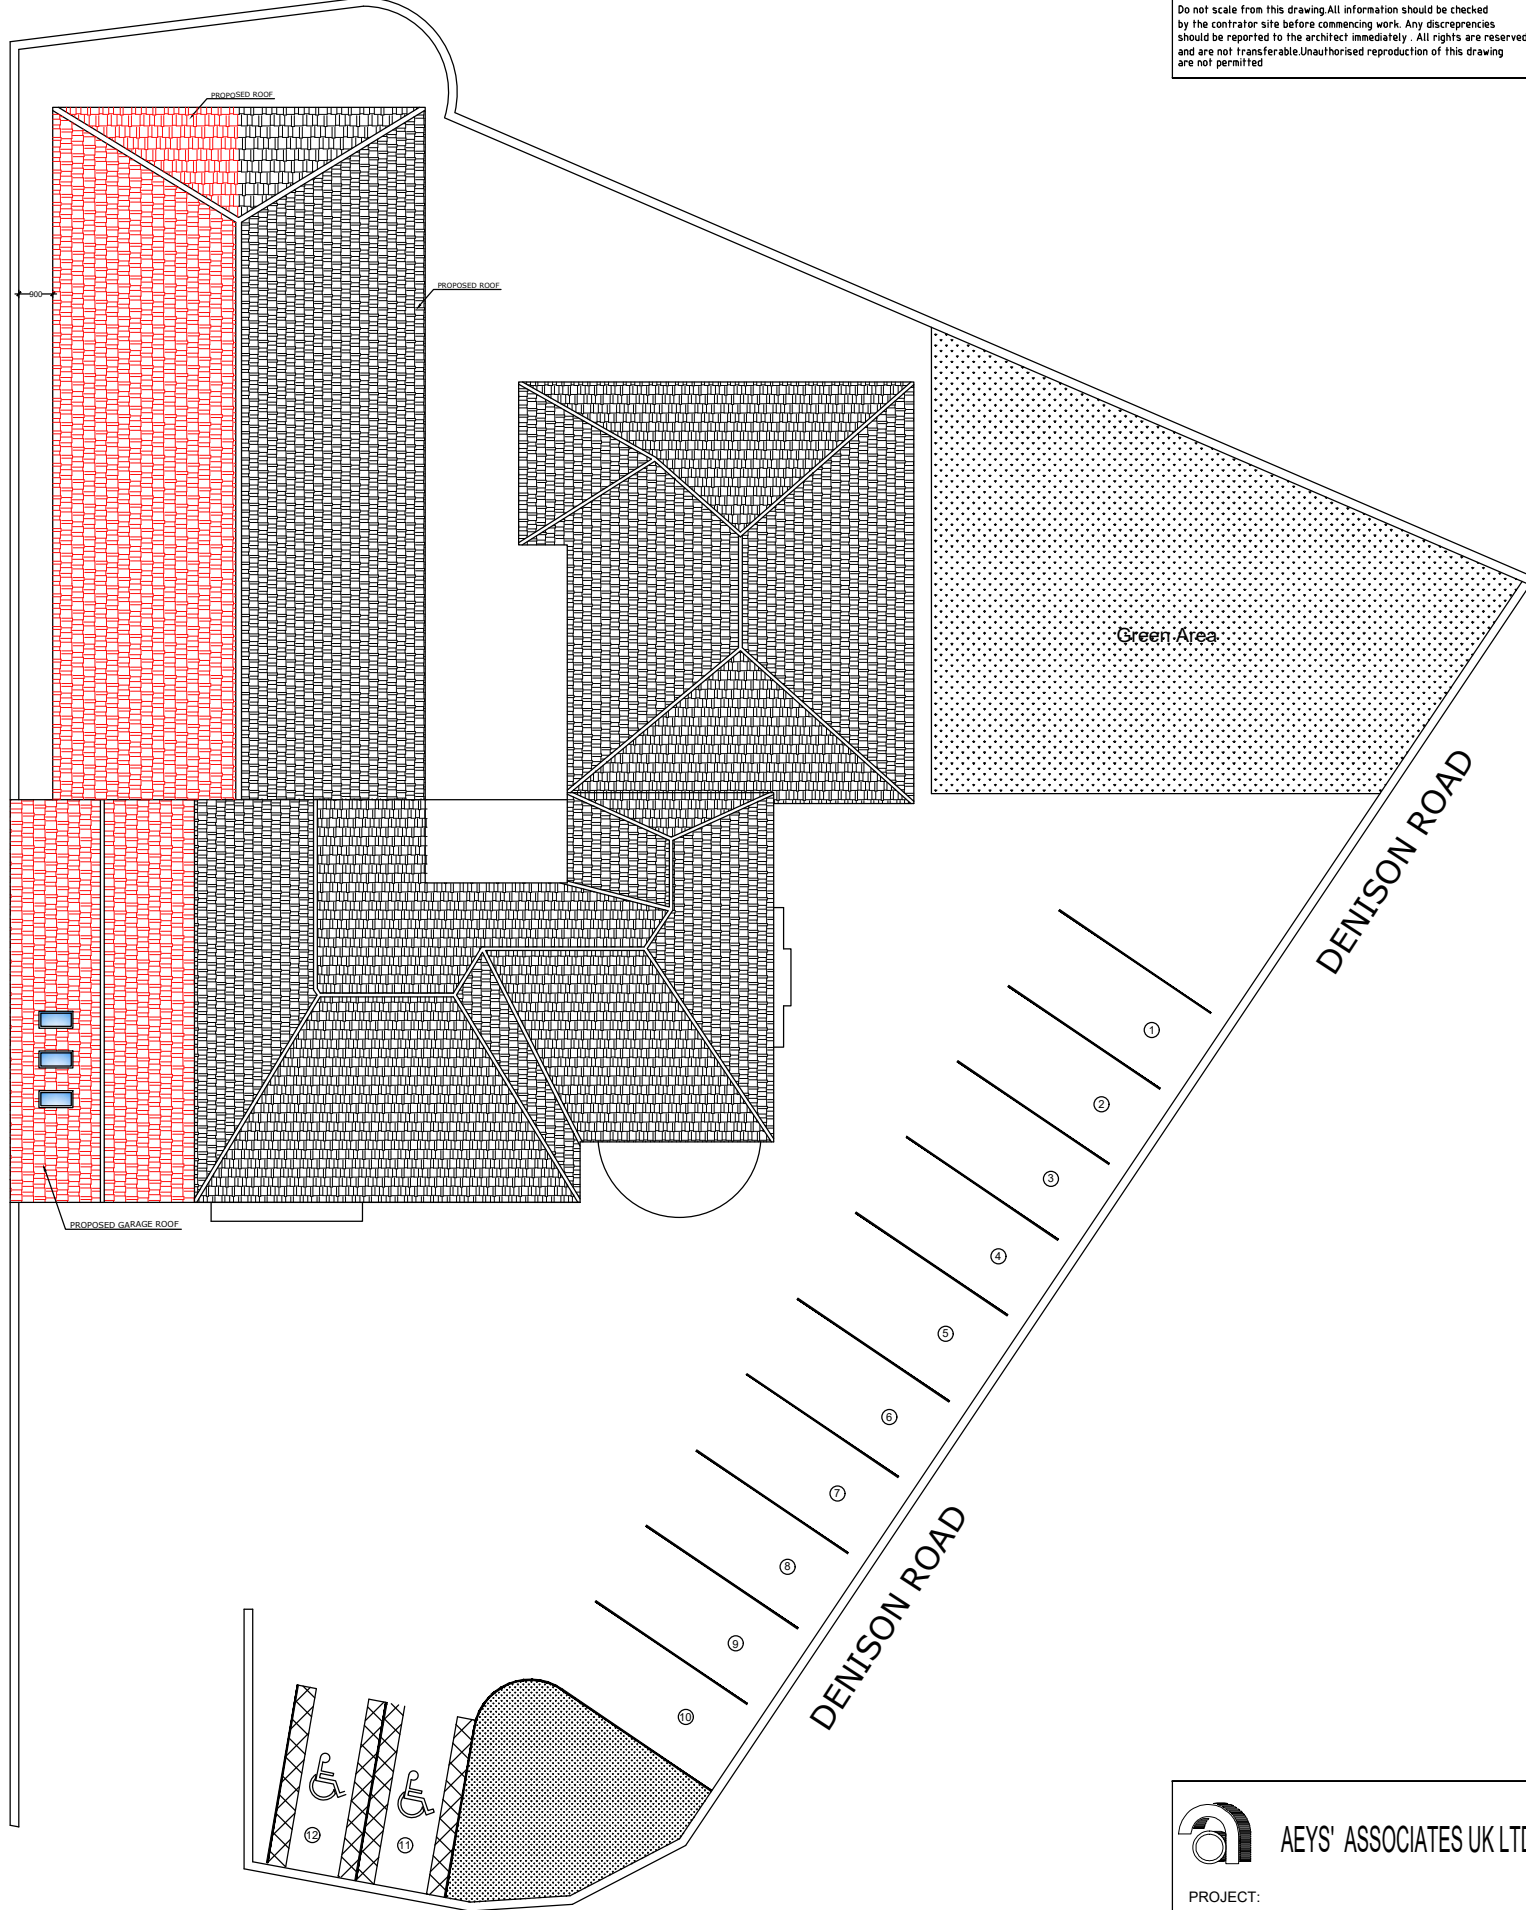


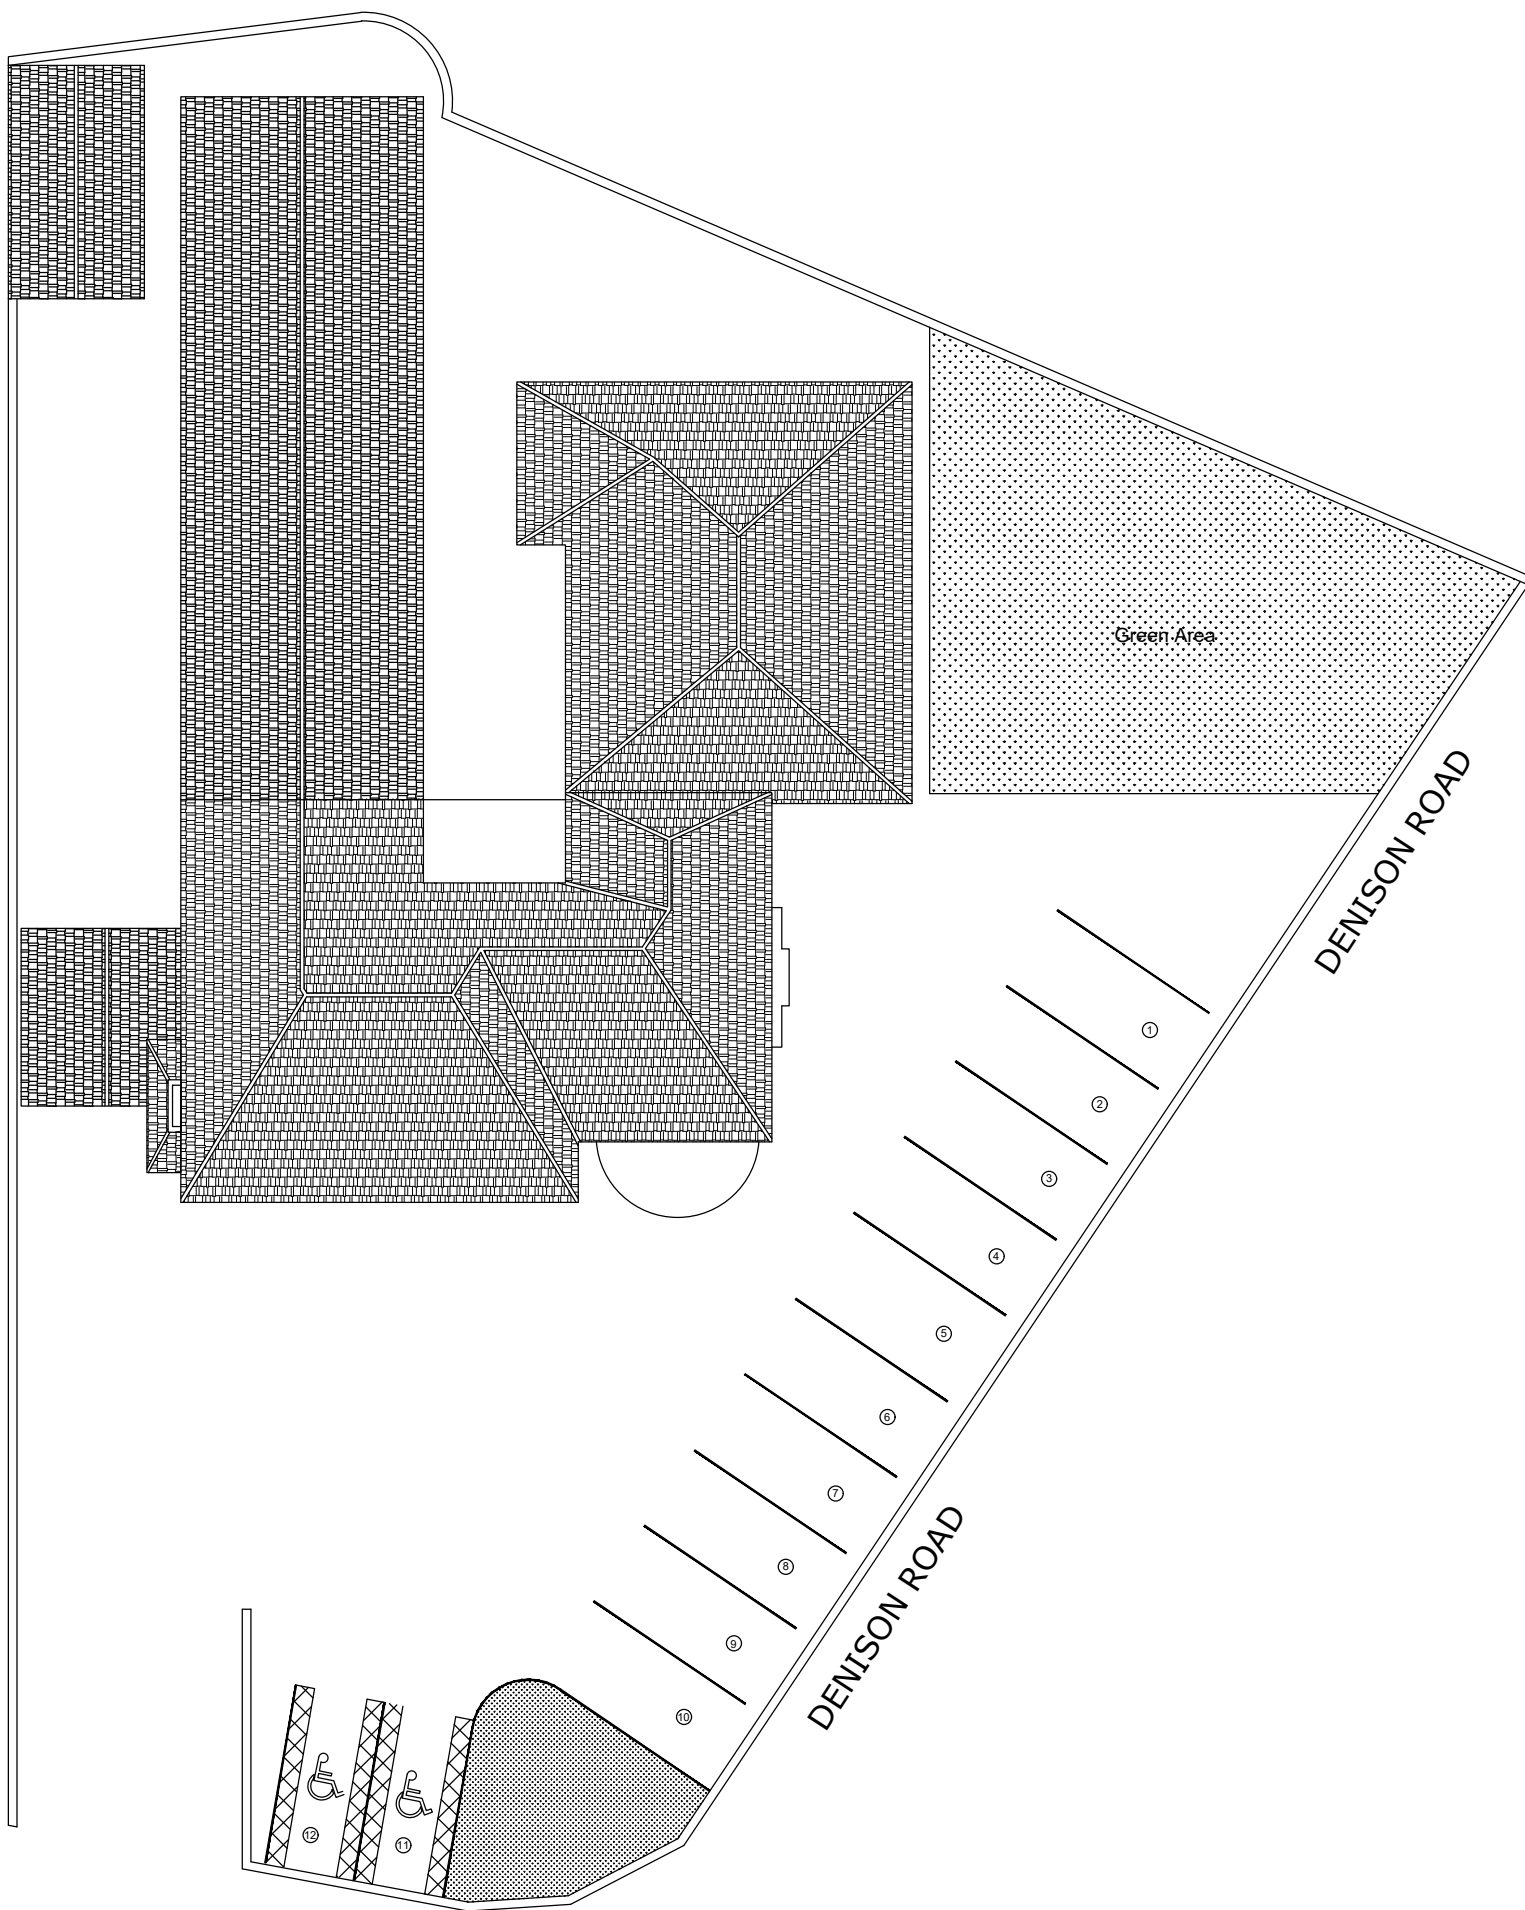

EXISTING ROOF PLAN

PROPOSED ROOF PLAN

 AEYS' ASSOCIATES UK LTD.	
PROJECT: 13 PARK CRESCENT, RUSHOLME M14 5RE MANCHESTER, UK.	
DRAWING TITLE: PROPOSED ROOF PLAN	
DATE : 27 MAY 2022	DRG NO : AA-04 SCALE: 1:100@A1