



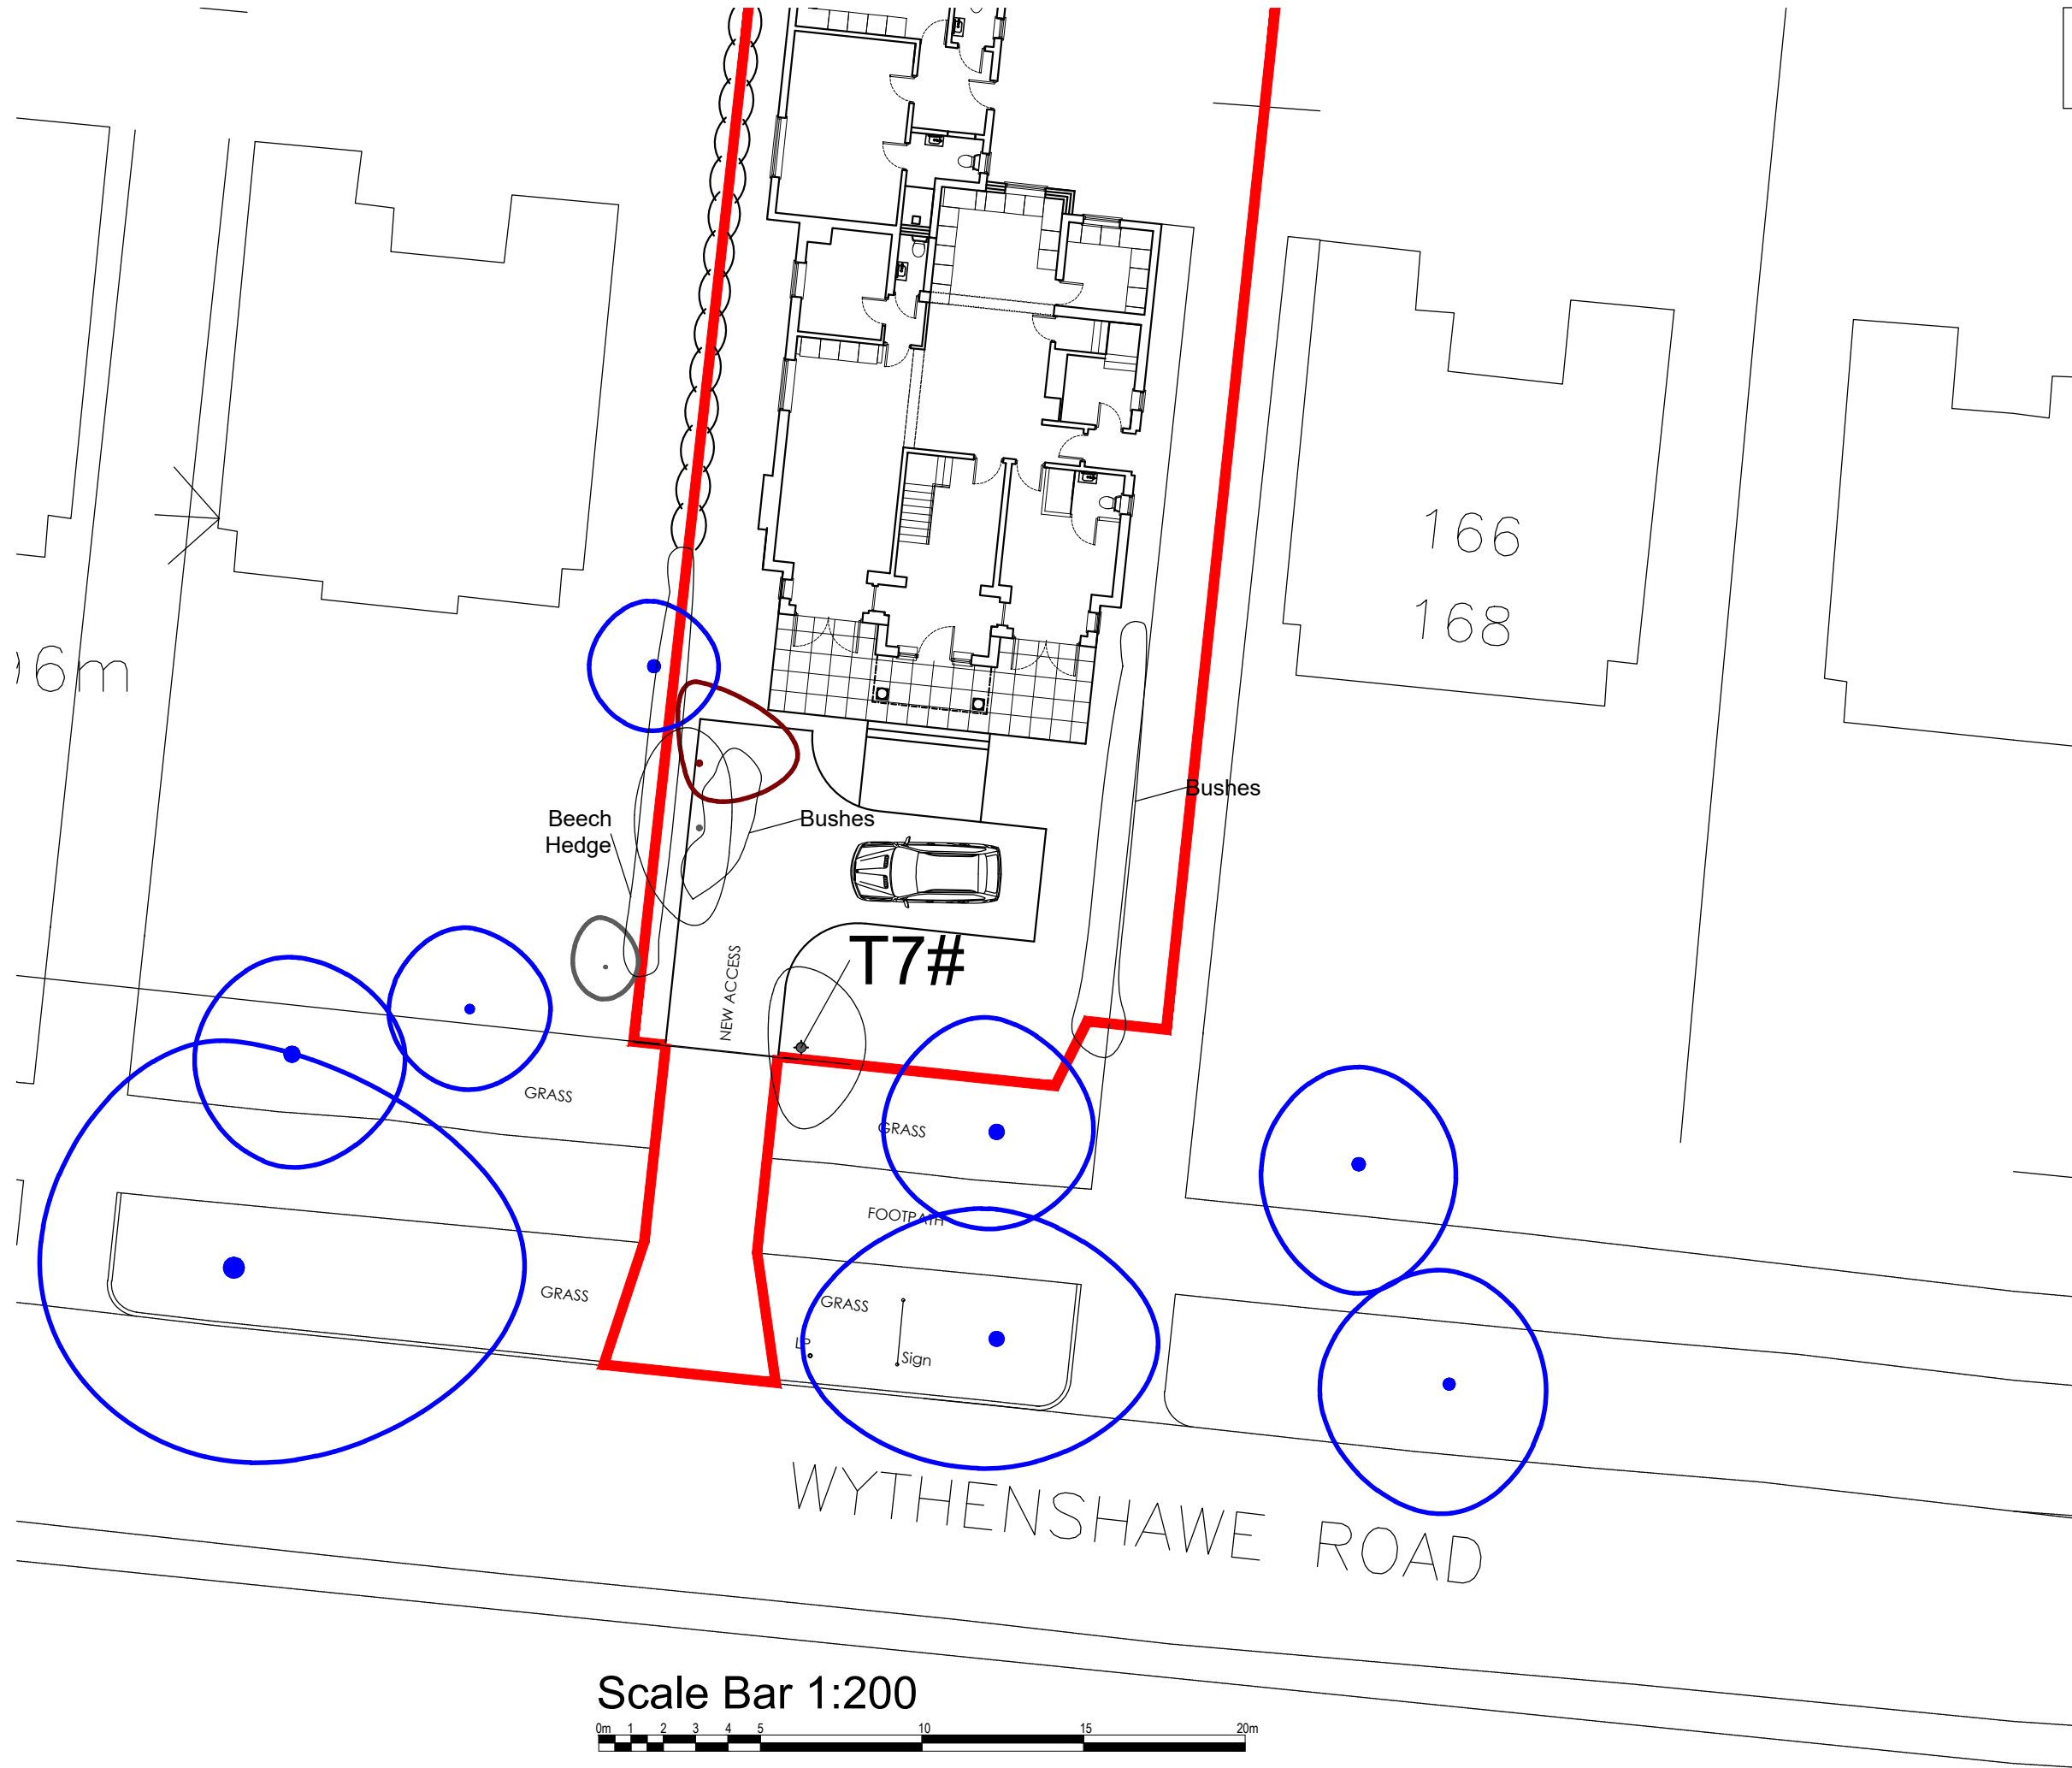

PLANNING DRAWINGS
All dimensions are to be checked by client. Any discrepancies are to be reported to the Architect. This drawing to be Read in Conjunction with all associated Architects or Consultants Details & Specifications. This drawing is for illustrative purposes only and does not form part of any contract.

09.06.22.	Surveyed Trees by Matt Lally added.	PA.	C.
16.05.22.	Magnolia Tree and note added.	PA.	B.
06.05.22.	Lamp post & sign added.	PA.	A.
Date.	Revision.	By.	No.

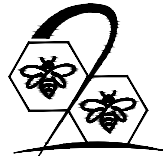

B2 Architecture Limited
2b Beech Road,
Hale,
Altrincham,
Cheshire,
WA15 9HX
Tel No. 0161 928 0051
Email. enquiries@b2architecture.co.uk

B2ARCHITECTURE

Proposed development at. 170 & 172 Wythenshawe Rd
Northern Moor, Manchester
Client. Mr & Mrs Royal
Drawing title. Proposed Site Plan

Status. Planning	Date. APRIL 2022
Scale. 1:200 @ A3	Drawn. PGJA
Checked. B2 Architecture	
Job No. 21-61	Drawing No. 04
Revision. C	

© THIS DRAWING AND THE BUILDING WORKS DEPICTED THEREIN ARE THE COPYRIGHT OF B2 ARCHITECTURE LIMITED AND MAY NOT BE USED, COPIED OR AMENDED EXCEPT BY WRITTEN PERMISSION.