

Do not scale from this drawing. All dimensions to be checked on site prior to manufacture and construction. This drawing is the property of Harrison Ince Holdings Limited and should not be reproduced without permission. All discrepancies to be brought to the attention of the architect immediately. This drawing is to be read in conjunction with the specification / bill of quantities and related drawings.

REVISIONS

FIRST ISSUE

20.09.2021 OC

FURNITURE KEY

- FIXED SEATING
- COFFEE STATION
- AWP
- DRINKS SHELVES
- POSEUR HEIGHT FURN
- CONDIMENT / CUTLERY STATION
- LED TV
- DAYLIGHT


AREAS KEY

- CUSTOMER AREA
- GARDEN AREA
- TOILETS
- STORES
- BACK OF HOUSE (KITCHEN, STAFF ECT)
- UNDEVELOPED AREAS

- CELLAR DELIVERY ROUTE
- KITCHEN DELIVERY ROUTE
- BIN ROUTE
- FIRE ESCAPE ROUTE

FOR COMMENT

@1:100 scale

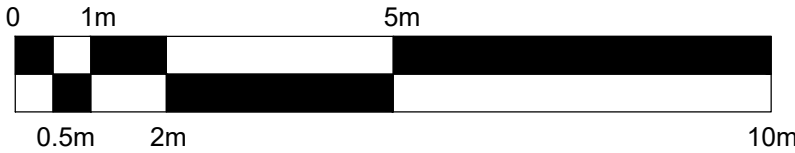

HARRISON INCE

ARCHITECTS INTERIOR DESIGNERS

JD WETHERSPOON PLC

CLIENT

WETHERSPOON
49 PICCADILLY, MANCHESTER, M1 2AP

PROJECT

PROPOSED PLANS
OPTION 3

TITLE

DATE JULY 2021

SCALE 1:100 @ A2

JOB NO. PN0192-15

DWG. NO. AK03


DRAWN CAD/OC

CHECKED

SUN HOUSE
2-4 LITTLE PETER STREET
KNOTT MILL
MANCHESTER
M15 4PS
TEL: 0161 236 3650
EMAIL: enquiries@harrison-ince.co.uk

PROPOSED GROUND FLOOR PLAN

Scale 1:100

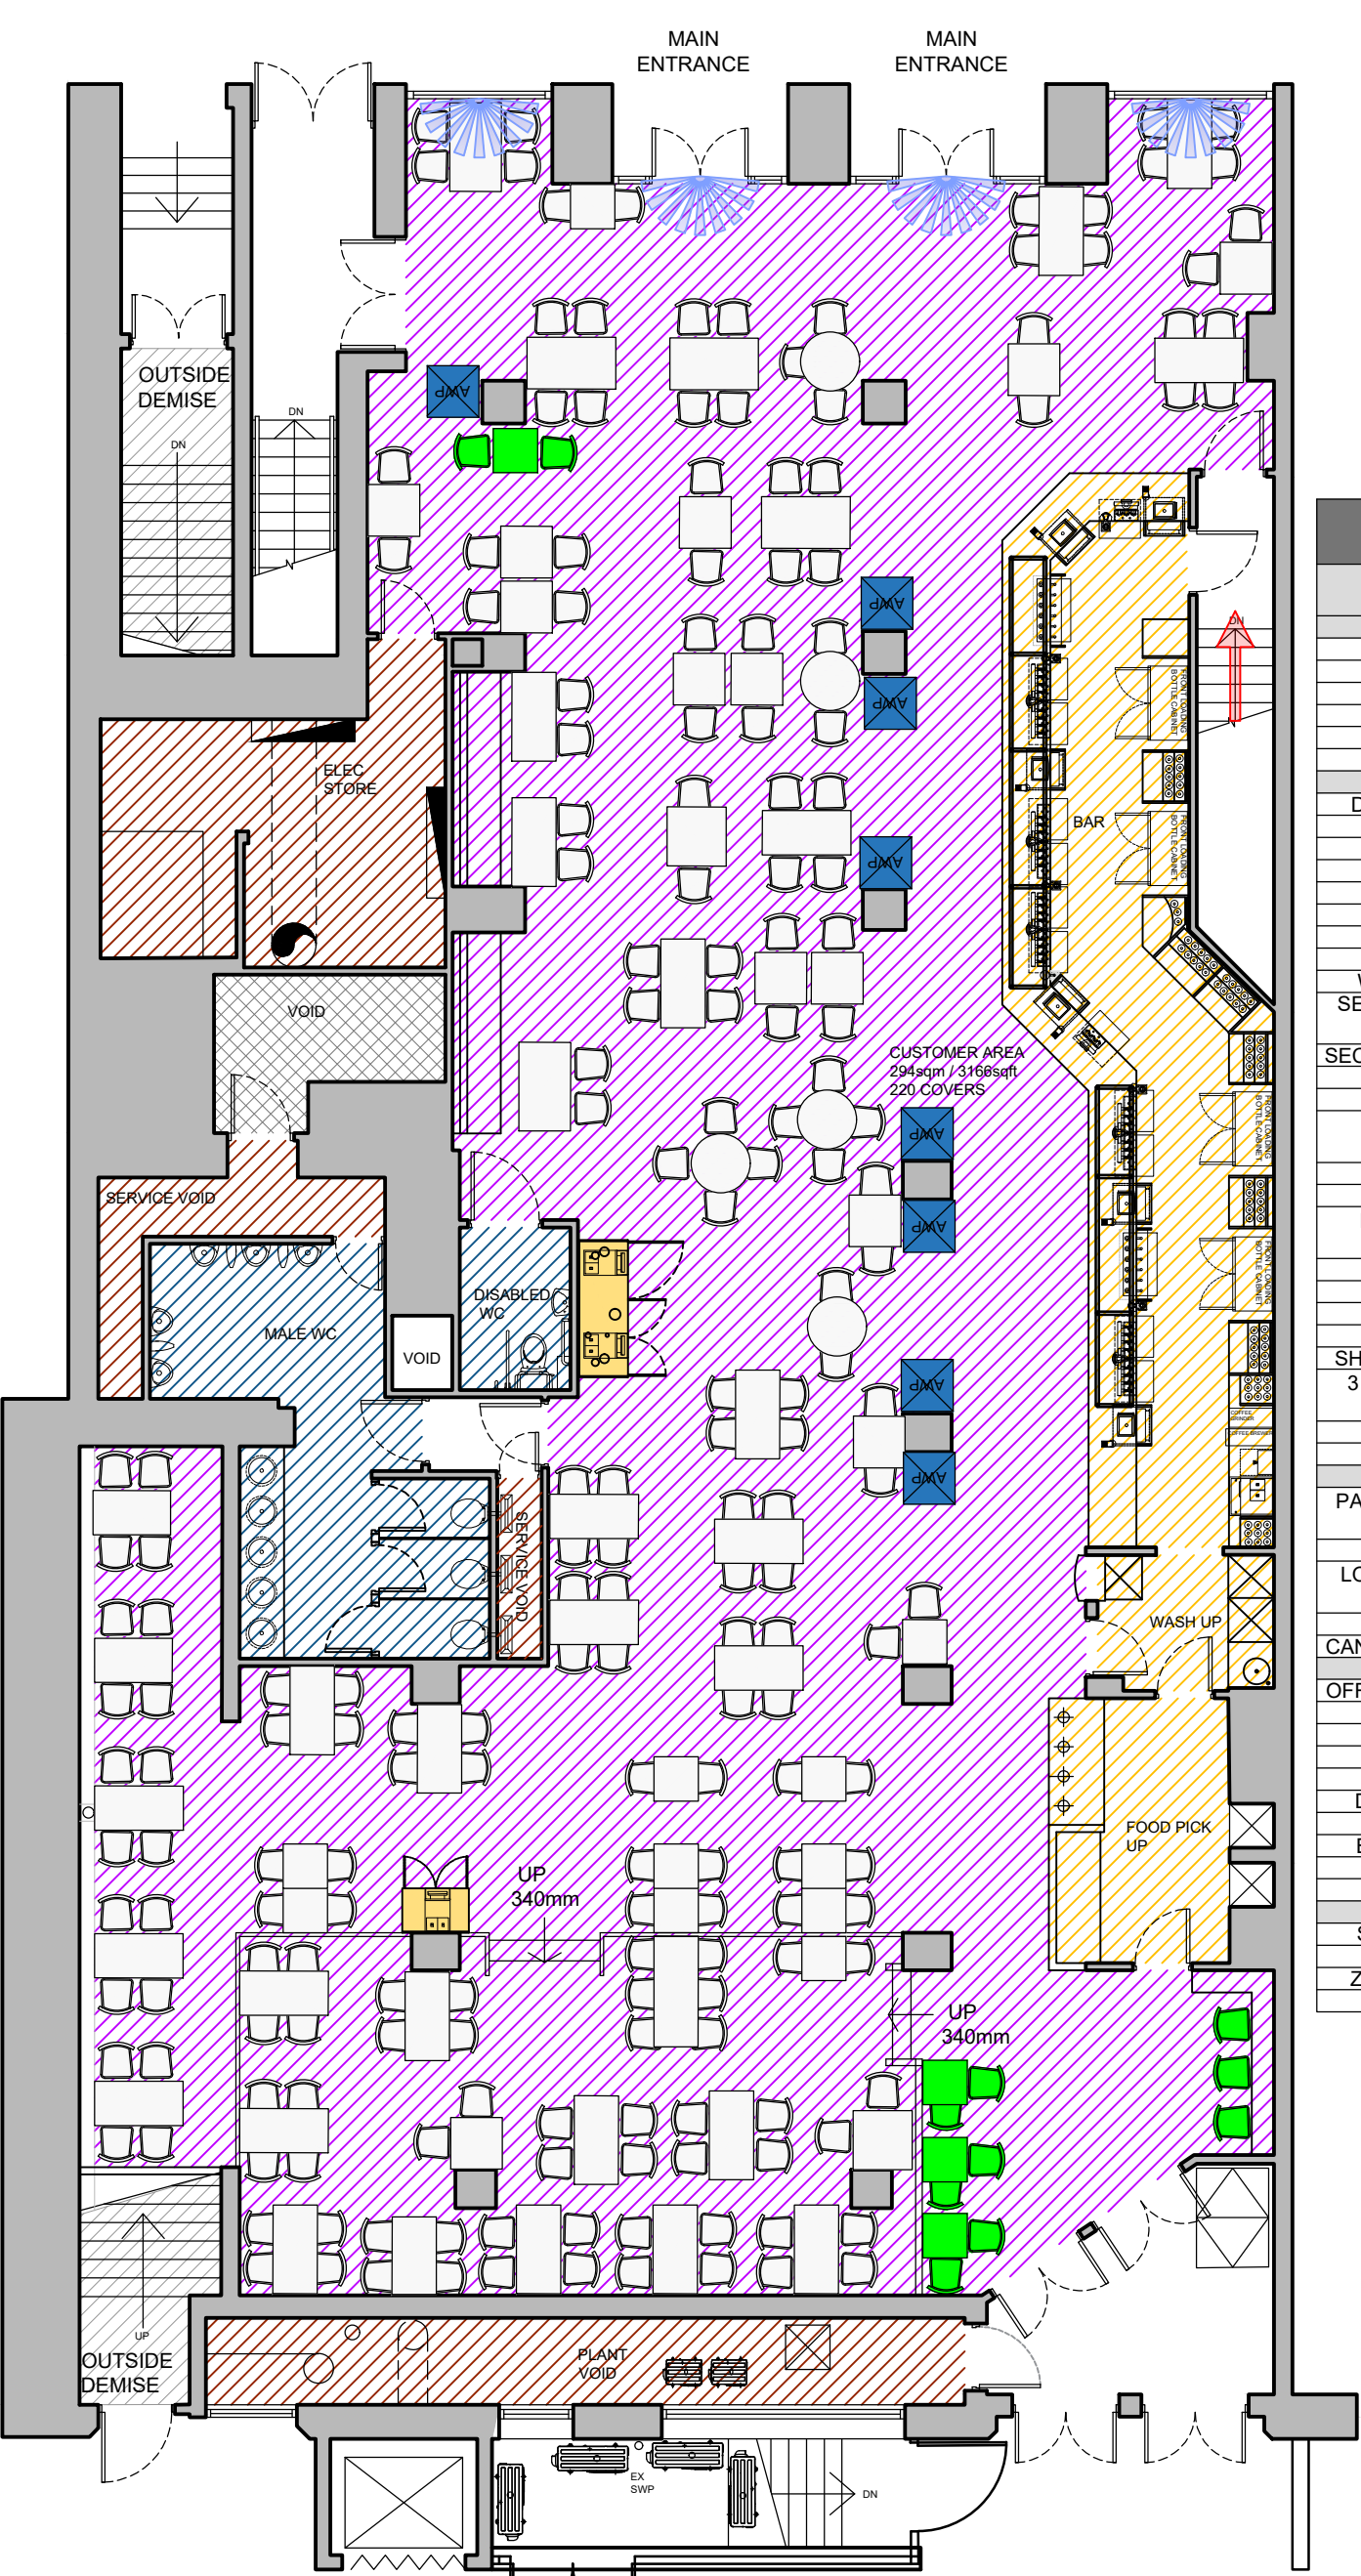

PROPOSED BASEMENT PLAN

Scale 1:100

