


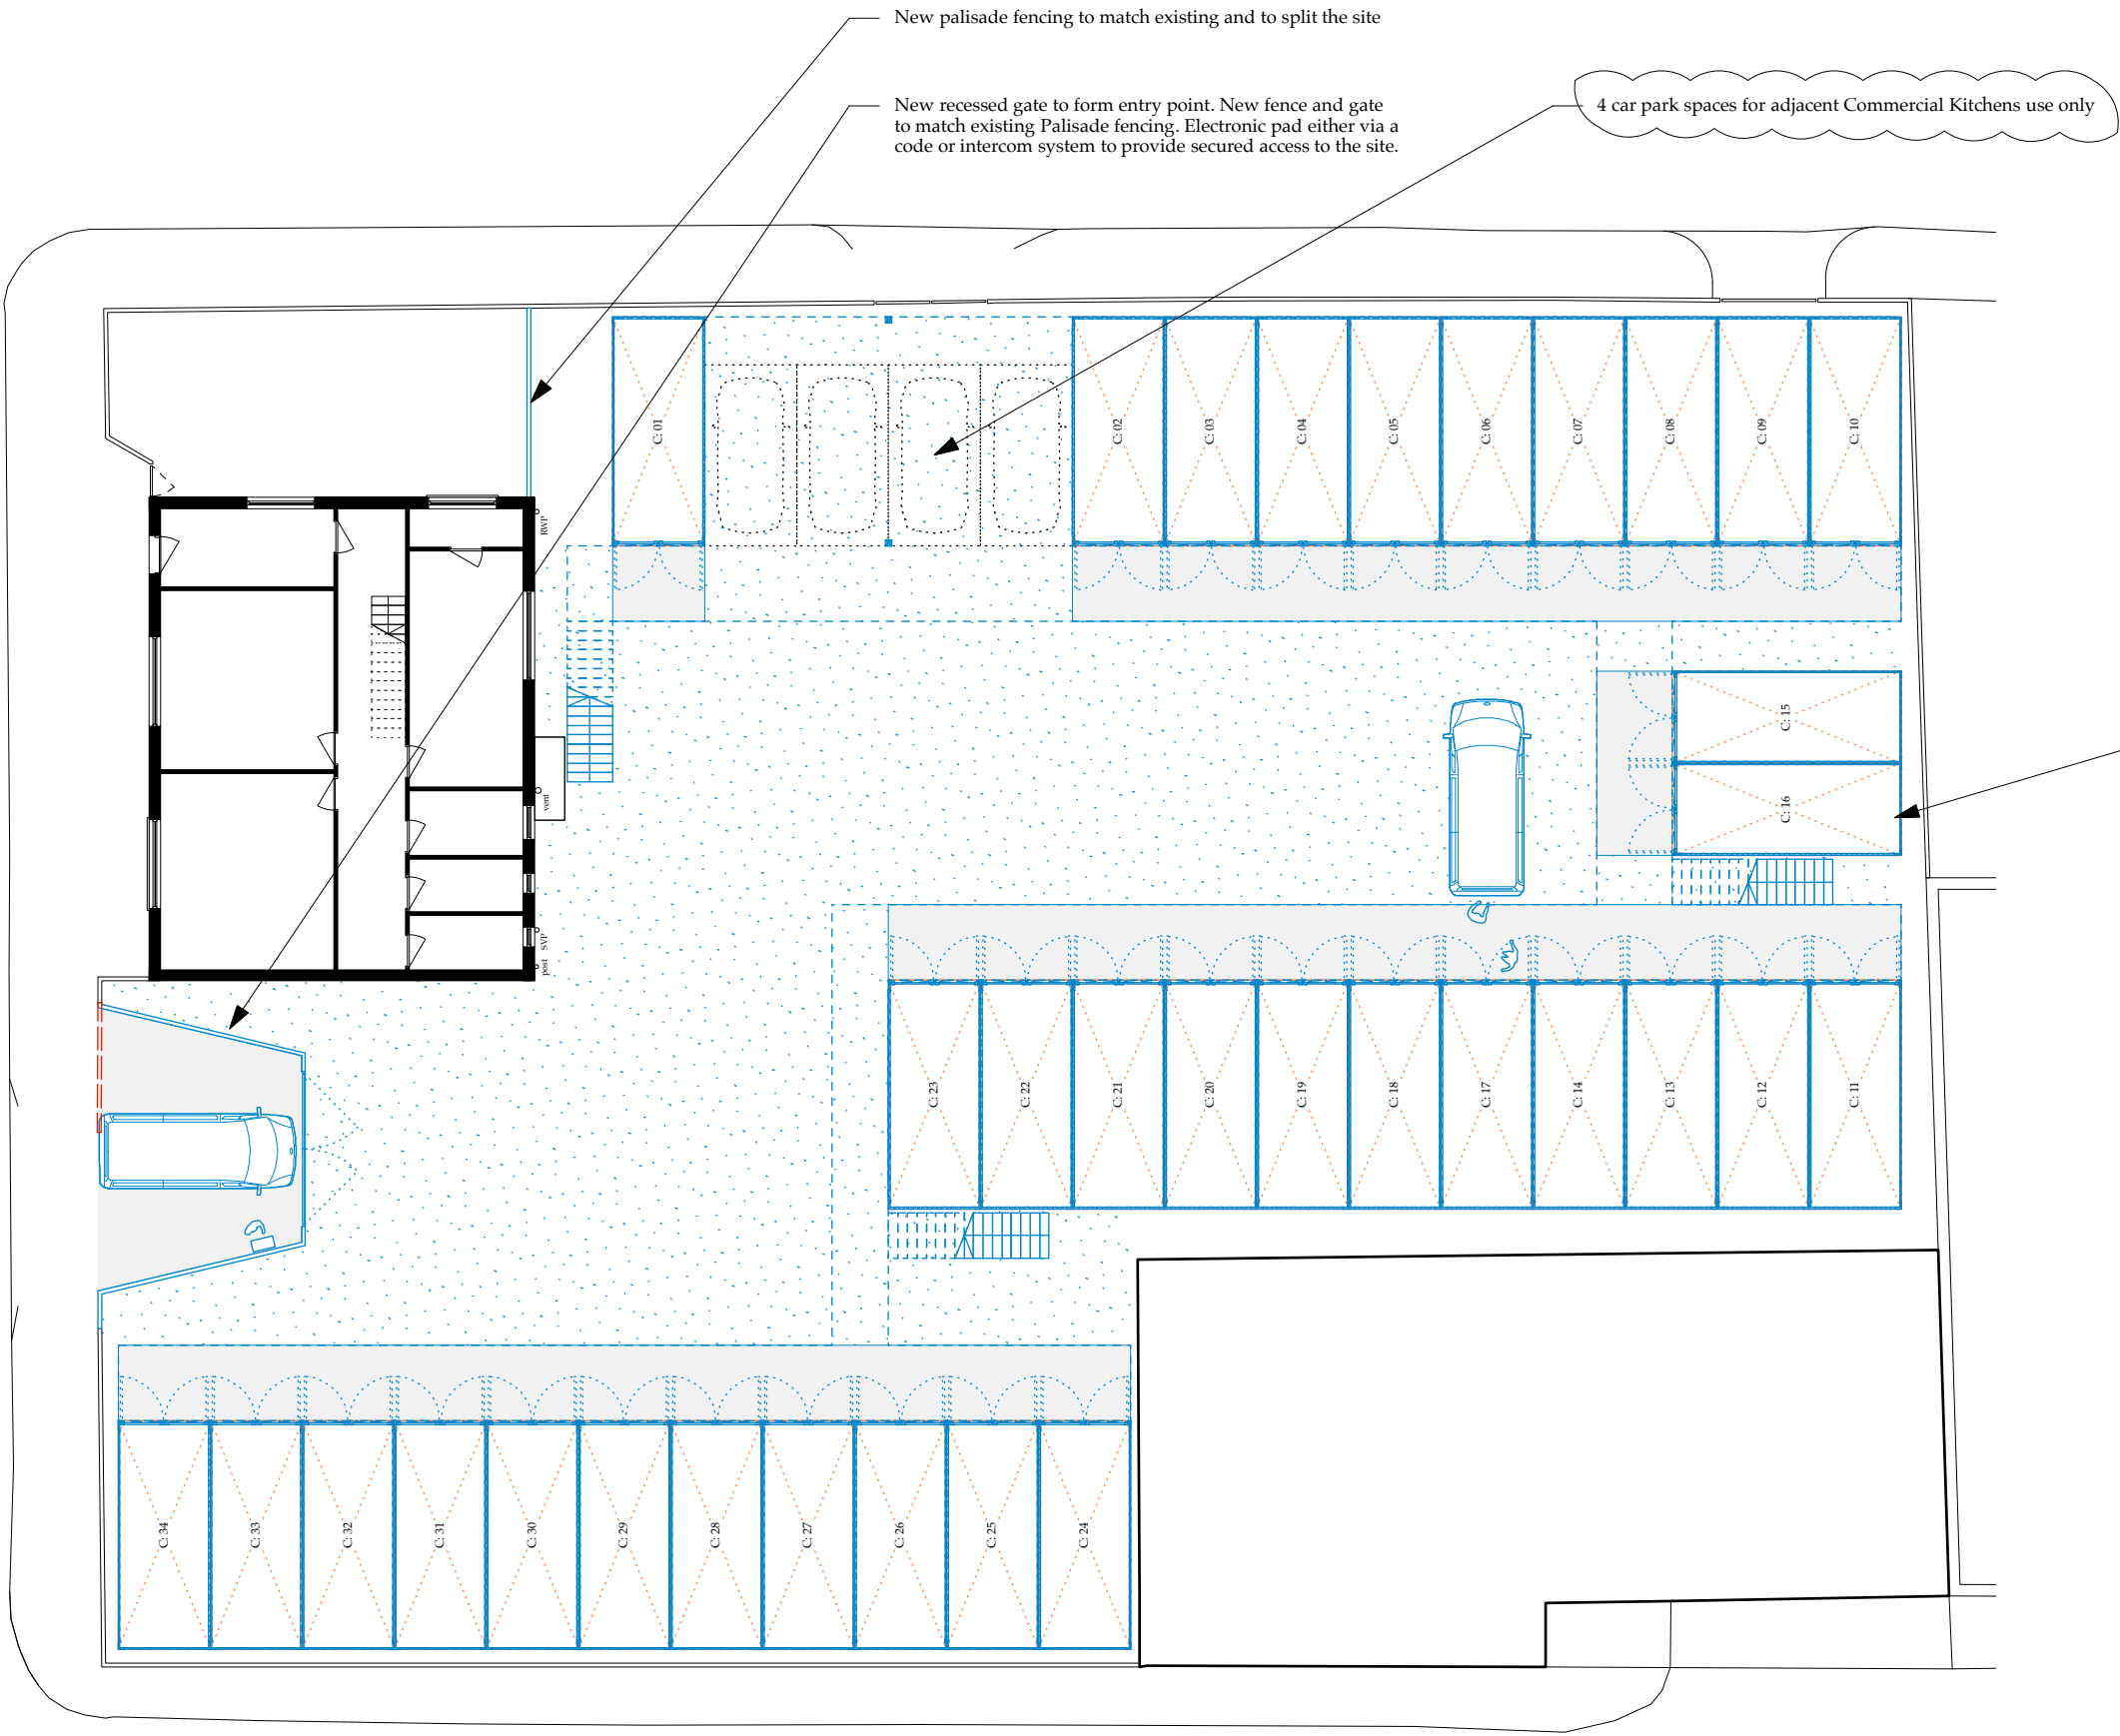


SITE PLAN



PARK STREET 495 - Containers

ARCHITECTURAL EMPORIUM Ltd
EMAIL: mail@architectural-emporium.co.uk
WEB: www.architectural-emporium.co.uk
ADDRESS: 13 Hope St, Liverpool, L1 9BQ
PHONE: +44 (0)151 363 0000

 

- North Point

Key:

Existing walls	
Proposed items	
Removed items	
Gravel for free drainage	
New permeable paved strips	
New first floor decking	

40 x 20 ft storage containers
Containers to be supported on concrete blocks at each corner to allow water to flow into gravel underneath
Containers to be painted the same colour throughout.

RevB: 15.07.22
Timber cladding added and 4 car park spaces allocated for Commercial Kitchens use only

FOR: PLANNING

CHECKED BY: TW | DRAWN BY: AK

SCALE: 1:200

PAPER SIZE: A3

JOB: PARK STREET 495 - Containers

C-2.100_RevB

FIRST ISSUE: 15.02.22

PROPOSED GROUND FLOOR PLAN