



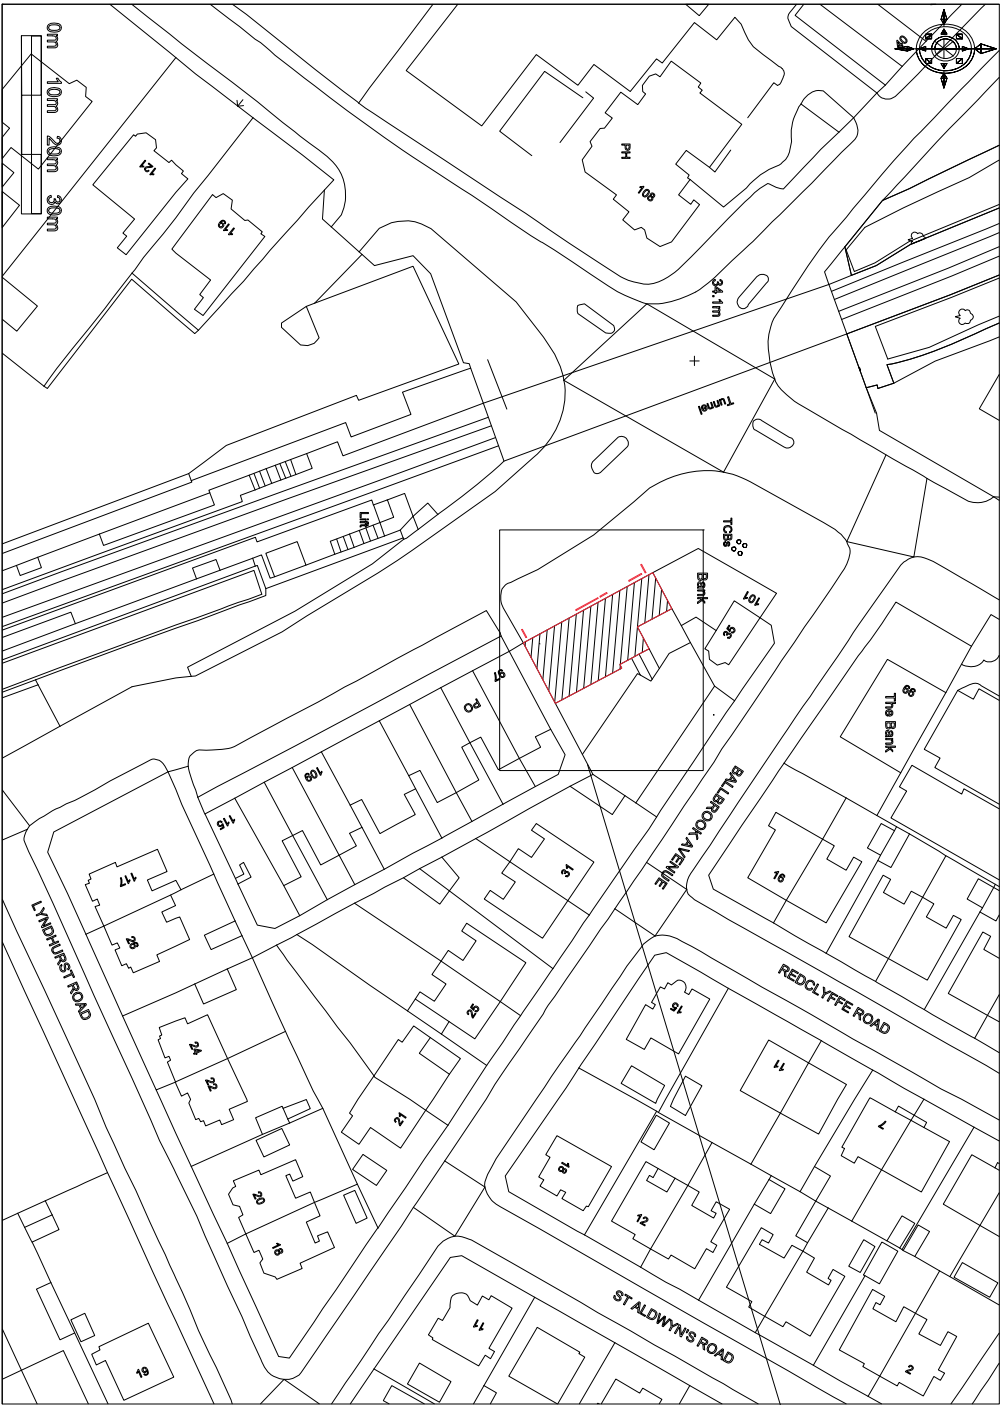

Site Plan
Scale 1:1250

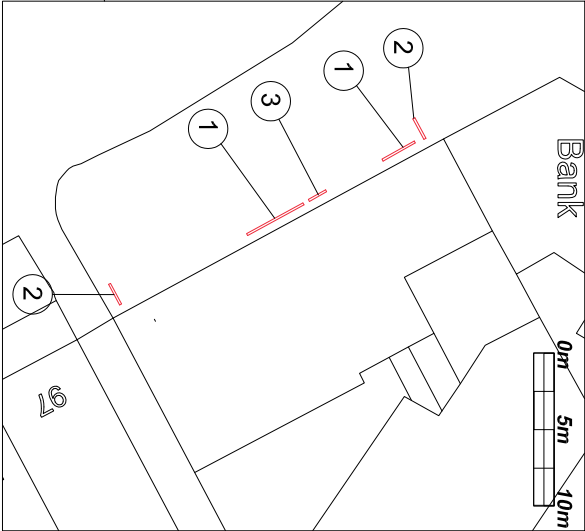

Site Plan
Scale 1:500

- 1 Text x2
- 2 Projected sign x2
- 3 Wall mounted sign

 Technical Signs Floor 1 - Unit 3 Hille Business Centre 132 St Albans Road Watford, Herts, WD24 4AE Tel: 01923 811999 Fax: 01923 811998 E-mail: info@technicalsigns.co.uk				Client: Pizza Express Address/Job details 95 Lapwing Lane West Didsbury M20 6UR	
Site Plan				Job No	
Drawn by DN		Date 16/07/22		Drawing No 596608-5	
Scale As specified (A3)				Rev	