



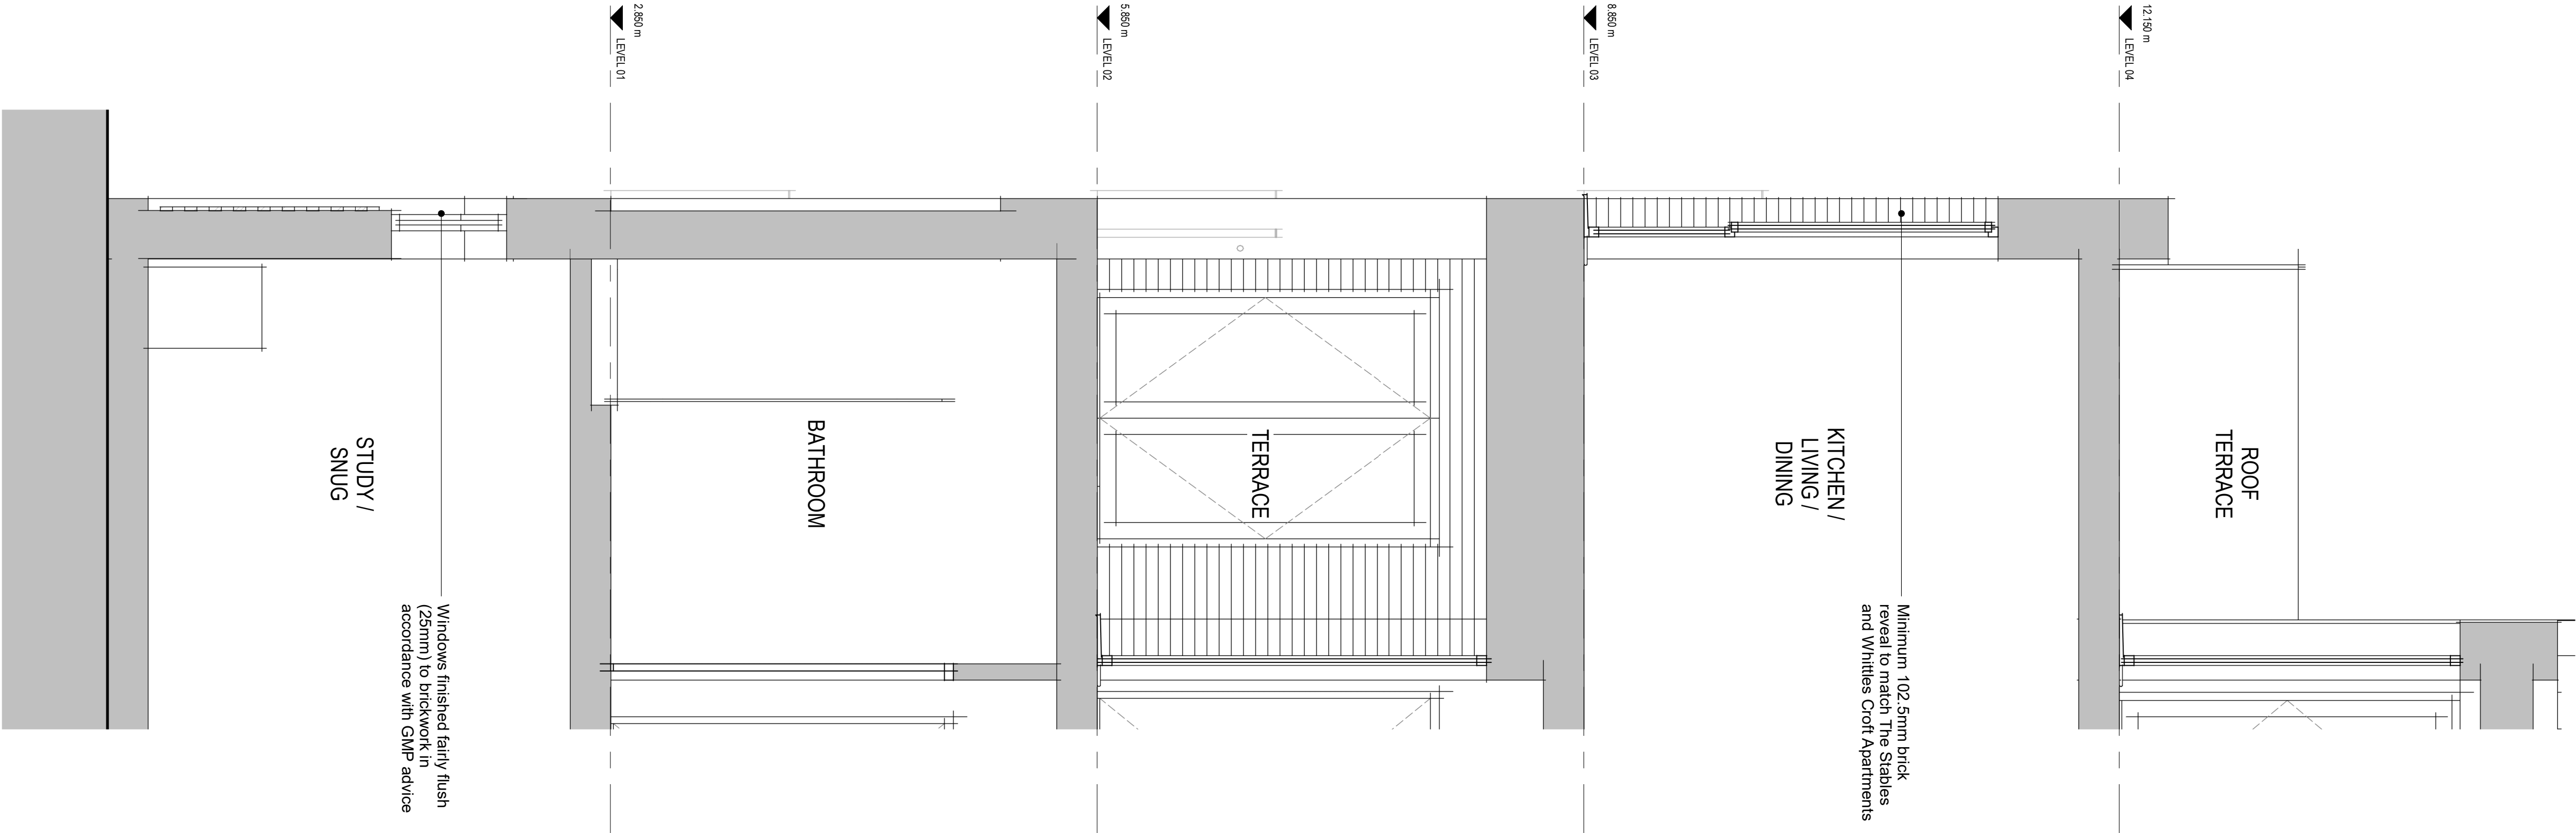

Bay Study 3 - Section

1:25

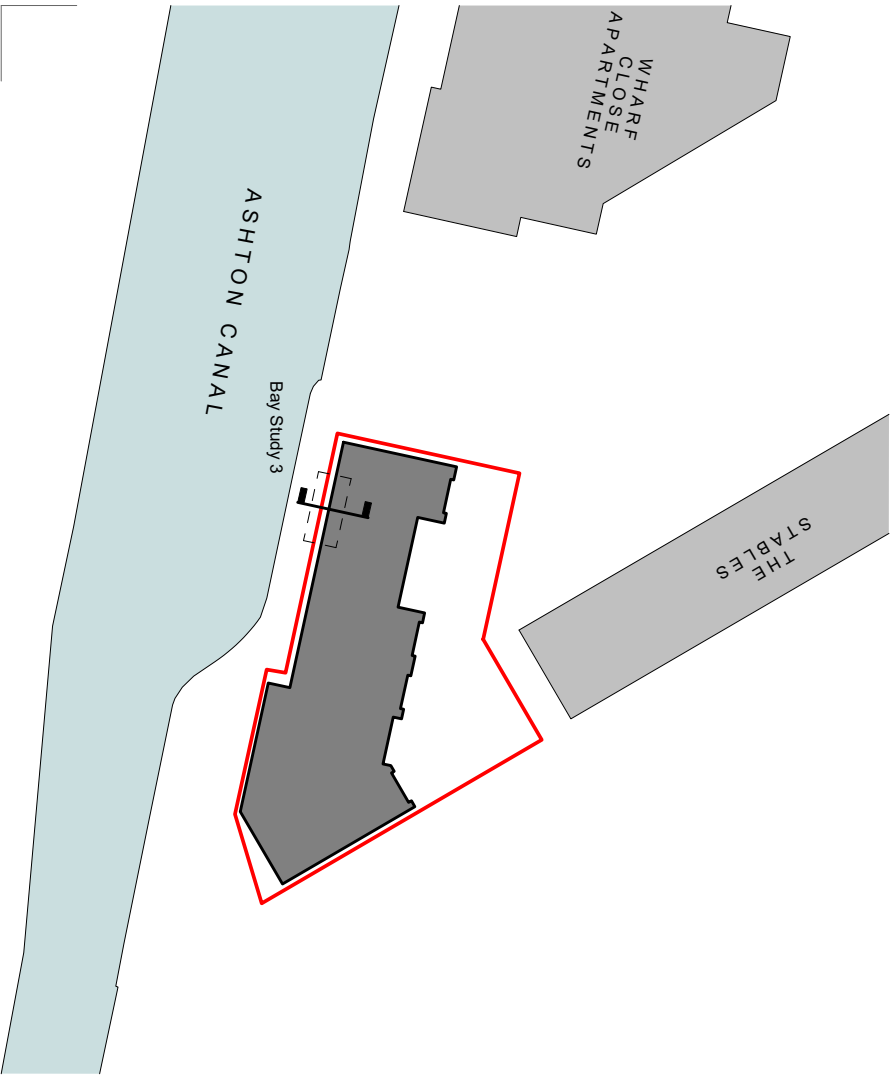

Bay Study 3 - Elevation

1:25

MATERIAL SPECIFICATION

1. Red brickwork – colour and mortar to match the adjacent stables building
2. Black brickwork – specification TBC
3. Black brickwork to entrances – colour and specification TBC
4. Black brickwork to entrances – colour and specification to match adjacent brickwork
5. Recessed brickwork arch
6. Glazed ceramic cladding to top floor pop-ups
7. Entrance doors – specification TBC
8. PPGC Aluminium framed, double glazed windows – colour : TBC
9. PPGC Aluminium framed, double glazed terrace doors – colour : TBC
10. Powder coated, flat bar steel balustrade
11. Translucent, glazed balustrade
12. Powder coated, flat bar steel balustrade and specification TBC
13. 25mm Furring brickwork - colour and specification to match adjacent brickwork

P6	CHANGES TO BRICKWORK	09.06.22	FG	DTC
P5	CHANGES TO WINDOWS AND BRICKWORK	30.05.22	FG	DTC
P4	PROJECTING BRICKWORK ADDED TO SOUTH ELEVATION	04.05.22	FG	DTC
P3	UPDATED FOLLOWING CLIENT REVIEW	25.11.21	FG	DTC
P2	PLANNING ISSUE	02.11.21	FG	DTC
P1	UPDATES TO END UNIT TERRACE	26.10.21	FG	DTC
Rev.	Description	Date	Drawn	Chk.



The copyright of this drawing is vested with Corstorphine + Wright Ltd and must not be copied or reproduced without the consent of the company.

Client
Victor (M1) Limited
Project
PARADISE MEWS, MANCHESTER
Drawing Title
BAY STUDIES - SHEET 3
Drawing Status
PLANNING

Corstorphine & Wright

Manchester Studio
The Stables, Paradise Wharf, Ducie Street, Manchester, M1 2JN
0161 272 8100
corstorphine-wright.com

Drawing No. 20005-0332	Revision P6
Drawn FG	Checked DTC
Paper Size A1	Scale As indicated
Date 09/02/21	