



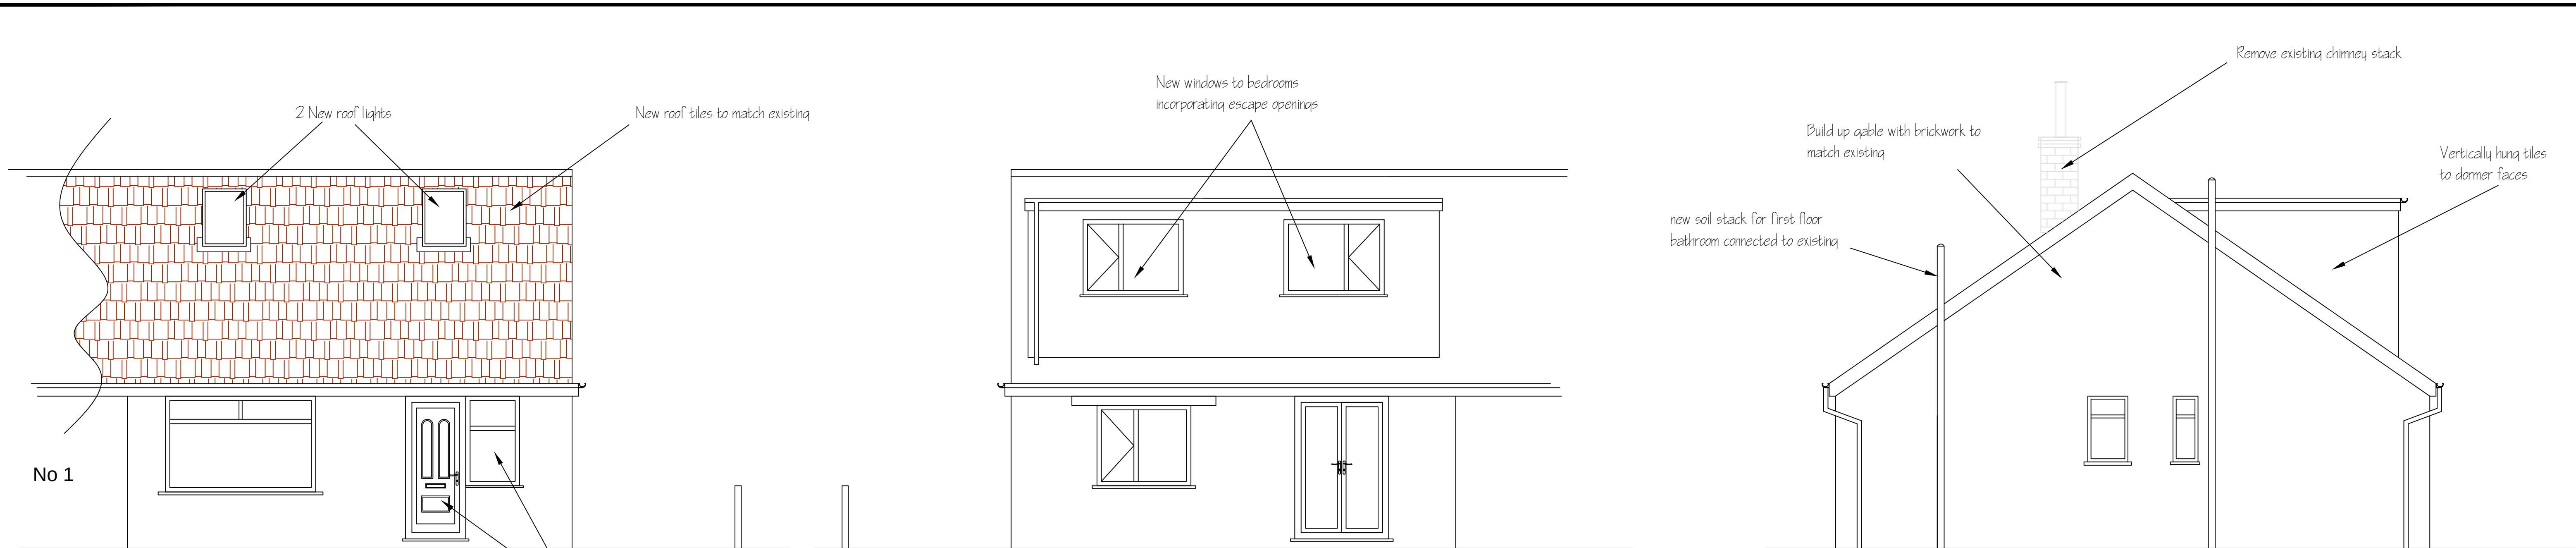


Proposed Front Elevation

Proposed Rear Elevation


Proposed Side Elevation
View on A

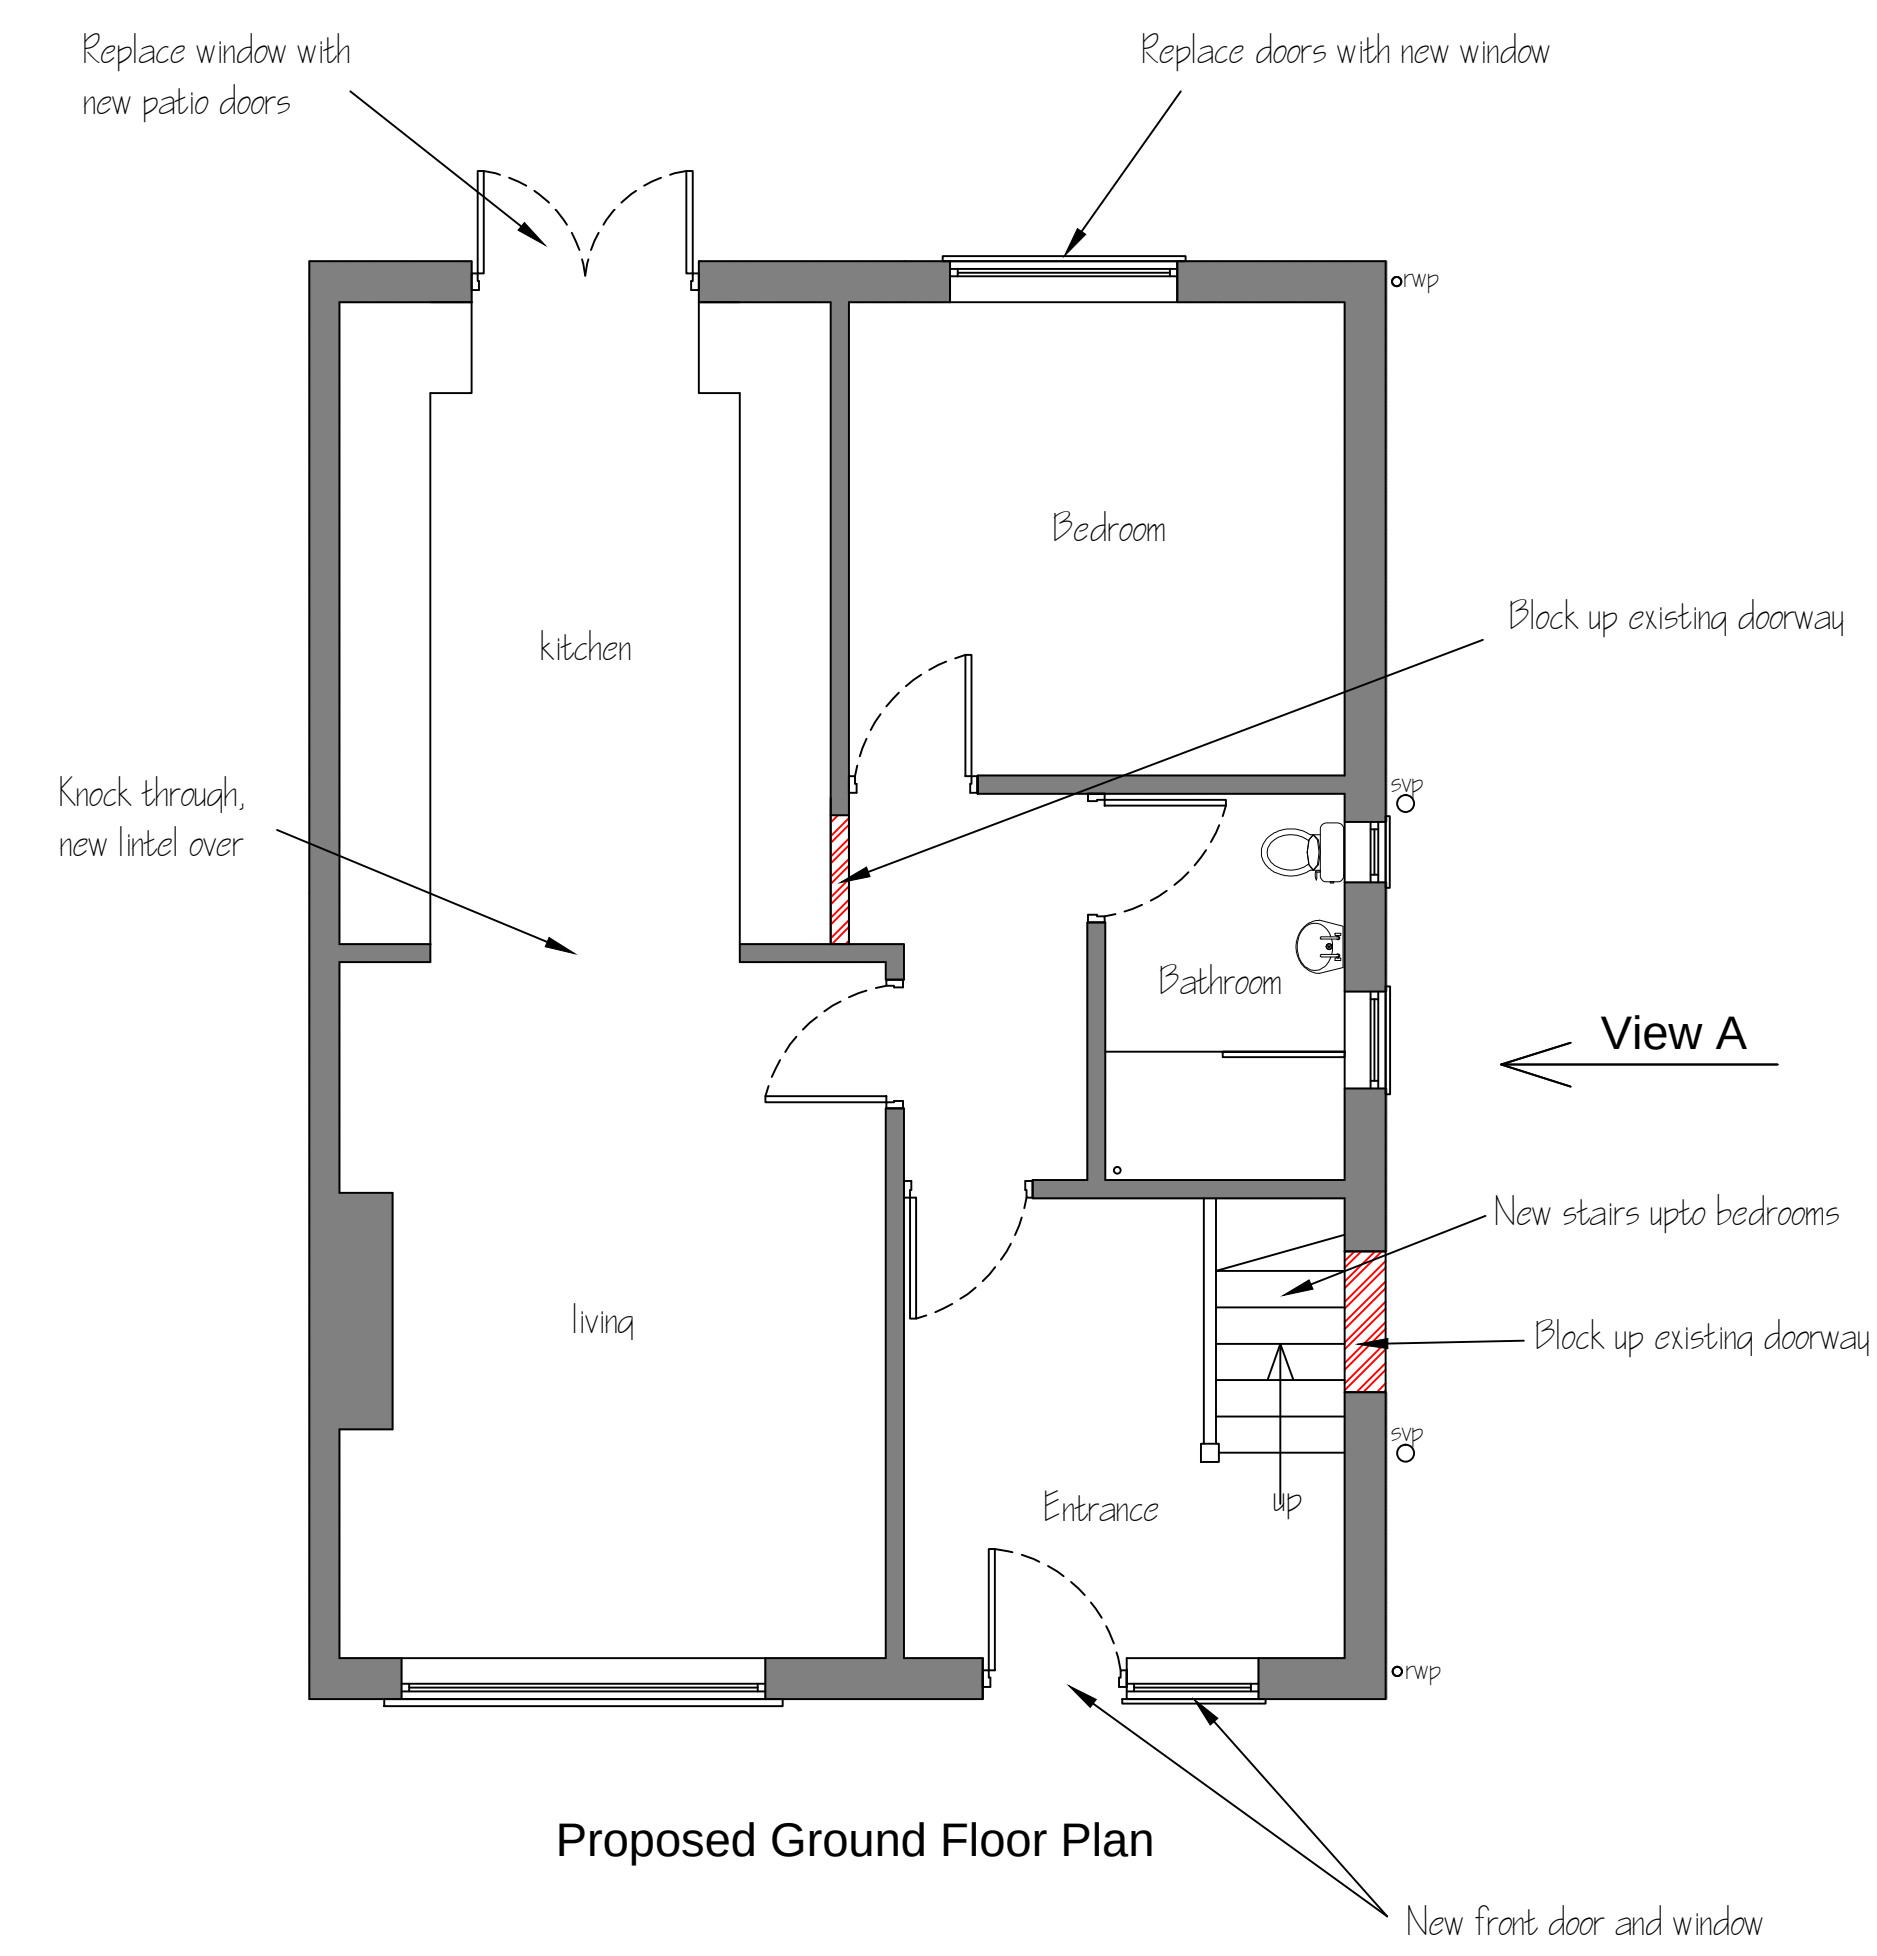

Proposed Ground Floor Plan

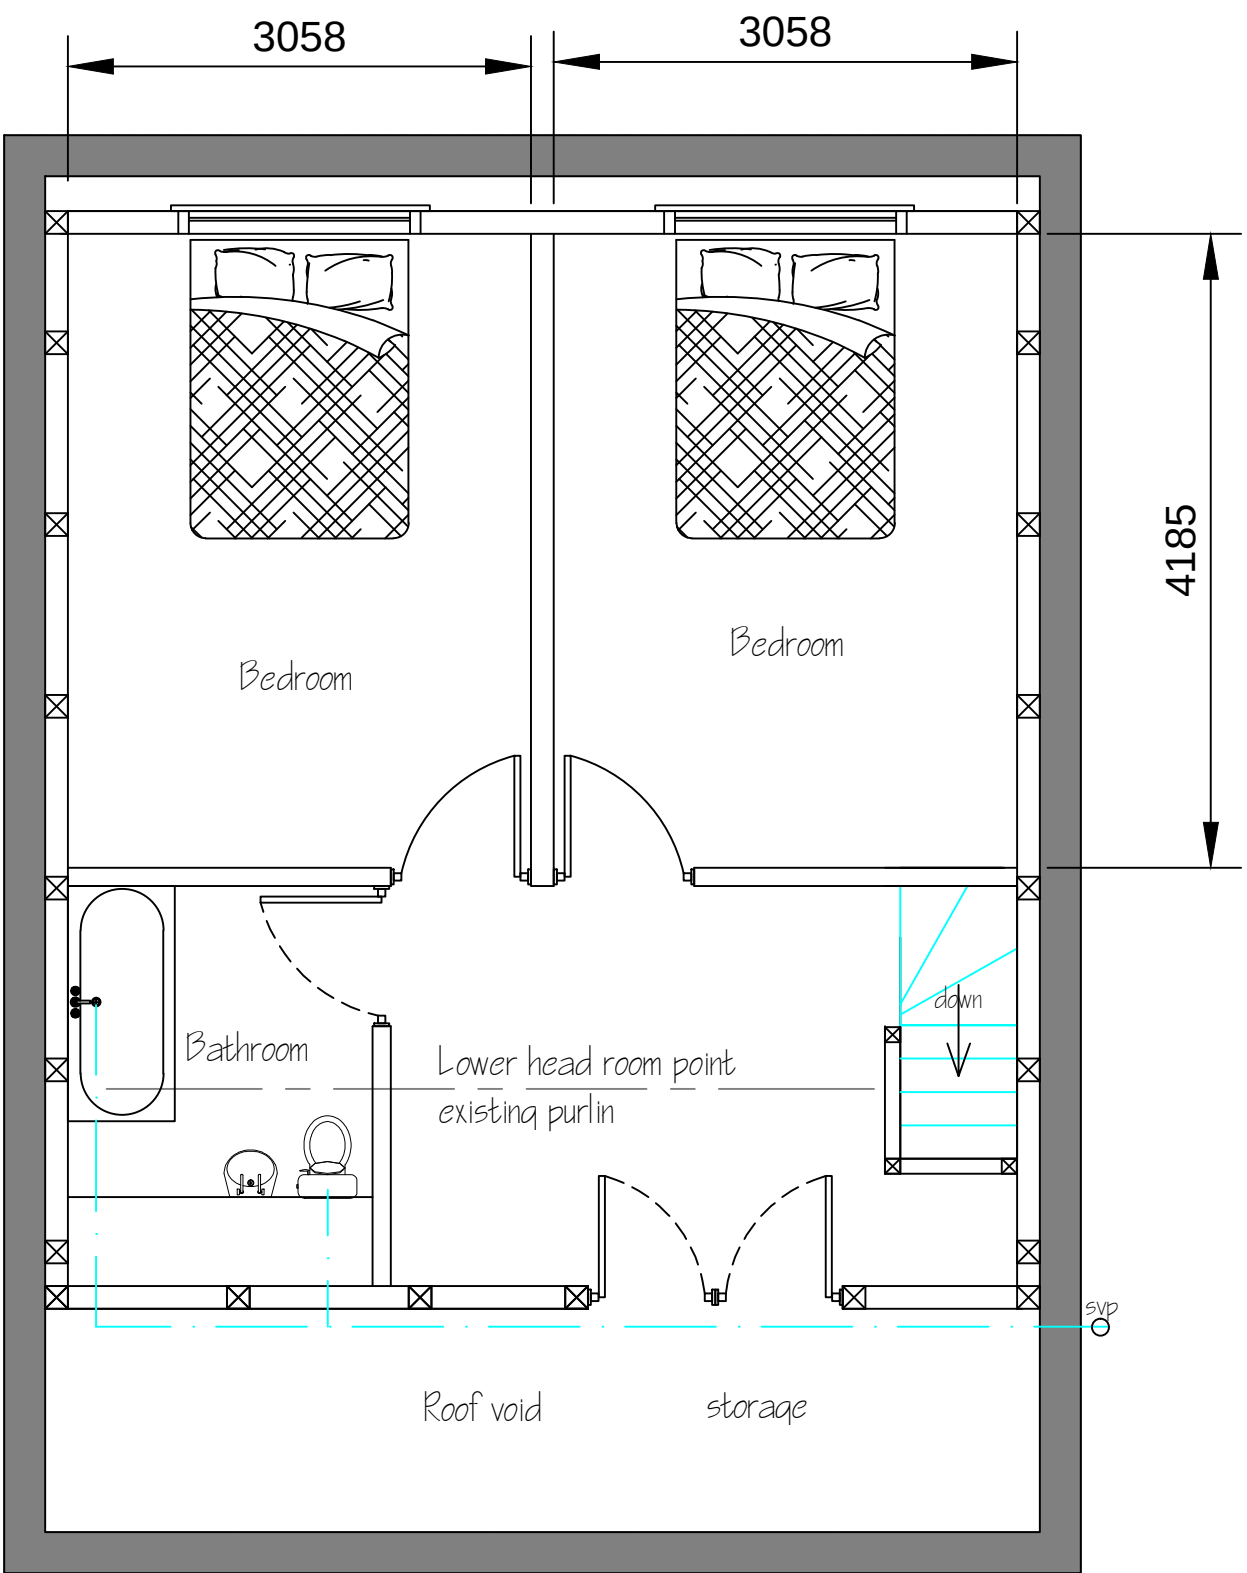

Proposed Roof Floor Plan

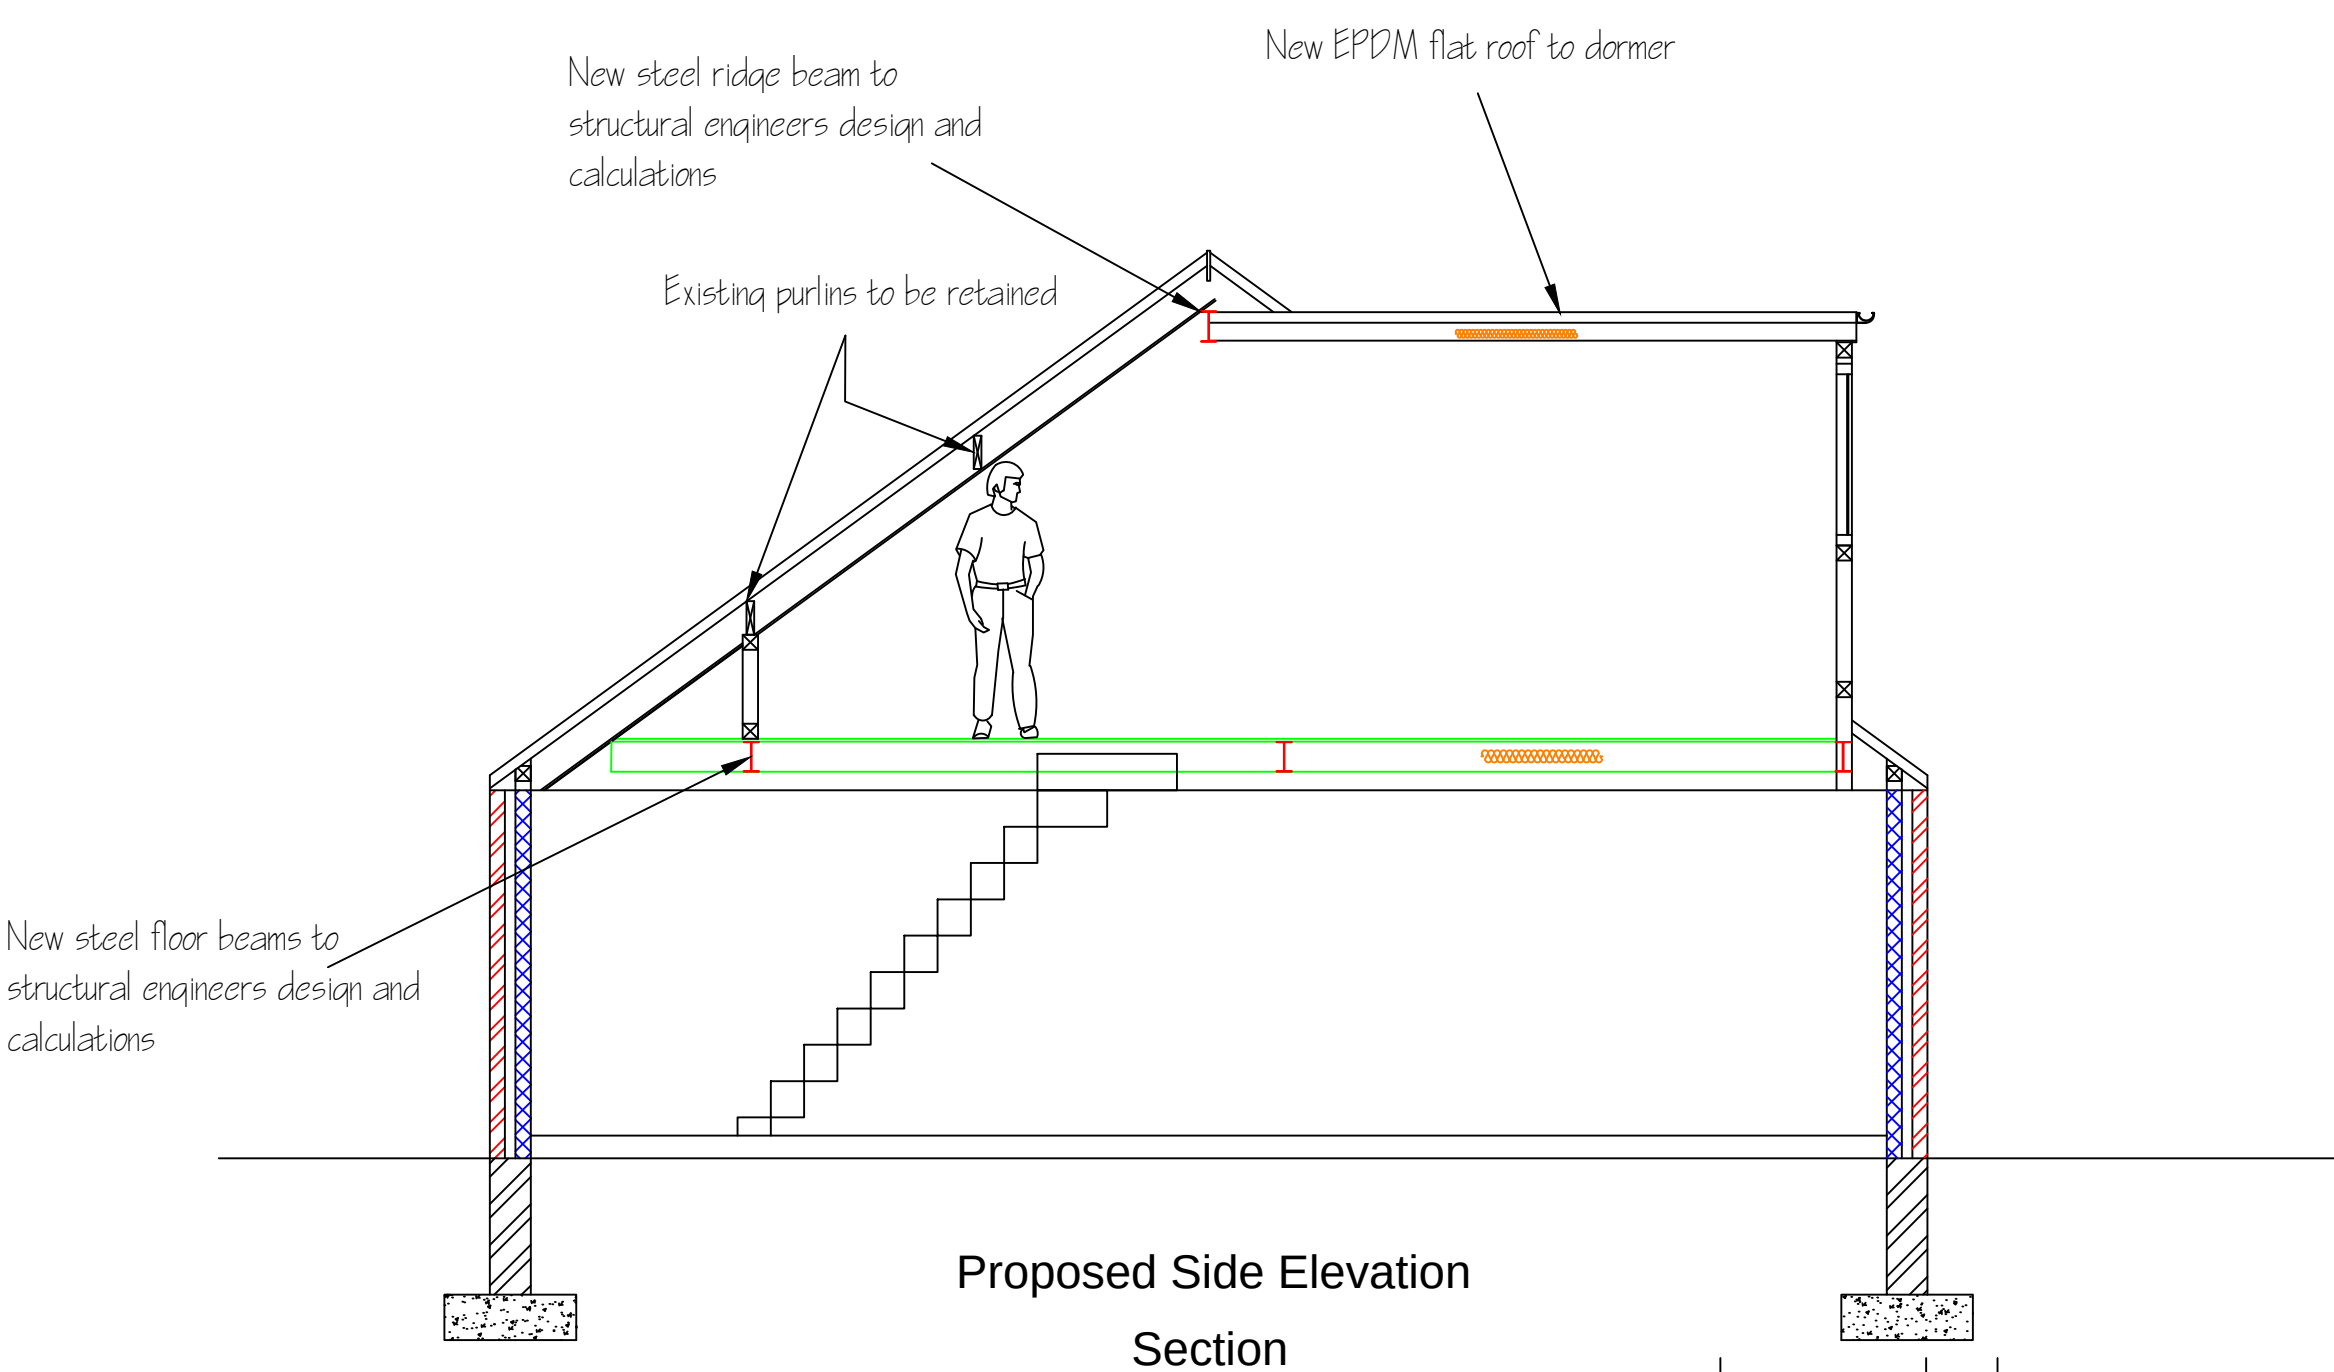

Proposed Side Elevation
Section

DATE	N0	REVISION
Client	Mr and Mrs Jones	
Address	3 Rishworth Drive New Moston M40 3PS	
Project	New Dormer bedroom extension to rear Hip to gable roof internal changes and new front door and window to front elevation	
Drawing	Proposed Elevations and Floor Plan Layouts	
Dwg No	TP002	Rev
Scale	1:50 @ A1	
Drawn	DIW	
Checked		Date 01-07-22