



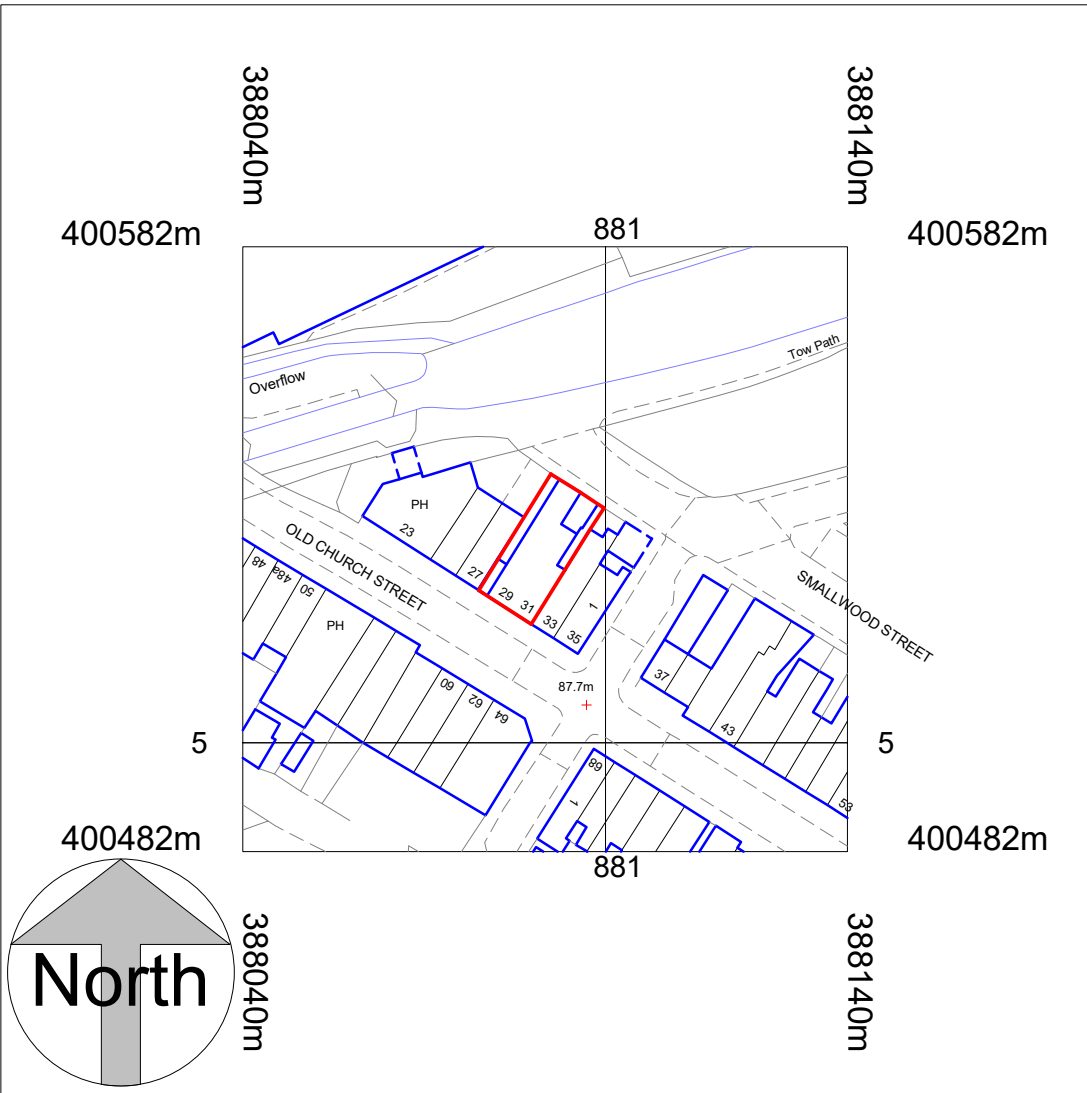

Location Plan
1 : 1250

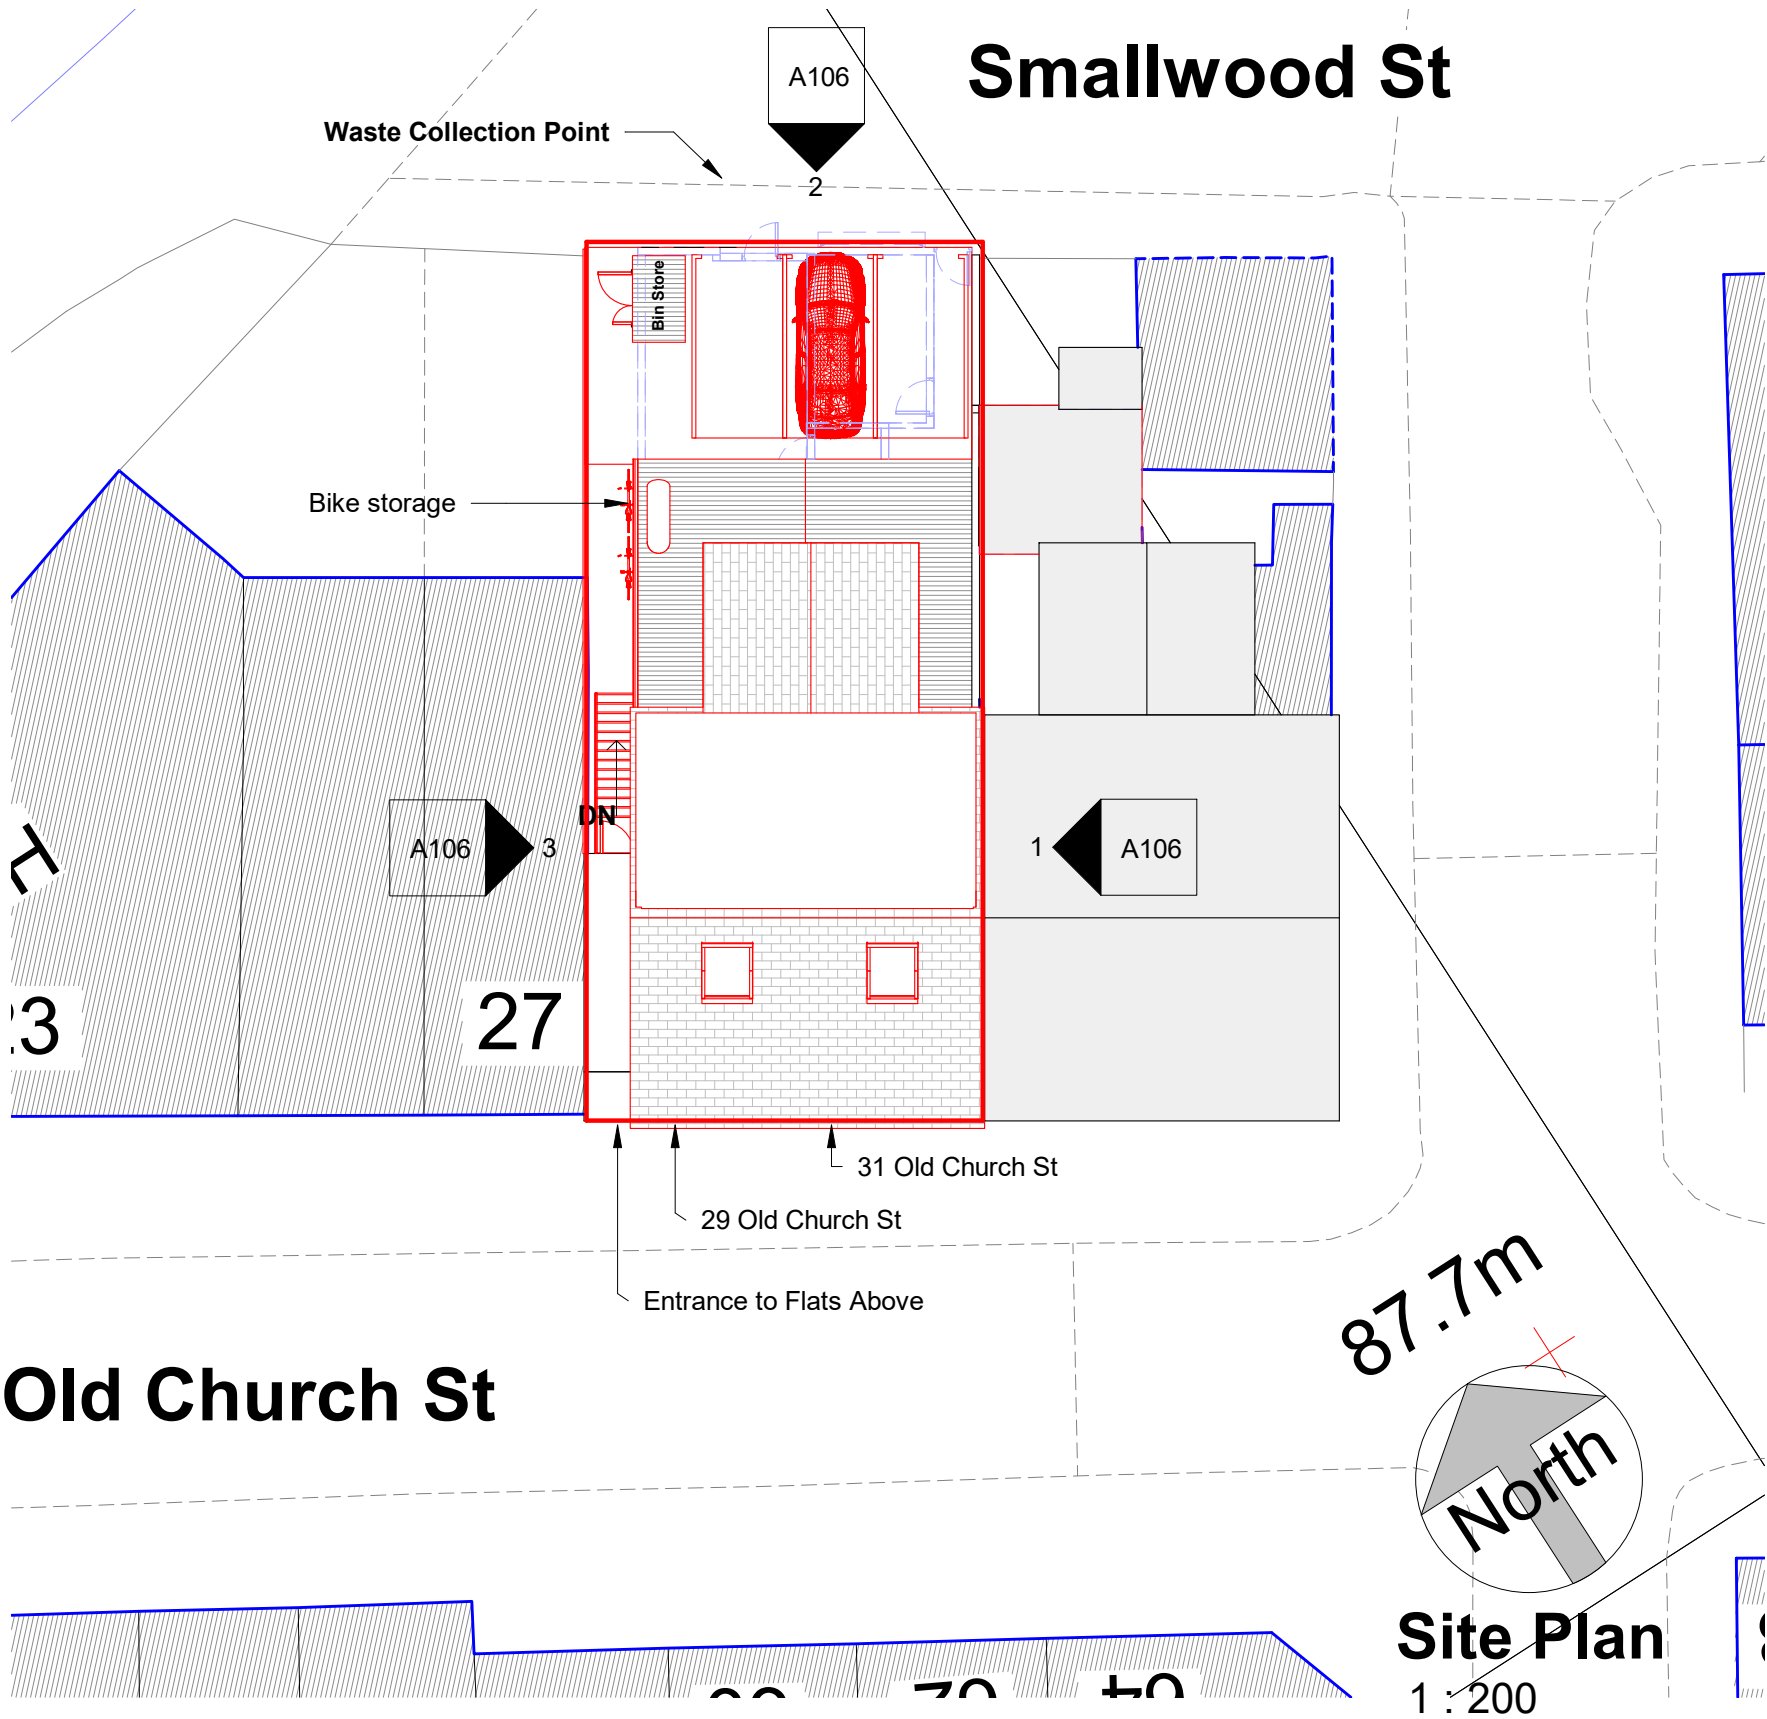

Site Plan
1 : 200

COPYRIGHT © ALL RIGHTS RESERVED BY VIKAS ALYAS LTD. DO NOT SCALE FROM DRAWING. DRAWING INDICATES DESIGN INTENT ONLY. REPORT ANY DISCREPANCIES TO CLIENT / VA LTD. NOT TO BE USED FOR CONSTRUCTION UNLESS STATED SO. TO BE READ IN CONJUNCTION WITH OTHER DRAWINGS OR SPECIFICATION WHERE PROVIDED.

ARCHITEK
BUILDING DESIGN CONSULTANCY

0161 511 8479

vikas@architek.uk
916 Stockport Road, Levenshulme, Manchester, M19 3AB

No.	Description	Date
P1	Issue to Planning	20.06.2022

PROJECT		ADDRESS		CLIENT			
Rear new roof + Loft conversion and Roof Dormer Extension and 1x 2 bed flat		29-31 Old Church St, Manchester M40 2JN		Mr Imran Butt			
Manchester City Council	PURPOSE OF ISSUE Draft	SHEET	Location and Site Plan	Date 27.09.2021	Project number 2024	Scale (@ A3) As indicated	
				Drawn by VA	DRAWING NUMBER		REV
				Checked by VA	A101	P1	