




SOUTH WEST ELEVATION



NORTH EAST ELEVATION



SOUTH EAST ELEVATION

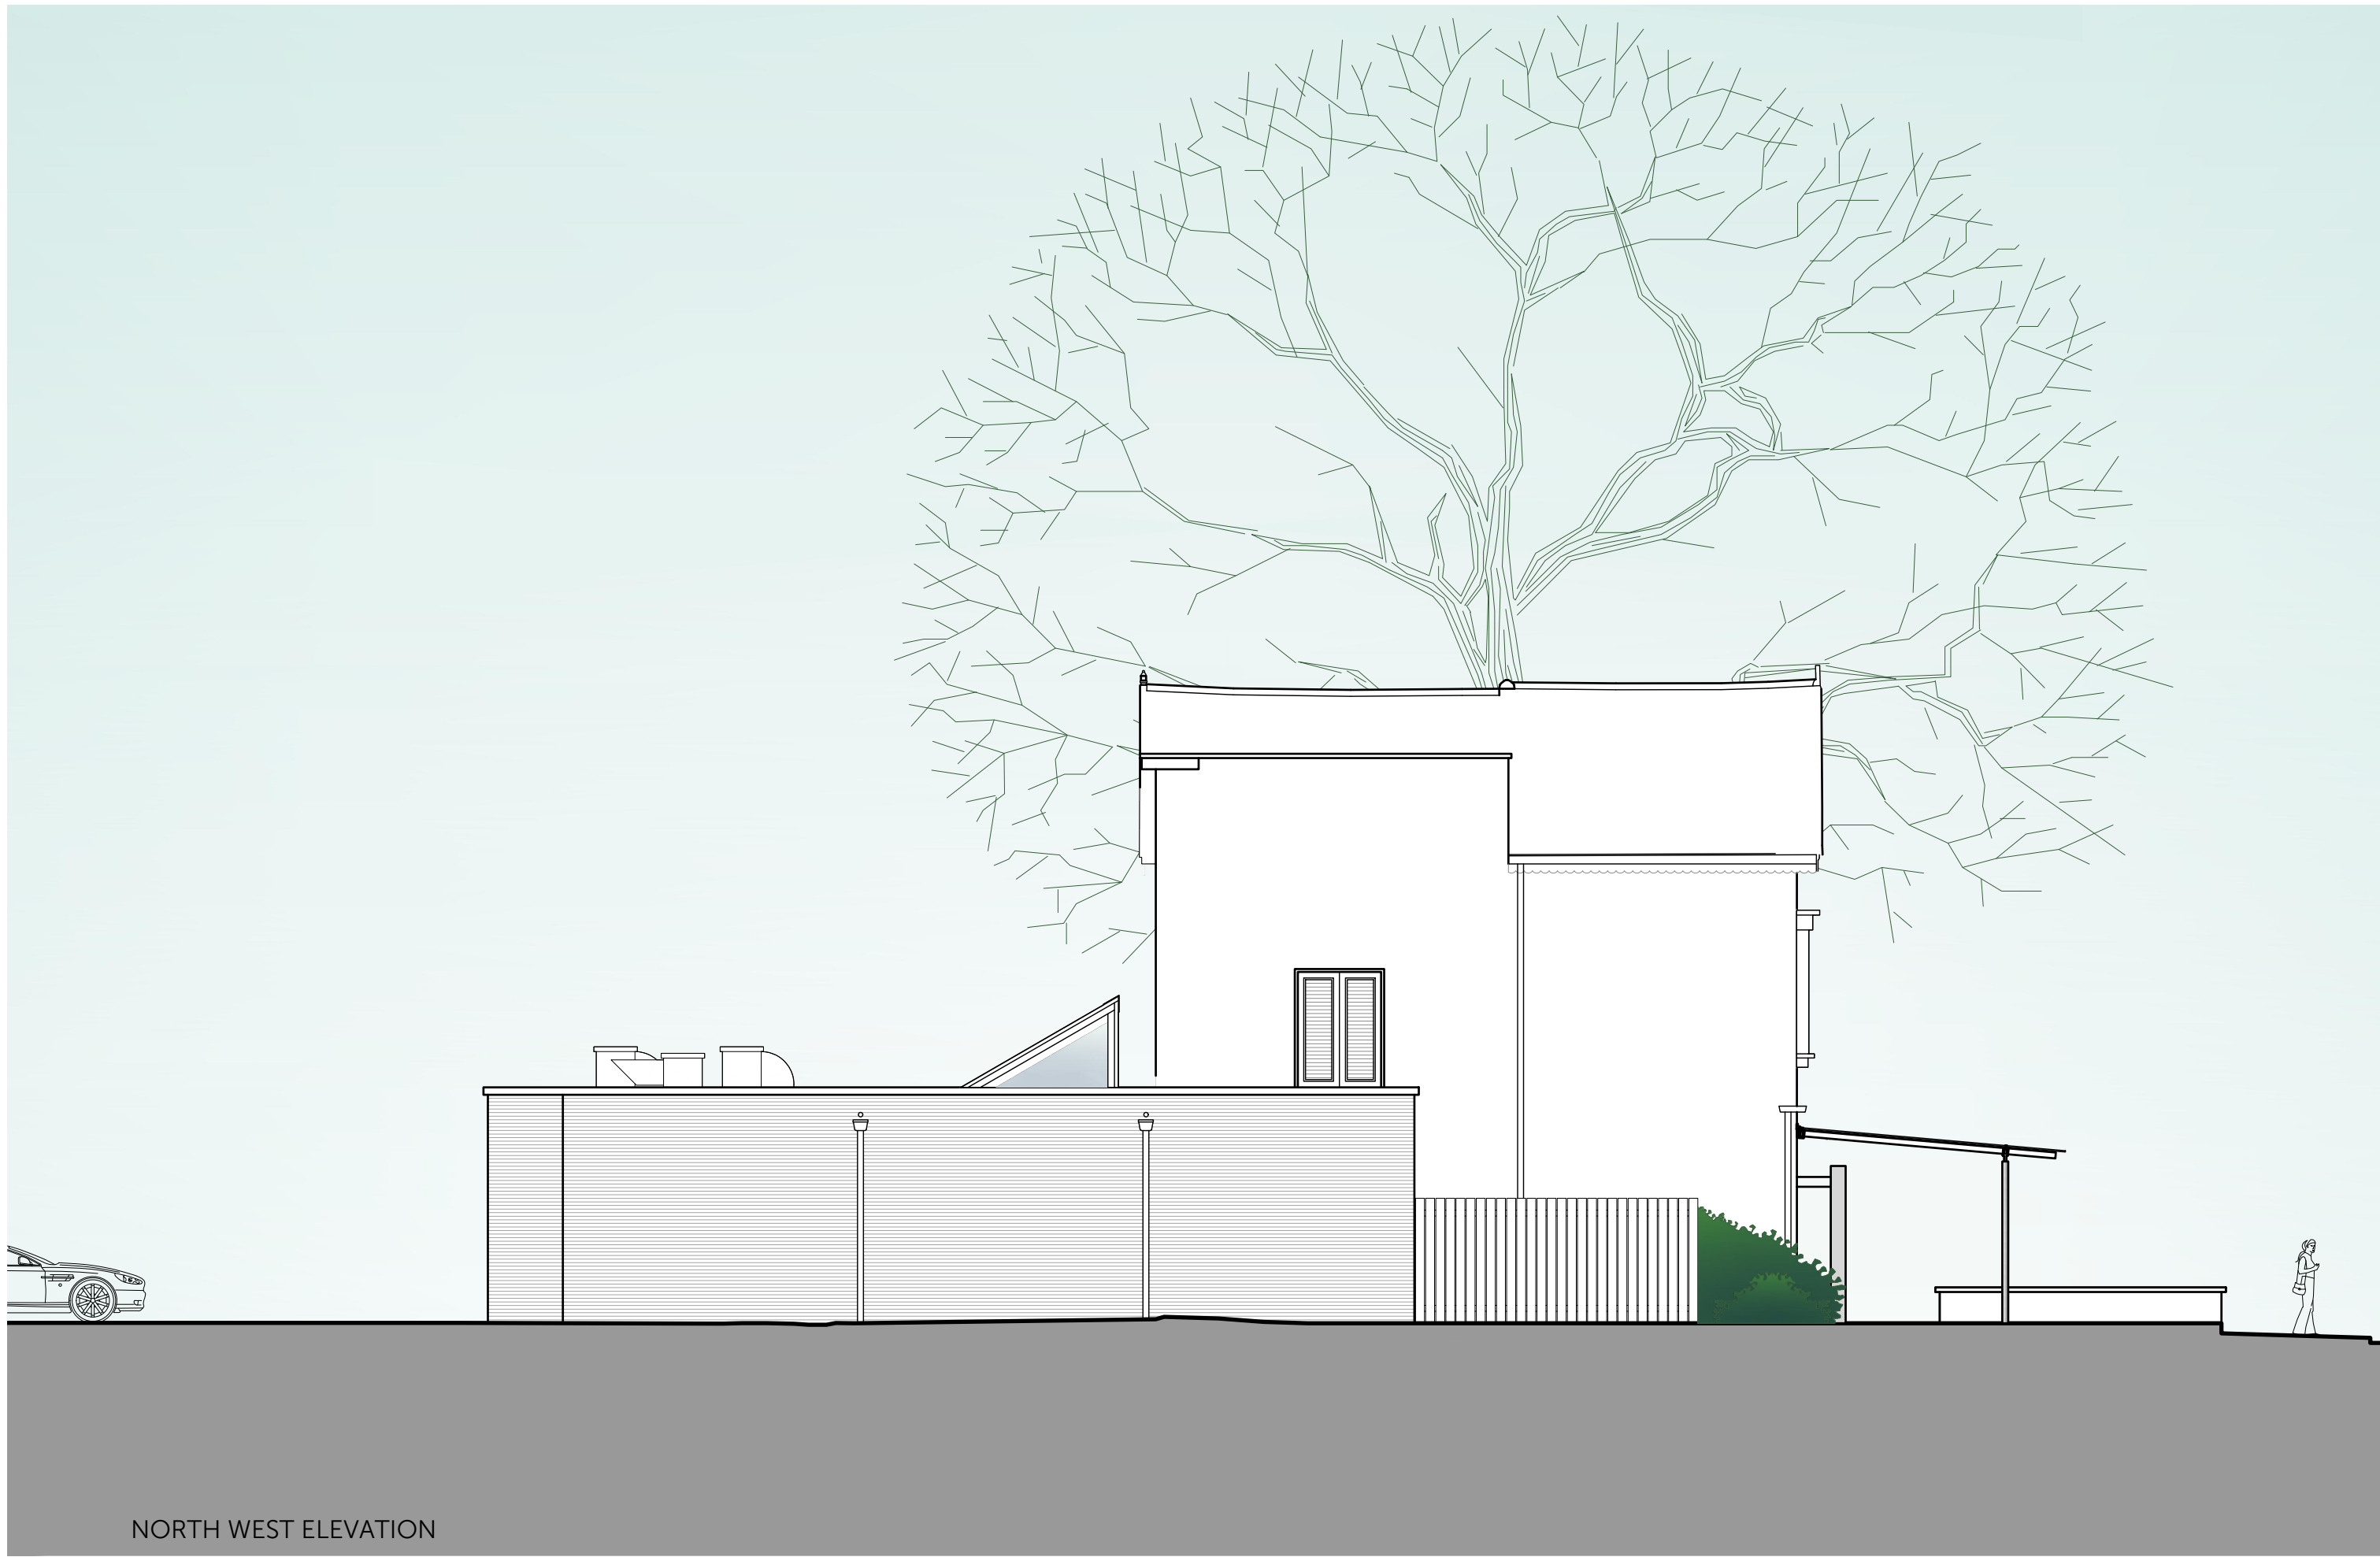

NORTH WEST ELEVATION

Amendments:



**FASCIATO
ARCHITECTS**

architecture & interiors

14a Regent Road, Altrincham, WA14 1RP
T: 0161 233 0668 @fasciato_design
architects@fasciato.co.uk fasciato.co.uk

Scale of Drawing: 1:100 Date: 01.2022

Project:
ALBERT'S DIDSBUY
120-122 BARLOW MOOR ROAD

Drawing Title:

EXISTING

ELEVATIONS

Drawing Number:

1842.EX03

NOTE:
© Fasciato Architects. Do not scale off this drawing.
All dimensions to be verified / checked before
commencement of construction/fabrication