


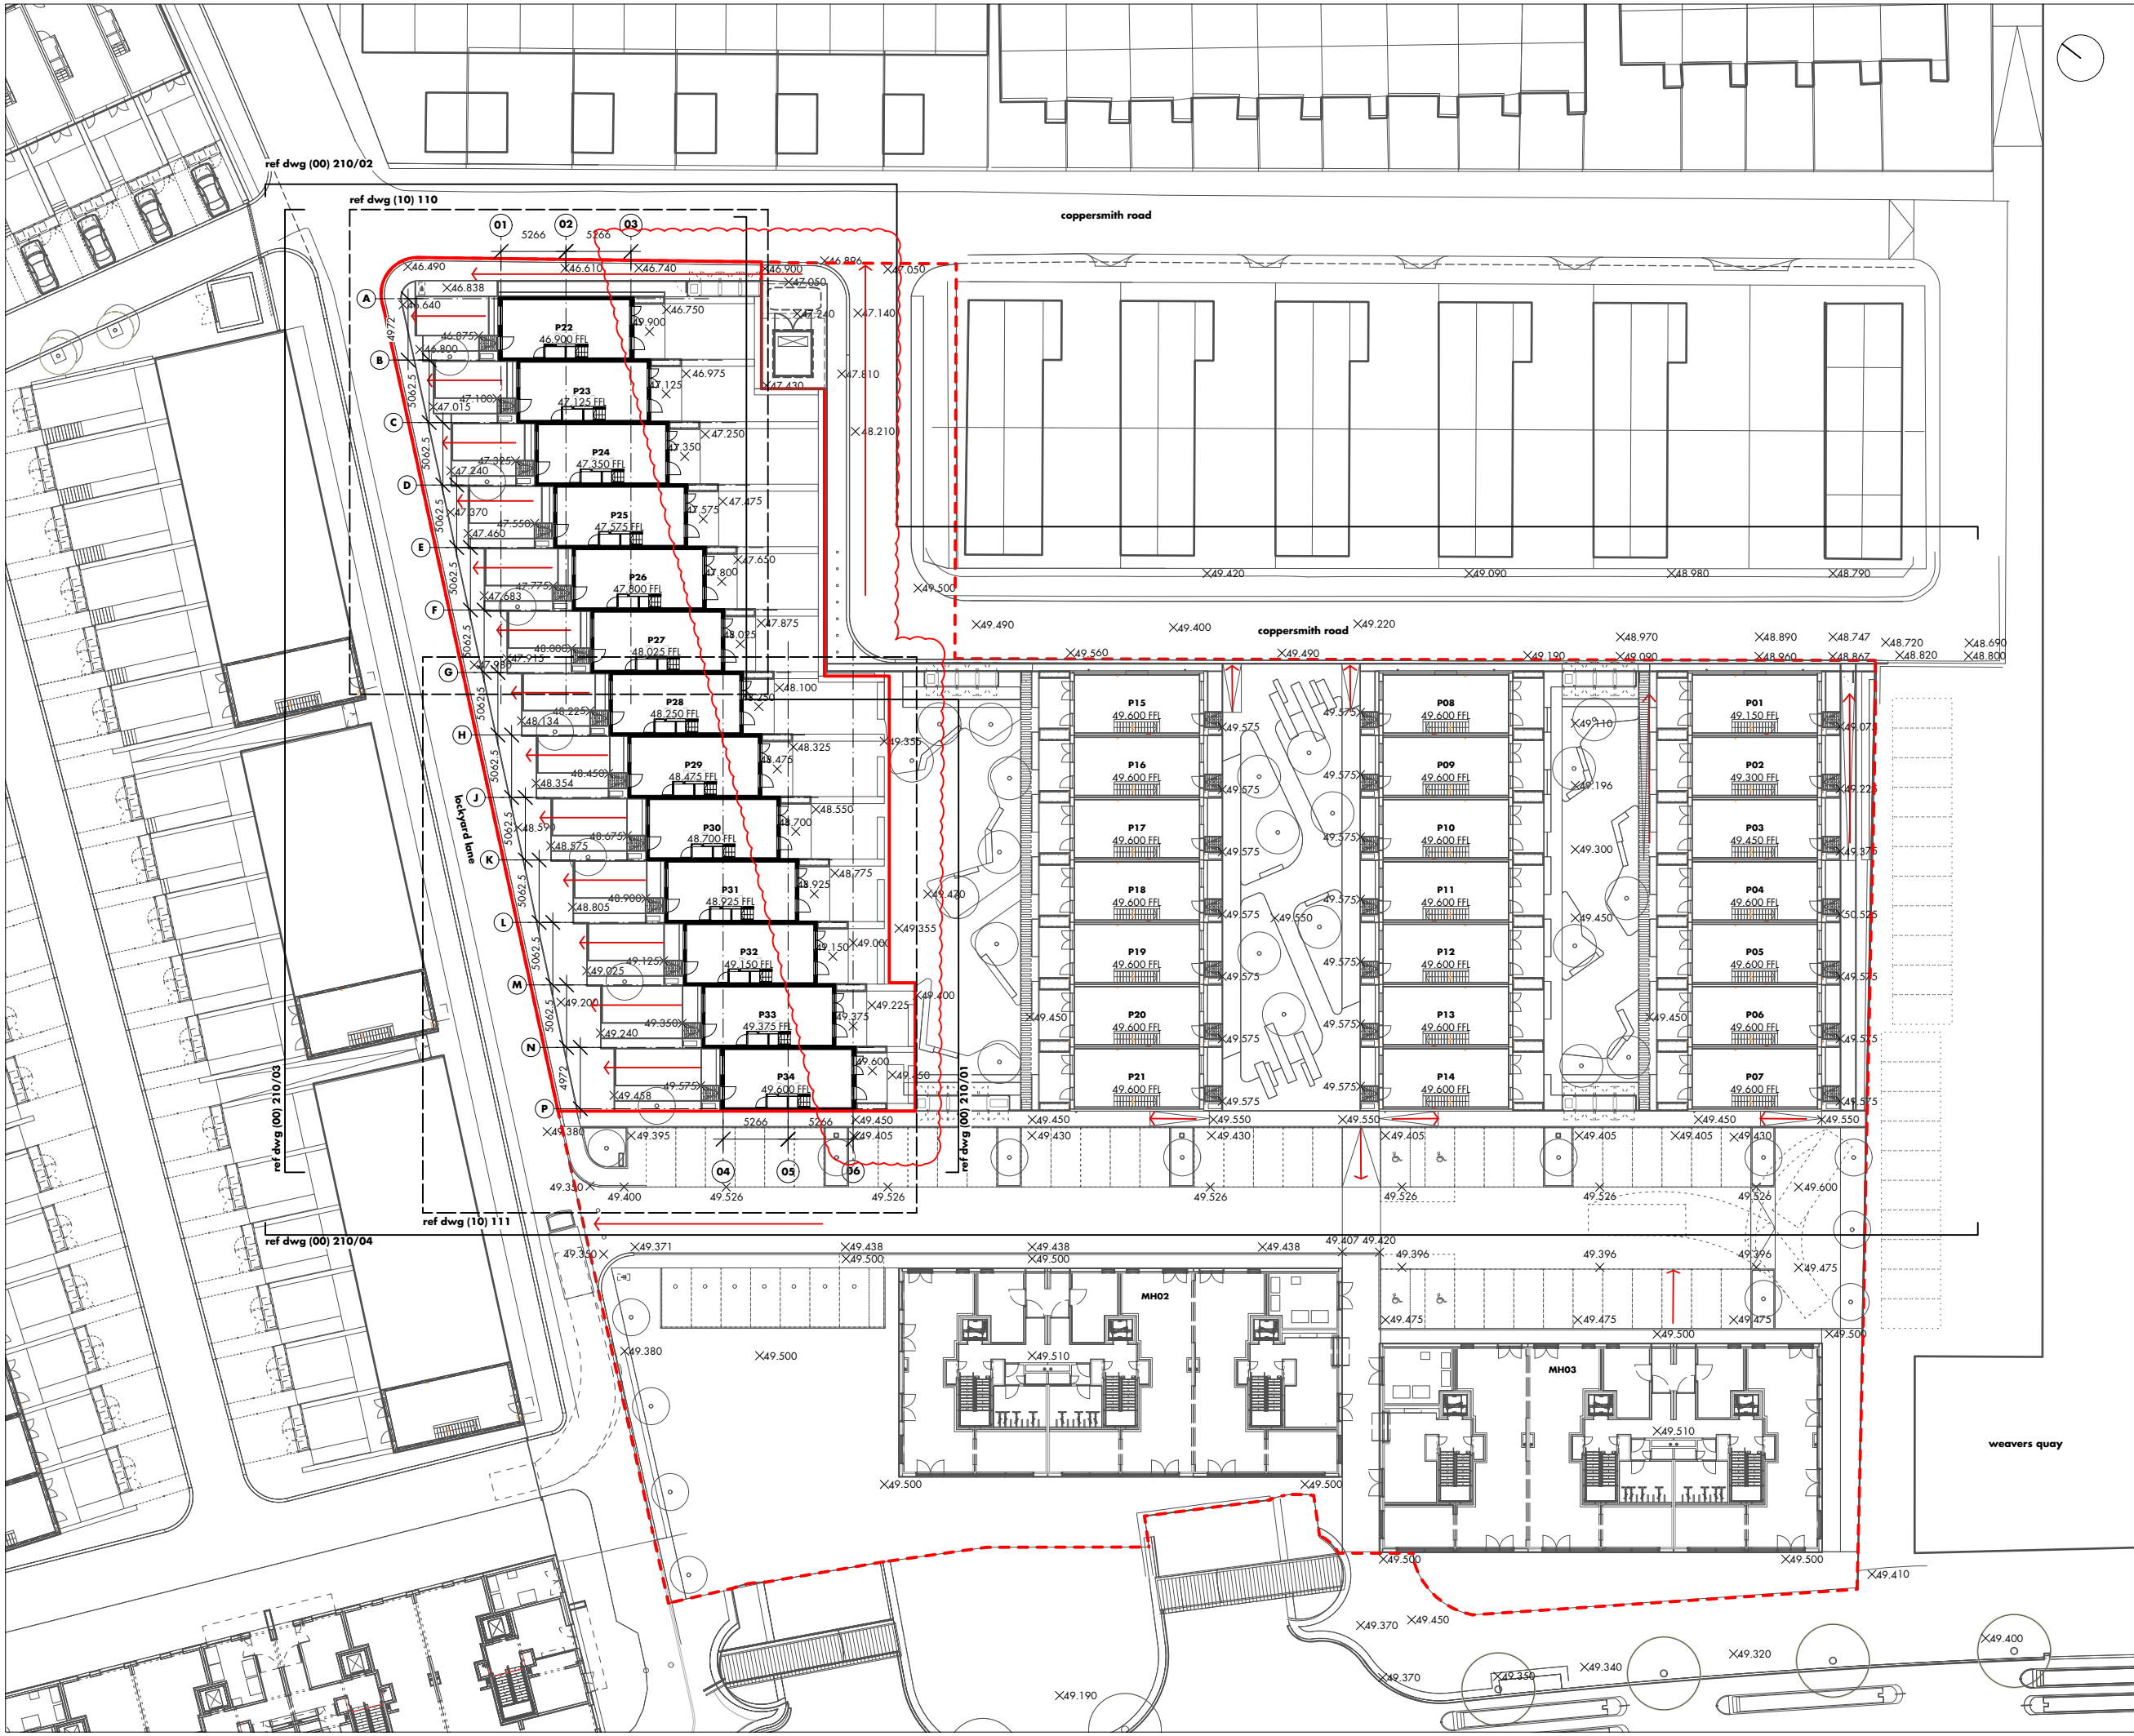

- P22** three storey town house mk3.1
- right handed
- front balcony
- kitchen gable with horizontal window at ground floor (+ first floor if garden living layout selected)
- P23-33** three storey town house mk3.1
- right handed
- front balcony
- mid terrace
- P34** three storey town house mk3.1
- right handed
- front balcony
- stair gable with vertical windows at first + second floors
- gable balcony with doors at second floor

— NI3 C phase site line
- - - NI3 complete site boundary

*existing context level data revised following survey information malcom hughes 09 03 20
for detailed landscape levels ref landscape drawing M80153_3C_L600

* FFLs are taken to finished floor level of optional timber floor and not top of floor cassette O58

- notes**
- for complete scheme red line plan ref NI3 (00) 100
 - for phase C scheme overview plan ref NI3C (00) 110
 - for terrace plan ref NI3 C (10) 110 + 111
 - for terrace elevations ref NI3 C (10) 210/212

c • construction update - private gardens + levels
b • construction issue
a • stage 04 - TH 3.1 update
• first issue
rev • description

10 09 21 • hw • rt
31 03 21 • hw • rt
12 02 21 • hw • rt
16 06 20 • hw • ar
issued • drawn • checked

shedkm
+44 (0)151 709 8211
+44 (0)207 253 8881

project NI3C
client urban splash
drawing number NI3 C (00) 111 c
scale 1:500 @ a3
status construction

site plan • level 00
do not scale from this drawing • all dimensions are to be set out and checked on site prior to starting construction • any discrepancy found between information given on this drawing and that given elsewhere or recorded on site shall be brought to the attention of the project architect immediately