


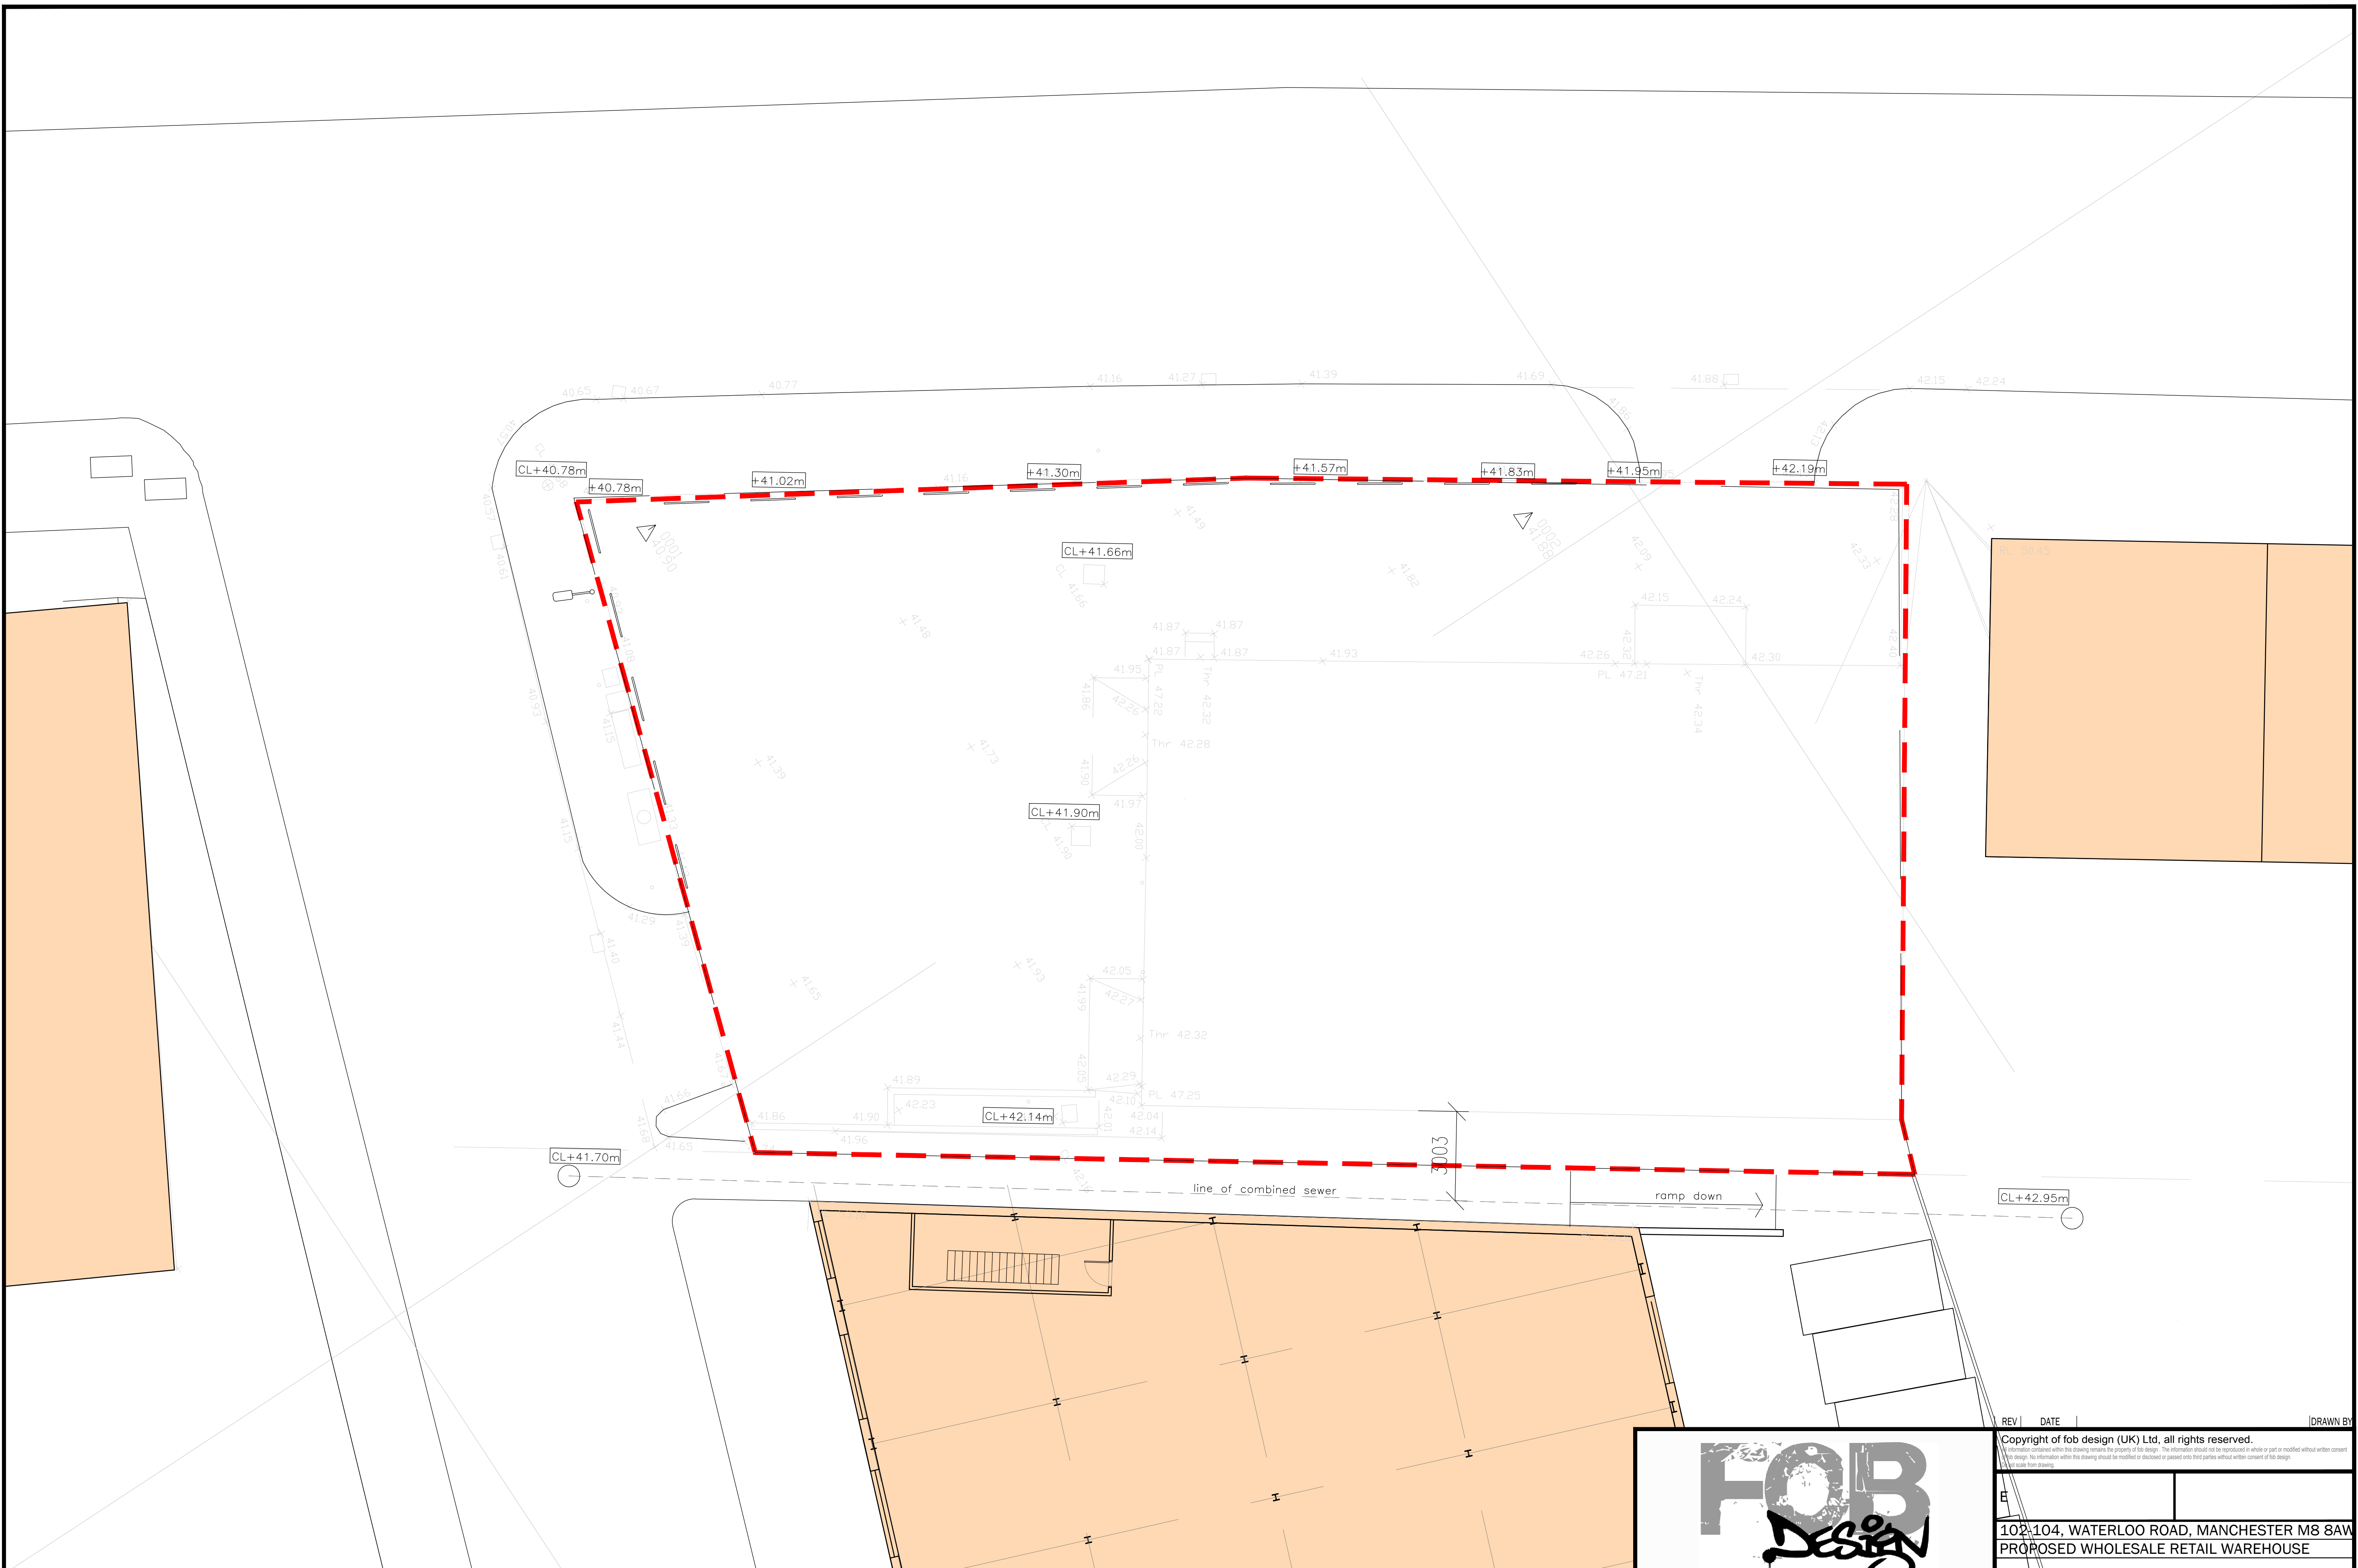

EXISTING SITE PLAN
102-104, WATERLOO ROAD, MANCHESTER M8 8AW

SCALE 1:100 @ A1



FOB Design (UK) Ltd
72A Water Lane,
Wilmslow, Cheshire. SK9 5BB
01625 251644
office@fob-design.com www.fob-design.com

REV | DATE | DRAWN BY

Copyright of fob design (UK) Ltd, all rights reserved.
No information within this drawing should be modified or passed onto third parties without written consent of fob design.

102-104, WATERLOO ROAD, MANCHESTER M8 8AW		PROPOSED WHOLESALE RETAIL WAREHOUSE	
Drawn	NP	Status	SK
Checked	DPP	Original	A3
26213-- PL 02		C	