
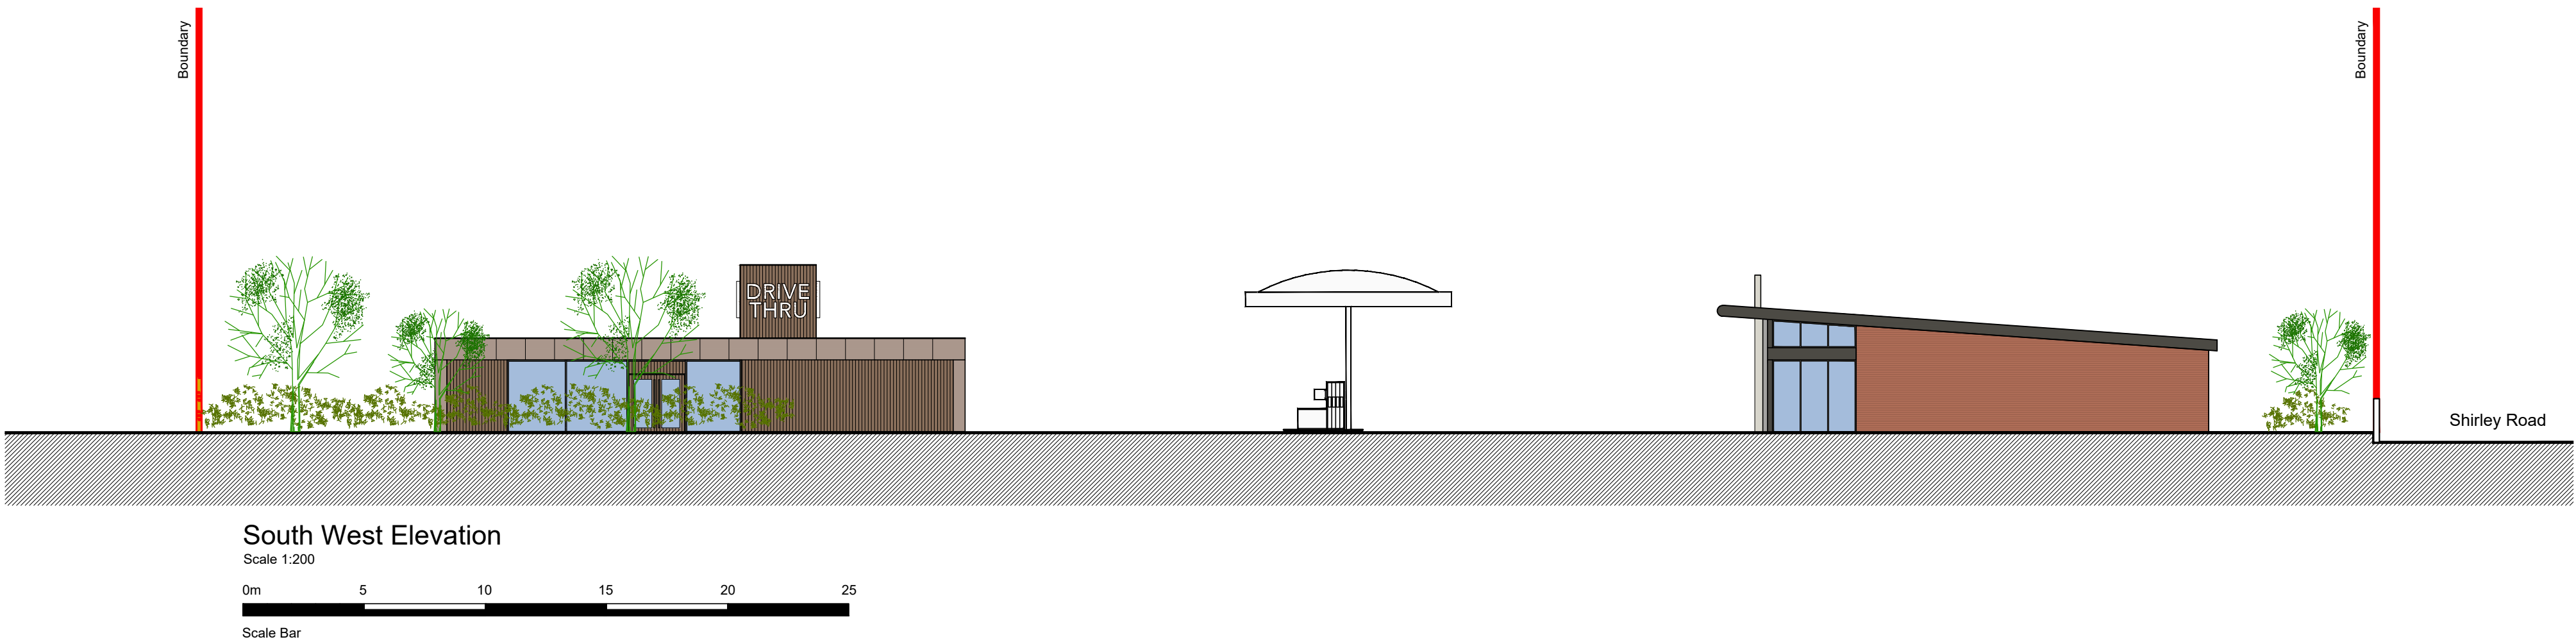


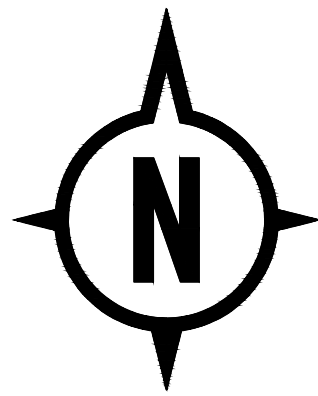


South West Elevation

Scale 1:200


0m 5 10 15 20 25

Scale Bar

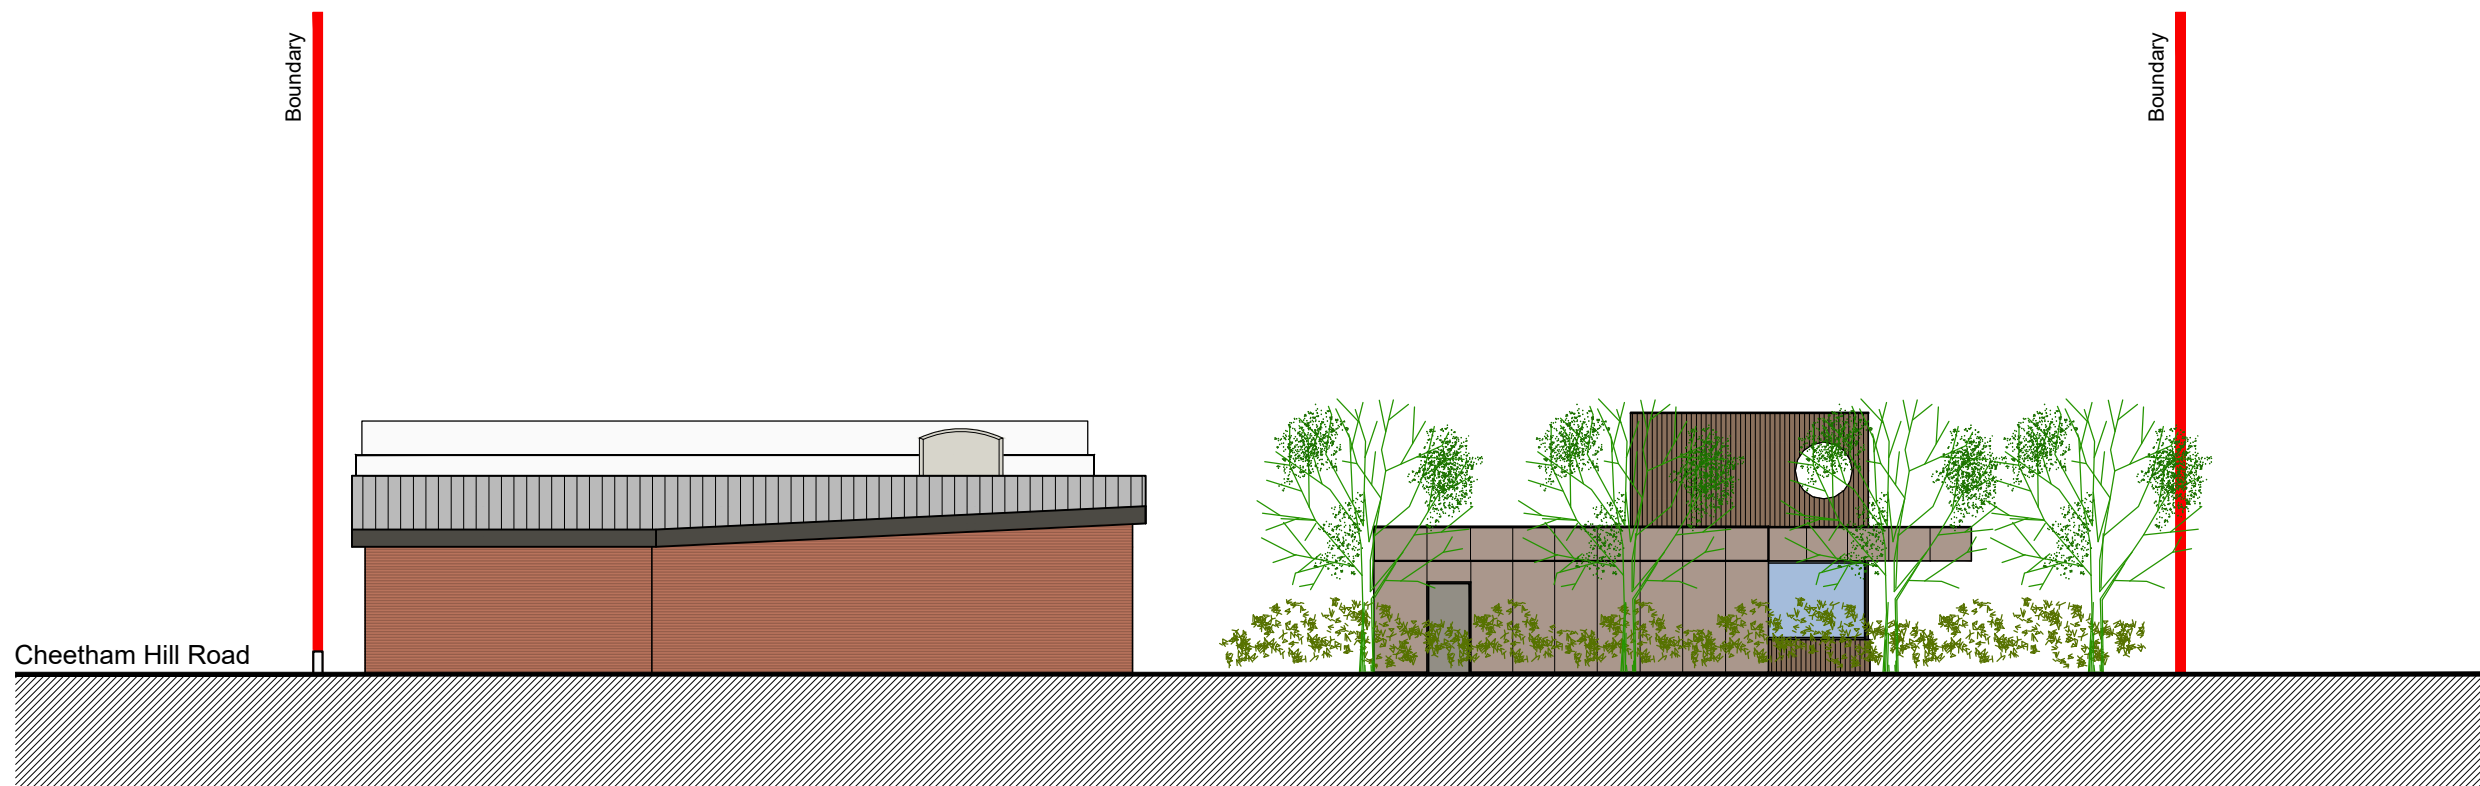

South East Elevation

Scale 1:200

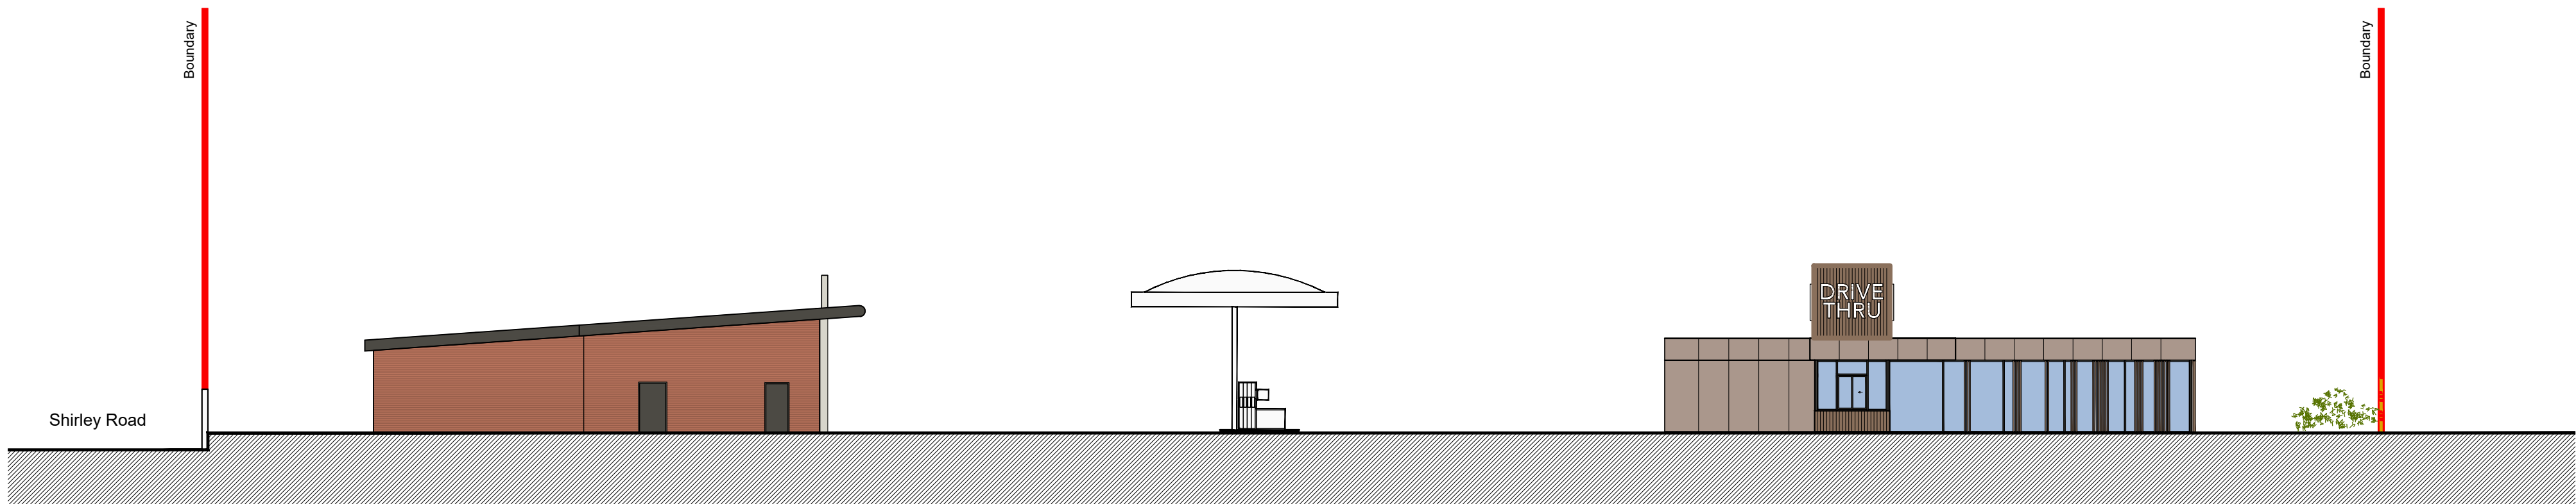

North East Elevation

Scale 1:200



North West Elevation

Scale 1:200

REVISIONS

CLIENT EURO GARAGES LTD

PROJECT SHIRLEY ROAD
MANCHESTER
M8 0PL

TITLE PROPOSED SITE
ELEVATIONS

DATE 14.07.22

SCALE 1:200 @ A1

JOB ID 2007

DWG 13