




All dimensions are to be checked on site.
All dimensions are in millimetres.
All Discrepancies are to be reported to the architect immediately.
Drawings marked "planning" or "design" are not to be used for construction purposes.
Drawing is to be read with the schedule of work / specification if applicable
This drawing is Copyright of 1st Architects Ltd.

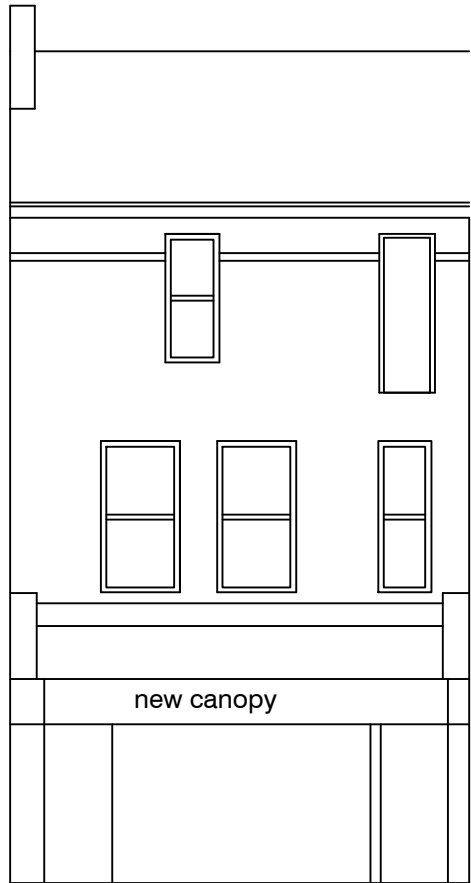


Front Elevation (Proposed)

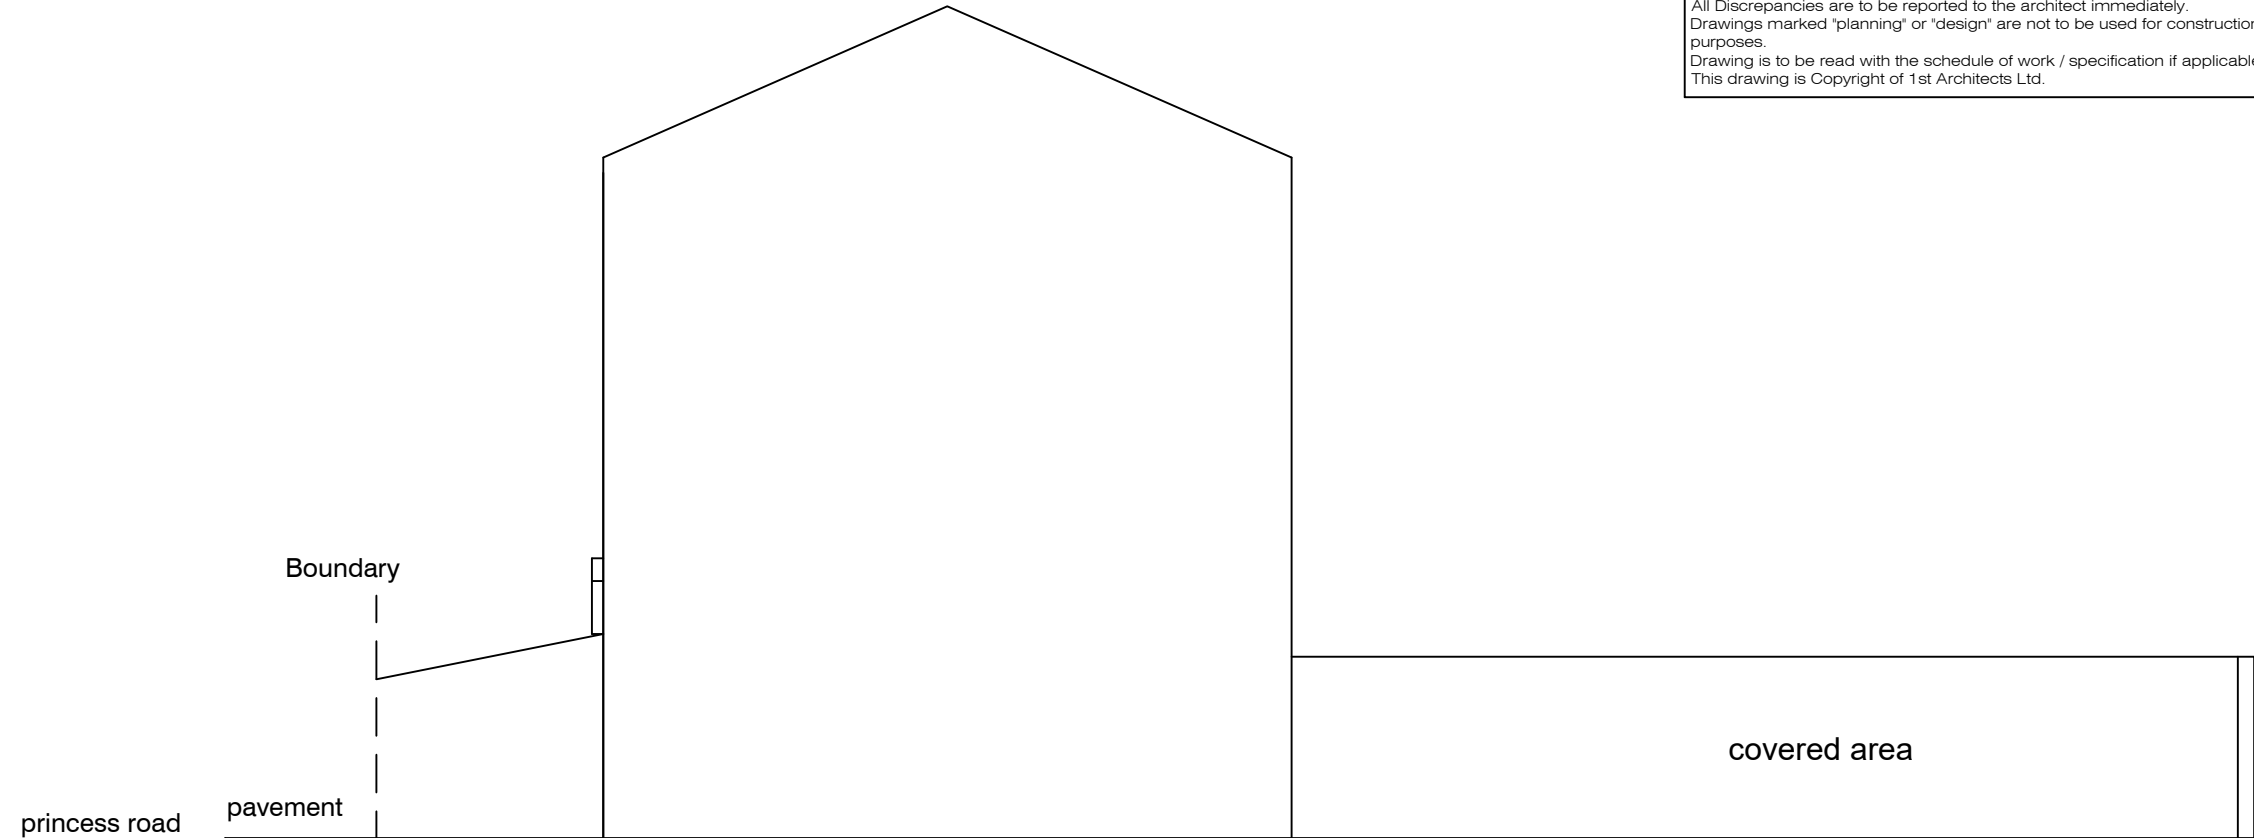

Side Elevation (Proposed)

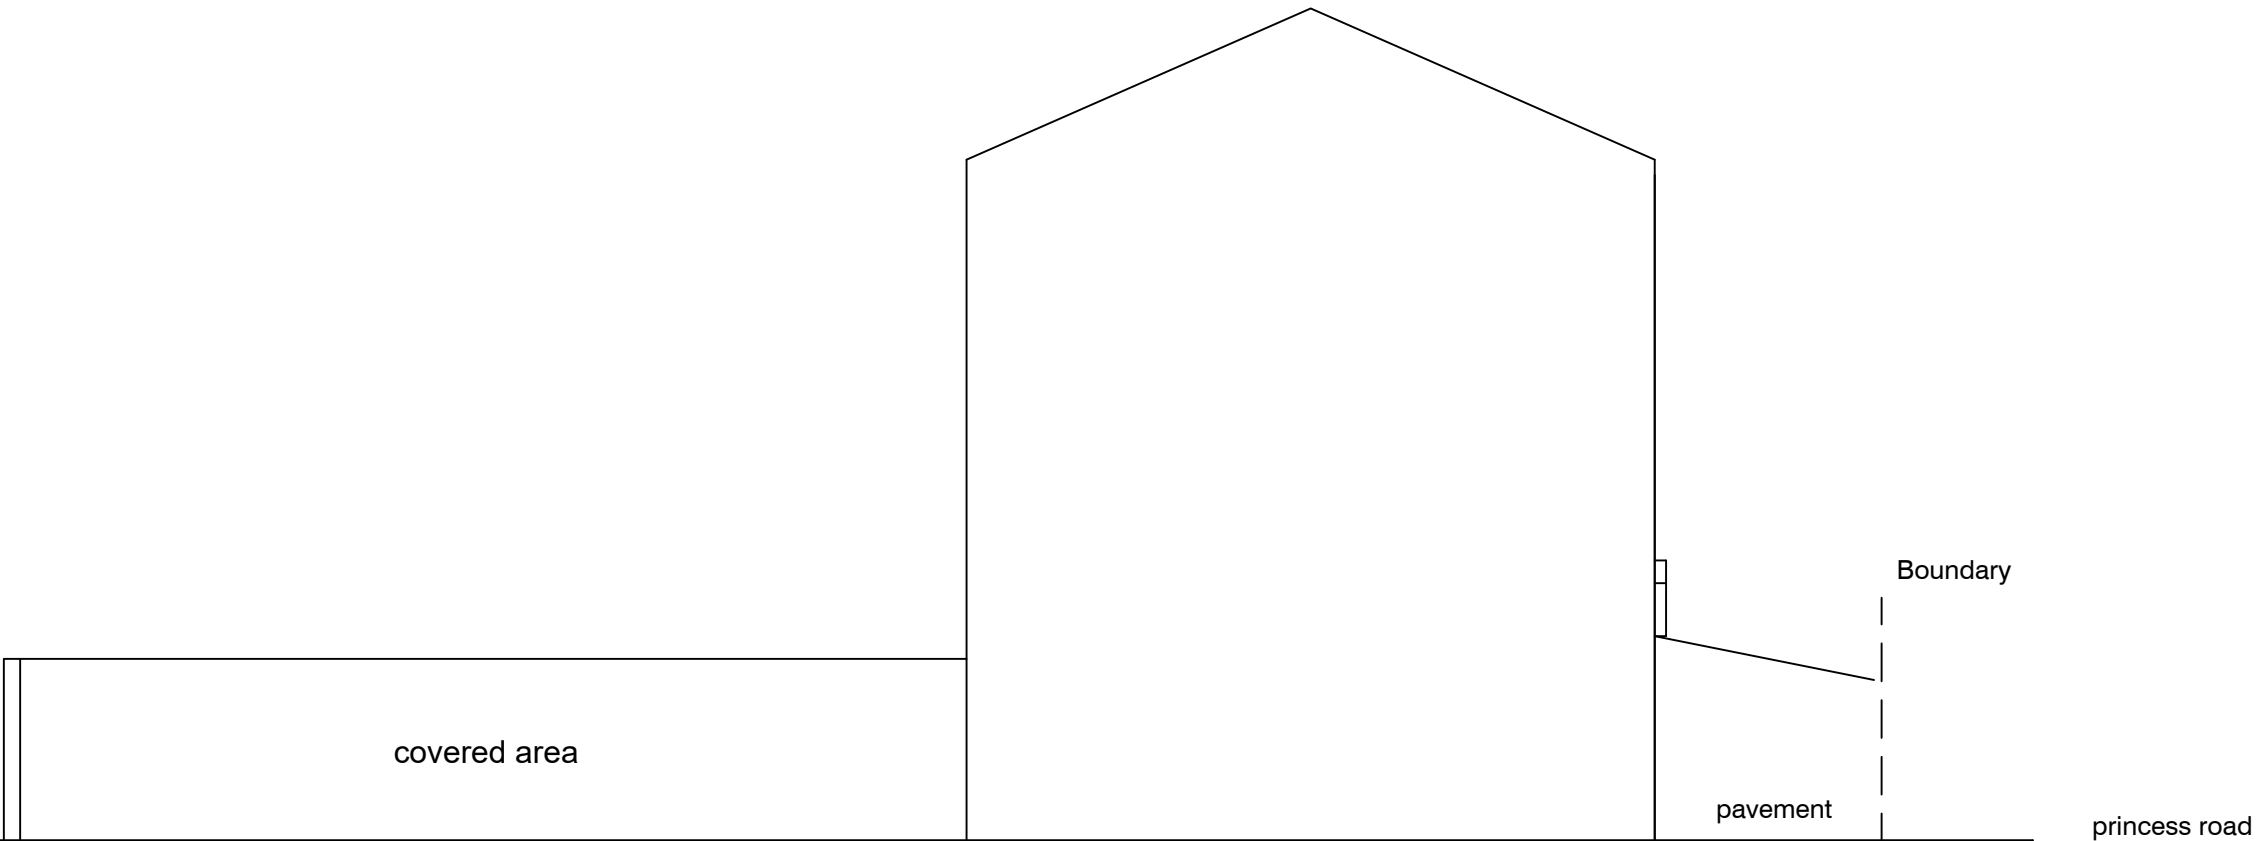

Side Elevation (Proposed)

 

REVISION DESCRIPTION	REV	DATE	BY
..\\Admin\\Drawing sheets\\Drawing Sheets\\Dwg Logo_Blkl.jpg			
1st Architects, 1 Cranleigh Avenue, Stockport, Cheshire SK4 3PZ T:07581056056 E:phil.holmes@1st-architects.com www.manchester.1st-architects.com			
CLIENT F Keset & B Kahsay	SCALE 1:100 @ A3		
PROJECT 113 PRINCESS ROAD	DATE JAN 2021		
DRAWING TITLE PROPOSED ELEVATIONS	BY CJ		
	JOB No.		
STATUS PLANNING	DWG No. F01-FP-05A		