
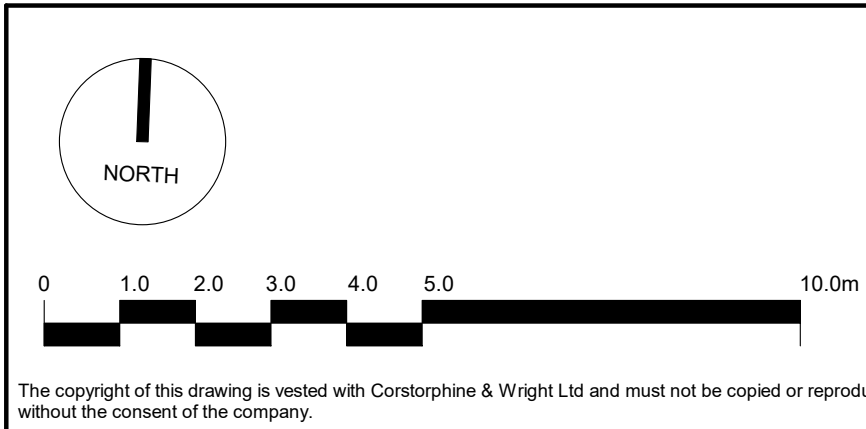


SCHEDULE OF AREAS (GIA)			
LEVEL / LOCATION	APARTMENT TYPE	AREA (sq.m)	Area (sq.ft)
UNIT 1			
00 - GROUND FLOOR	1 BED	59 m²	632 ft²
		59 m²	632 ft²
UNIT 2			
00 - GROUND FLOOR	1 BED	52 m²	559 ft²
		52 m²	559 ft²
UNIT 3			
00 - GROUND FLOOR	2 BED DUPLEX	55 m²	589 ft²
01 - FIRST FLOOR	2 BED DUPLEX	43 m²	466 ft²
		98 m²	1055 ft²
UNIT 4			
00 - GROUND FLOOR	1 BED DUPLEX	46 m²	495 ft²
01 - FIRST FLOOR	1 BED DUPLEX	34 m²	371 ft²
		80 m²	866 ft²
UNIT 5			
00 - GROUND FLOOR	1 BED DUPLEX	48 m²	522 ft²
01 - FIRST FLOOR	1 BED DUPLEX	32 m²	342 ft²
		80 m²	864 ft²
UNIT 6			
00 - GROUND FLOOR	1 BED DUPLEX	48 m²	521 ft²
01 - FIRST FLOOR	1 BED DUPLEX	32 m²	342 ft²
		80 m²	863 ft²
UNIT 7			
00 - GROUND FLOOR	1 BED DUPLEX	48 m²	522 ft²
01 - FIRST FLOOR	1 BED DUPLEX	33 m²	353 ft²
		81 m²	875 ft²
UNIT 8			
01 - FIRST FLOOR	2 BED DUPLEX	61 m²	652 ft²
02 - SECOND FLOOR	2 BED DUPLEX	22 m²	241 ft²
		83 m²	893 ft²
UNIT 9			
01 - FIRST FLOOR	2 BED DUPLEX	56 m²	598 ft²
02 - SECOND FLOOR	2 BED DUPLEX	29 m²	315 ft²
		85 m²	913 ft²
TOTAL FLOOR SPACE (EXCLUDING ALL COMMUNAL & ANCILLARY AREAS)		699 m²	7519 ft²

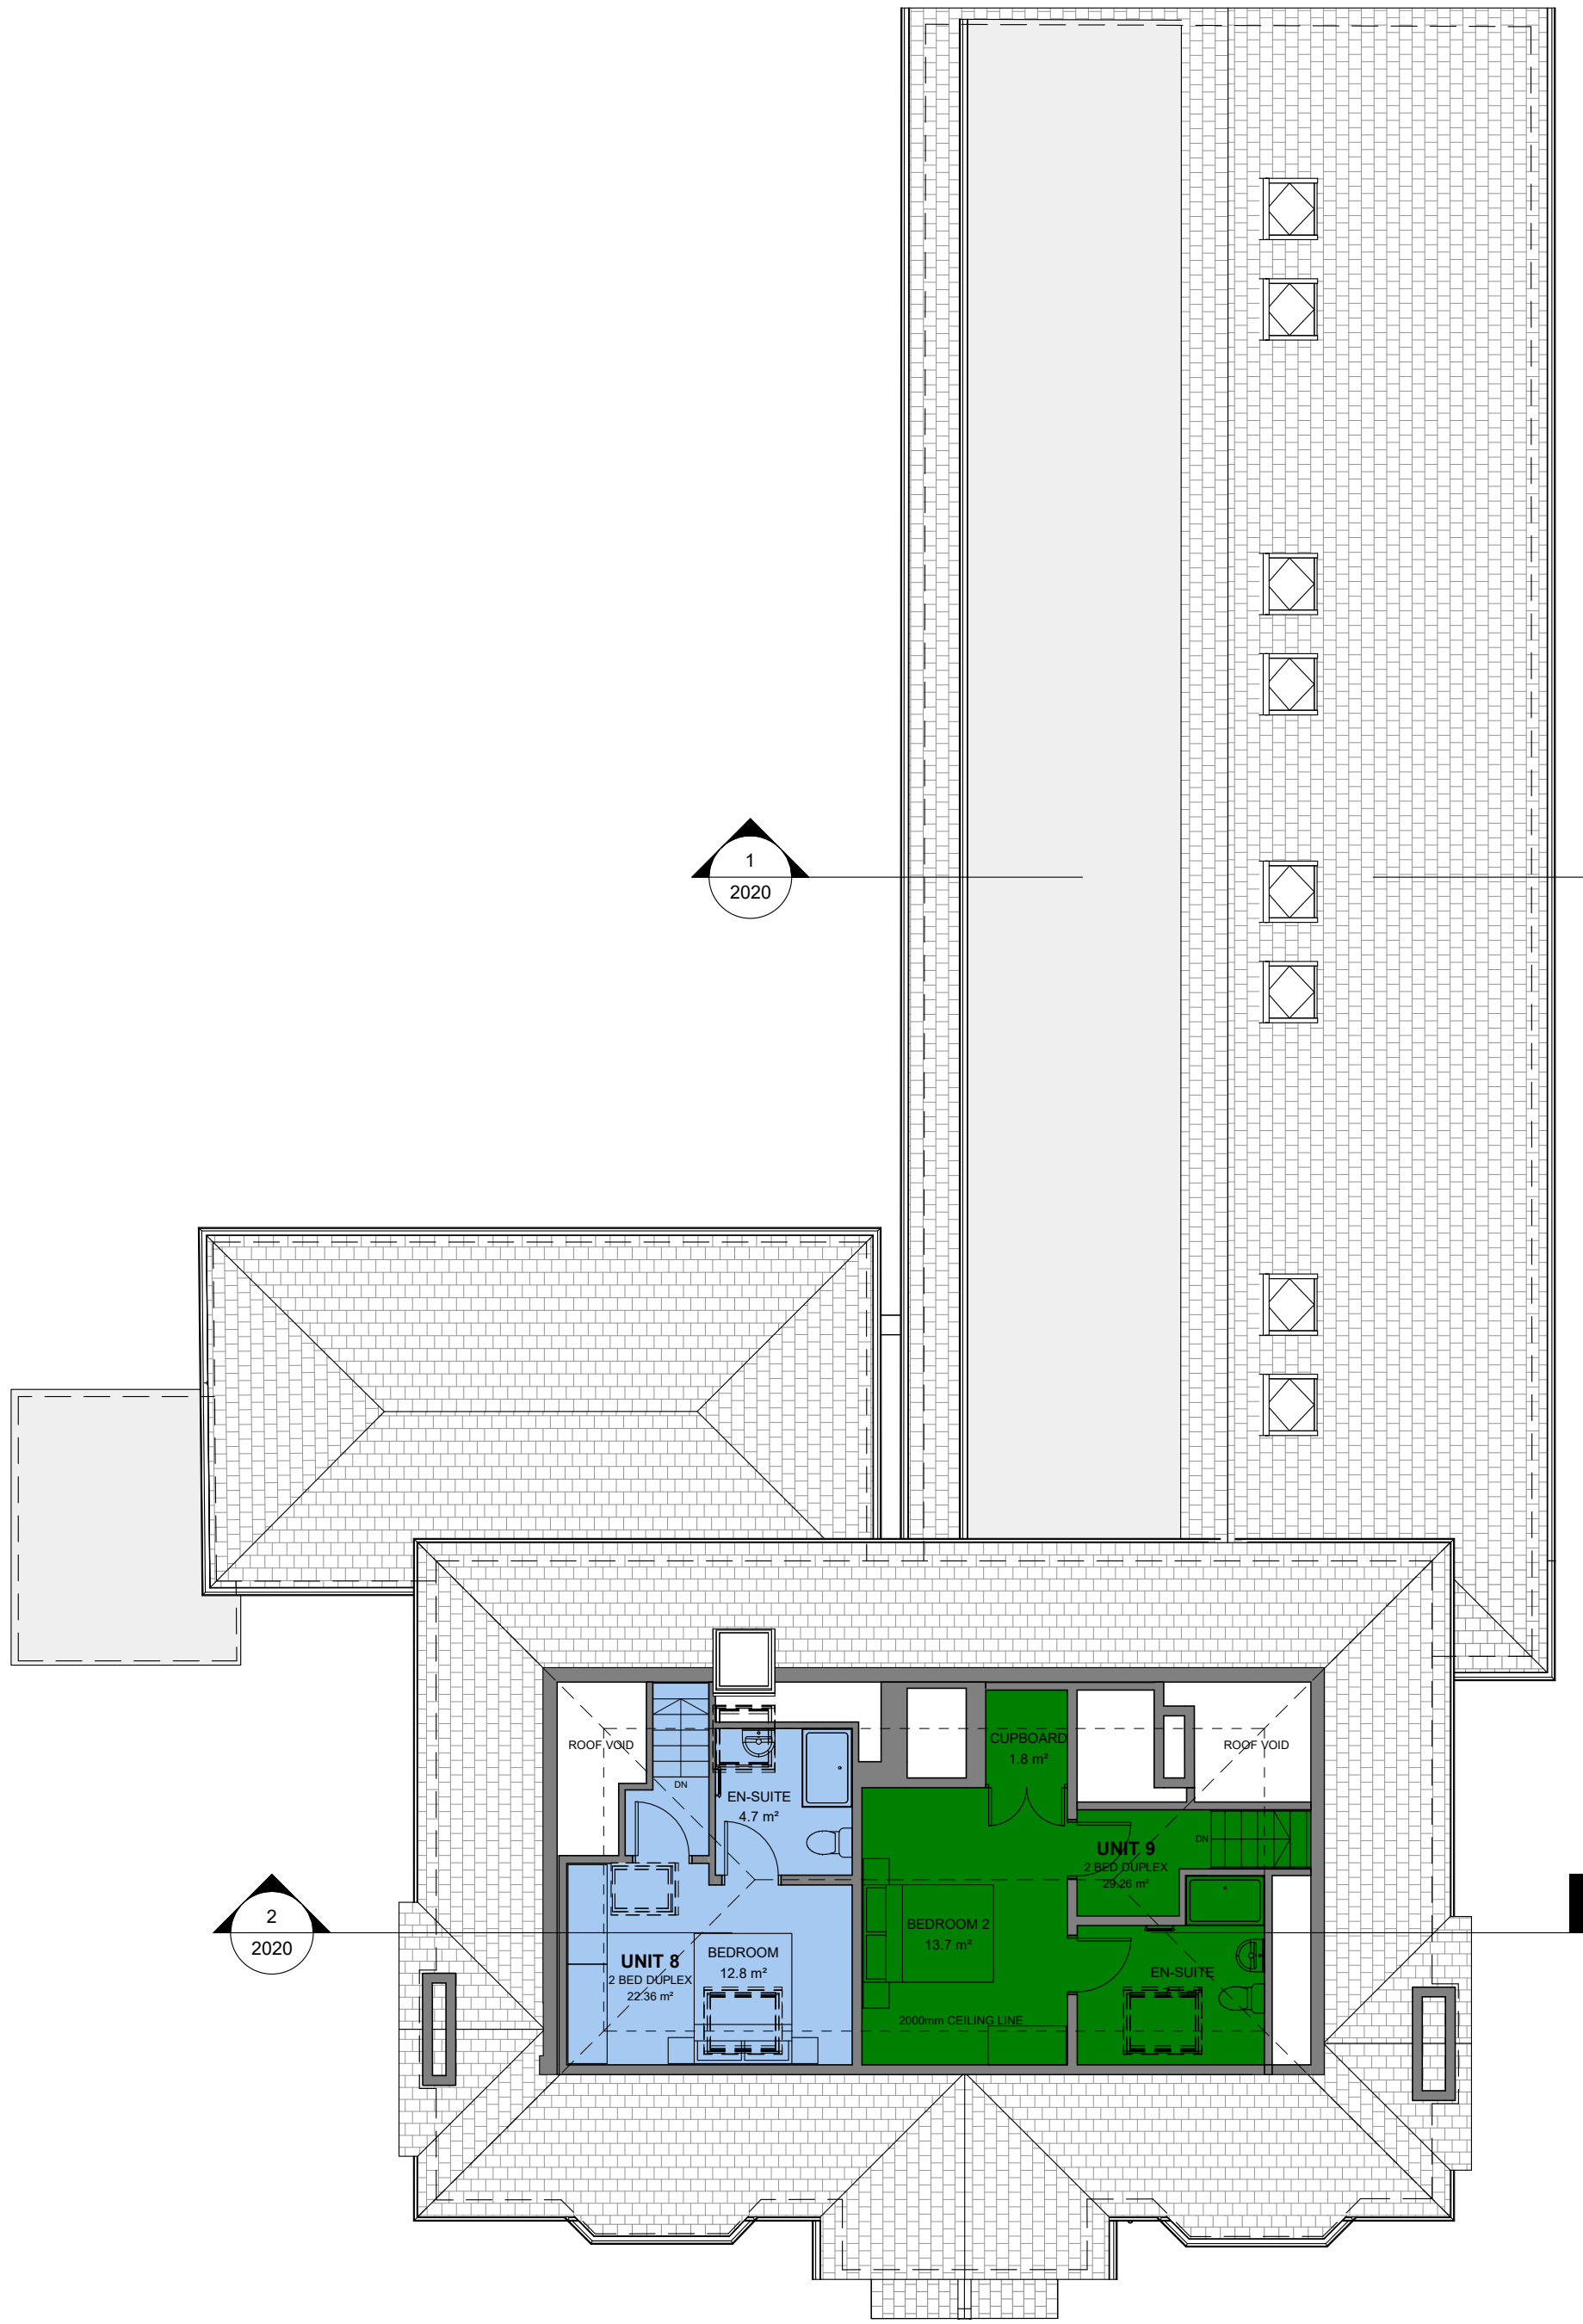

P-01	Issued For Planning	20.06.2022	DN	RE
P-00	First Issue	22.04.2022	DN	RE
Rev.	Description	Date	Drw.	Chk.

Client:
SUMO Developments

Project:
Maybank House, Altrincham

Drawing Title:
Proposed Second Floor Plan

Drawing Status:
PLANNING

Corstorphine & Wright

Manchester Studio
The Stables, Paradise Wharf, Ducie Street, Manchester, M1 2JN
0161 272 8100
corstorphine-wright.com

Drawing No. 21769-CWA-B1-02-DR-A-2004		Revision P-01	
Drawn JS	Checked RE	Paper Size A1	Scale 1 : 100
Date 11.04.2022			