




AERIAL PLAN




EXISTING AERIAL STREET SCENE



EXISTING STREET SCENE

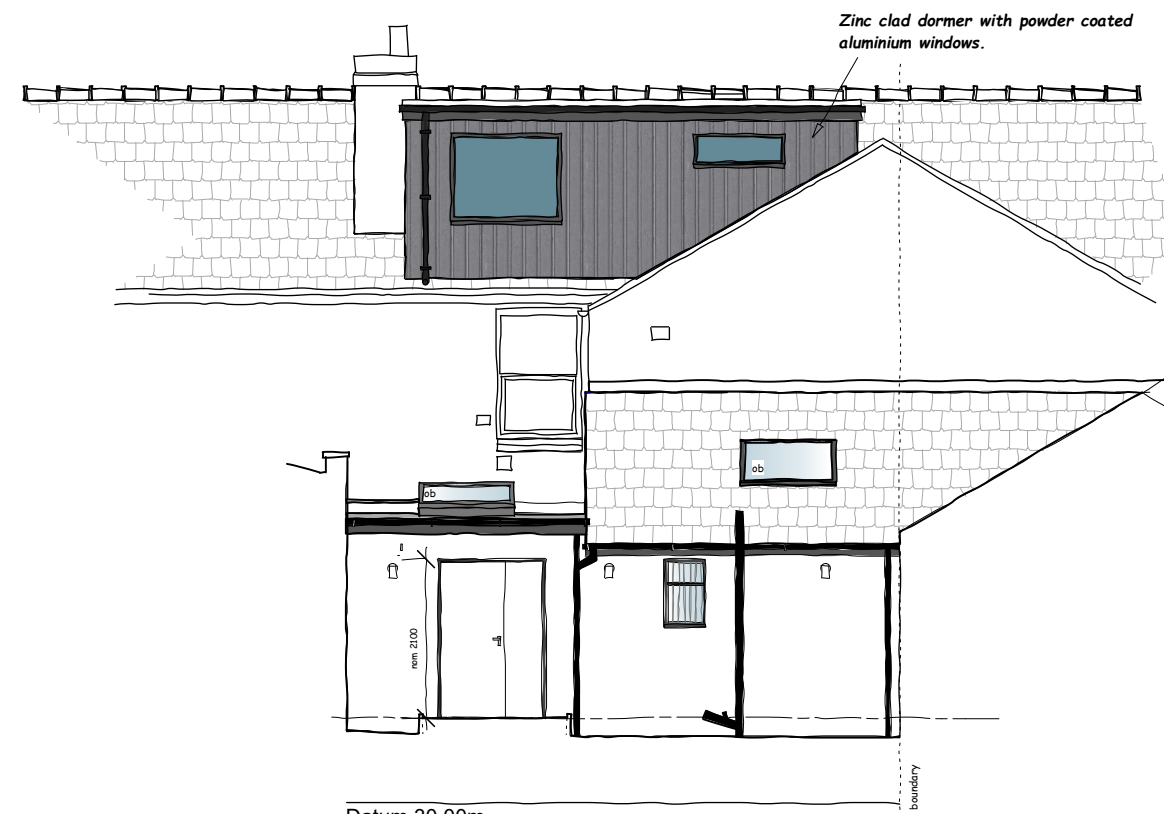

PROPOSED REAR ELEVATION 1:100 @ A1

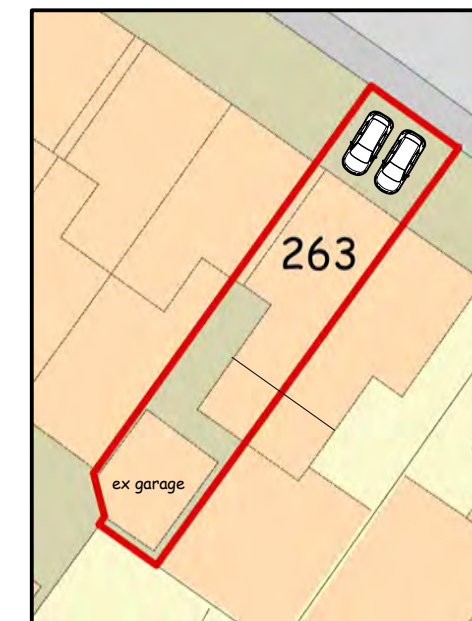


BLOCK PLAN - 1:500




LOCATION PLAN - 1:1250



PROPOSED FRONT ELEVATION 1:100@ A1

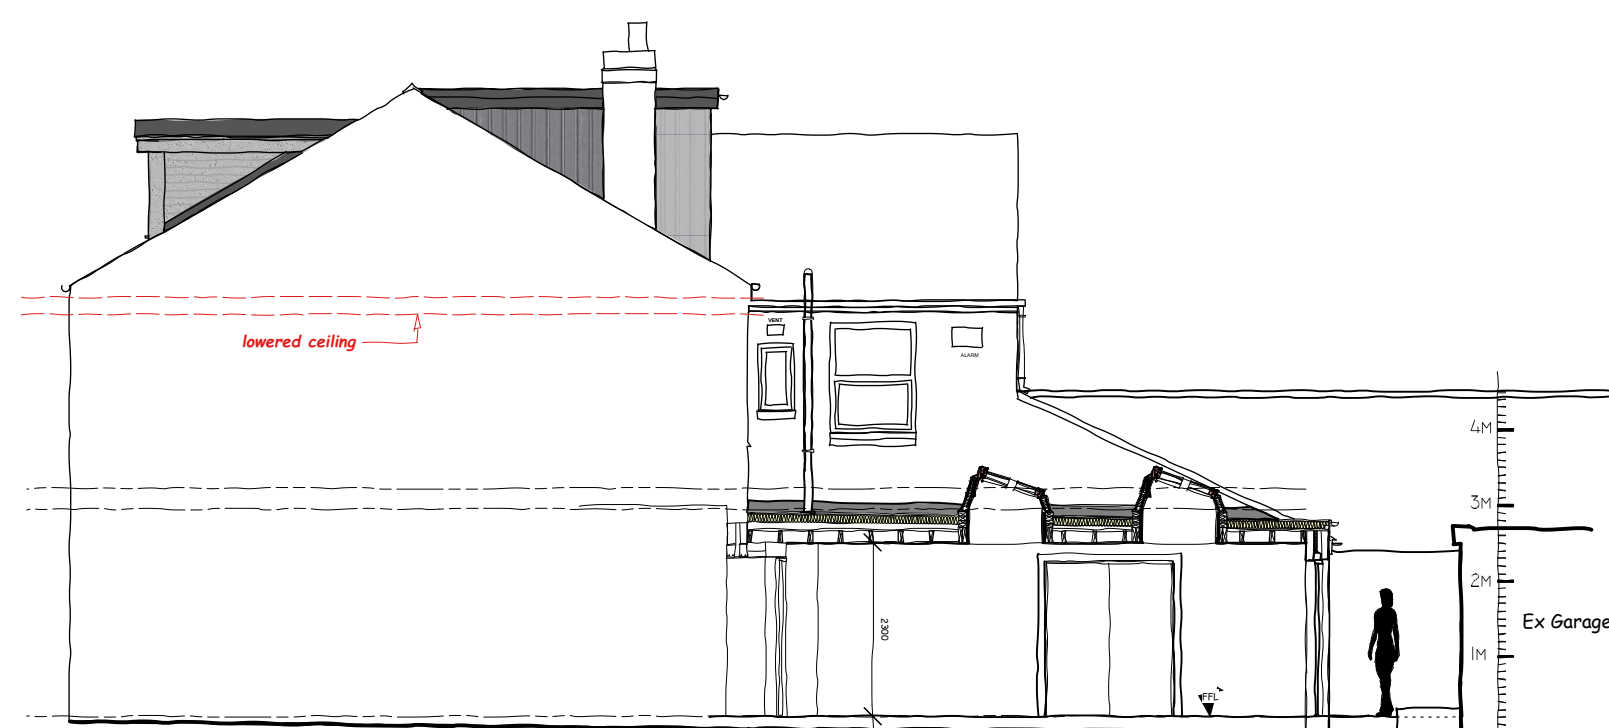

PROPOSED SIDE ELEVATION 1:100 @ A1 (NW Facing)

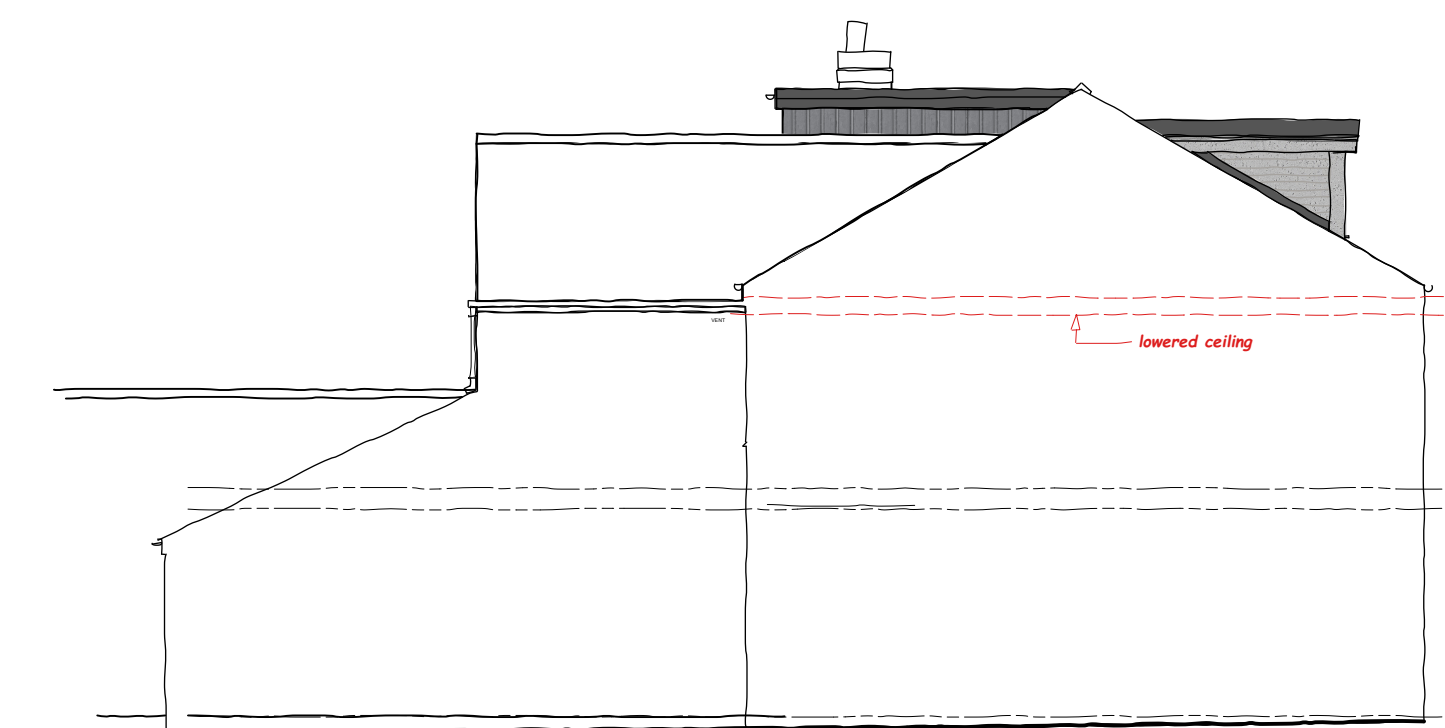

PROPOSED SIDE ELEVATION 1:100 @ A1 (SE Facing From No 261)



EXISTING FRONT ELEVATION 1:100 @ A1



EXISTING SIDE ELEVATION 1:100 @ A1 (NW Facing)



EXISTING REAR ELEVATION 1:100 @ A1



EXISTING GROUND FLOOR 1:100 @ A1  
(no change)



EXISTING 1st FLOOR PLAN 1:100 @ A1



PROPOSED 1st FLOOR PLAN 1:100 @ A1



PROPOSED 2nd FLOOR PLAN 1:100 @ A1



IMPORTANT

THE CONTRACTOR WILL BE RESPONSIBLE FOR SETTING OUT THE WORK. ALL DIMENSIONS MUST BE OBTAINED FROM OR CHECKED ON SITE. FIGURED DIMENSIONS TO BE USED IN PREFERENCE TO SCALE.

REVISIONS

A. PROPOSED SIDE ELEVATION (SE Facing From No 261) added. 02 08 22



Architectural design • Surveying services

Tel/Fax:- 0161 - 903 - 9423  
iwdesignservices@virginmedia.com

Project

263 BARLOW MOOR ROAD  
CHORLTON M21 7GJ  
Pre-app - loft conversion inc front & rear dormers

Title

PROPOSED PLANS AND ELEVATIONS

Drawn

IAW

Scale

1:1250, 1:500, 1:100, @ A1

Date

Jul 2022

Dwg. No.

263BR/020a