

Do not scale this drawing. All Dimensions must be checked on site. This drawing and all details contained hereon are copyright and must not be reproduced without written permission from Extend Your Home.

Planning

REV	DESCRIPTION	AUTH	DATE
/	/	/	/

EXTEND

YOUR HOME




Email: extendyourhome@outlook.com

Address
147 Old Moot Lane
Withington
Manchester
M20 1DF


DESCRIPTION
Front Porch

DRAWING TITLE
Location Plan / Site Plan

DATE 27/06/2022	DRAWN TC
SCALE 1:1250/500	CLIENT KL
DRAWING NUMBER	REVISION
01	/

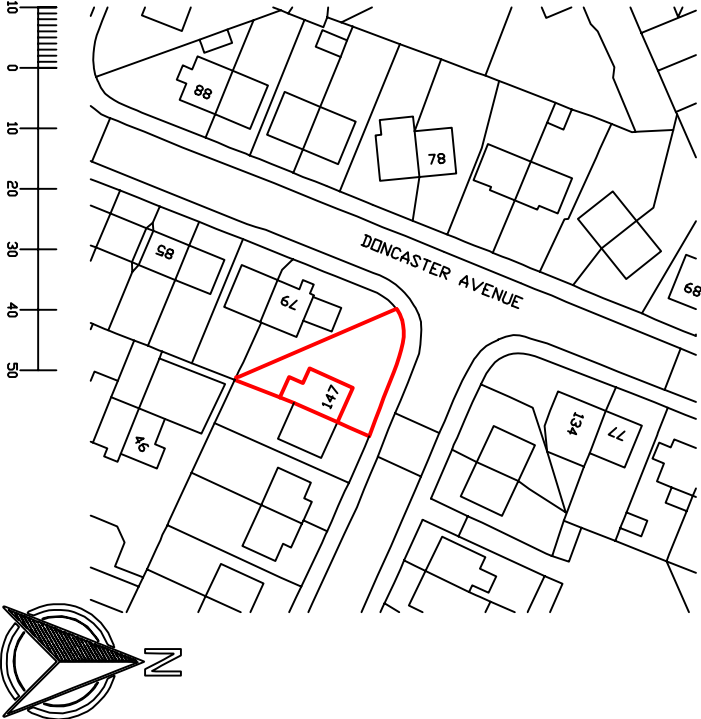

Scale 1:1250

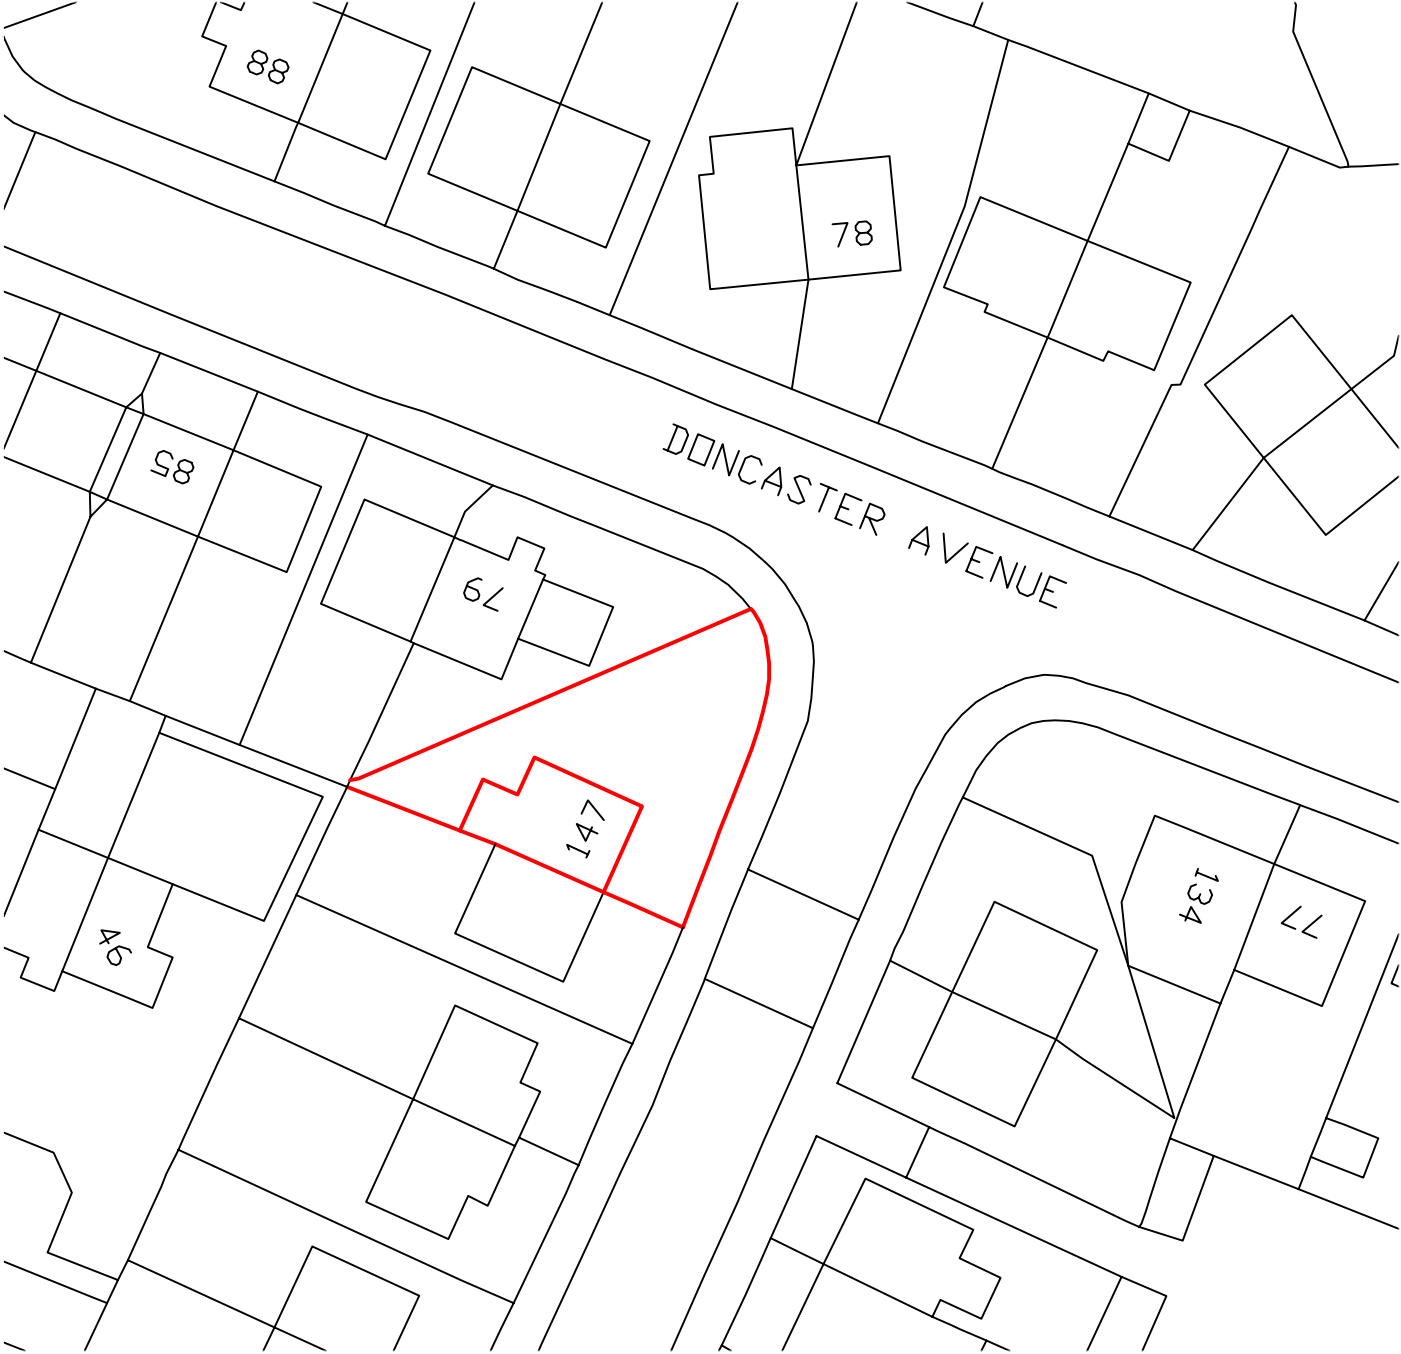

Scale 1:500