

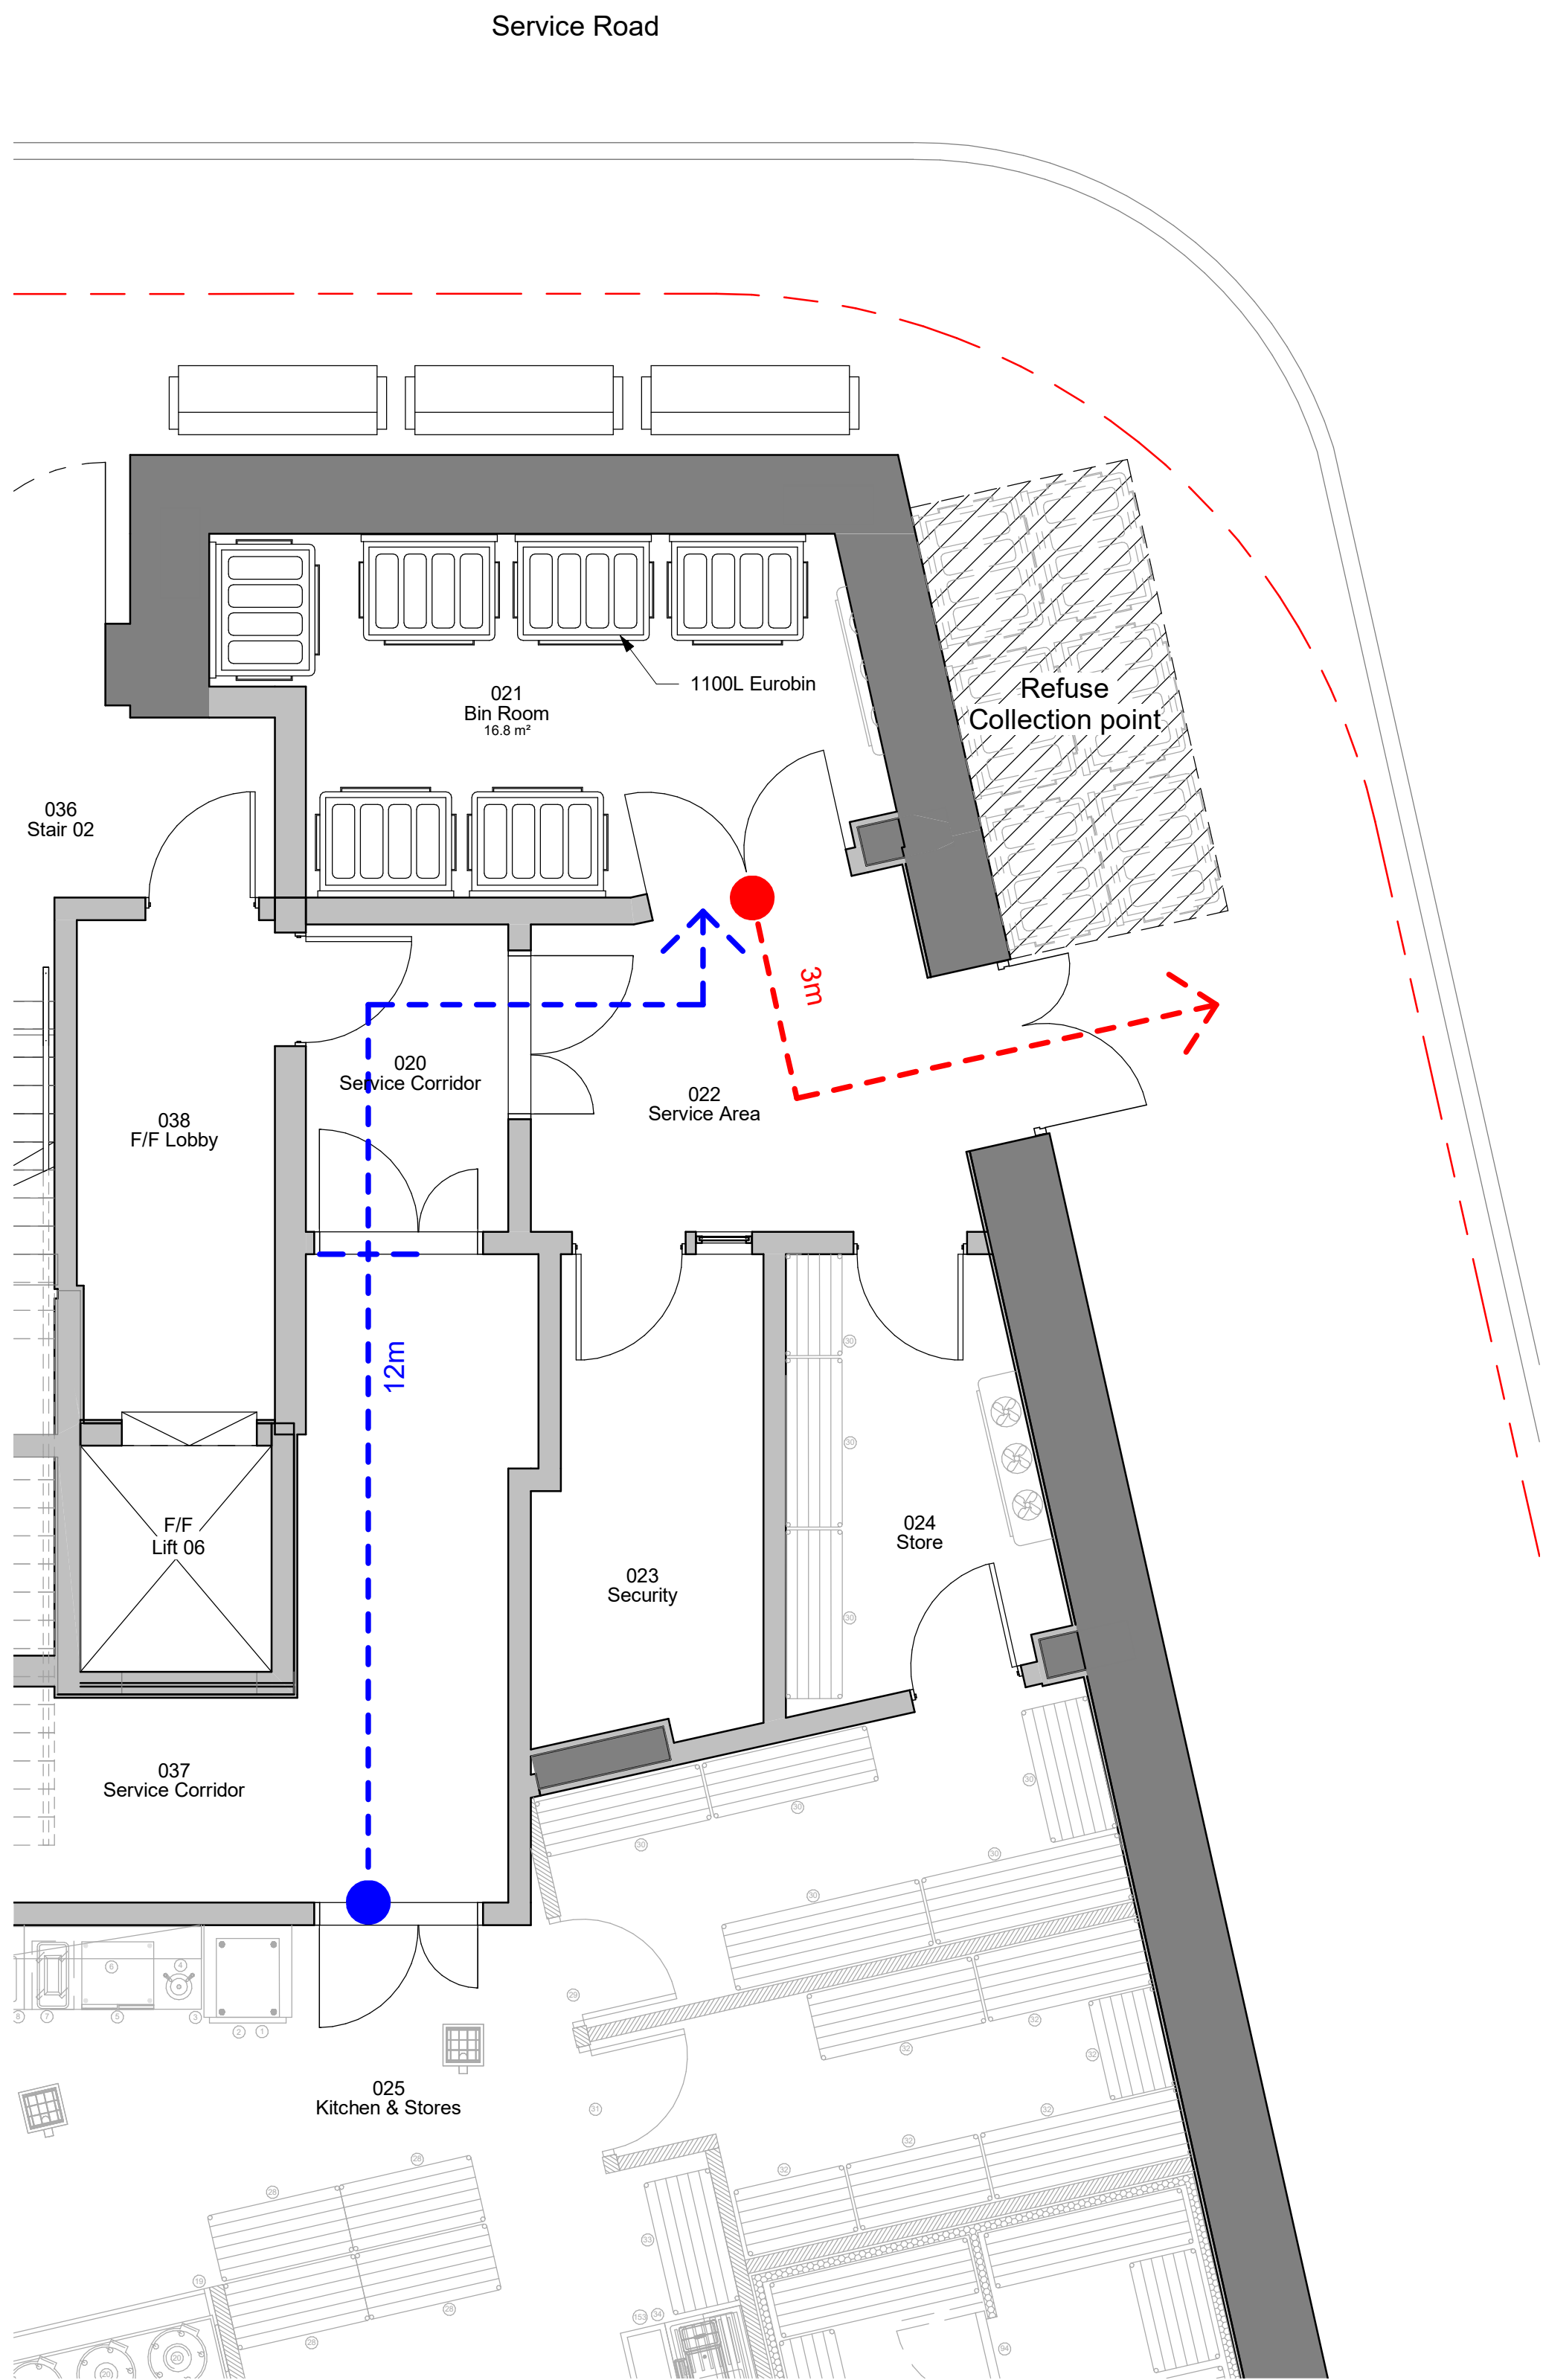
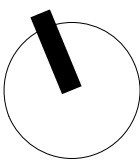


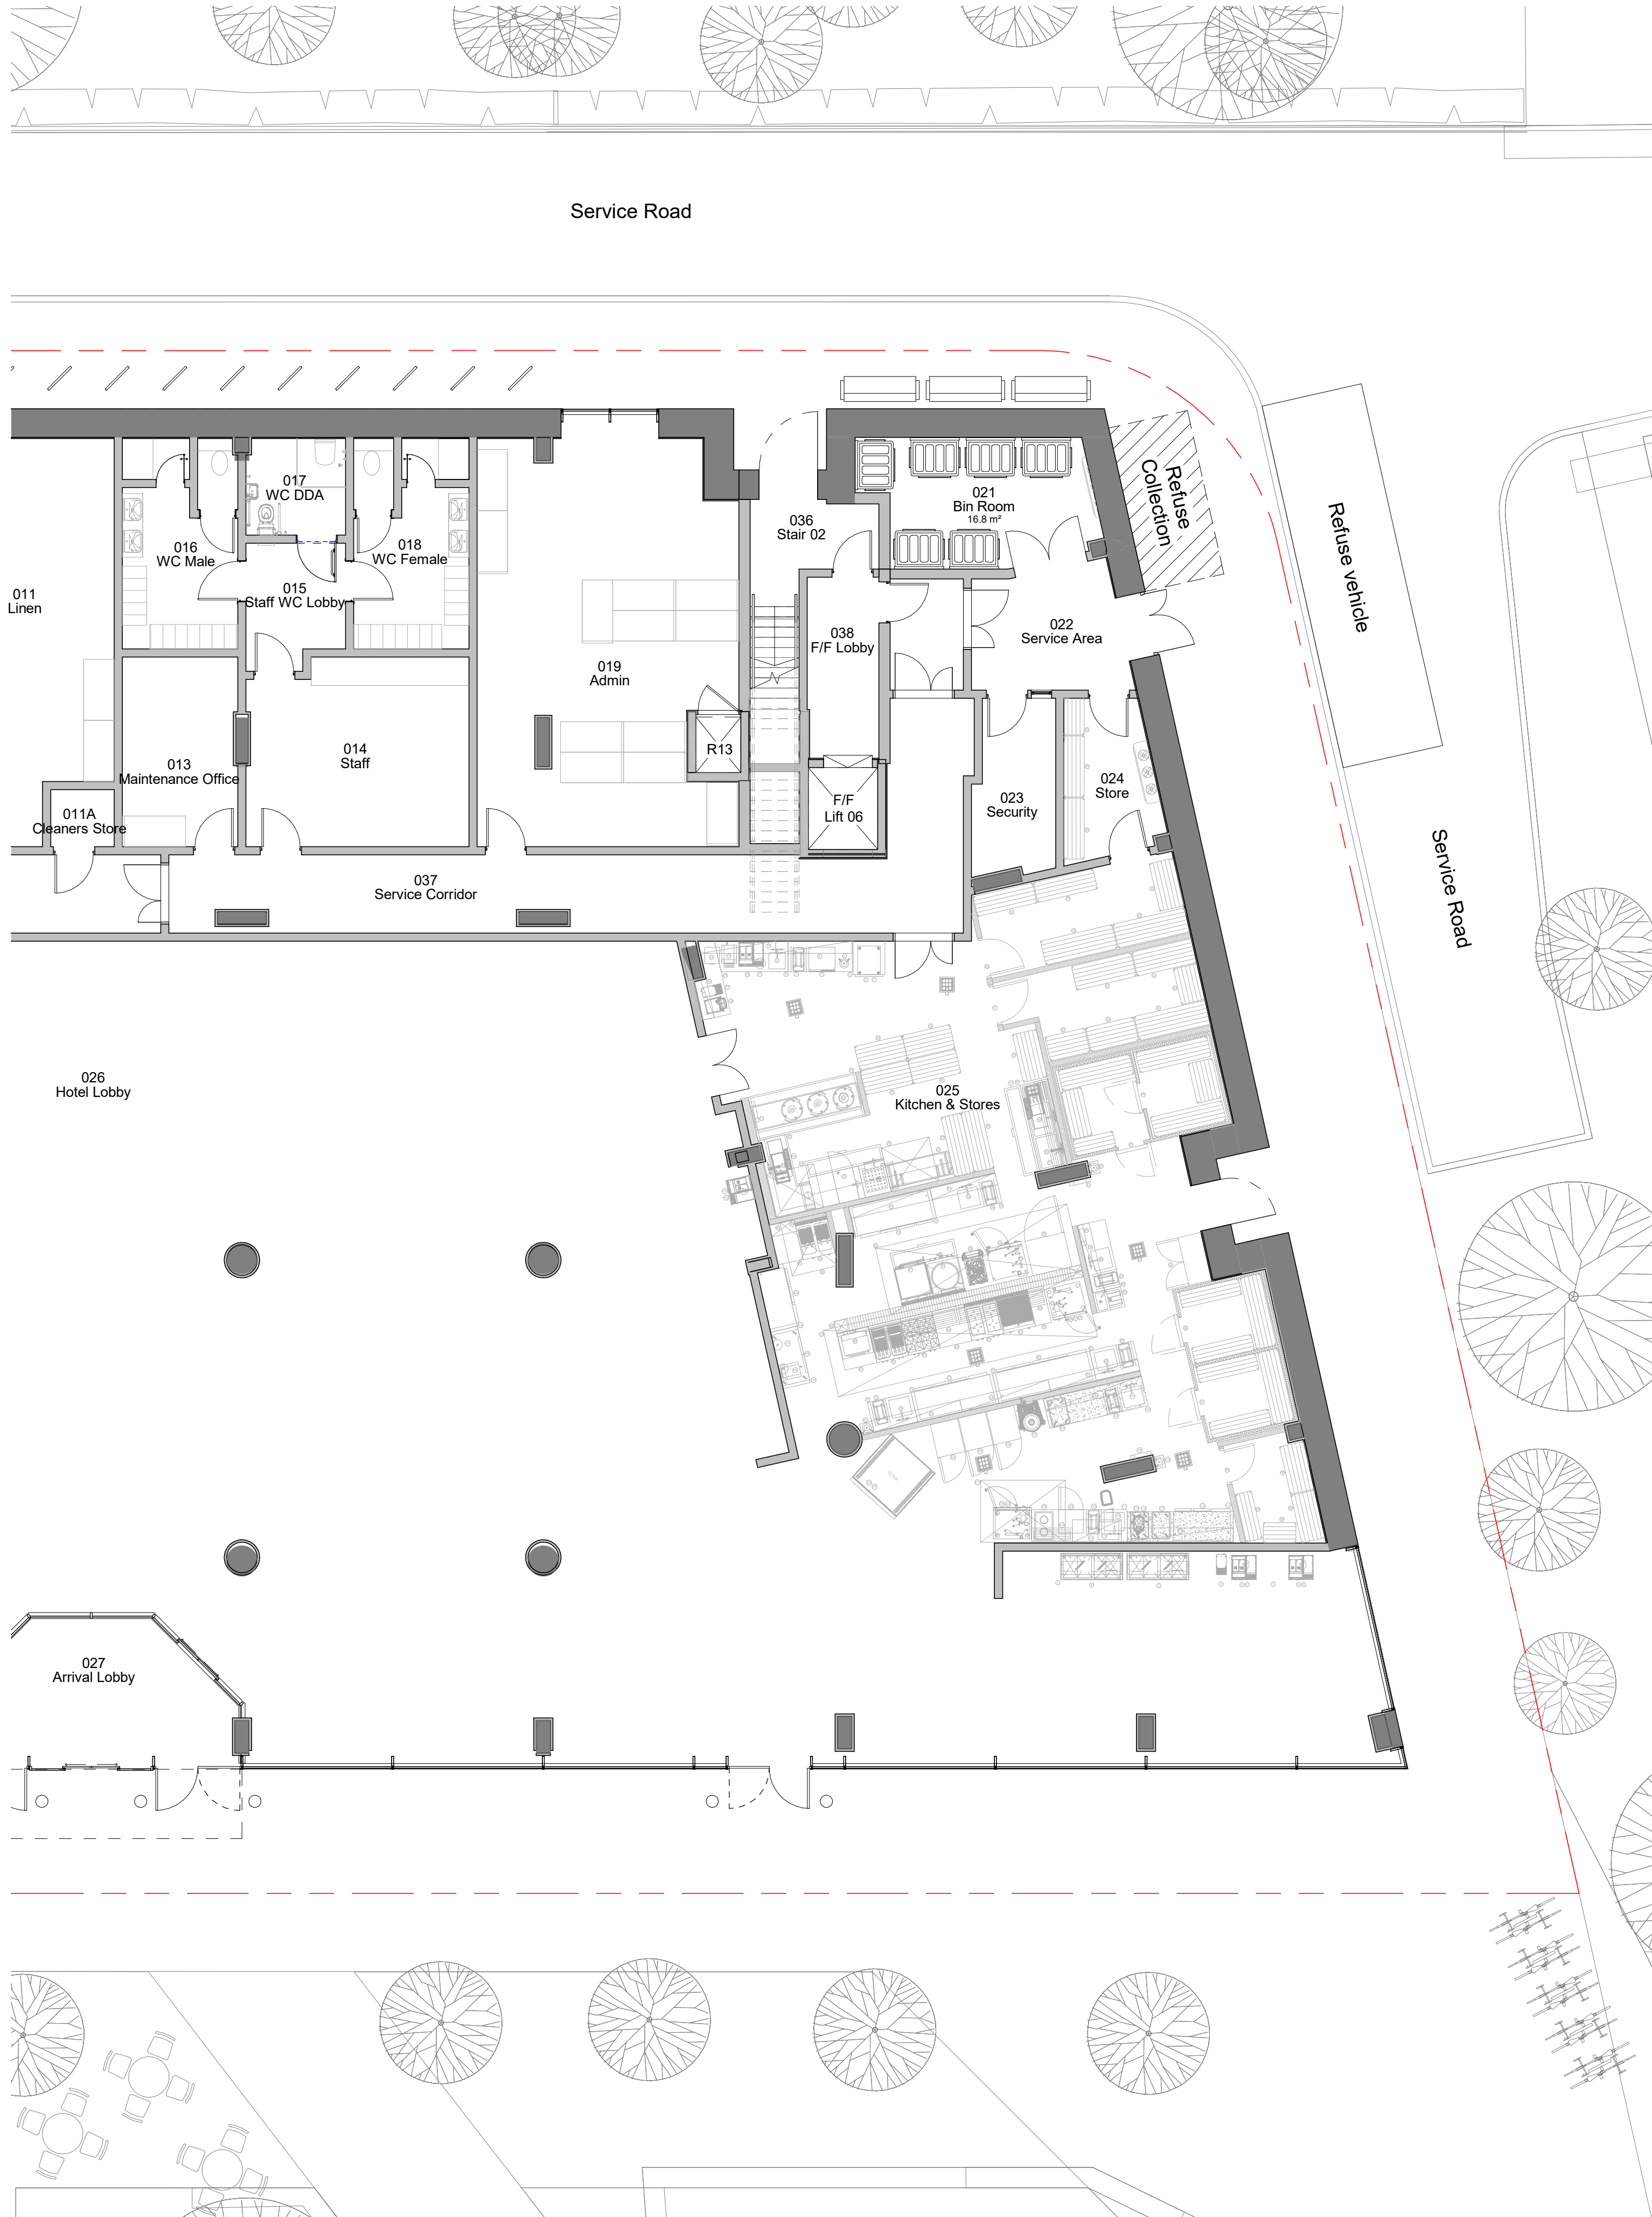

Waste Management Plan - Bin Store
1 : 50

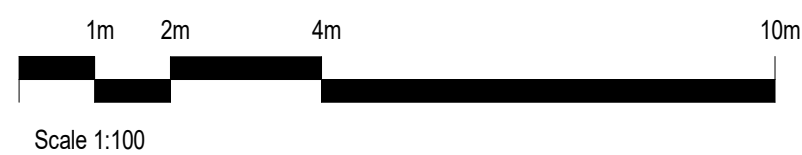


Waste Management Ground Floor Plan
1 : 100

Copyright: All rights reserved. This drawing must not be reproduced without permission.
Only the original drawing should be relied upon. Contractors, subcontractors and suppliers must verify all dimensions on site before commencing any work or making any shop drawings.
All shop drawings to be submitted to the architect / interior designer for comment prior to fabrication.
This drawing is to be read in conjunction with the architect's / interior designer's specification, bills of quantities / schedules, structural, mechanical & electrical drawings and all discrepancies are to be reported to the architect.
Do not scale from this drawing. Dimensions are in millimetres unless otherwise stated.
All fire related elements and items as set out within the Fire Engineers Fire Strategy Report. Fire rating of elements / components requires fire certification from certified test bodies to be provided to both the Fire Engineer & Building Control for review and sign off, prior to procurement and installation.
DMA will coordinate with all other consultants in relation to statutory items / elements under that consultants control. These items may be shown on DMA drawings for coordination purposes, however they remain under that consultants design and control.

NOTES

Key Plan

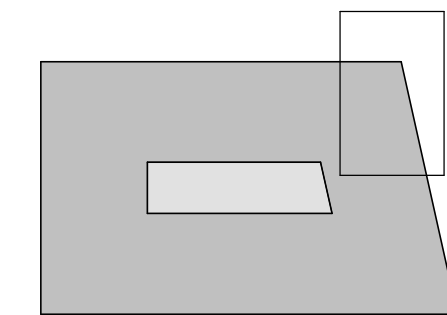

NOTE

Bin Store Room has allowance for 6 no. 1100L Eurobins (6600L of waste). Kitchen Consultant to specify exact requirements of waste management including number of bins, recycling percentage etc, and collection strategy.

rev	amendments					date	by	chk
MAT	DMA	XX	00	DR	A	900	001	

dexter
moren
associates

architecture urban design interior
design creative media
www.dextermoren.com
dma@dextermoren.com

57d
jamestown road
london nw1 7db
UK

t: 020 7267 4440
f: 020 7267 6044

architecture

project
Manchester Airport Plot H3 Tribe

client
MAG

drawing title
Waste Management Ground Floor Plan

drawing status
FOR PLANNING CONDITION DISCHARGE

scale	date	drawn by
As indicated @A1	13/05/2022	CS
job no.	drawing no.	revision
1680	A-900 001	