


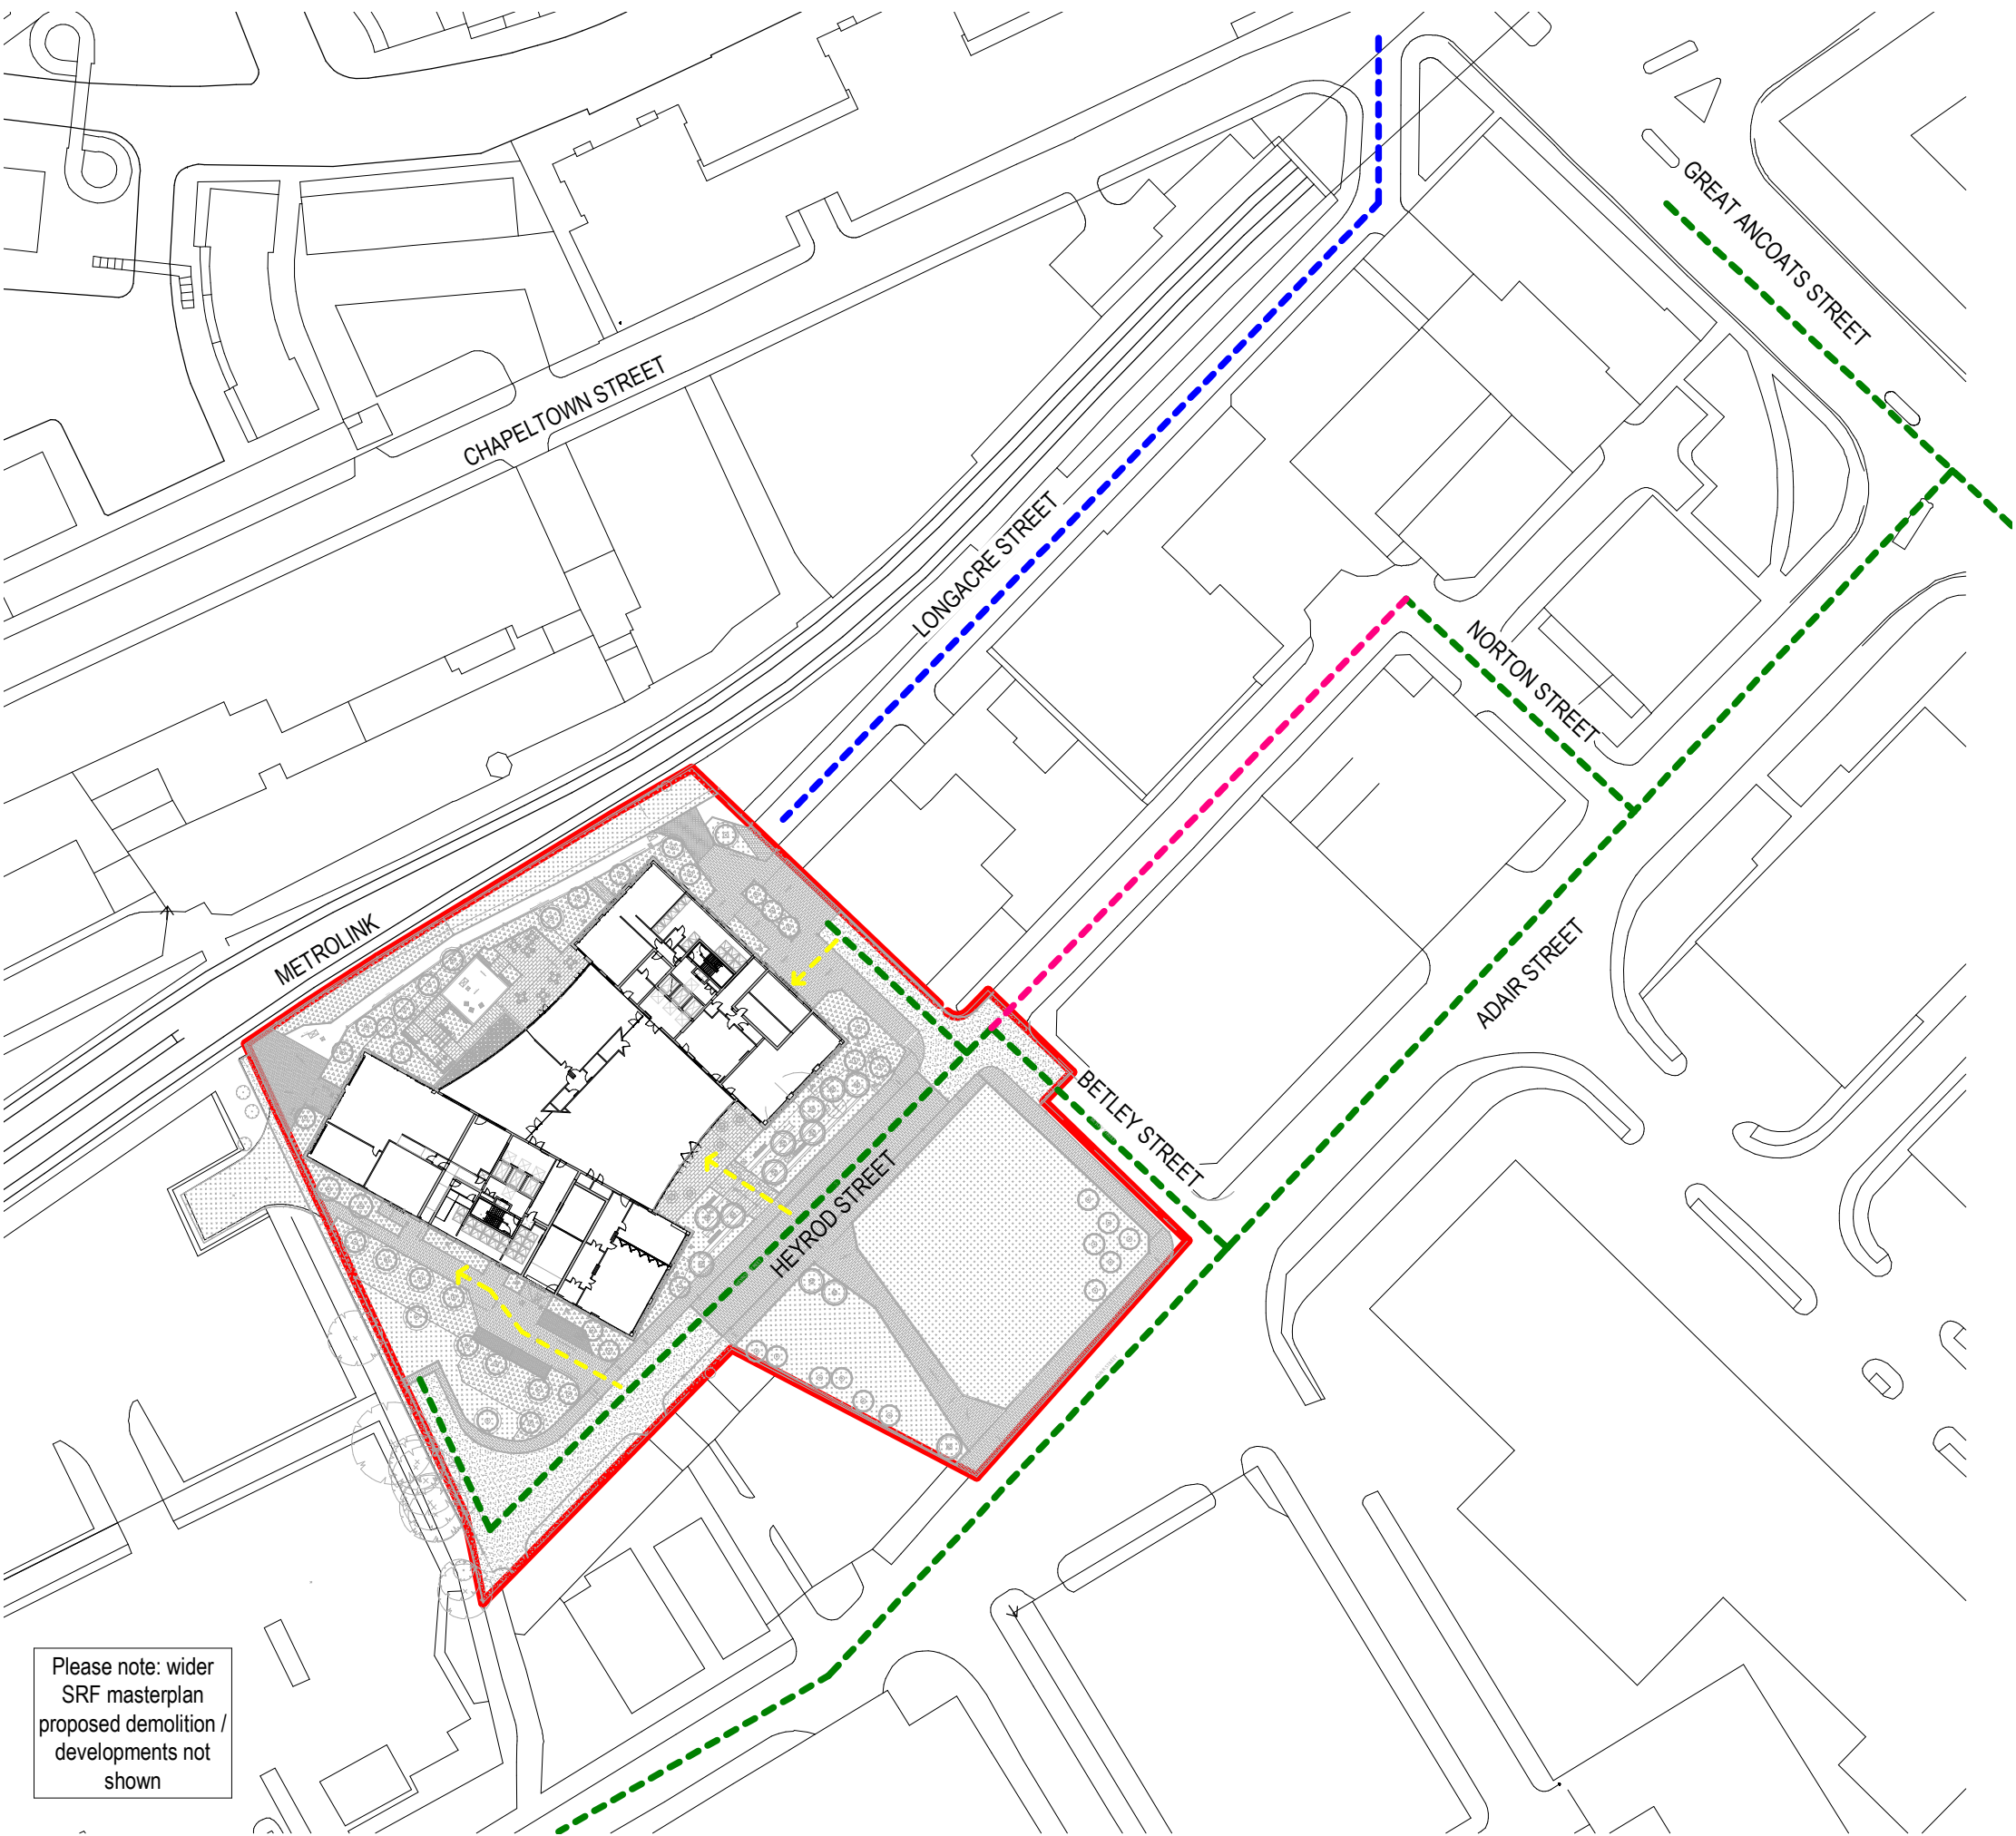

Please note: wider
SRF masterplan
proposed demolition /
developments not
shown

- GENERAL NOTES:**
- DAY Architectural Ltd accepts no responsibility for any costs, losses or claims whatsoever arising from these drawings, specifications and related documents unless there is full compliance with the Client or any unauthorised user of the following:
- 1 All boundaries, dimensions and levels are to be checked on site before construction and any discrepancies reported to the Architect / Designer.
 - 2 Partial Service: Any discrepancies with site or other information is to be advised to the Architect / Designer and direction and / or approval is to be sought before the implementation of the detail.
 - 3 Block and site plans are reproduced under license from the Ordnance Survey.
 - 4 Do not scale this drawing.
 - 5 For the purpose of coordination, all relevant parties must check this information prior to implementation and report any discrepancies to the Architect / Designer.

- Indicates two way highway providing access to the proposed development without the use of Longacre street
- Indicates one way highway in final masterplan iteration - subject to development of Aeroworks plot
- Indicates two way highway access to Longacre Street
- Indicates access to development from highway

CLIENT
RG GROUP / OLYMPIAN

PROJECT
The Fairfax Manchester

A	Issued for information.	01.08.22	MG	MG
REV	DESCRIPTION	DATE	REV BY	CHKD

DRAWING
Proposed Site Plan - Wider Site

SCALE 1 : 1000 @ A3	FIRST ISSUED 01.08.22
------------------------	--------------------------

PROJECT 1284-21	DRAWN BY MG	CHECKED BY MG	ROLE A	NUMBER 00-005	REVISION A
--------------------	----------------	------------------	-----------	------------------	---------------

DRAWING STATUS
INFORMATION

Information contained on this drawing is the sole copyright of DAY Architectural Ltd. and is not to be reproduced without their permission.

DAY

DAY Architectural Ltd.
Studio 1, Lancaster Buildings
77 Deansgate, Manchester, M3
2BW

T: 0161 834 9703
W: www.day-architectural.com