



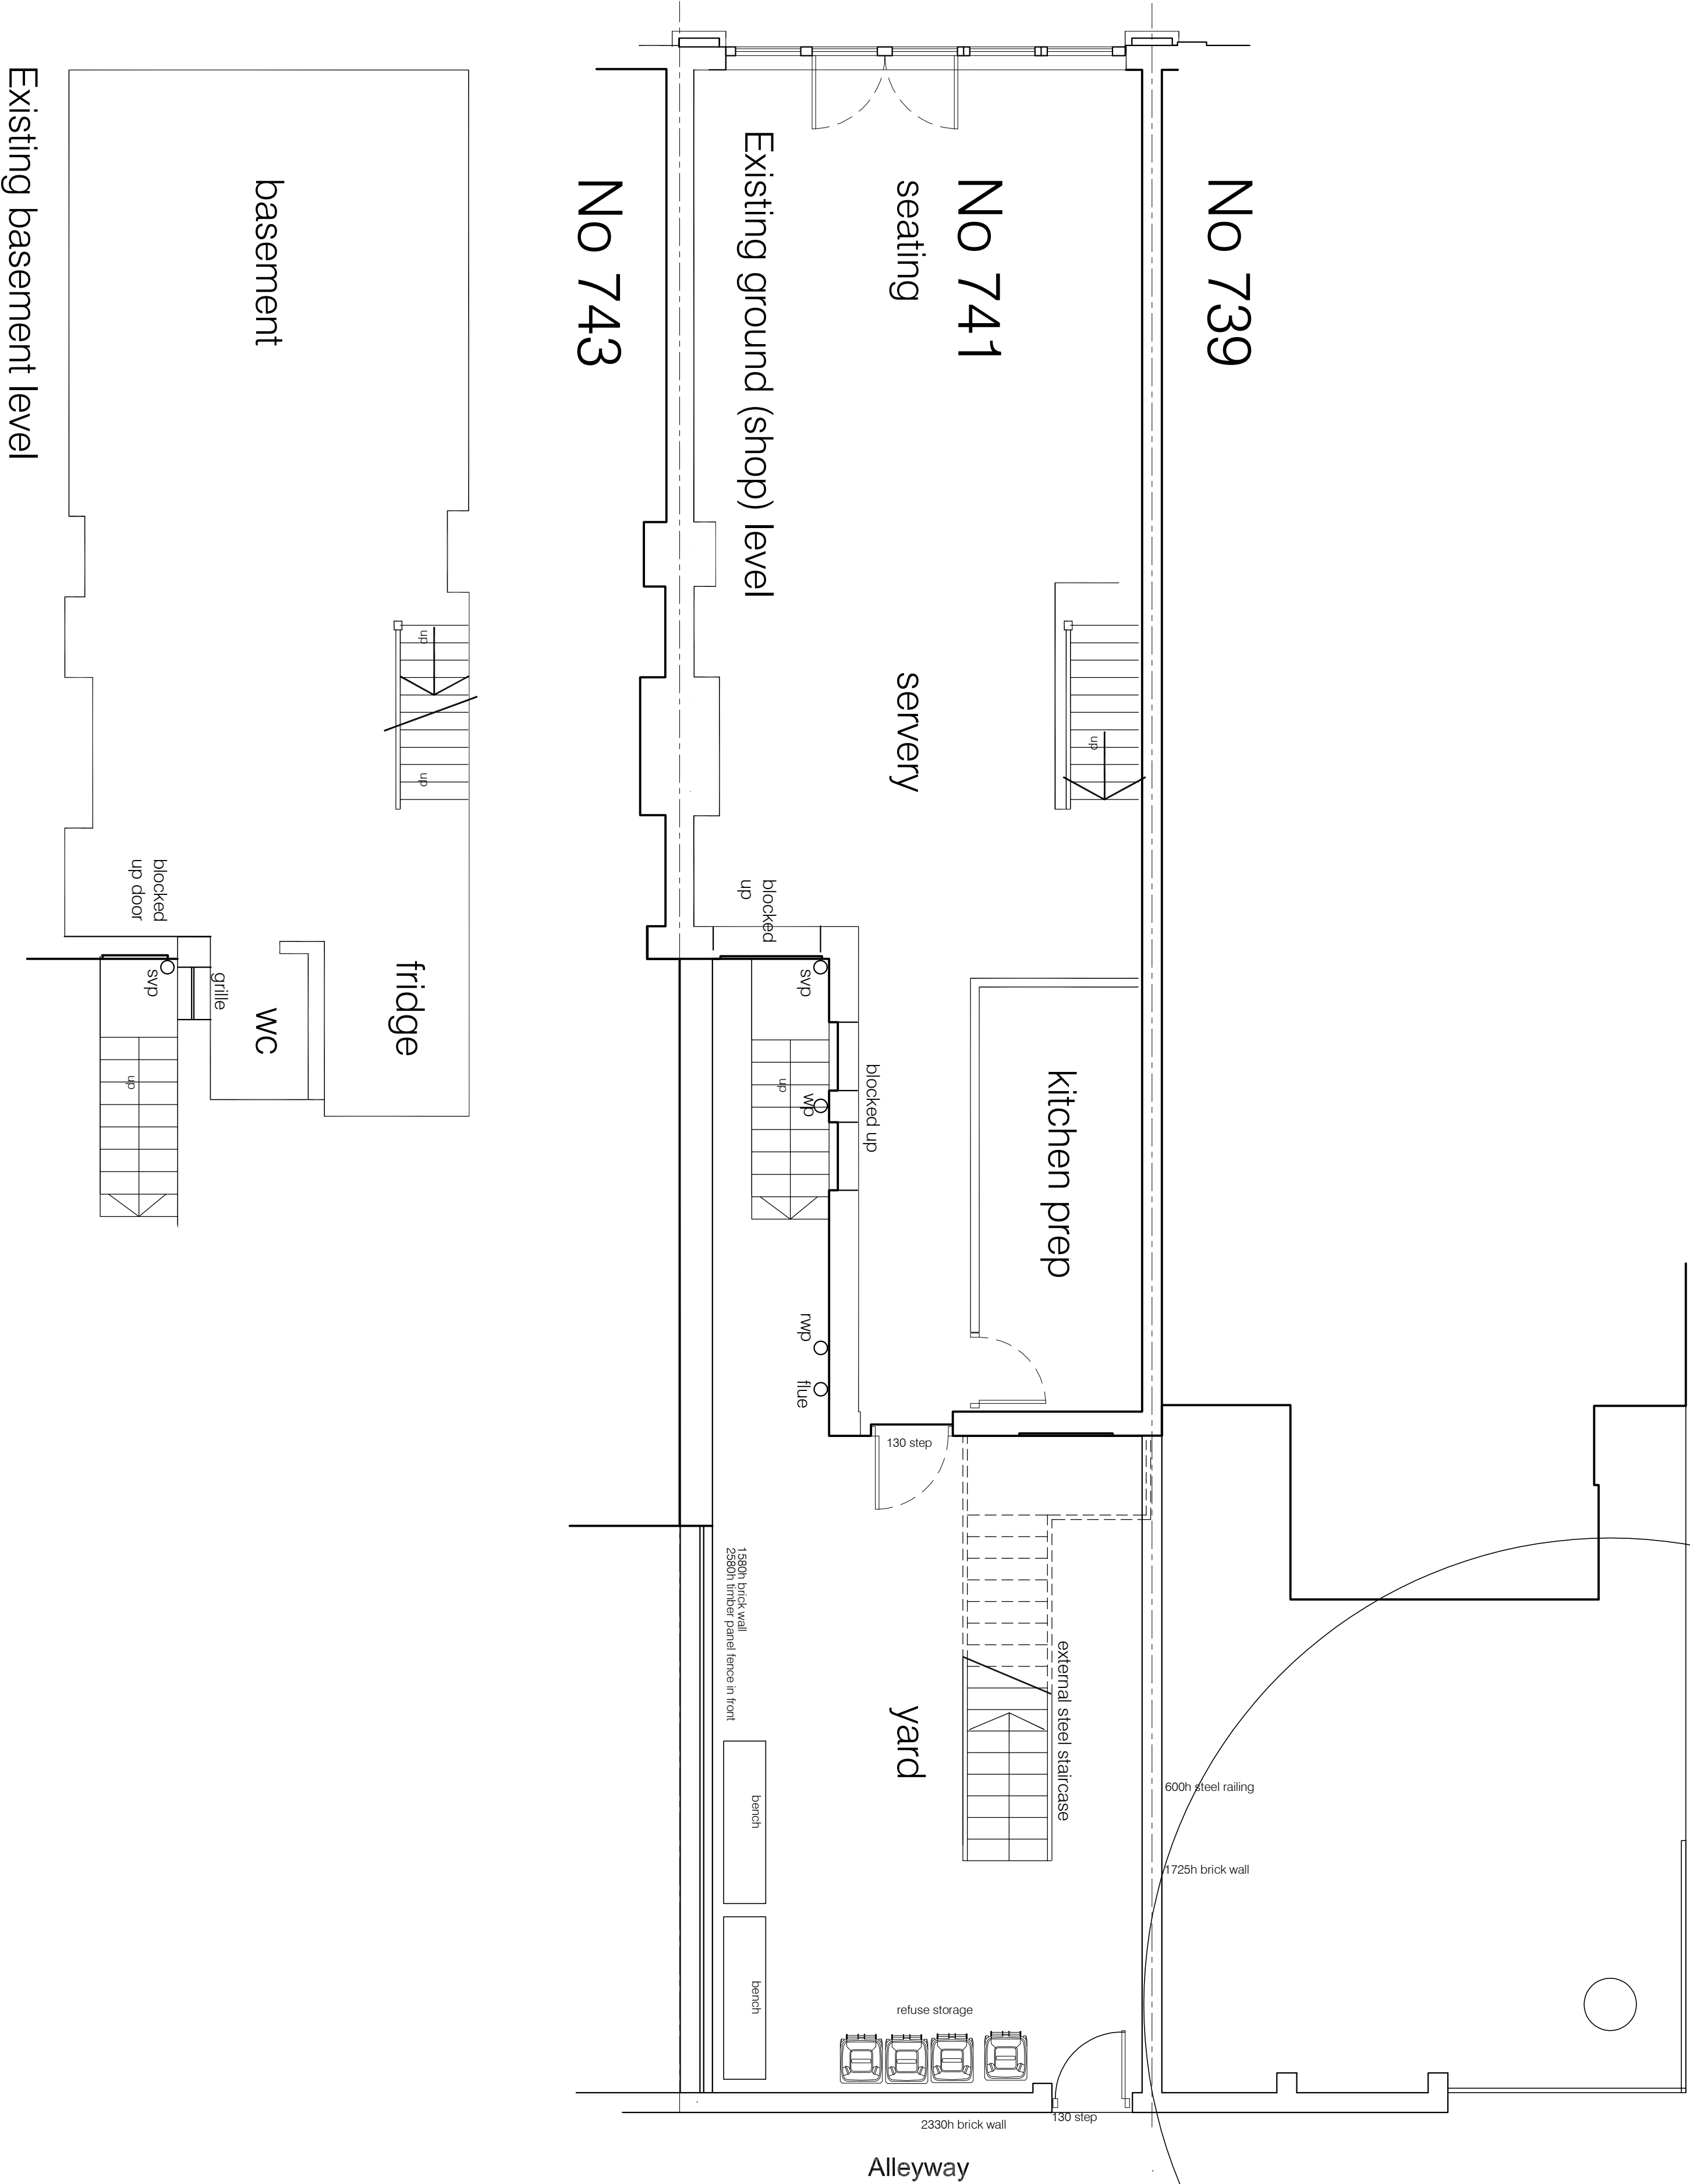

Existing basement level

Simon R Miles
Chartered Architect
Didsbury
Manchester
T: 07778 137830
E: srmlsarchitect@gmail.com

Revision	Date	Revision note	Notes

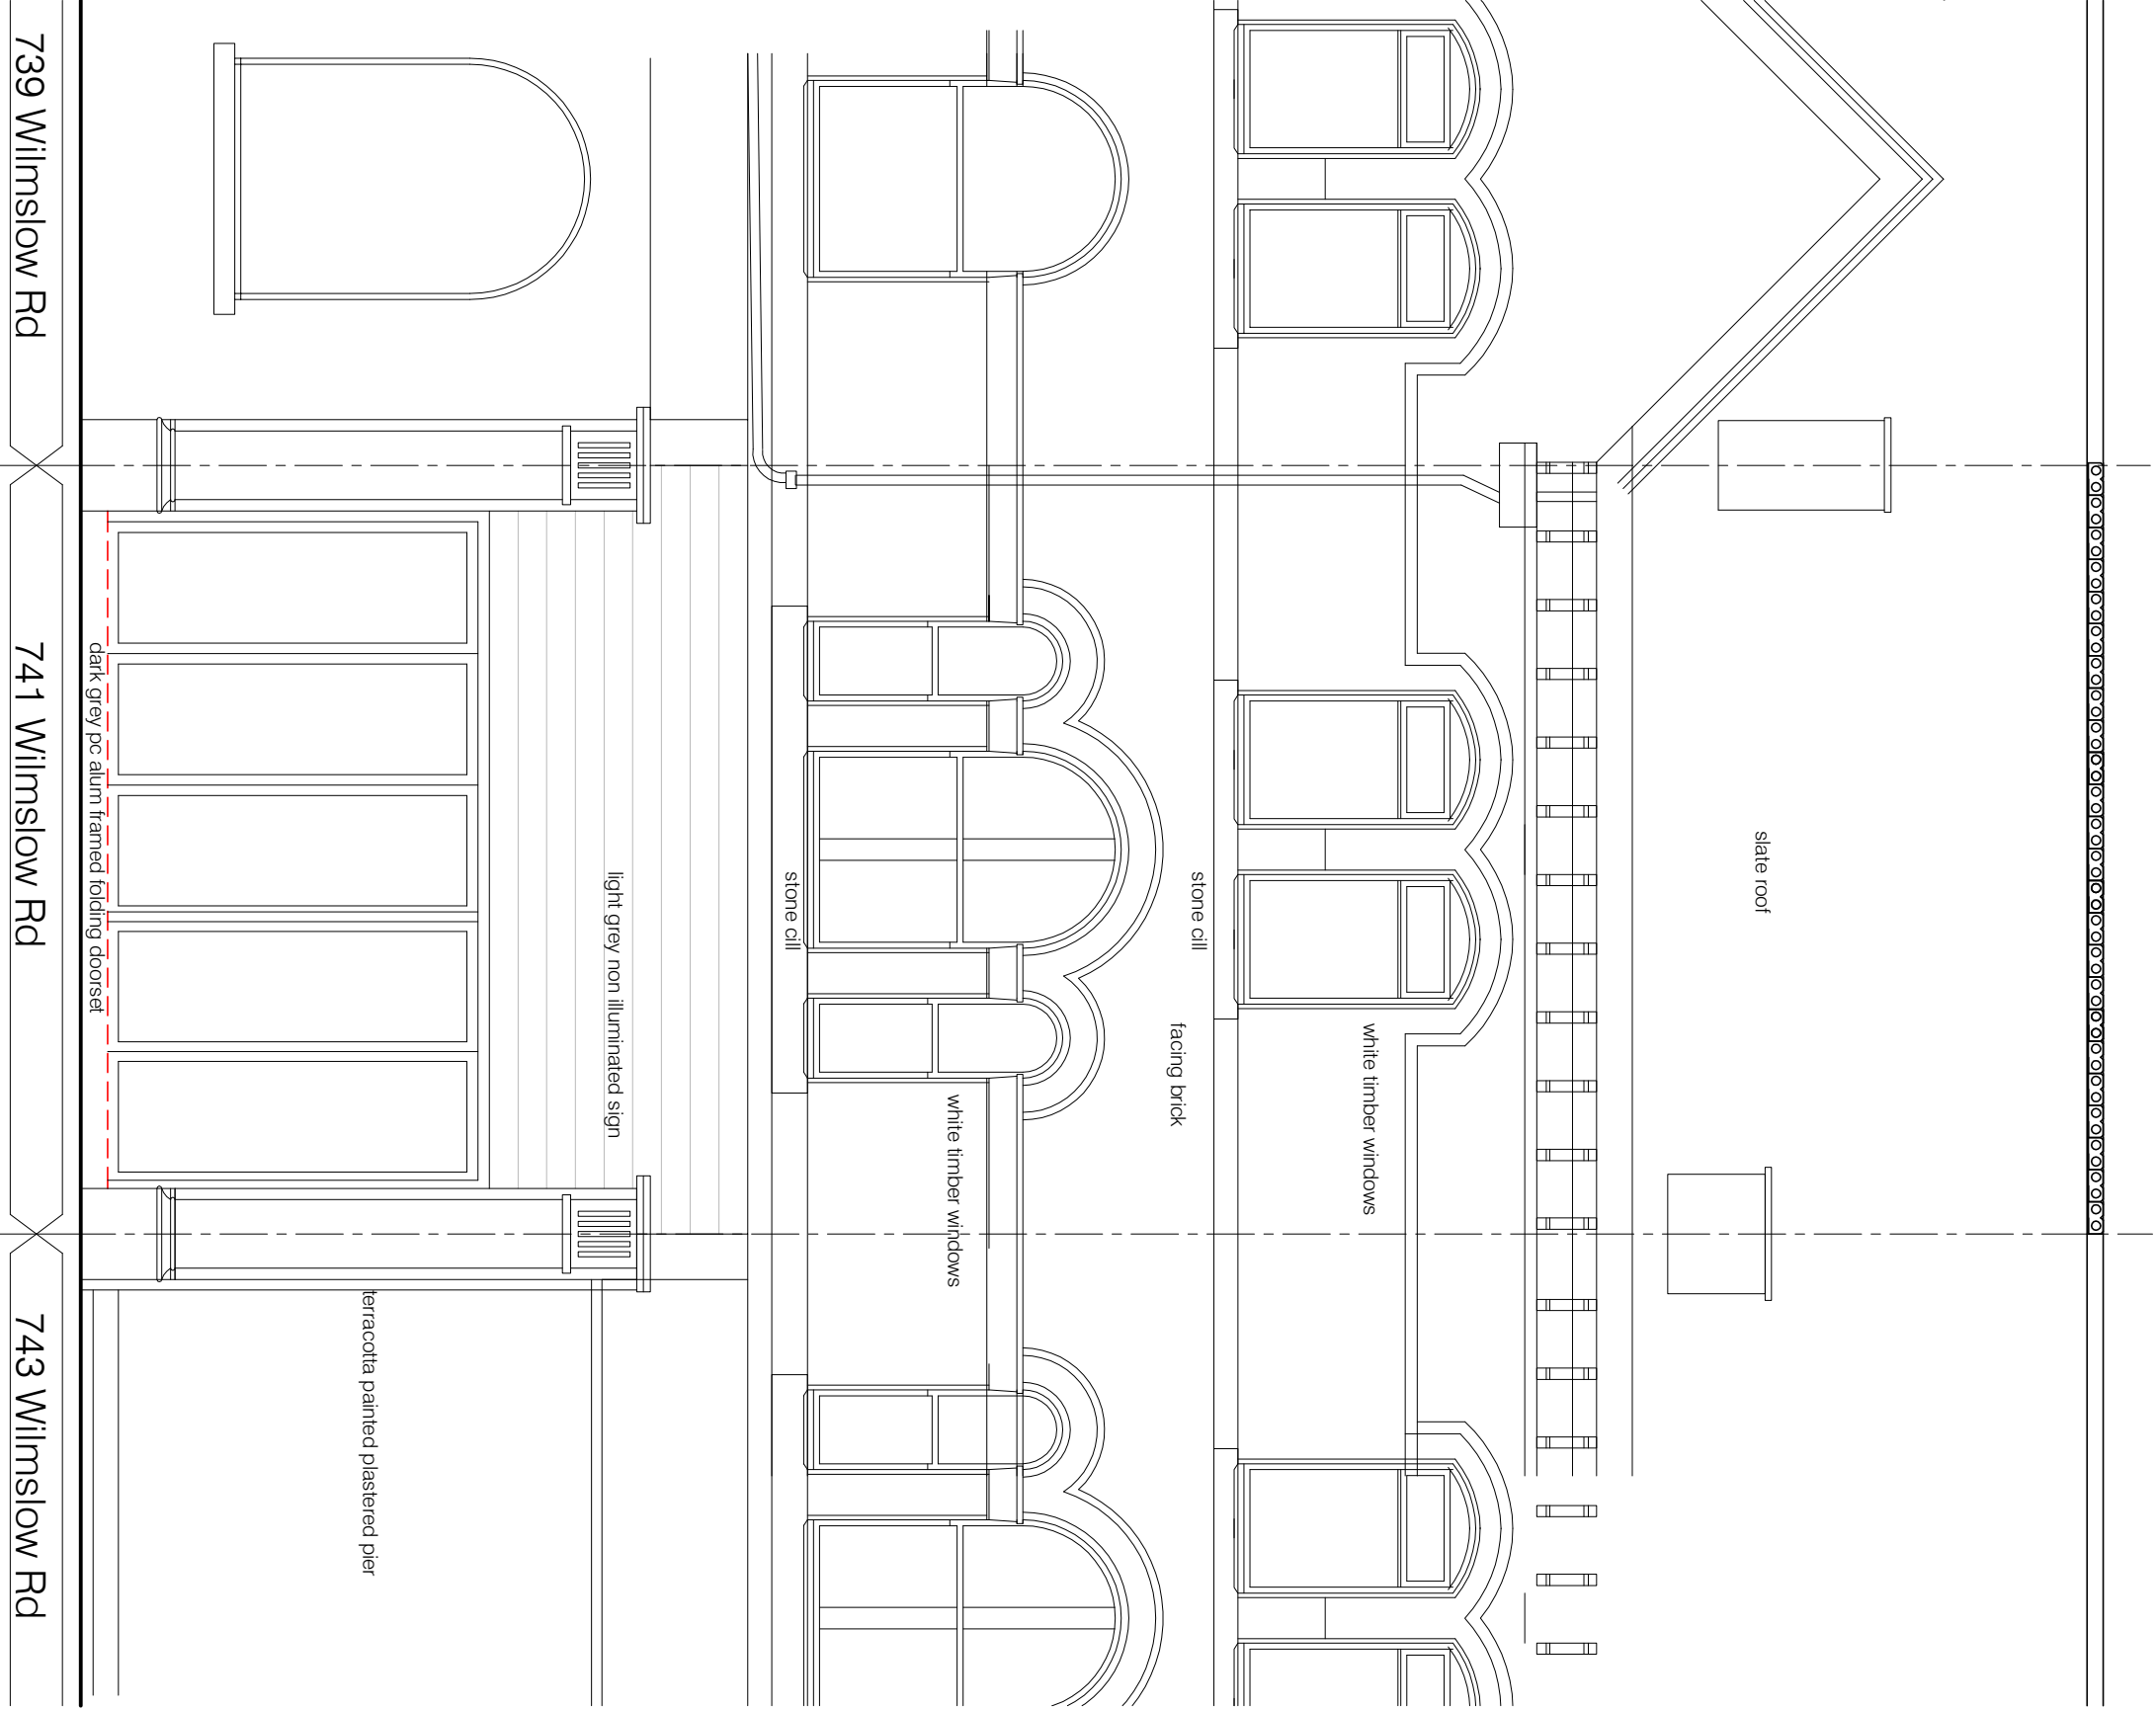

Existing front elevation

Project : 741 WILMSLOW ROAD DIDSBUURY - EXISTING
Title :
Front elevation + Ground and basement plan
Drawing number : PL100
Issue :
Client : SRM
Scale : 1:50@A1, 100@A3
Date : 20.07.22
CAD Ref : PL100
Drawn by : SRM

SRM
Simon R Miles
Chartered Architect