



| Revision | Description | Date |
|----------|-------------|------|
|          |             |      |
|          |             |      |
Do not scale. All dimensions to be checked on site prior to fabrication of components or execution of works. This drawing, the design and information contained within are copyright of ebrdesigns.com ltd and must not be used or reproduced without express permission. ebrdesigns.com ltd shall not be liable if used or reproduced without authorisation.

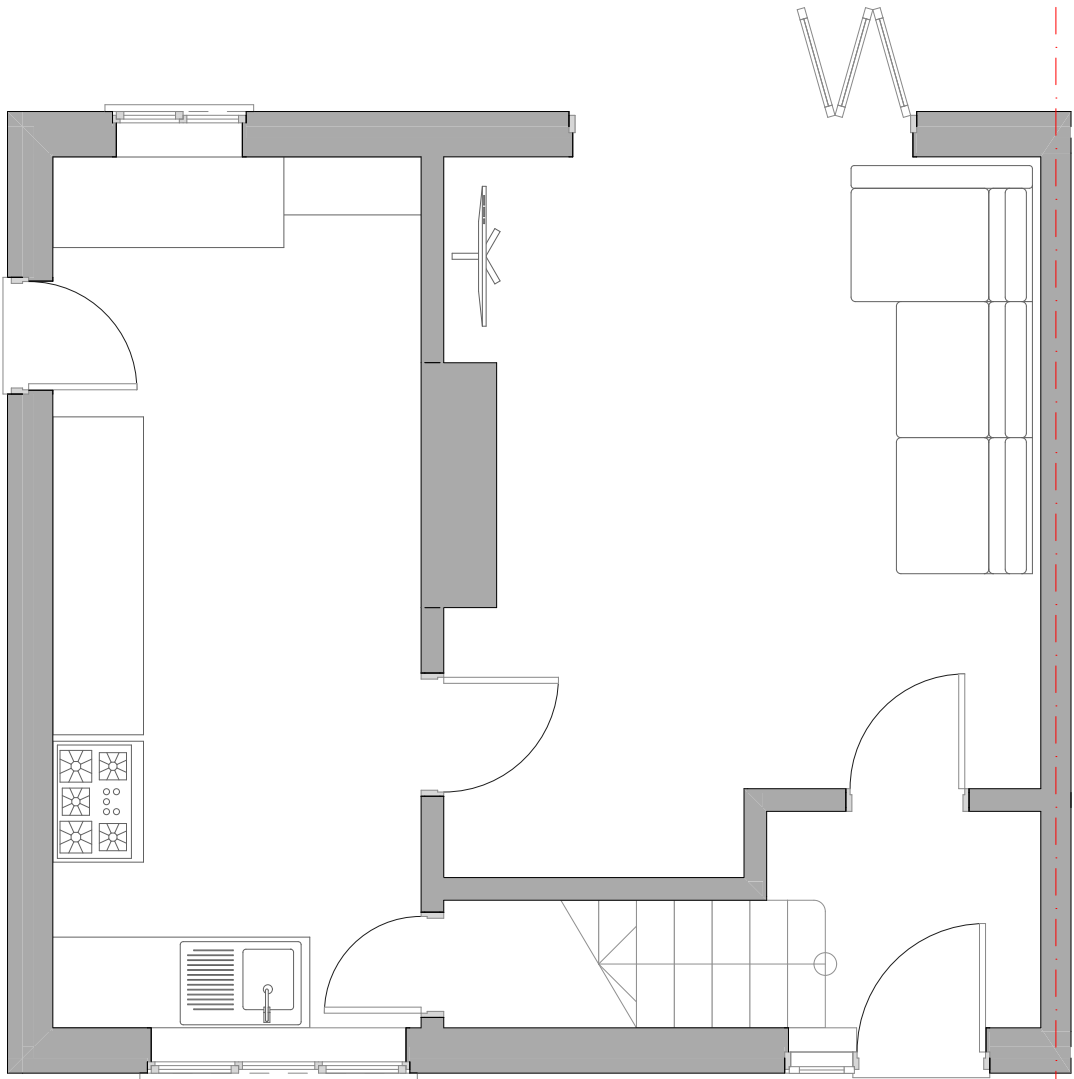

Ground floor

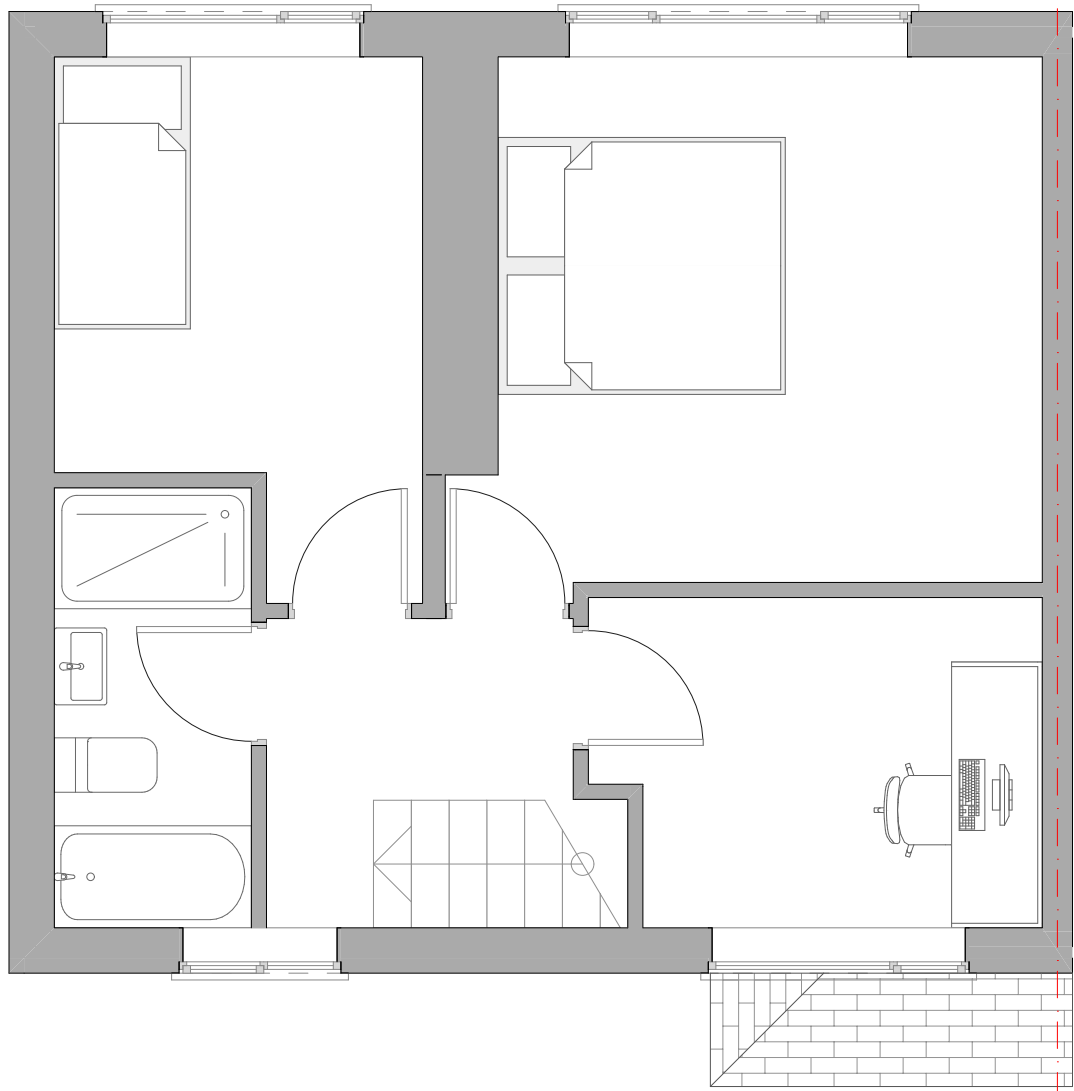

First floor



250 Church Road  
Urmston  
Manchester  
M41 6HD

t: 0161 641 2533  
e: info@ebrdesigns.com  
w: www.ebrdesigns.com

Client

**Mr & Mrs Pugh**

Job Title

**proposed extension**

17 Godbert Avenue  
Chorlton  
Manchester  
M21 7JD

Drawing Title

**Existing elevations**

Drawing Status

**planning**

Drawn by

JMR

Date

July 2022

Scale

**1:100 @ A3**

Job Number


**ebr/00760**

Drawing Number

**A0.2**

| Revision | Description | Date |
|----------|-------------|------|
|          |             |      |
|          |             |      |
Do not scale. All dimensions to be checked on site prior to fabrication of components or execution of works. This drawing, the design and information contained within are copyright of ebrdesigns.com ltd and must not be used or reproduced without express permission. ebrdesigns.com ltd shall not be liable if used or reproduced without authorisation.

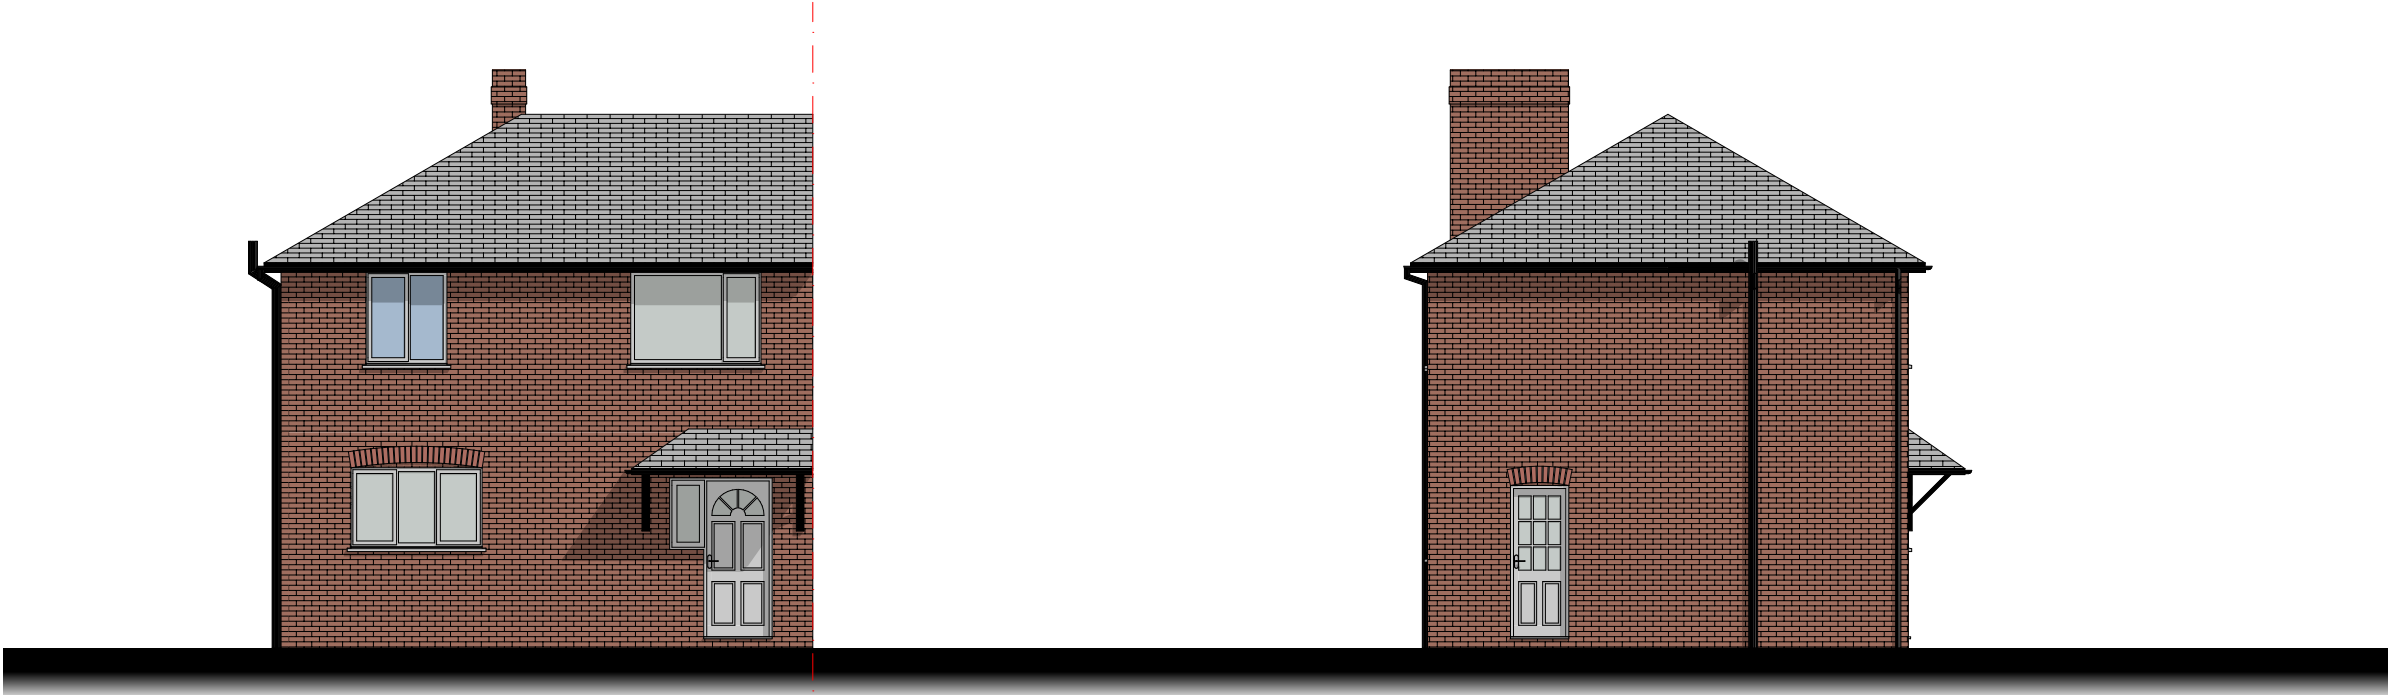

Front elevation



Side elevation

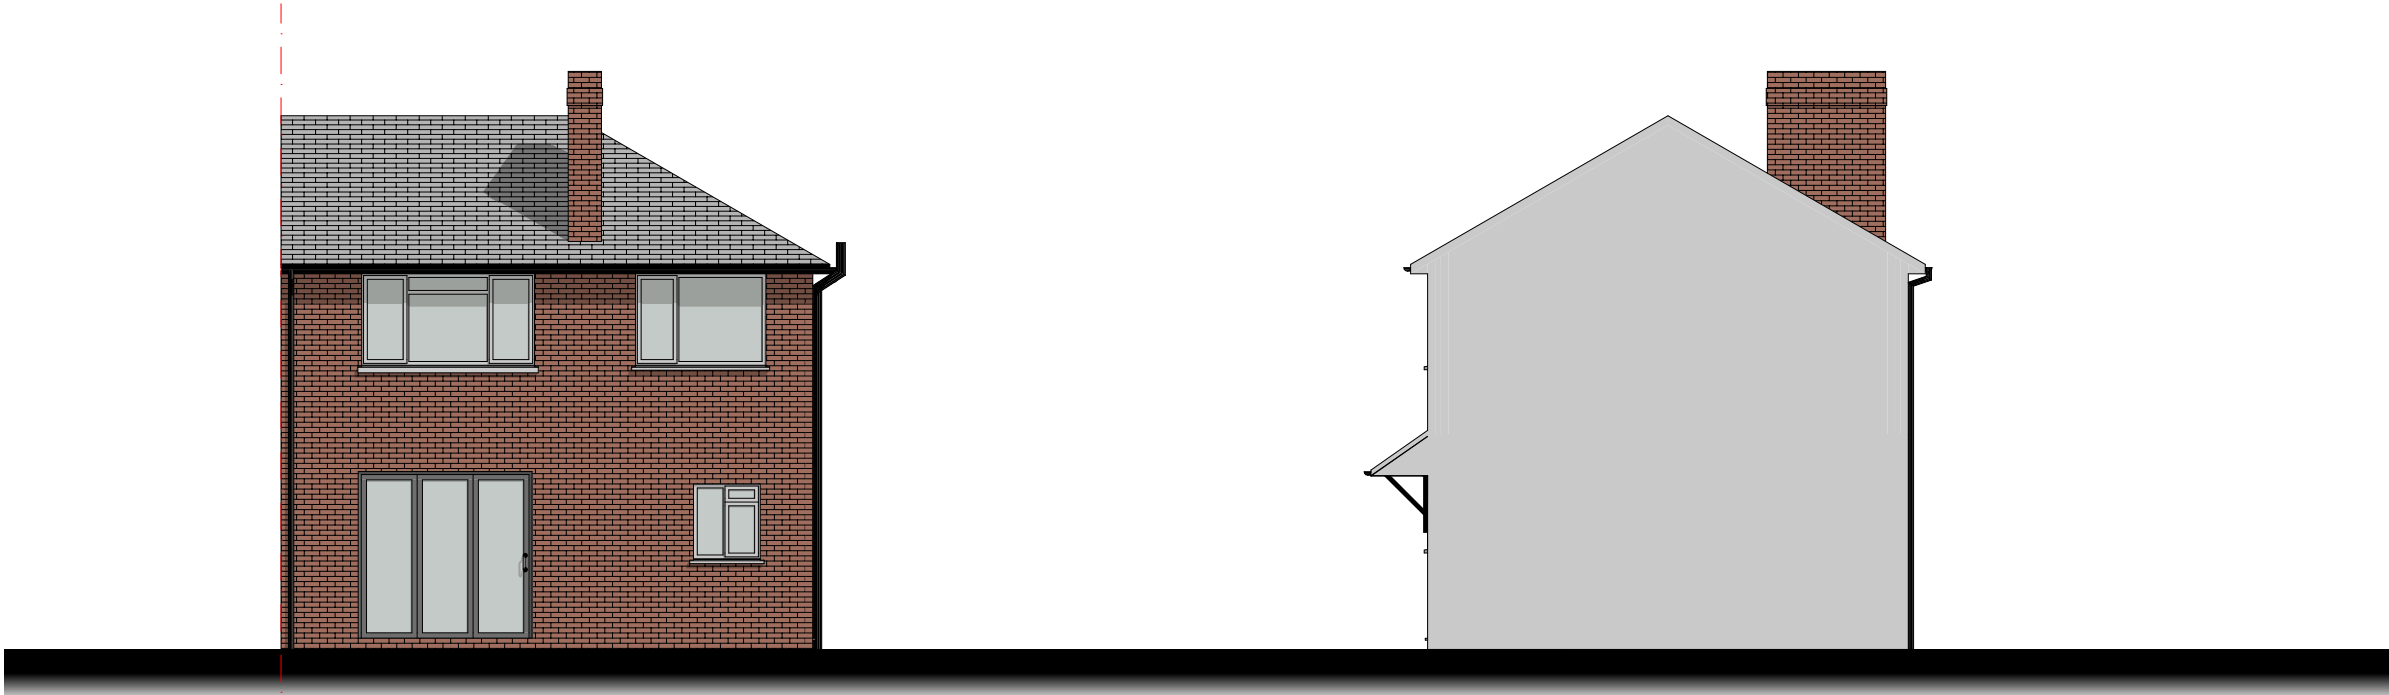


Rear elevation



Side\_2 elevation


### A0.3

Do not scale. All dimensions to be checked on site prior to fabrication of components or execution of works. This drawing, the design and information contained within are copyright of ebrdesigns.com ltd and must not be used or reproduced without express permission. ebrdesigns.com ltd shall not be liable if used or reproduced without authorisation.

 


| Revision | Description | Date |
|----------|-------------|------|
|          |             |      |

Do not scale. All dimensions to be checked on site prior to fabrication of components or execution of works. This drawing, the design and information contained within are copyright of ebrdesigns.com ltd and must not be used or reproduced without express permission. ebrdesigns.com ltd shall not be liable if used or reproduced without authorisation.

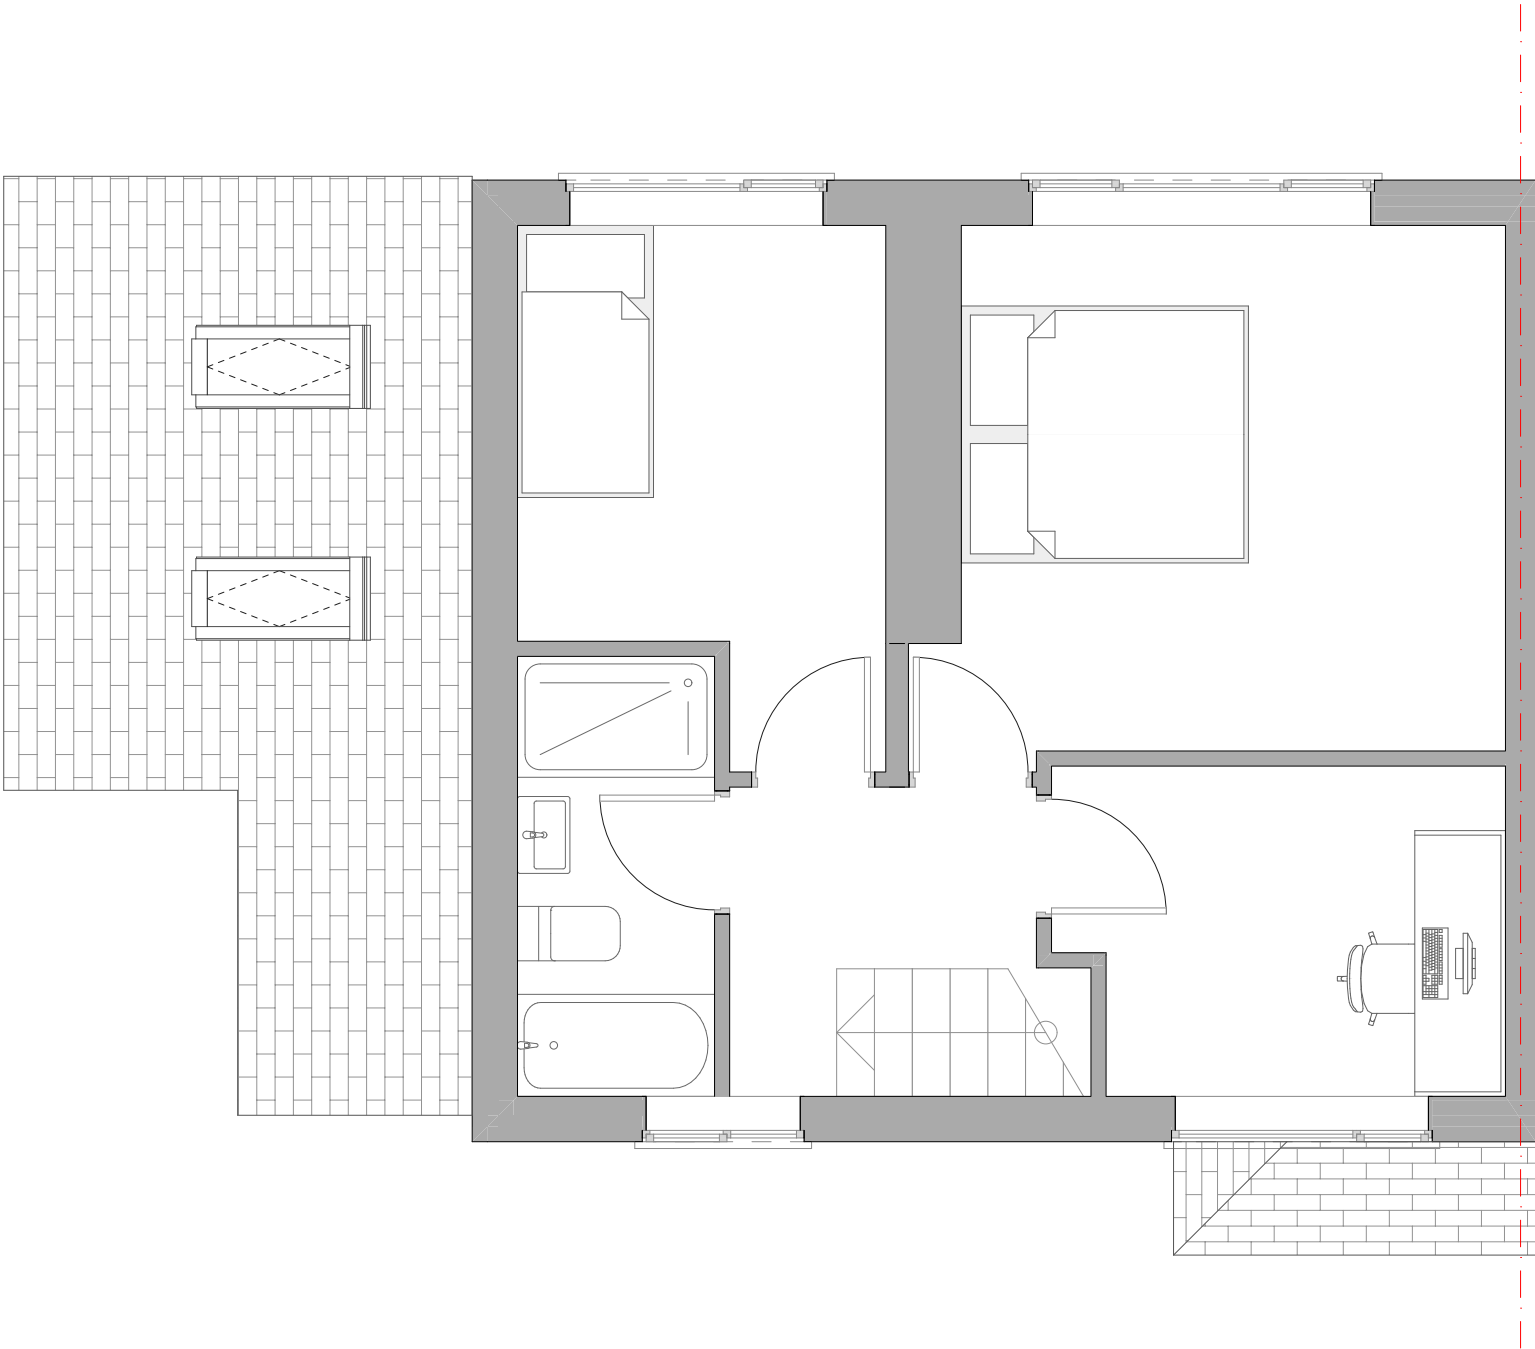

First floor

 



**A0.5**

**Do not scale.** All dimensions to be checked on site prior to fabrication of components or execution of works. This drawing, the design and information contained within are copyright of ebrdesigns.com ltd and must not be used or reproduced without express permission. ebrdesigns.com ltd shall not be liable if used or reproduced without authorisation.

