


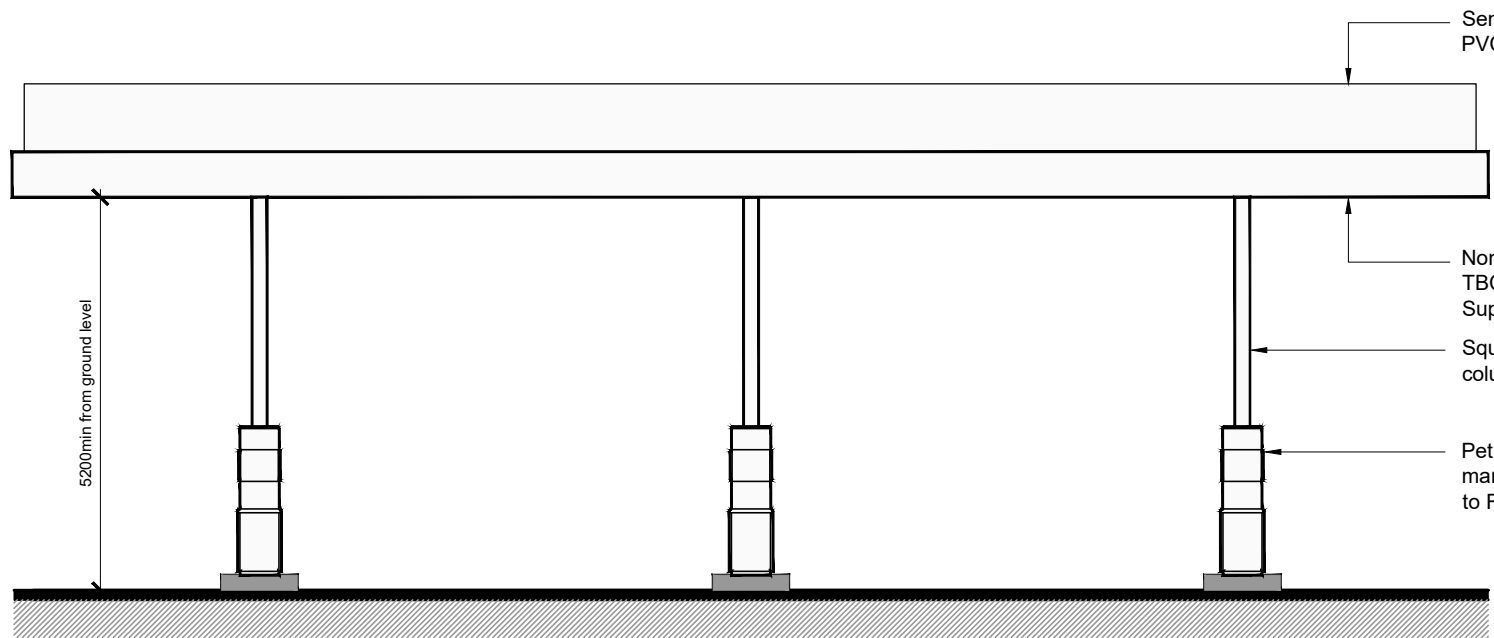


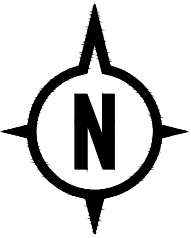


Petrol Canopy Front / Rear Elevation
Scale 1:100

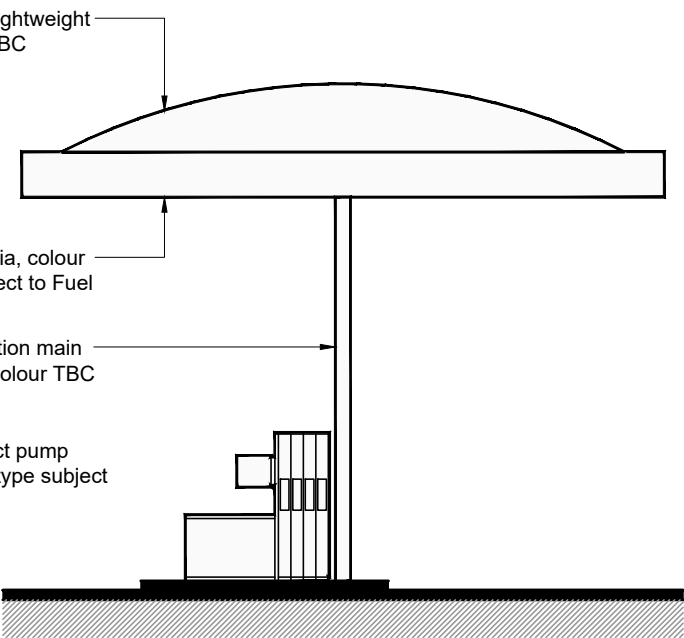

Petrol Canopy Side Elevation
Scale 1:100

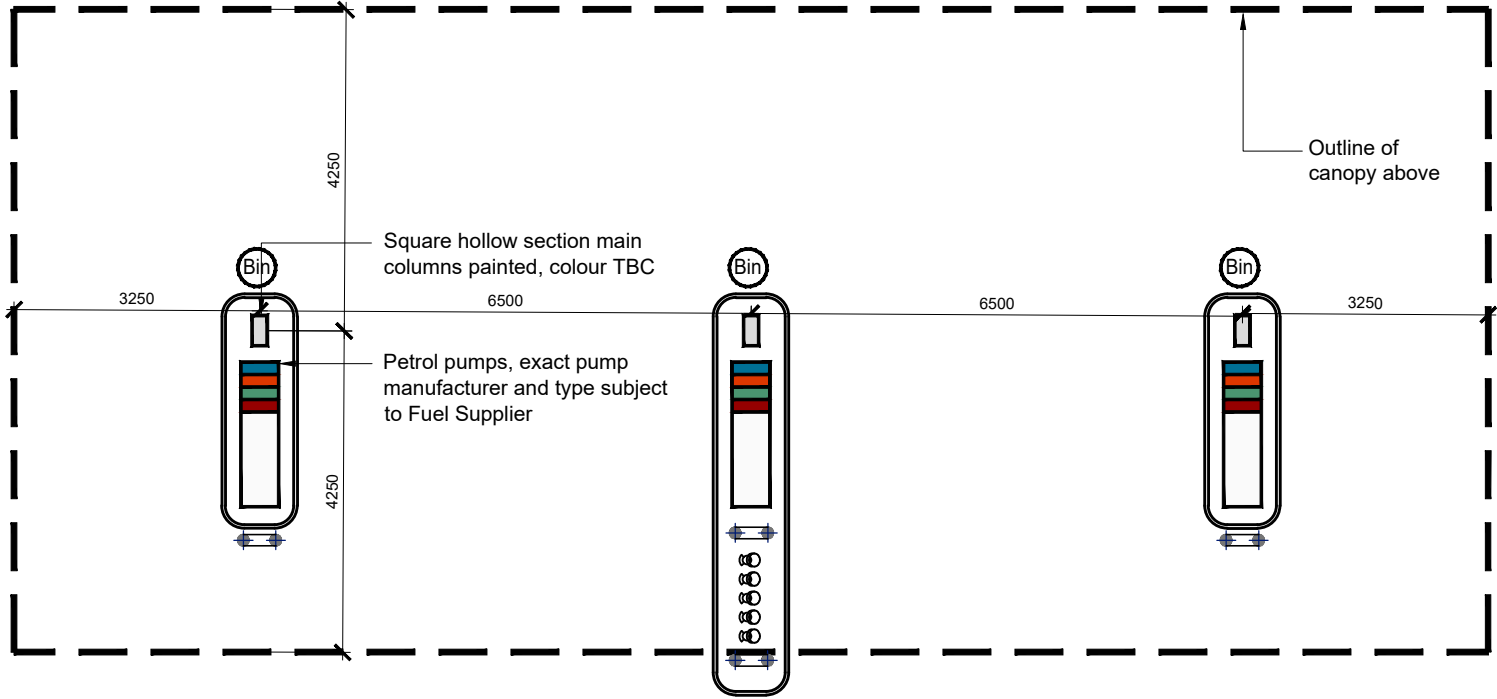

Petrol Canopy Plan
Scale 1:100

 

Scale Bar

REVISIONS ^	
CLIENT	EURO GARAGES LTD
PROJECT	SHIRLEY ROAD MANCHESTER M8 0PL
TITLE	PETROL CANOPY
DATE	12.07.22
SCALE	1:100 @ A3
JOB ID	2007
DWG	8